



W STREETSBORO

OFFICE BUILDING
ADDITION

TEREX RD



S&L Harris/Day Architecture

**PRELIMINARY
NOT FOR
CONSTRUCTION**

**DRAWING SCALE
APPLIES WHEN
PRINTED FULL
SIZE AT 24"x36"**

not published; all rights reserved

CHRIST COMMUNITY CHAPEL OFFICE ADDITION

750 W Streetsboro St
Hudson, OH, 44236

PROJECT No. 24.001


Architectural & Historic Board of Review Submission

DRAWING UPDATES

INITIAL SUBMISSION 08/04/2025





EXTERIOR ELEVATIONS

05-01

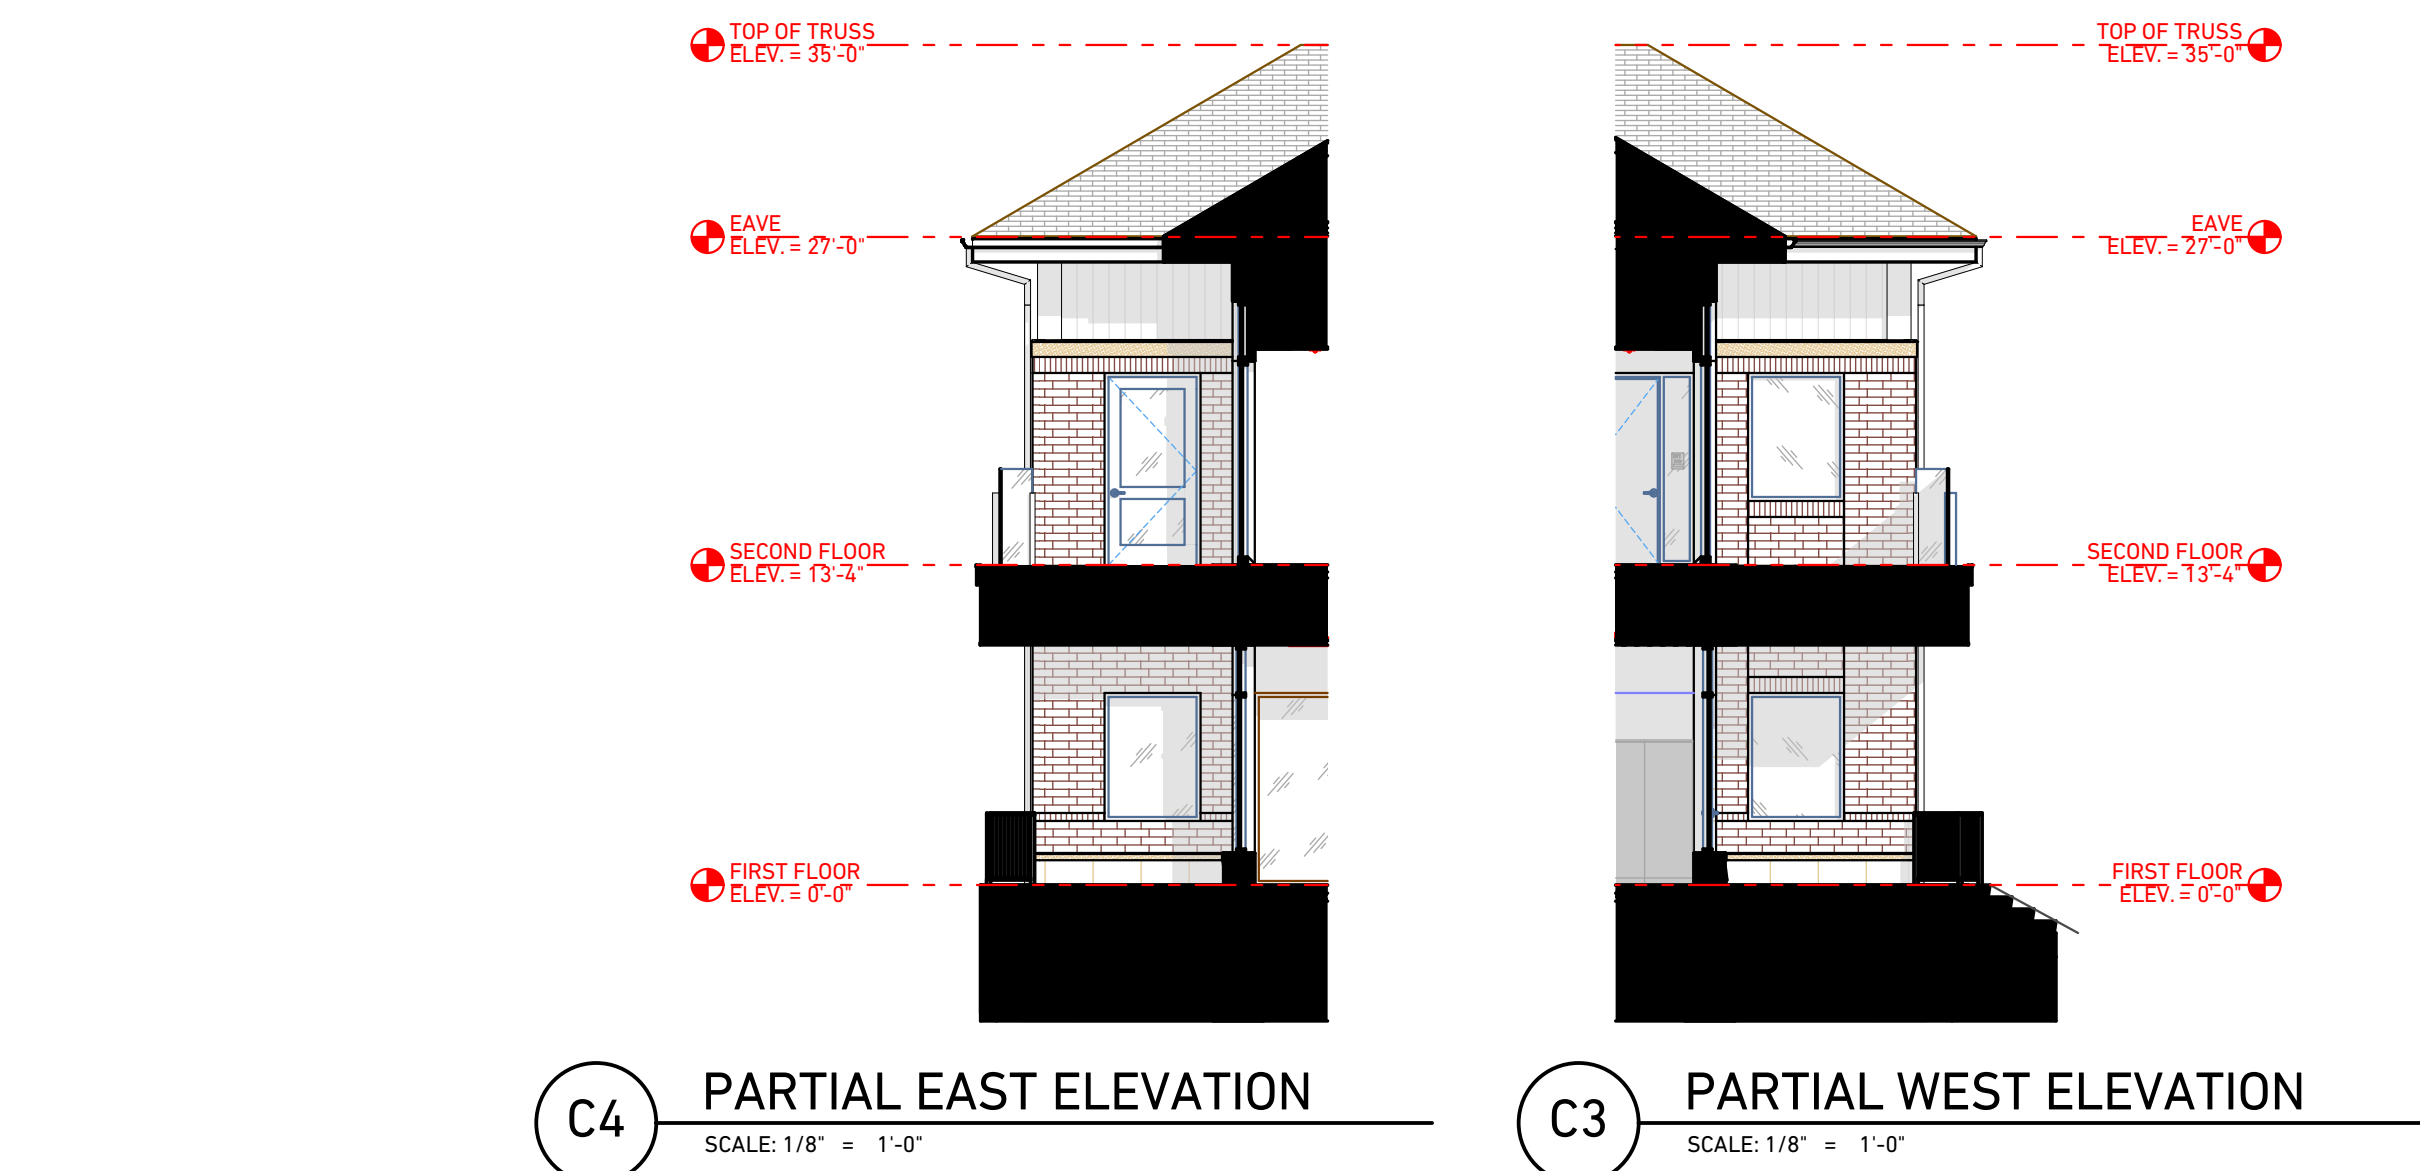

EXTERIOR ELEVATION LEGEND

- UTILITY FACE BRICK 1-3 RUNNING BOND. BELDEN BELCREST 560 TO MATCH EXISTING BUILDING
- METAL WALL PANEL 8" FLUSH PANEL
- PRECAST CONC UNITS (MATCH EXISTING)
- CONCRETE UNIT MASONRY 16" x 24" ROCK FACE (MATCH EXISTING)
- ASPHALT SHINGLES
- EXPOSED CONCRETE
- EXISTING EXTERIOR MATERIAL TO REMAIN (SHOWN SHADED AND NOTED)
- INDICATES FLOOR ELEVATIONS; TOP OF STEEL (T.O.S.); TOP OF MASONRY (T.O.M.); ELEVATIONS (REFER TO STEEL FRAMING DRAWINGS, BUILDING SECTIONS AND WALL SECTIONS ALSO FOR MORE INFORMATION)

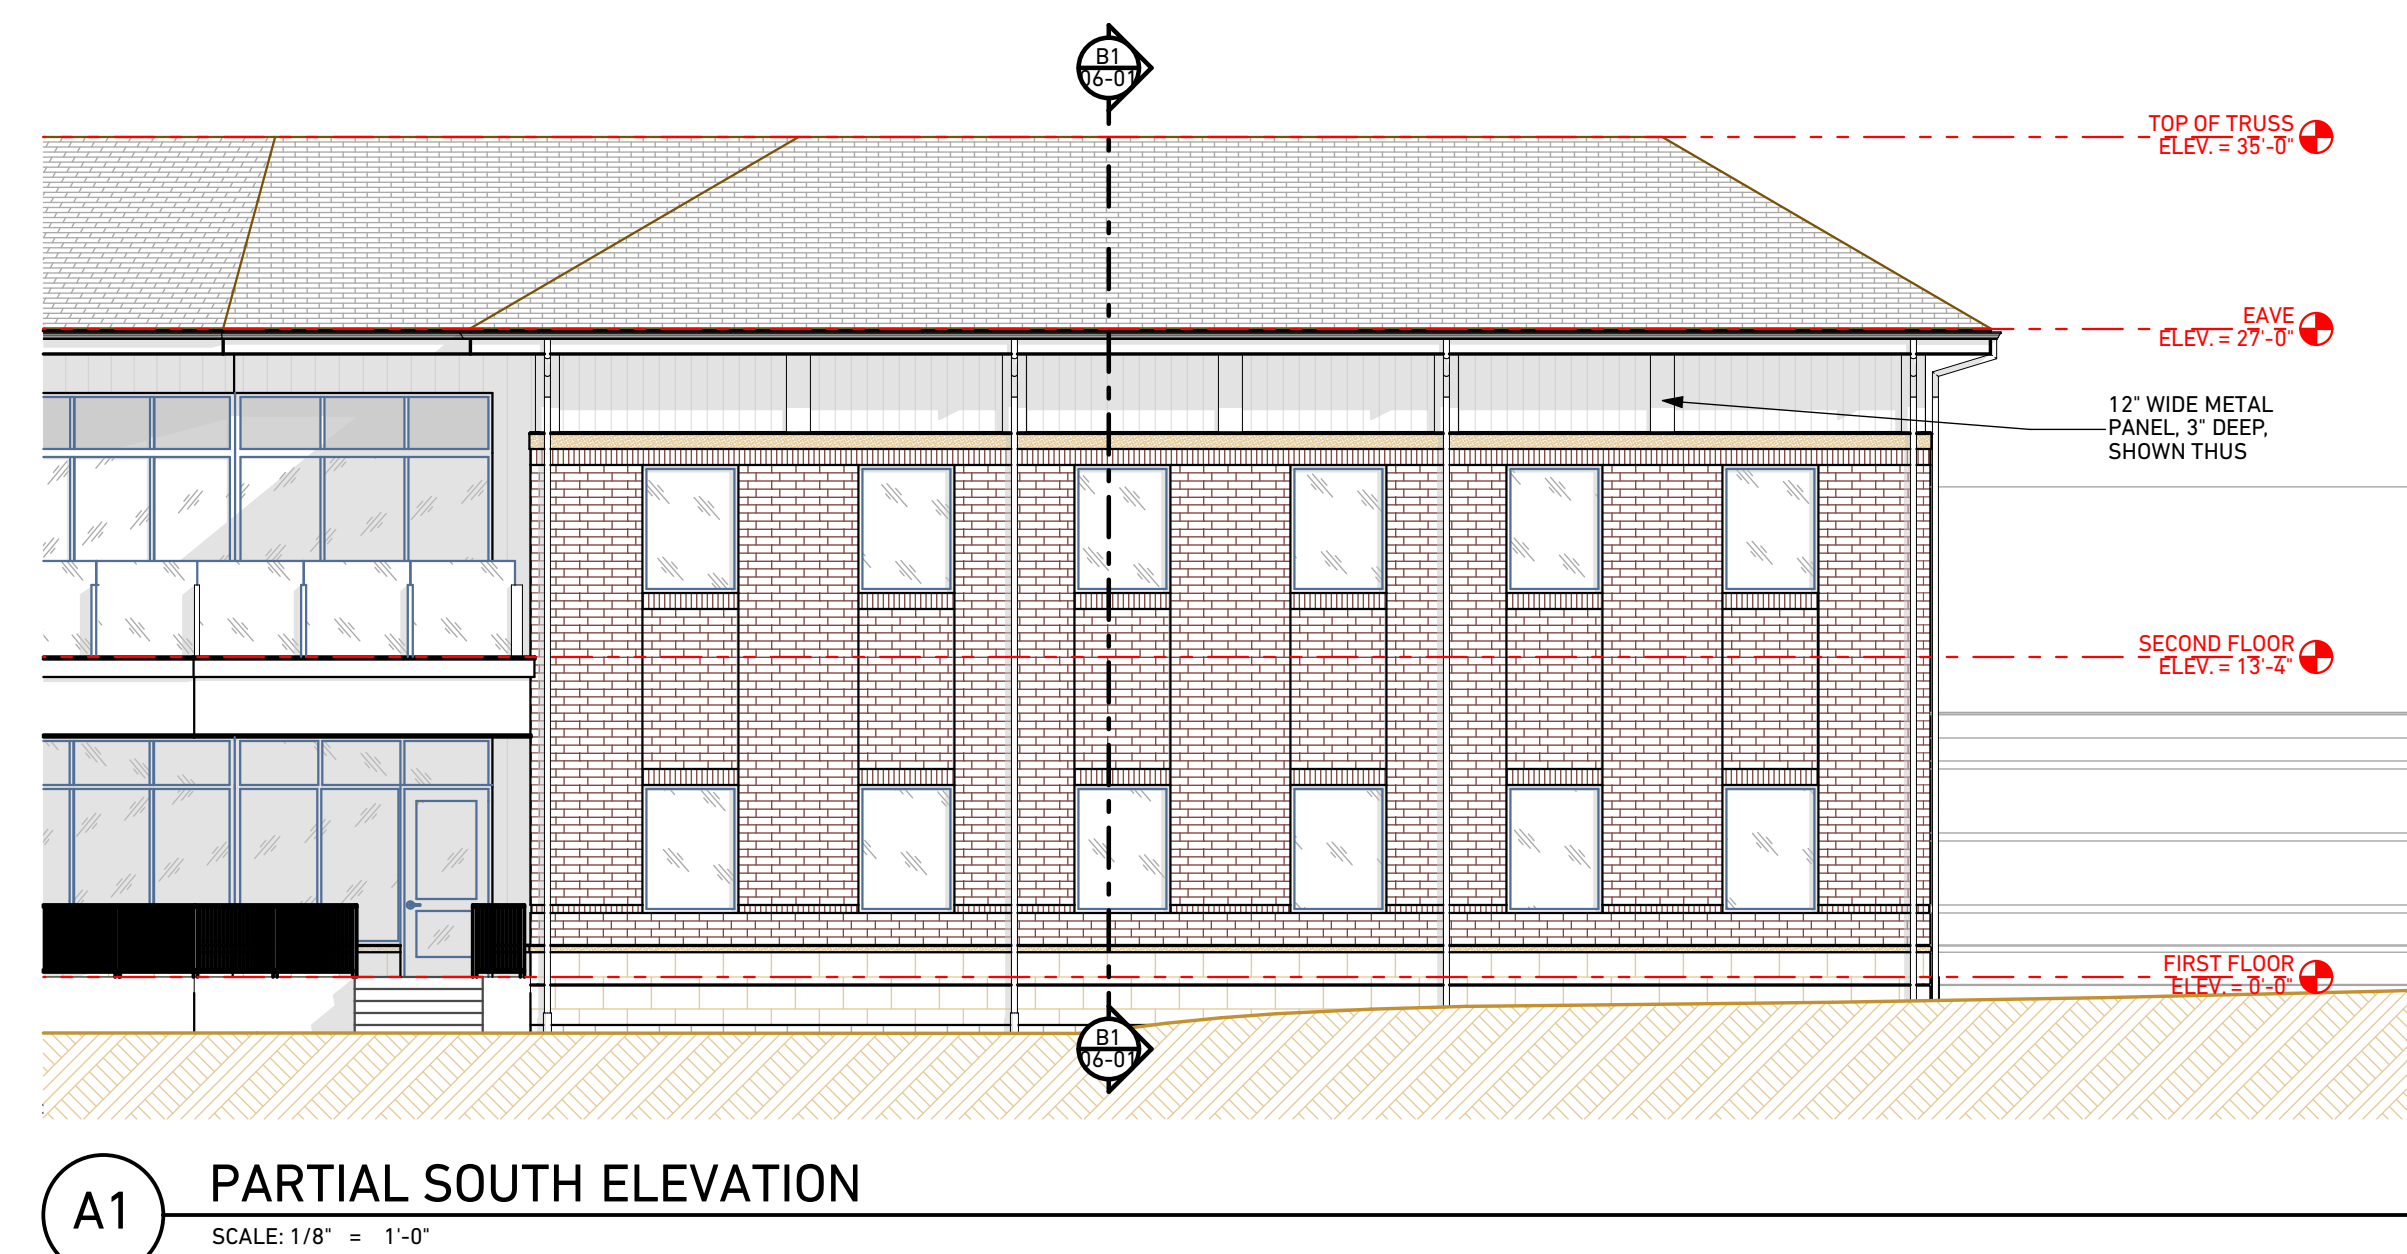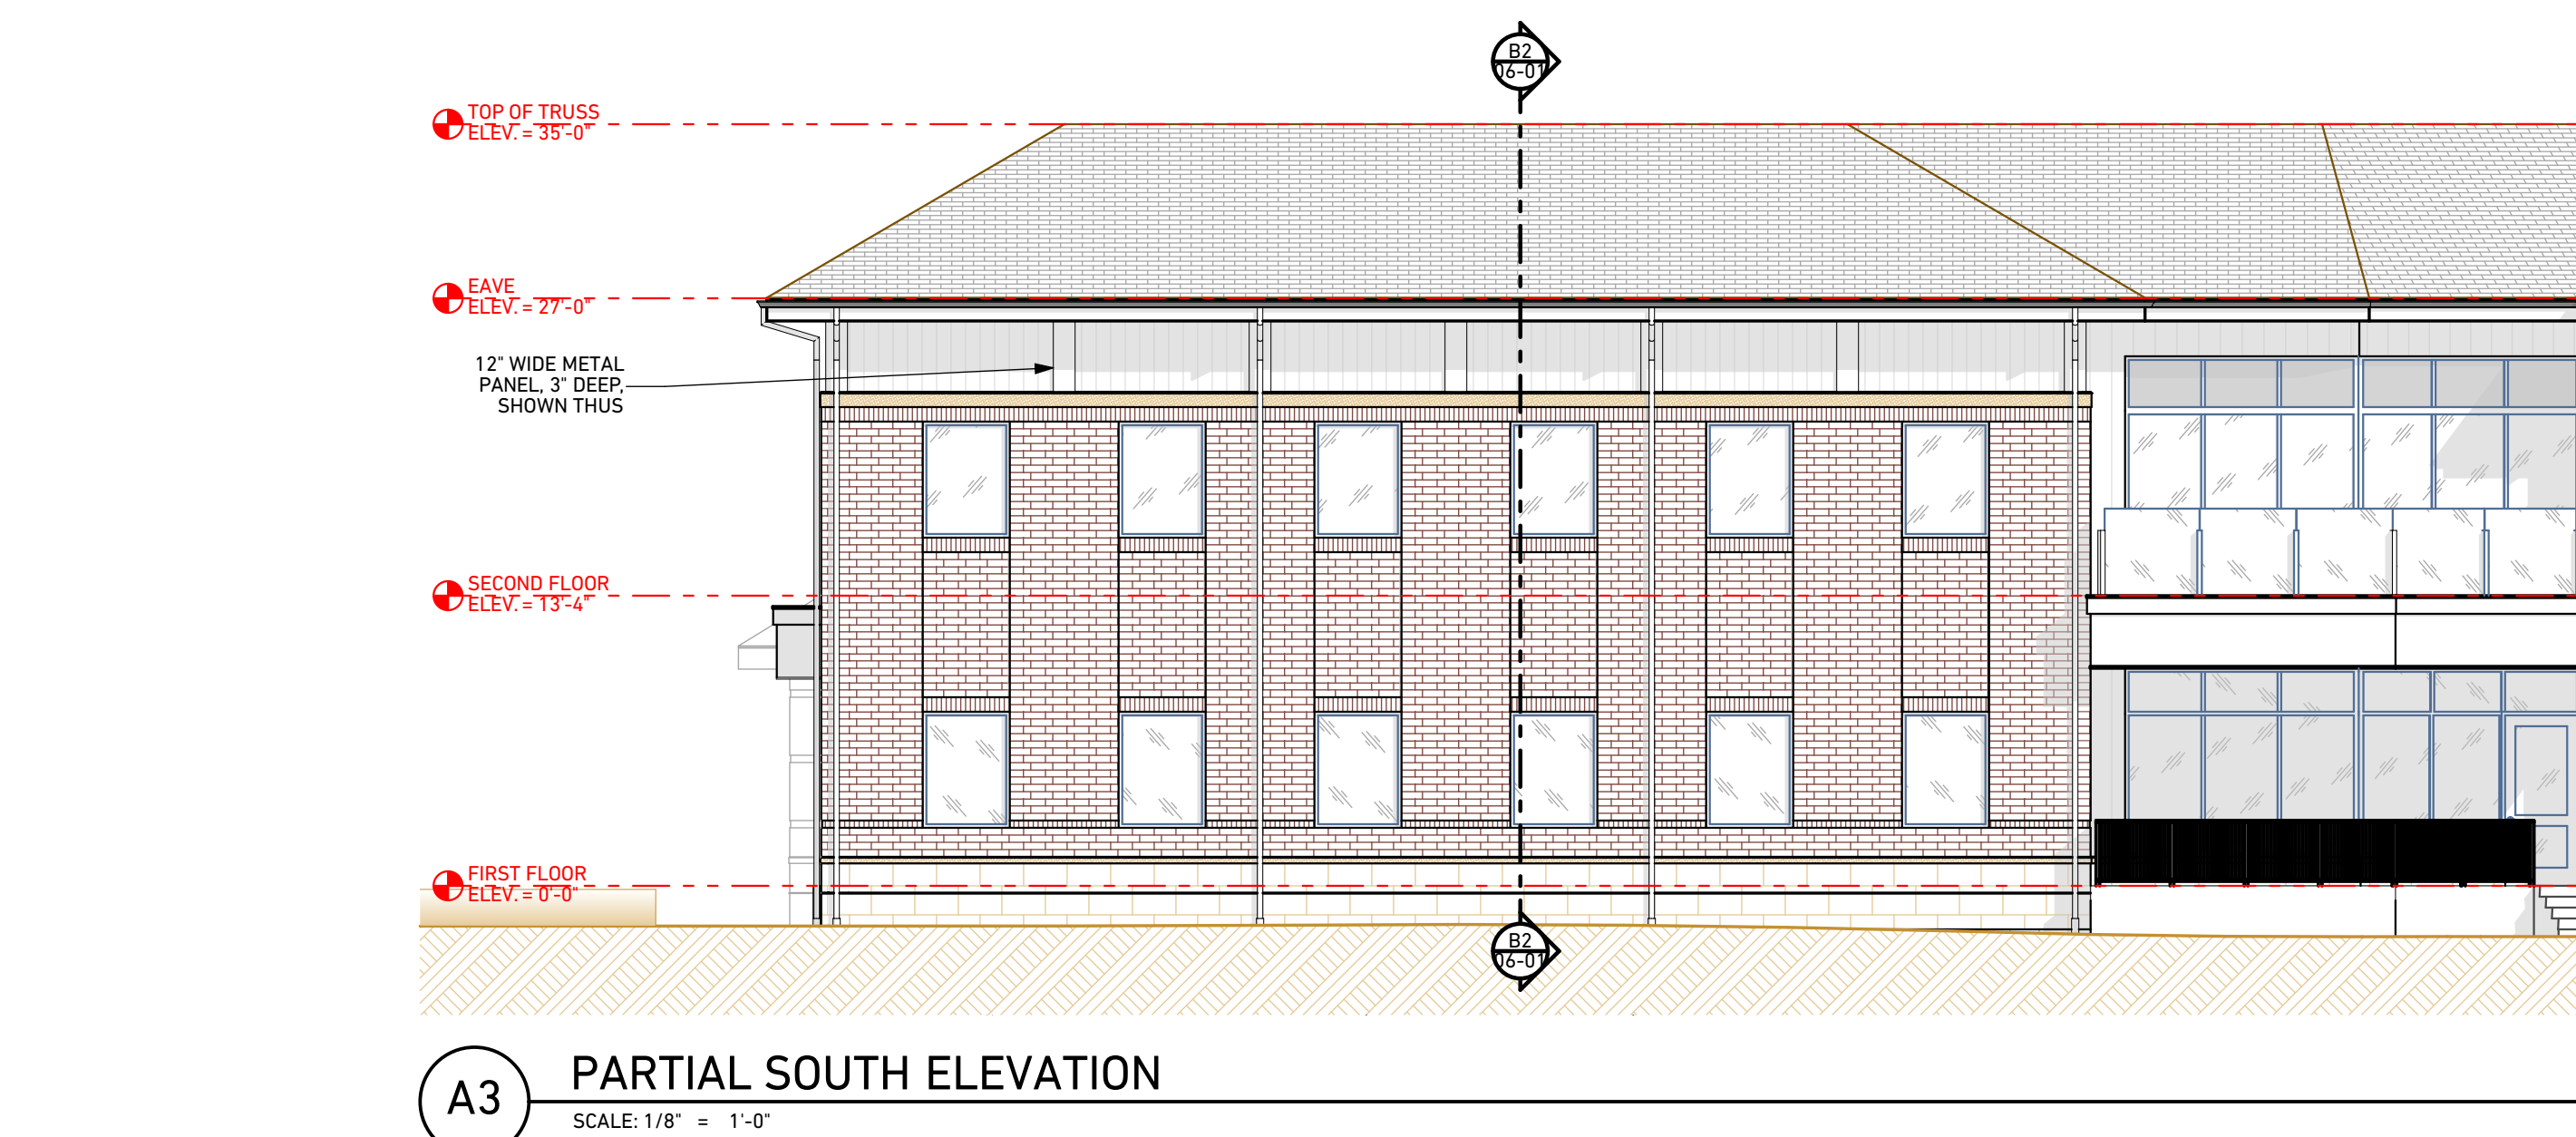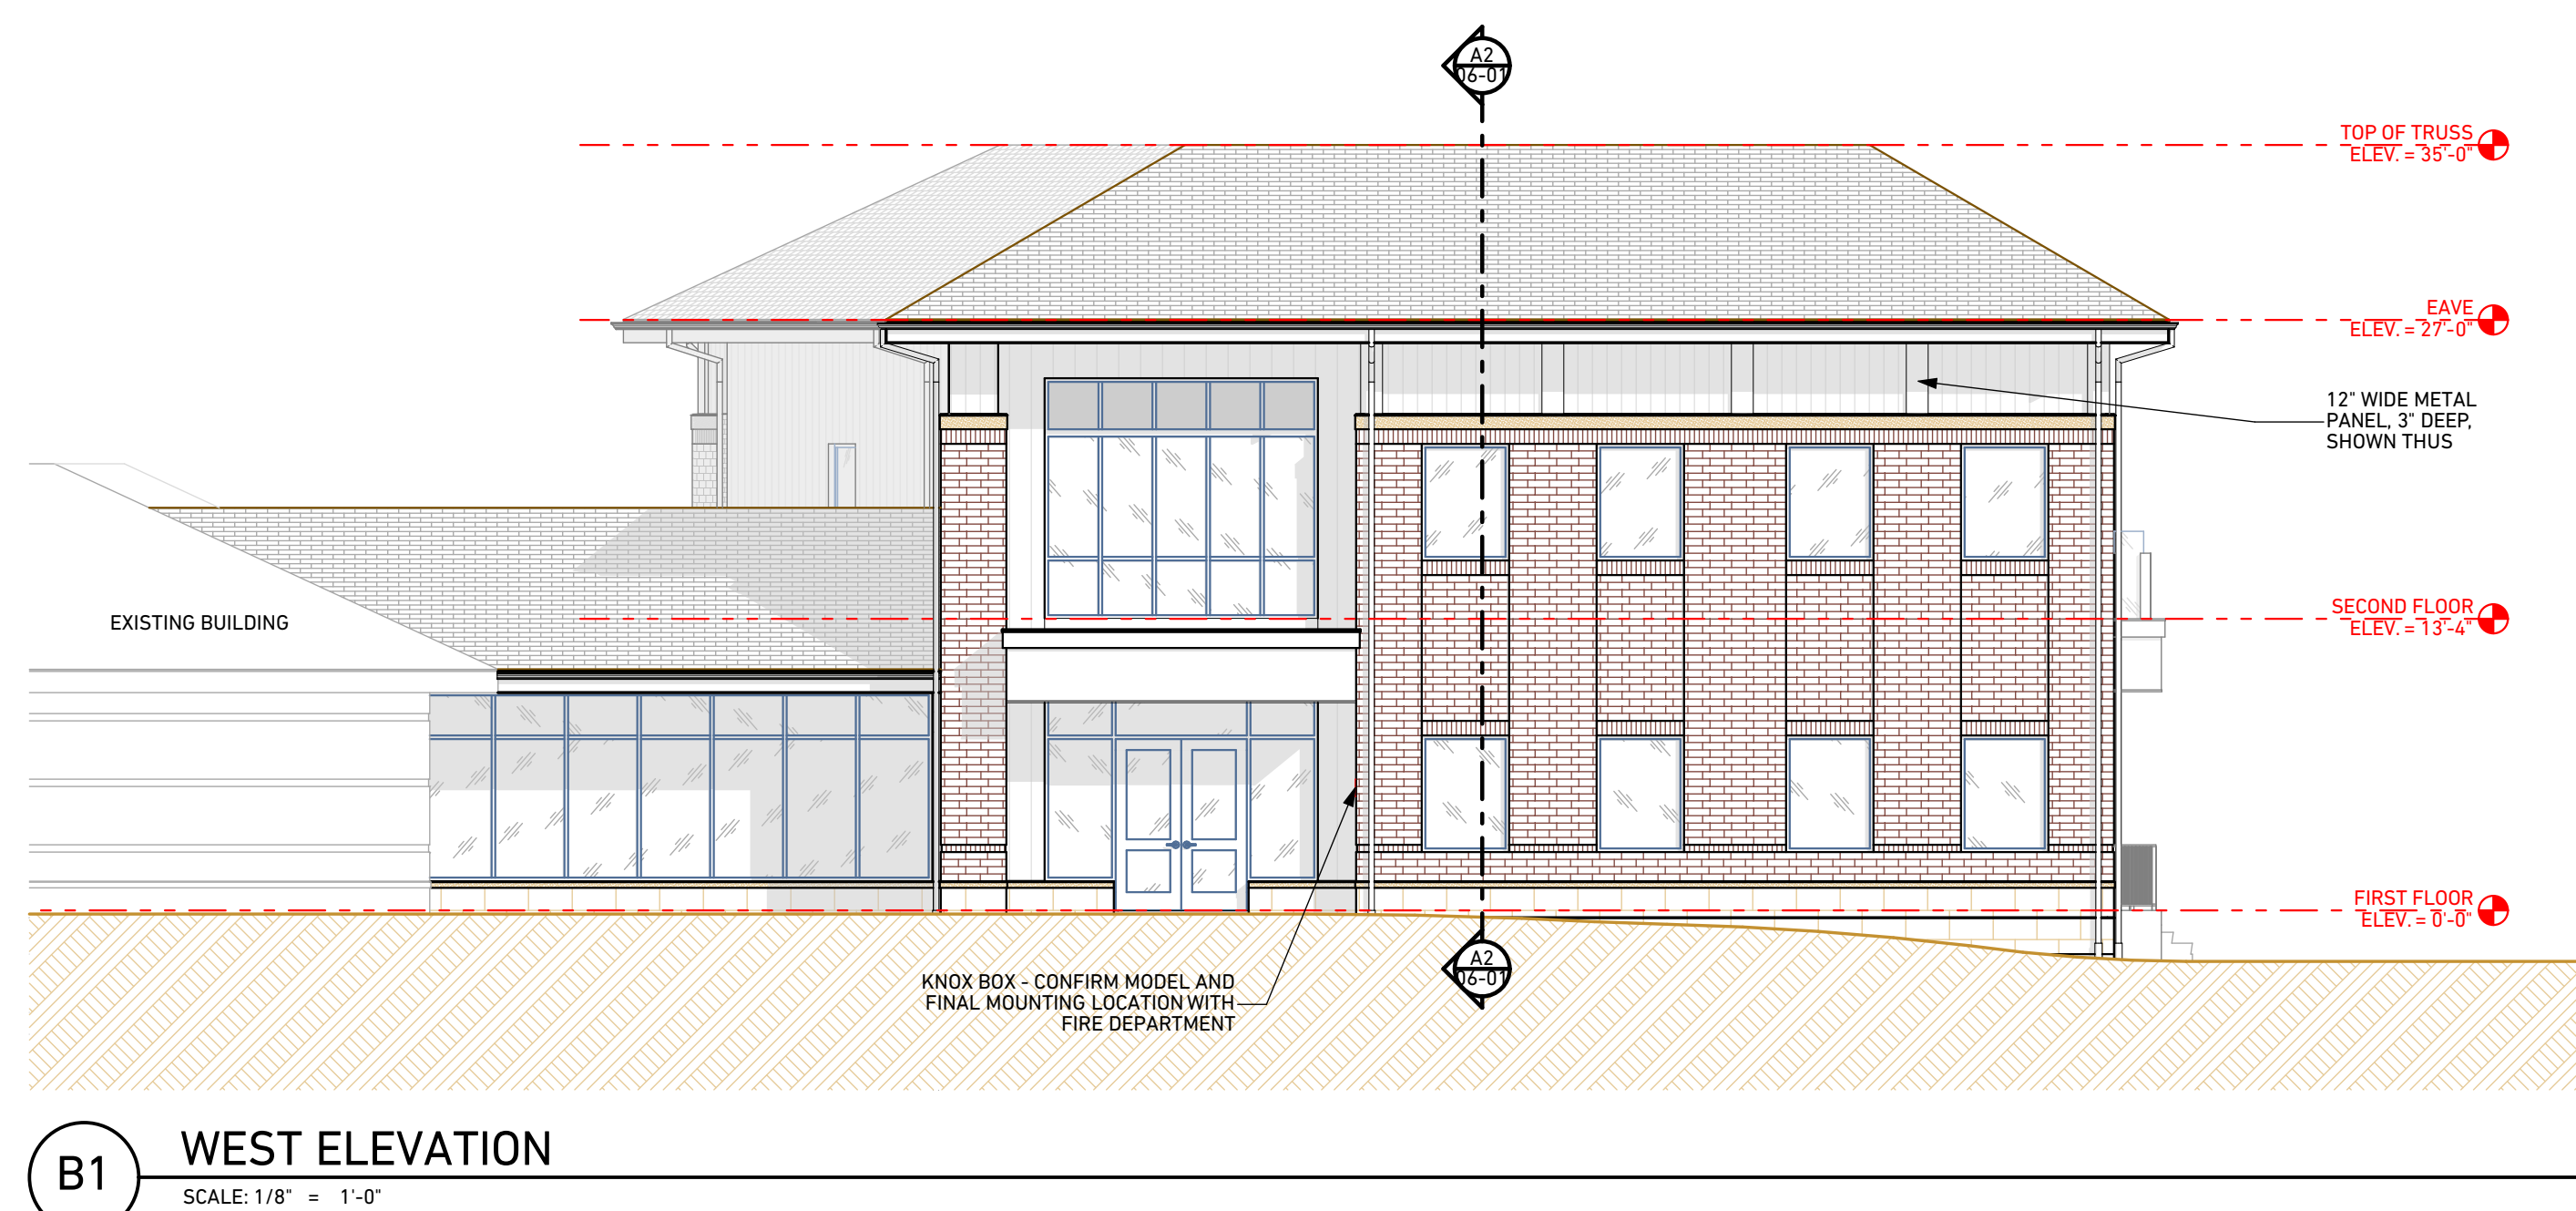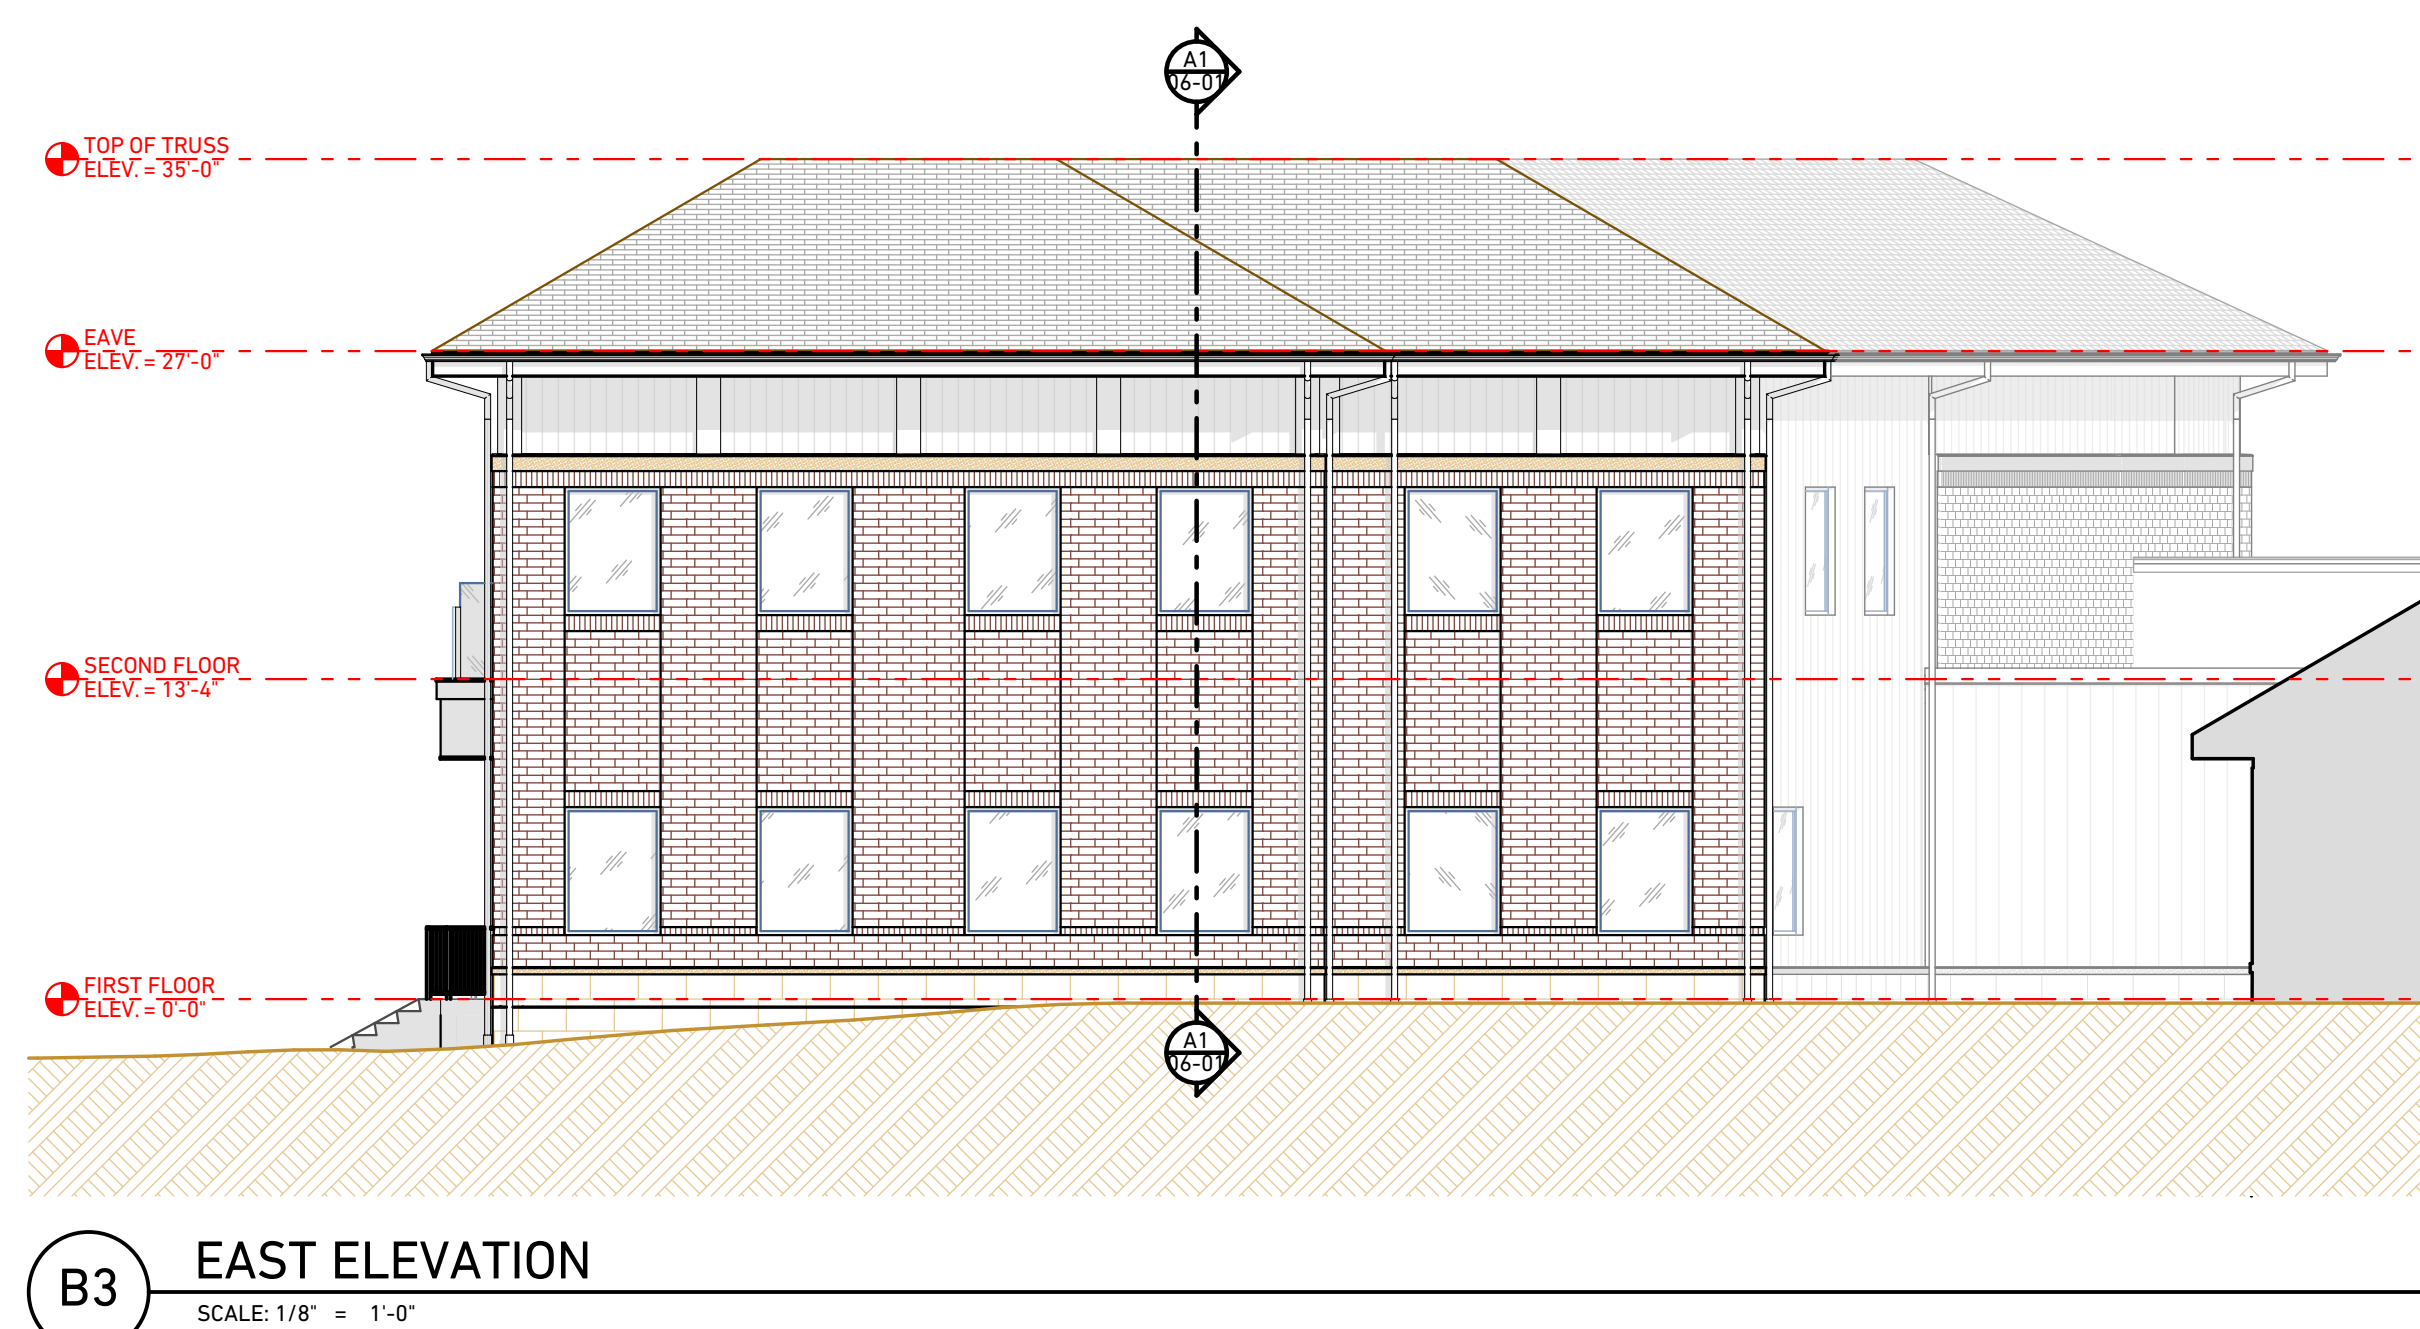



**DRAWING SCALE
APPLIES WHEN
PRINTED FULL
SIZE AT 24"x36"**

not published; all rights reserved

750 W Streetsboro St
Hudson, OH, 44236

Architectural & Historic Board of Review Submission


DRAWING UPDATES

INITIAL SUBMISSION 08/04/2025

05-02

	UTILITY FACE BRICK 1-3 RUNNING BOND. BELDEN BELCREST 560 TO MATCH EXISTING BUILDING
	METAL WALL PANEL 8" FLUSH PANEL
	PRECAST CONC UNITS (MATCH EXISTING)
	CONCRETE UNIT MASONRY 16" x 24" ROCK FACE (MATCH EXISTING)
	ASPHALT SHINGLES
	EXPOSED CONCRETE
	EXISTING EXTERIOR MATERIAL TO REMAIN (SHOWN SHADED AND NOTED)

 INDICATES FLOOR ELEVATIONS; TOP OF STEEL (T.O.S.); TOP OF MASONRY (T.O.M.) ELEVATIONS (REFER FRAMING DRAWINGS, BUILDING SECTIONS AND WALL SECTIONS ALSO FOR MORE INFORMATION)

 



**DRAWING SCALE
APPLIES WHEN
PRINTED FULL
SIZE AT 24"x36"**

published; all rights reserved

750 W Streetsboro St
Hudson, OH, 44236

PROJECT No.	24.001
-------------	--------

DRAWING UPDATES

INITIAL SUBMISSION 08/04/2025



SCALE: 1:180.79



SCALE: 1:180.79



SCALE: 1:180.79



NOT TO SCALE

05-03



**DRAWING SCALE
APPLIES WHEN
PRINTED FULL
SIZE AT 24"x36"**

not published; all rights reserved



PROJECT No.	24.001
-------------	--------

DRAWING UPDATES

INITIAL SUBMISSION 08/04/202

05-04



**DRAWING SCALE
APPLIES WHEN
PRINTED FULL
SIZE AT 24"x36"**

not published; all rights reserved

750 W Streetsboro St
Hudson, OH, 44236

PROJECT No.

24.001

DRAWING UPDATES

INITIAL SUBMISSION 08/04/202



C3 PARTIAL WEST ELEVATION - COLOR
SCALE: 1/8" = 1'-0"



B1 WEST ELEVATION - COLOR
SCALE: 1/8" = 1'-0"



A1 PARTIAL SOUTH ELEVATION - COLOR
SCALE: 1/8" = 1'-0"

05-05



**DRAWING SCALE
APPLIES WHEN
PRINTED FULL
SIZE AT 24"x36"**




not published; all rights reserved

750 W Streetsboro St
Hudson, OH, 44236

24.001

DRAWING UPDATES

INITIAL SUBMISSION

   

05-06



S&L Harris/Day Architecture

PRELIMINARY
NOT FOR
CONSTRUCTION

DRAWING SCALE
APPLIES WHEN
PRINTED FULL
SIZE AT 24"x36"

not published; all rights reserved

CHRIST COMMUNITY CHAPEL OFFICE ADDITION


750 W Streetsboro St
Hudson, OH, 44236

PROJECT No. 24.001


Architectural & Historic Board of Review Submission

DRAWING UPDATES


INITIAL SUBMISSION 08/04/2025

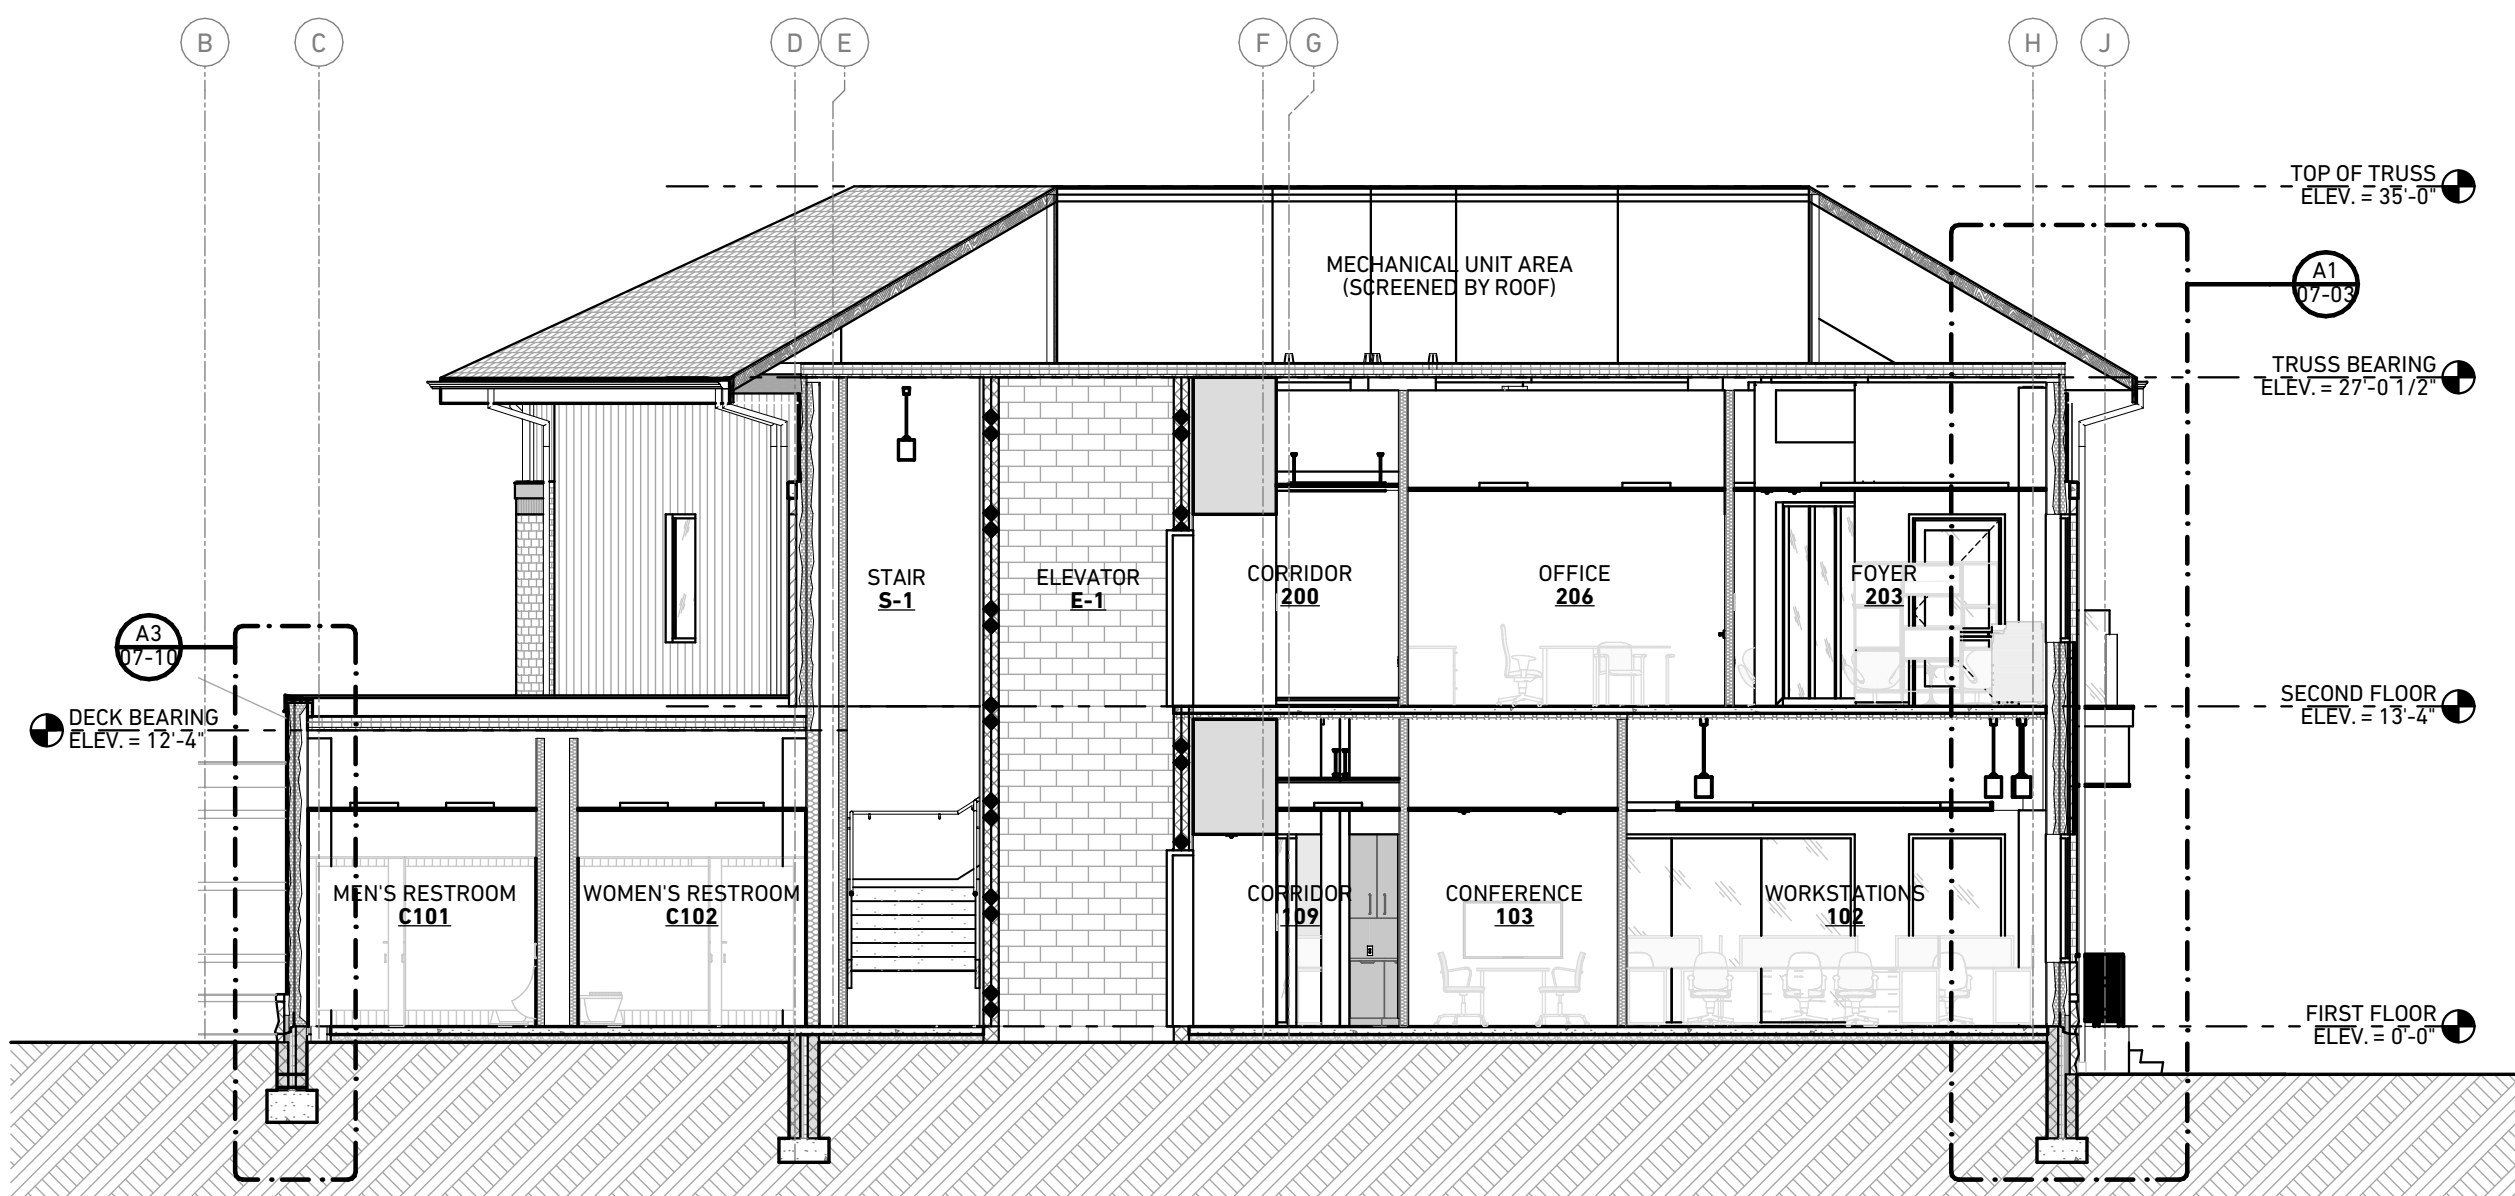

B2 BUILDING SECTION
SCALE: 1/8" = 1'-0"

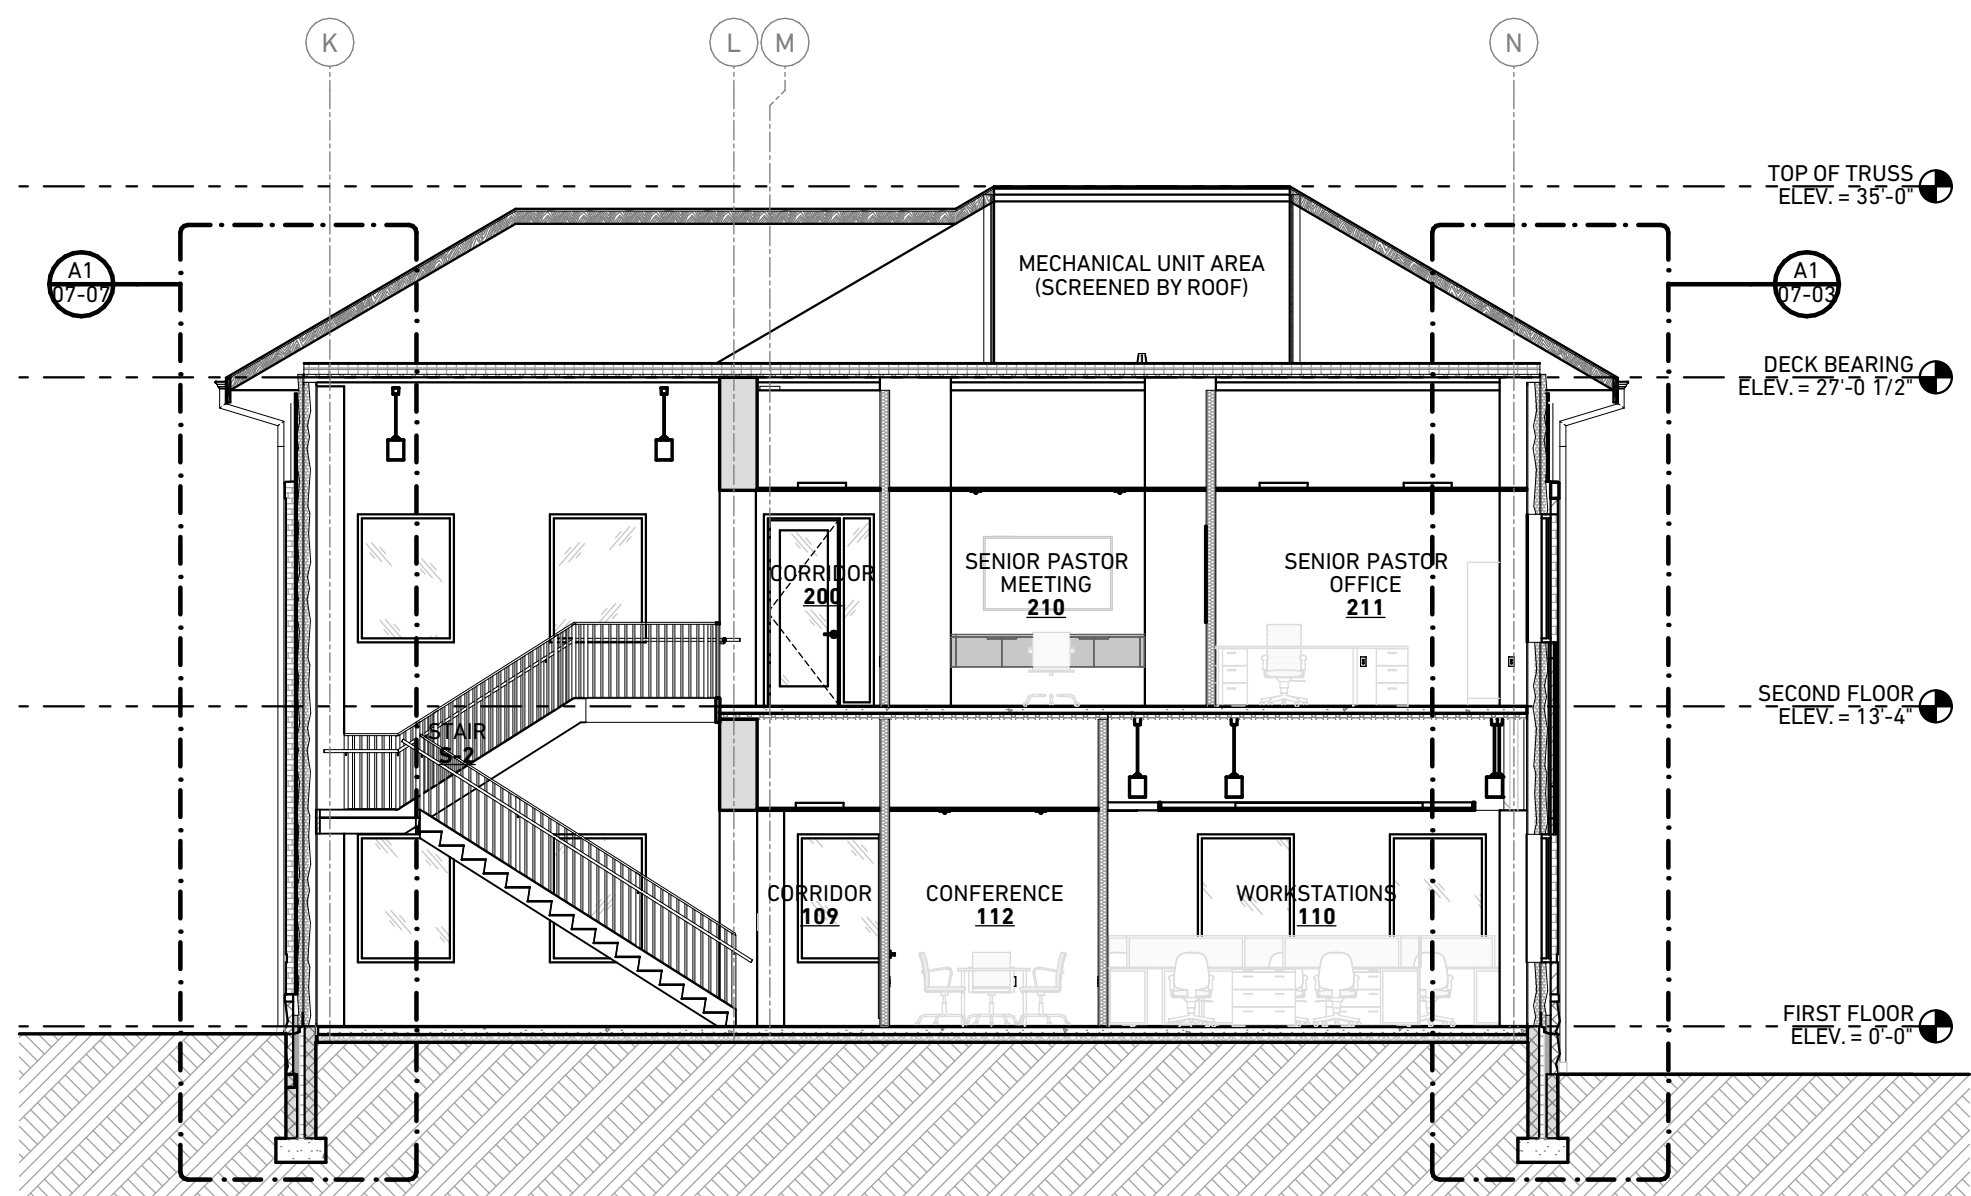

B1 BUILDING SECTION
SCALE: 1/8" = 1'-0"

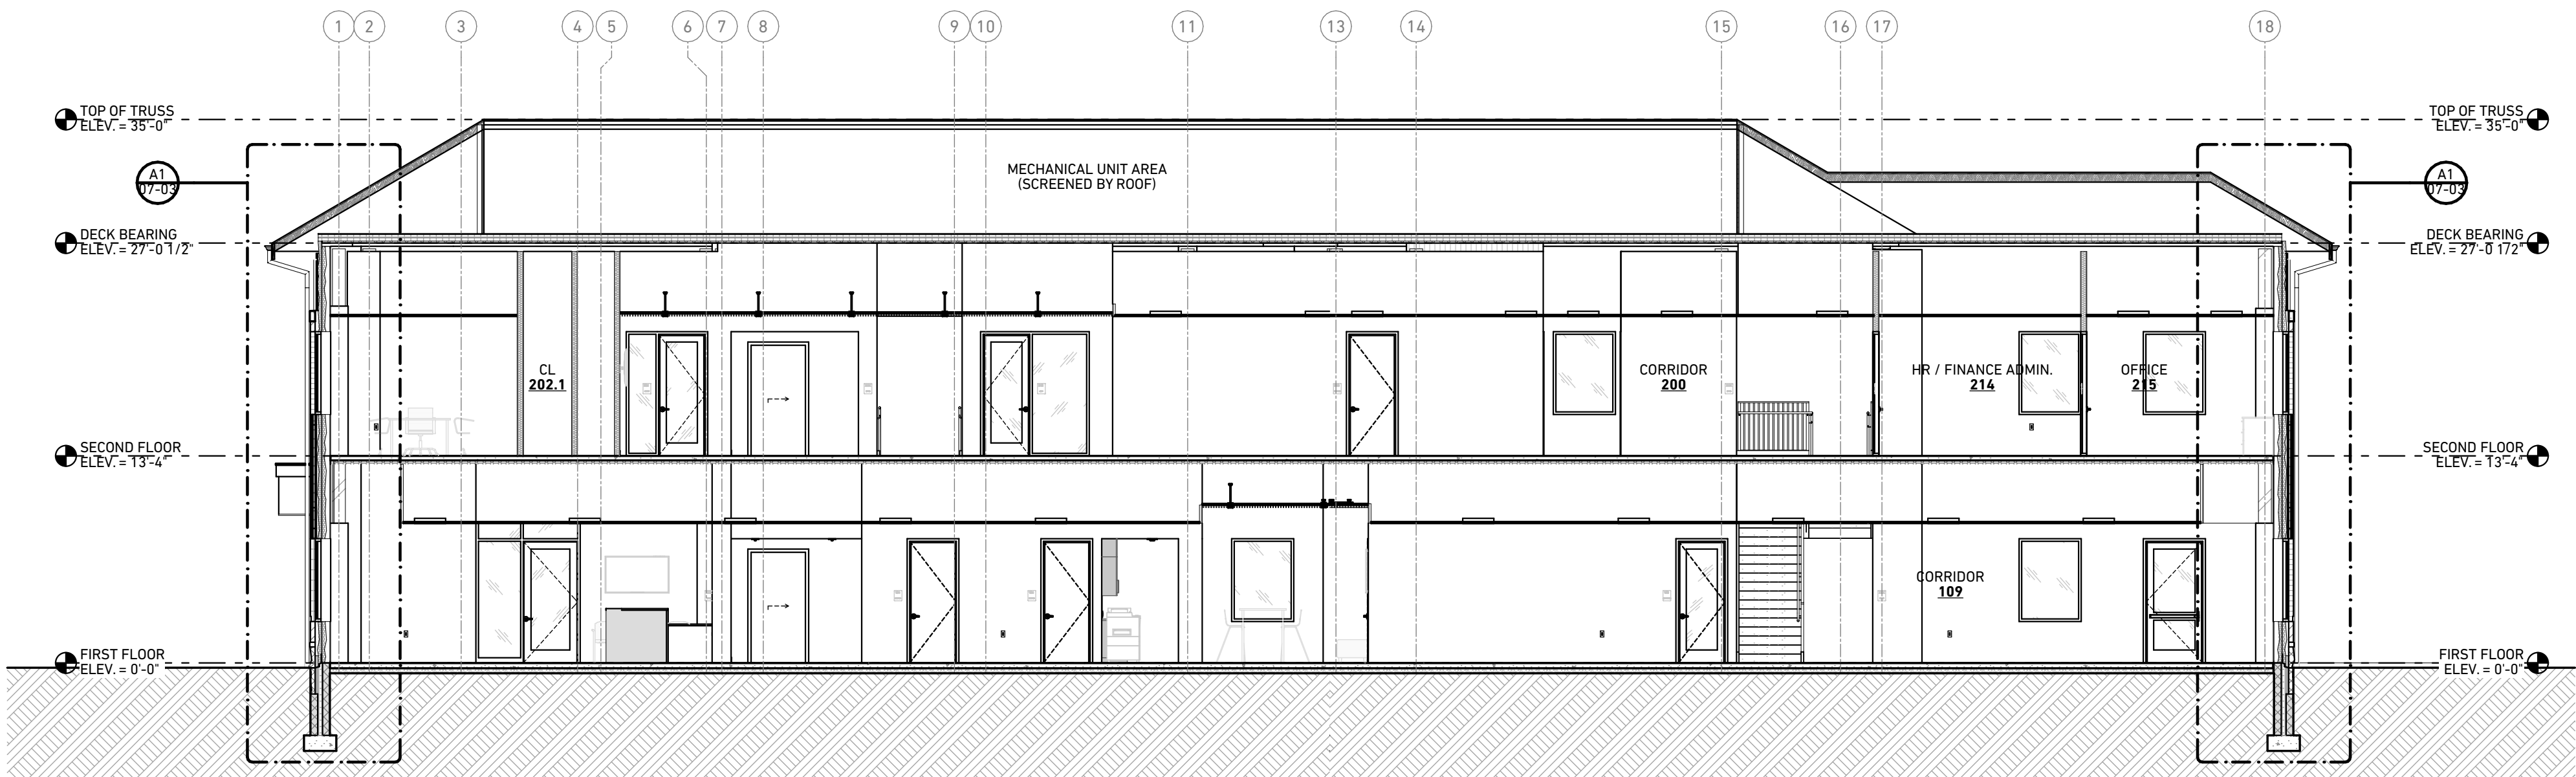

A1 BUILDING SECTION
SCALE: 1/8" = 1'-0"

BUILDING SECTIONS

06-01



**DRAWING SCALE
APPLIES WHEN
PRINTED FULL
SIZE AT 24"x36"**

not published; all rights reserved

750 W Streetsboro St
Hudson, OH, 44236

PROJECT No.	24.001
-------------	--------

DRAWING UPDATES

INITIAL SUBMISSION 08/04/2025



04-01



SCALE: 1/8" = 1'-0"



**DRAWING SCALE
APPLIES WHEN
PRINTED FULL
SIZE AT 24"x36"**

not published; all rights reserved

750 W Streetsboro St
Hudson, OH, 44236

Architectural & Historic Board of Review Submission

DRAWING UPDATES

INITIAL SUBMISSION 08/04/2025



04-02

