



TEREX RD

W STREETSBORO

OFFICE BUILDING
ADDITION

CHRIST COMMUNITY CHAPEL OFFICE ADDITION

750 W Streetsboro St
Hudson, OH, 44236

PROJECT No. 24.001


Architectural & Historic Board of Review Submission

DRAWING UPDATES

INITIAL SUBMISSION 08/04/2025





EXTERIOR ELEVATIONS

05-01

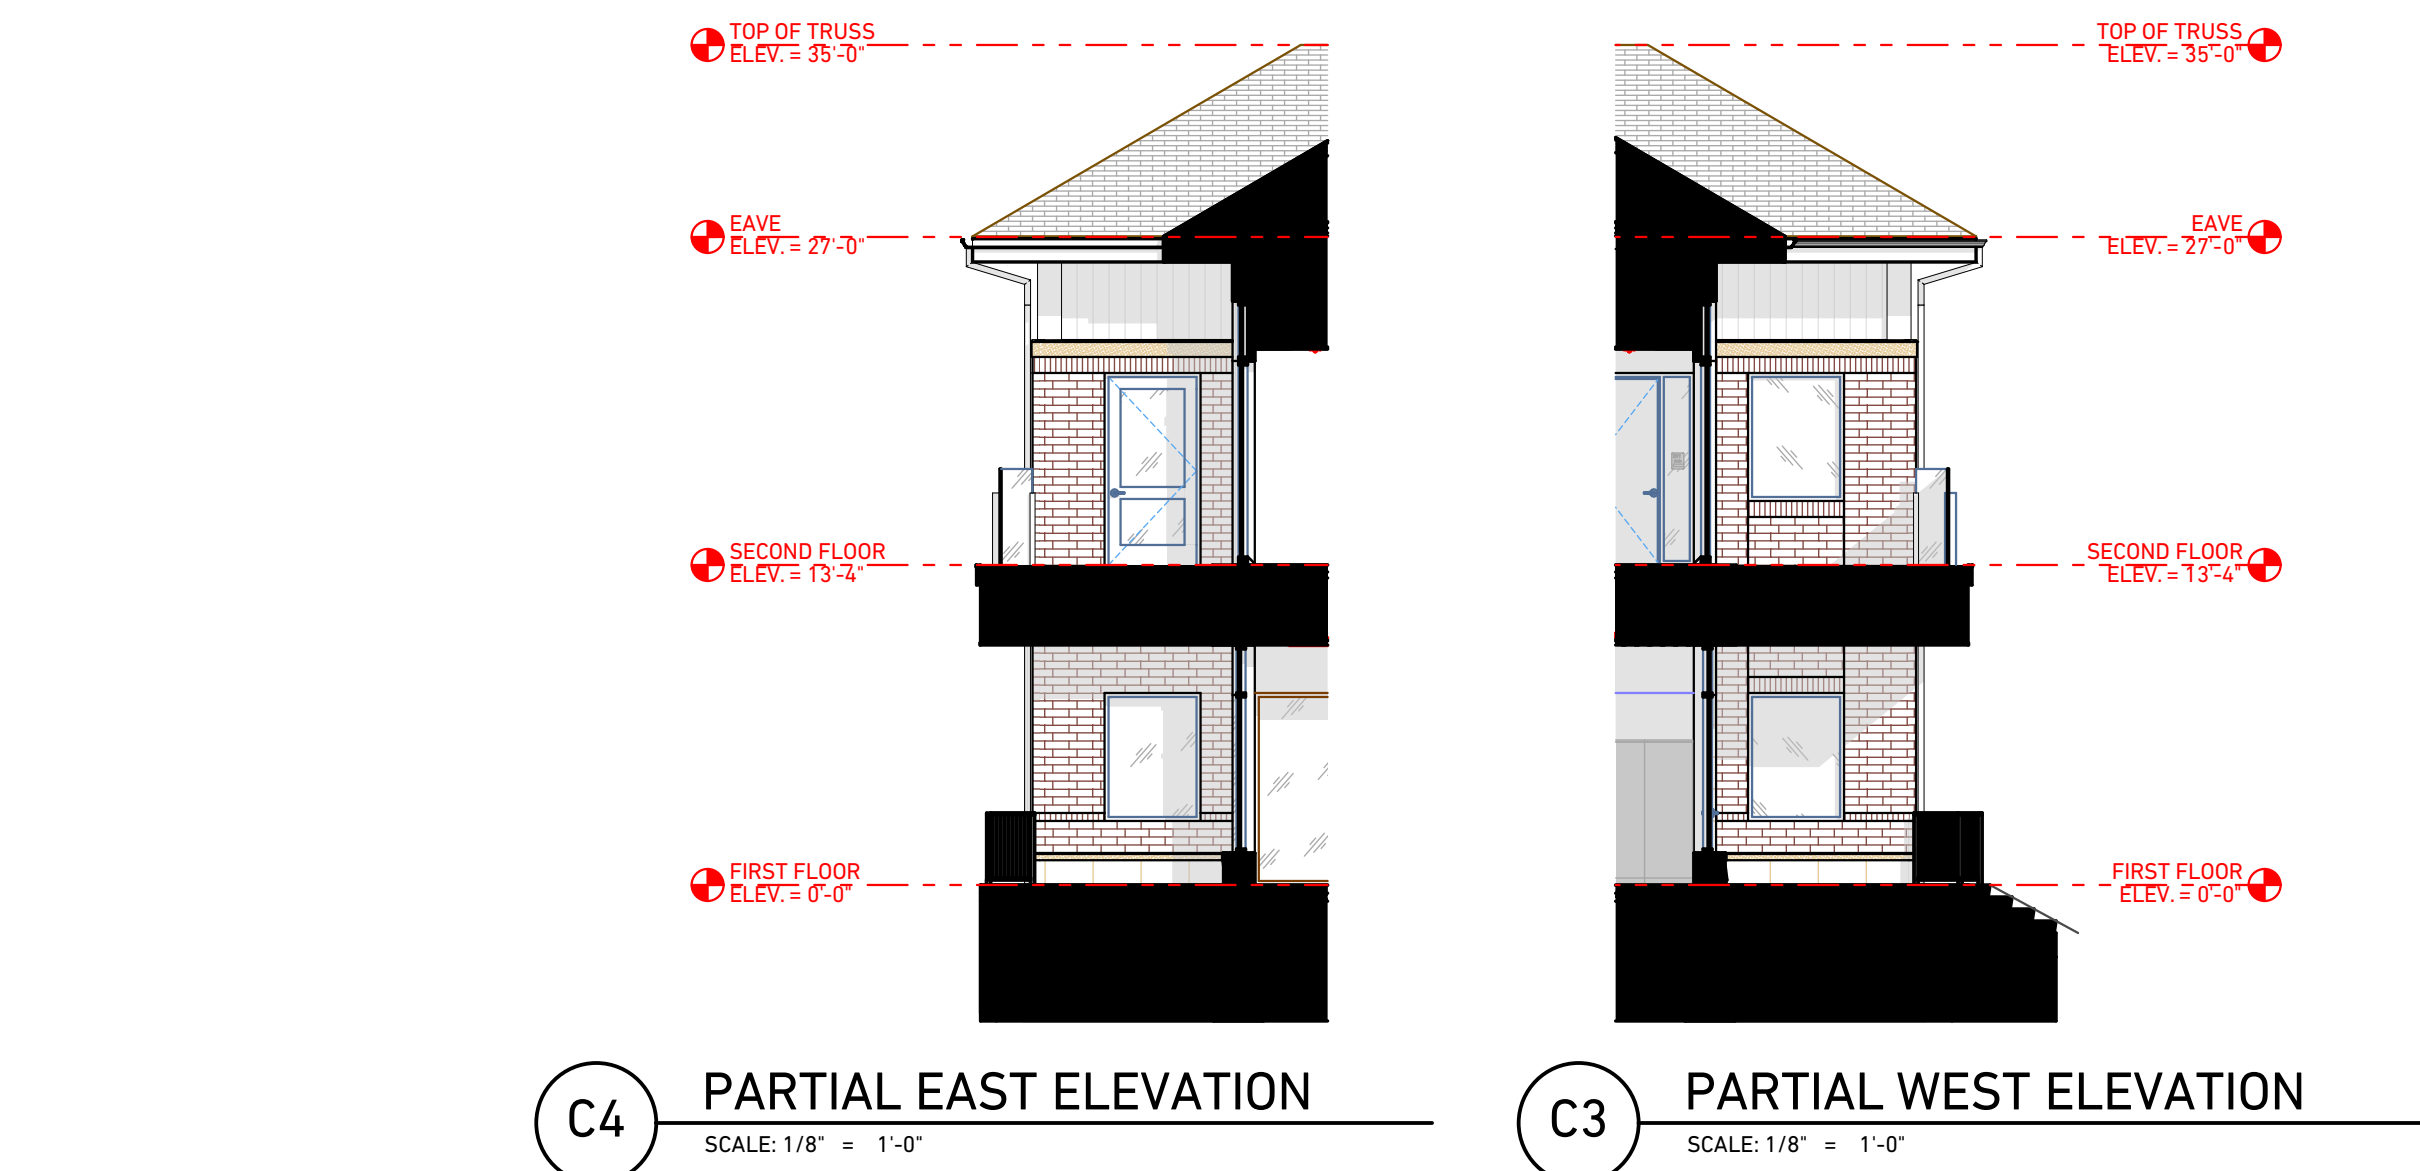

EXTERIOR ELEVATION LEGEND

- UTILITY FACE BRICK 1-3 RUNNING BOND. BELDEN BELCREST 560 TO MATCH EXISTING BUILDING
- METAL WALL PANEL 8" FLUSH PANEL
- PRECAST CONC UNITS (MATCH EXISTING)
- CONCRETE UNIT MASONRY 16" x 24" ROCK FACE (MATCH EXISTING)
- ASPHALT SHINGLES
- EXPOSED CONCRETE
- EXISTING EXTERIOR MATERIAL TO REMAIN (SHOWN SHADED AND NOTED)
- INDICATES FLOOR ELEVATIONS; TOP OF STEEL (T.O.S.); TOP OF MASONRY (T.O.M.); ELEVATIONS (REFER TO STEEL FRAMING DRAWINGS, BUILDING SECTIONS AND WALL SECTIONS ALSO FOR MORE INFORMATION)

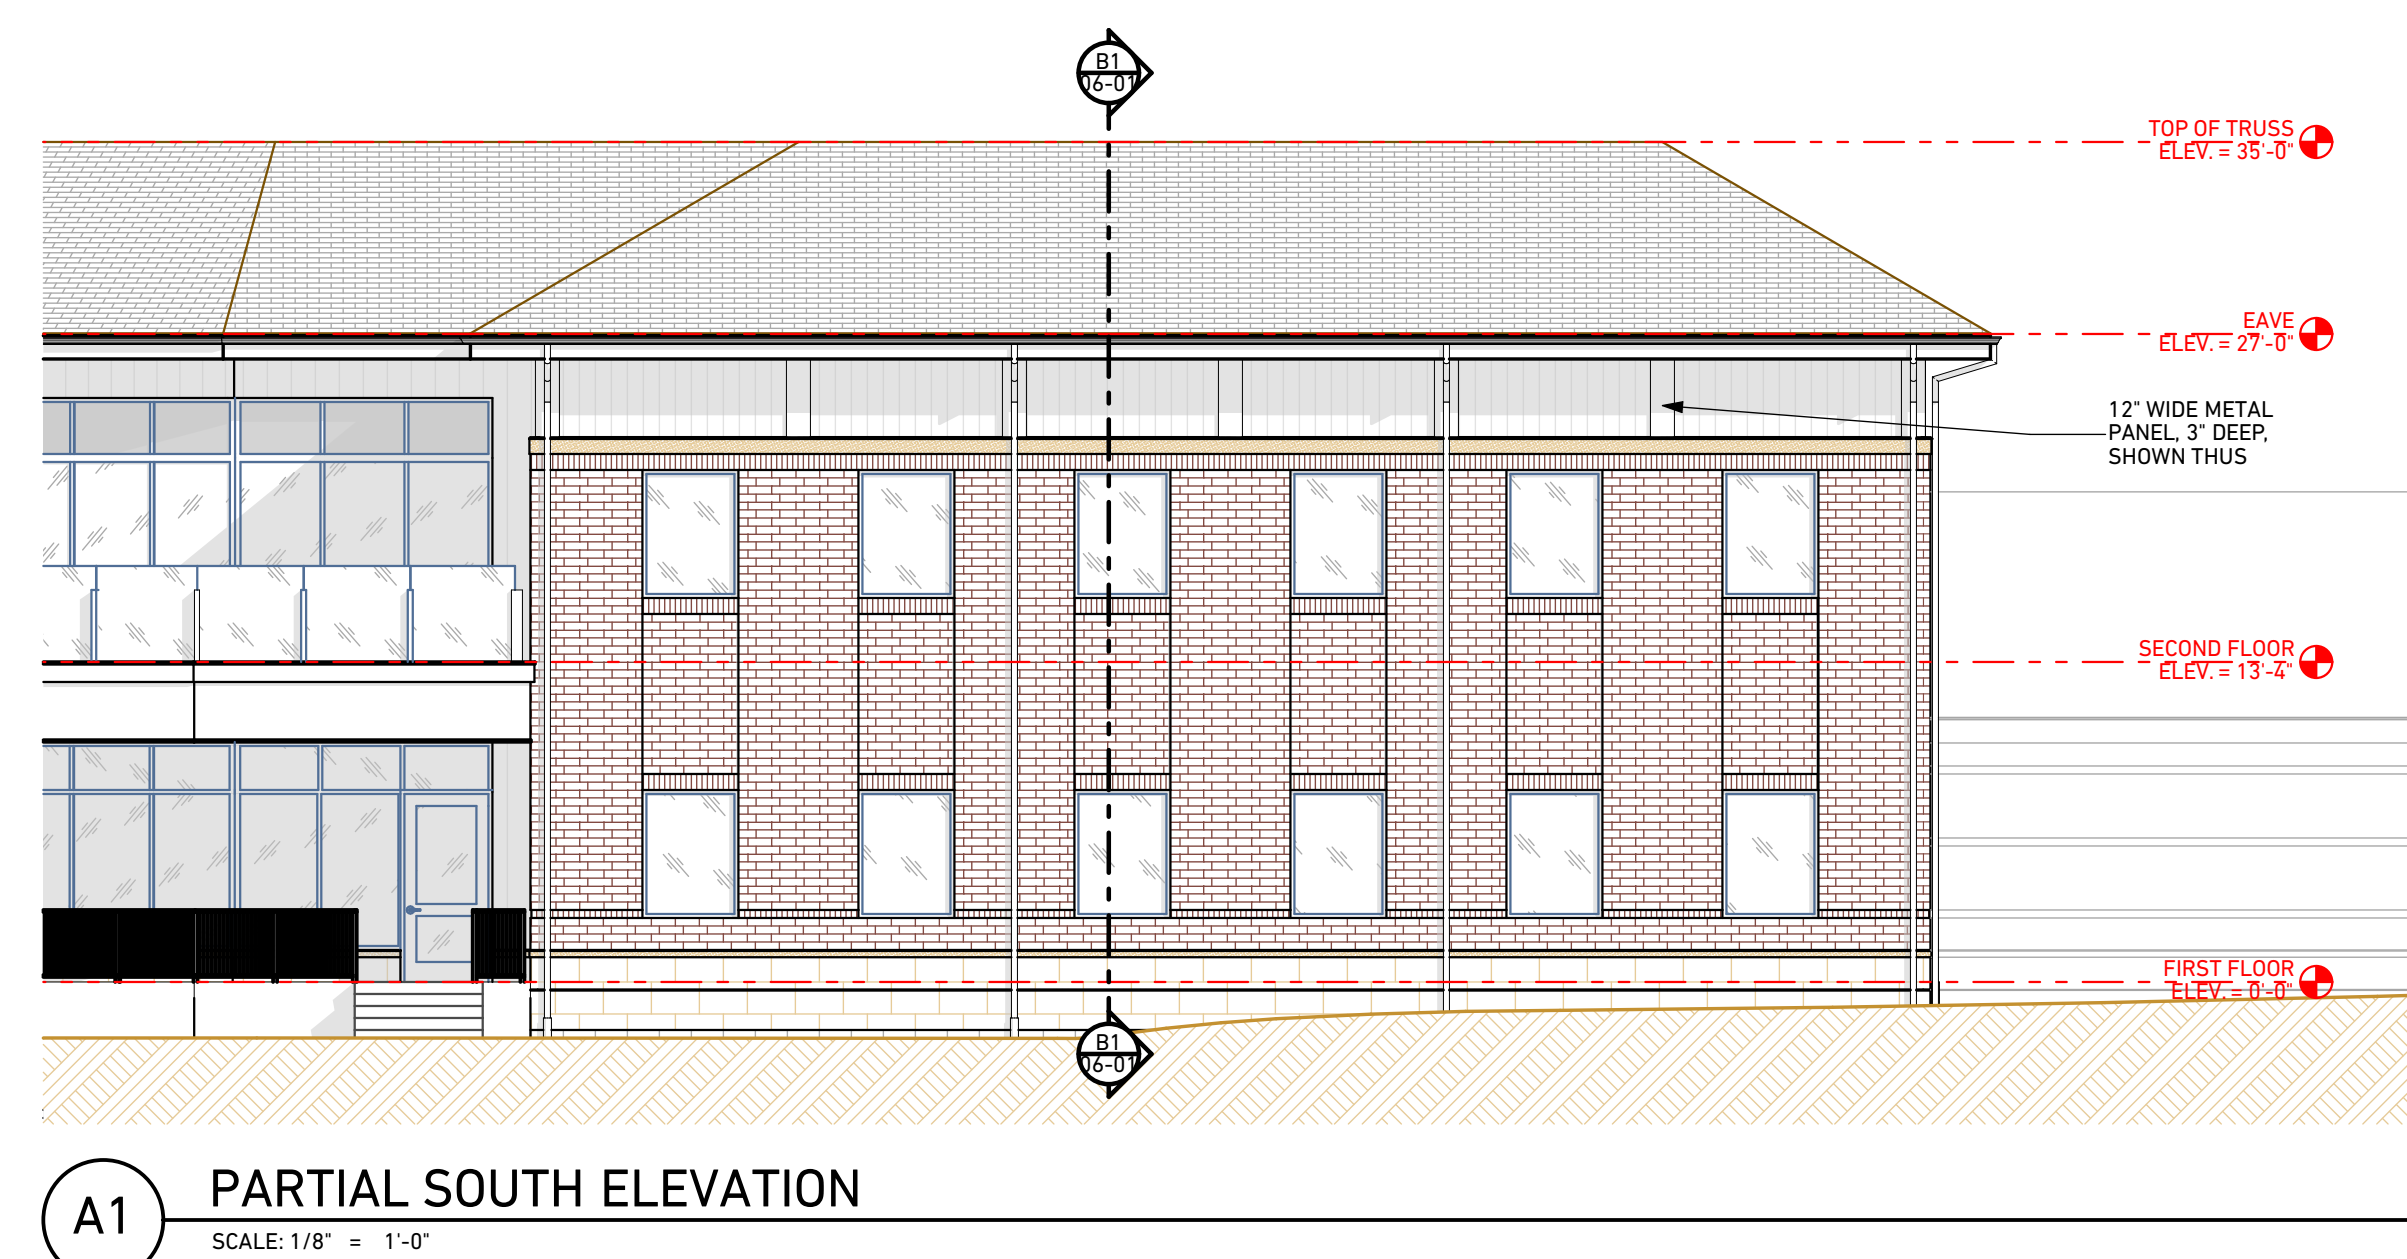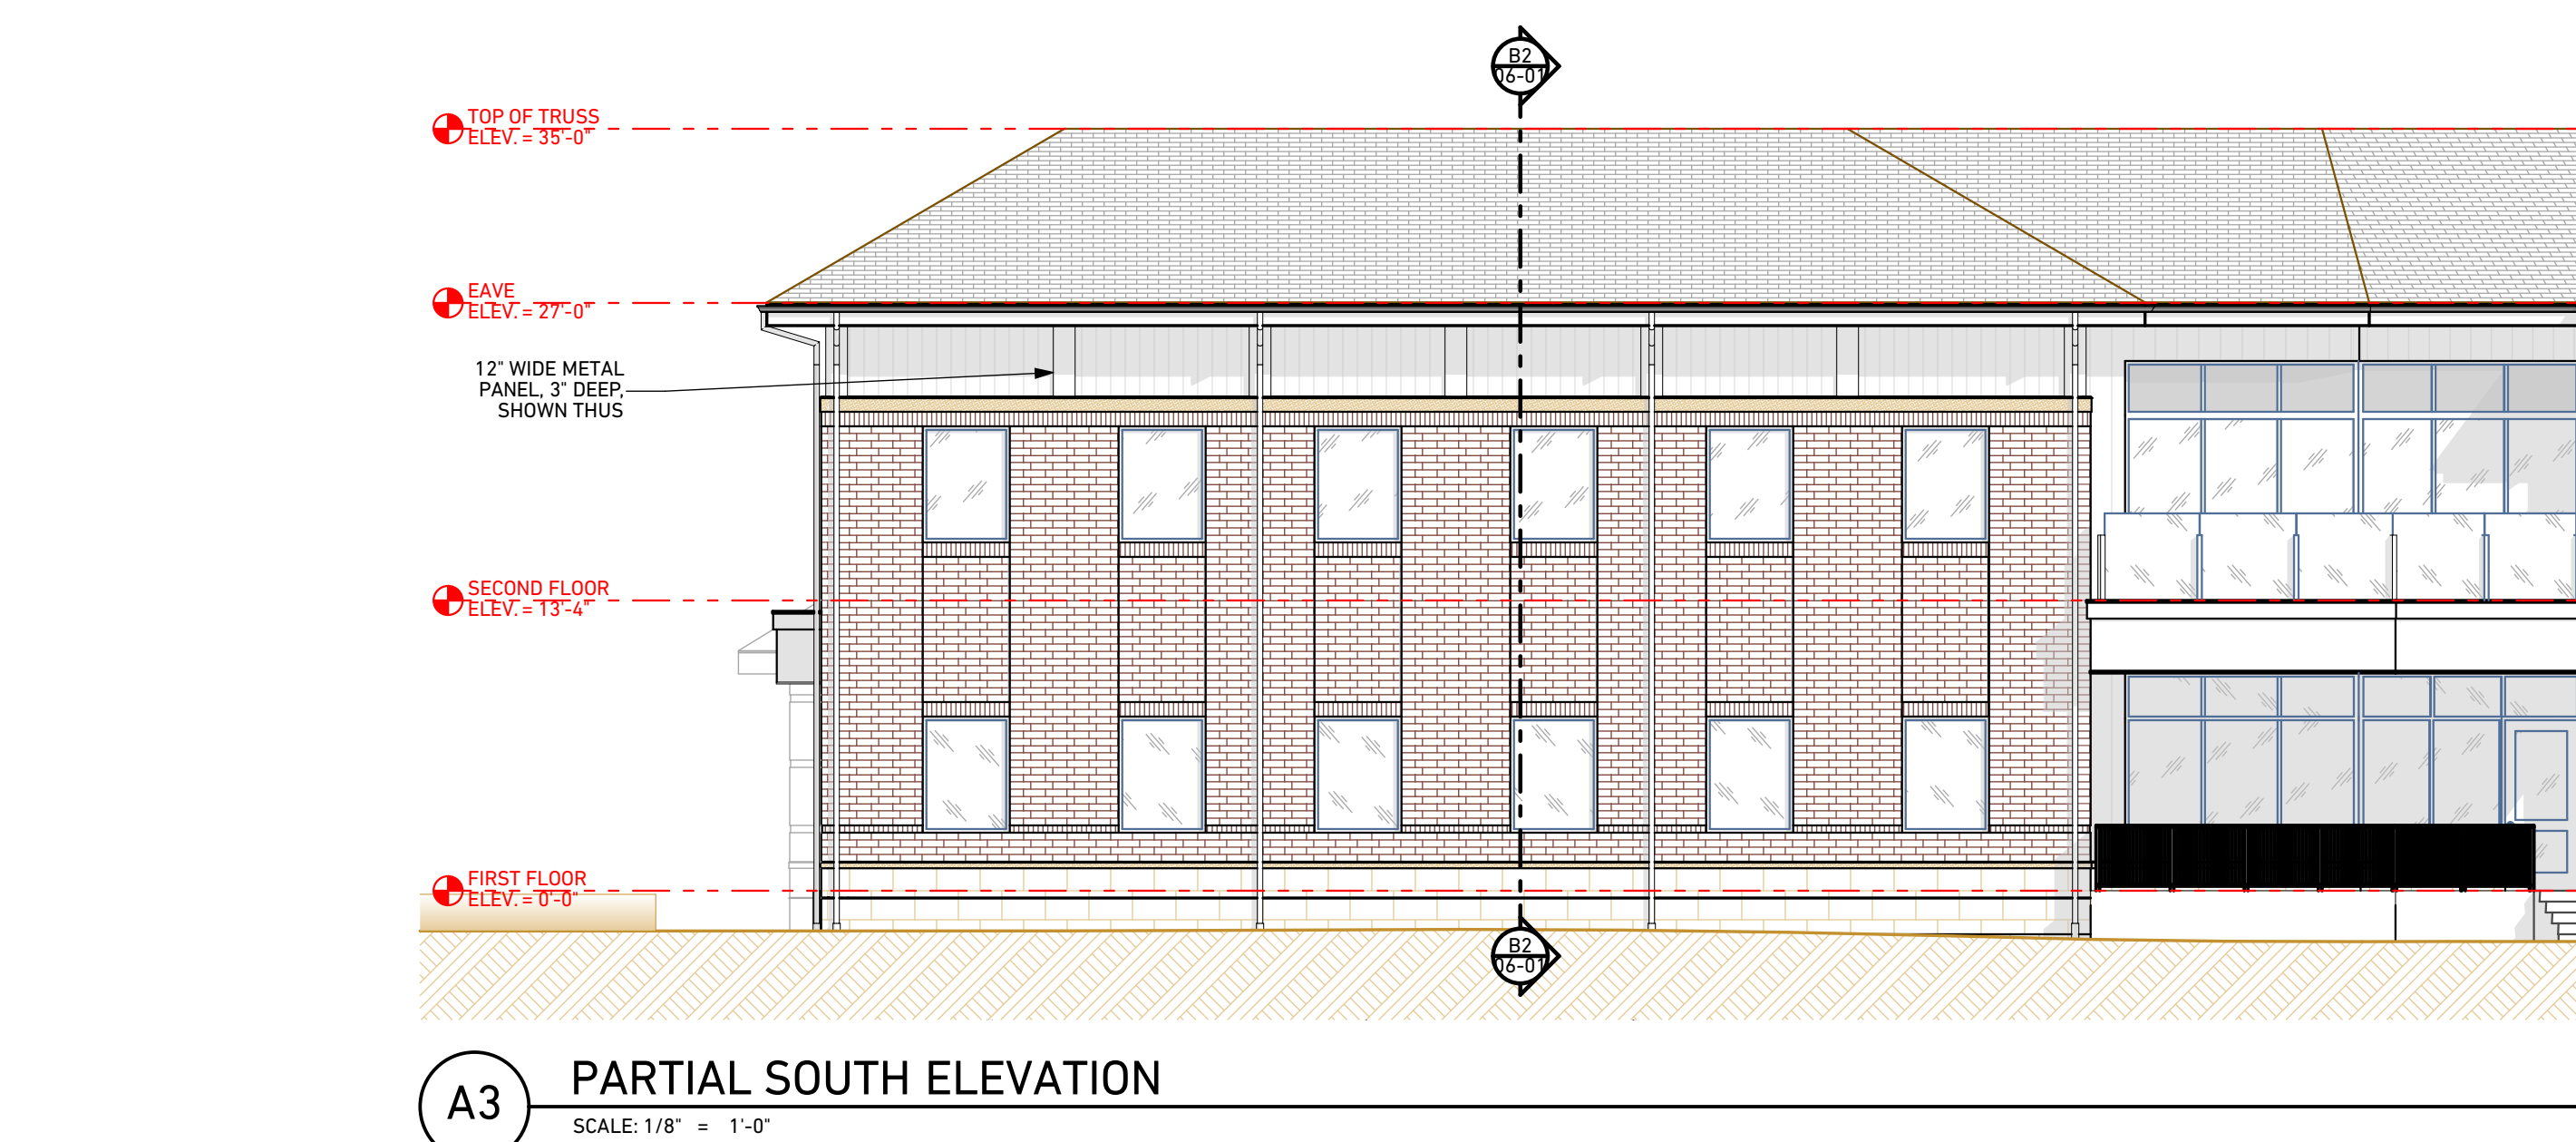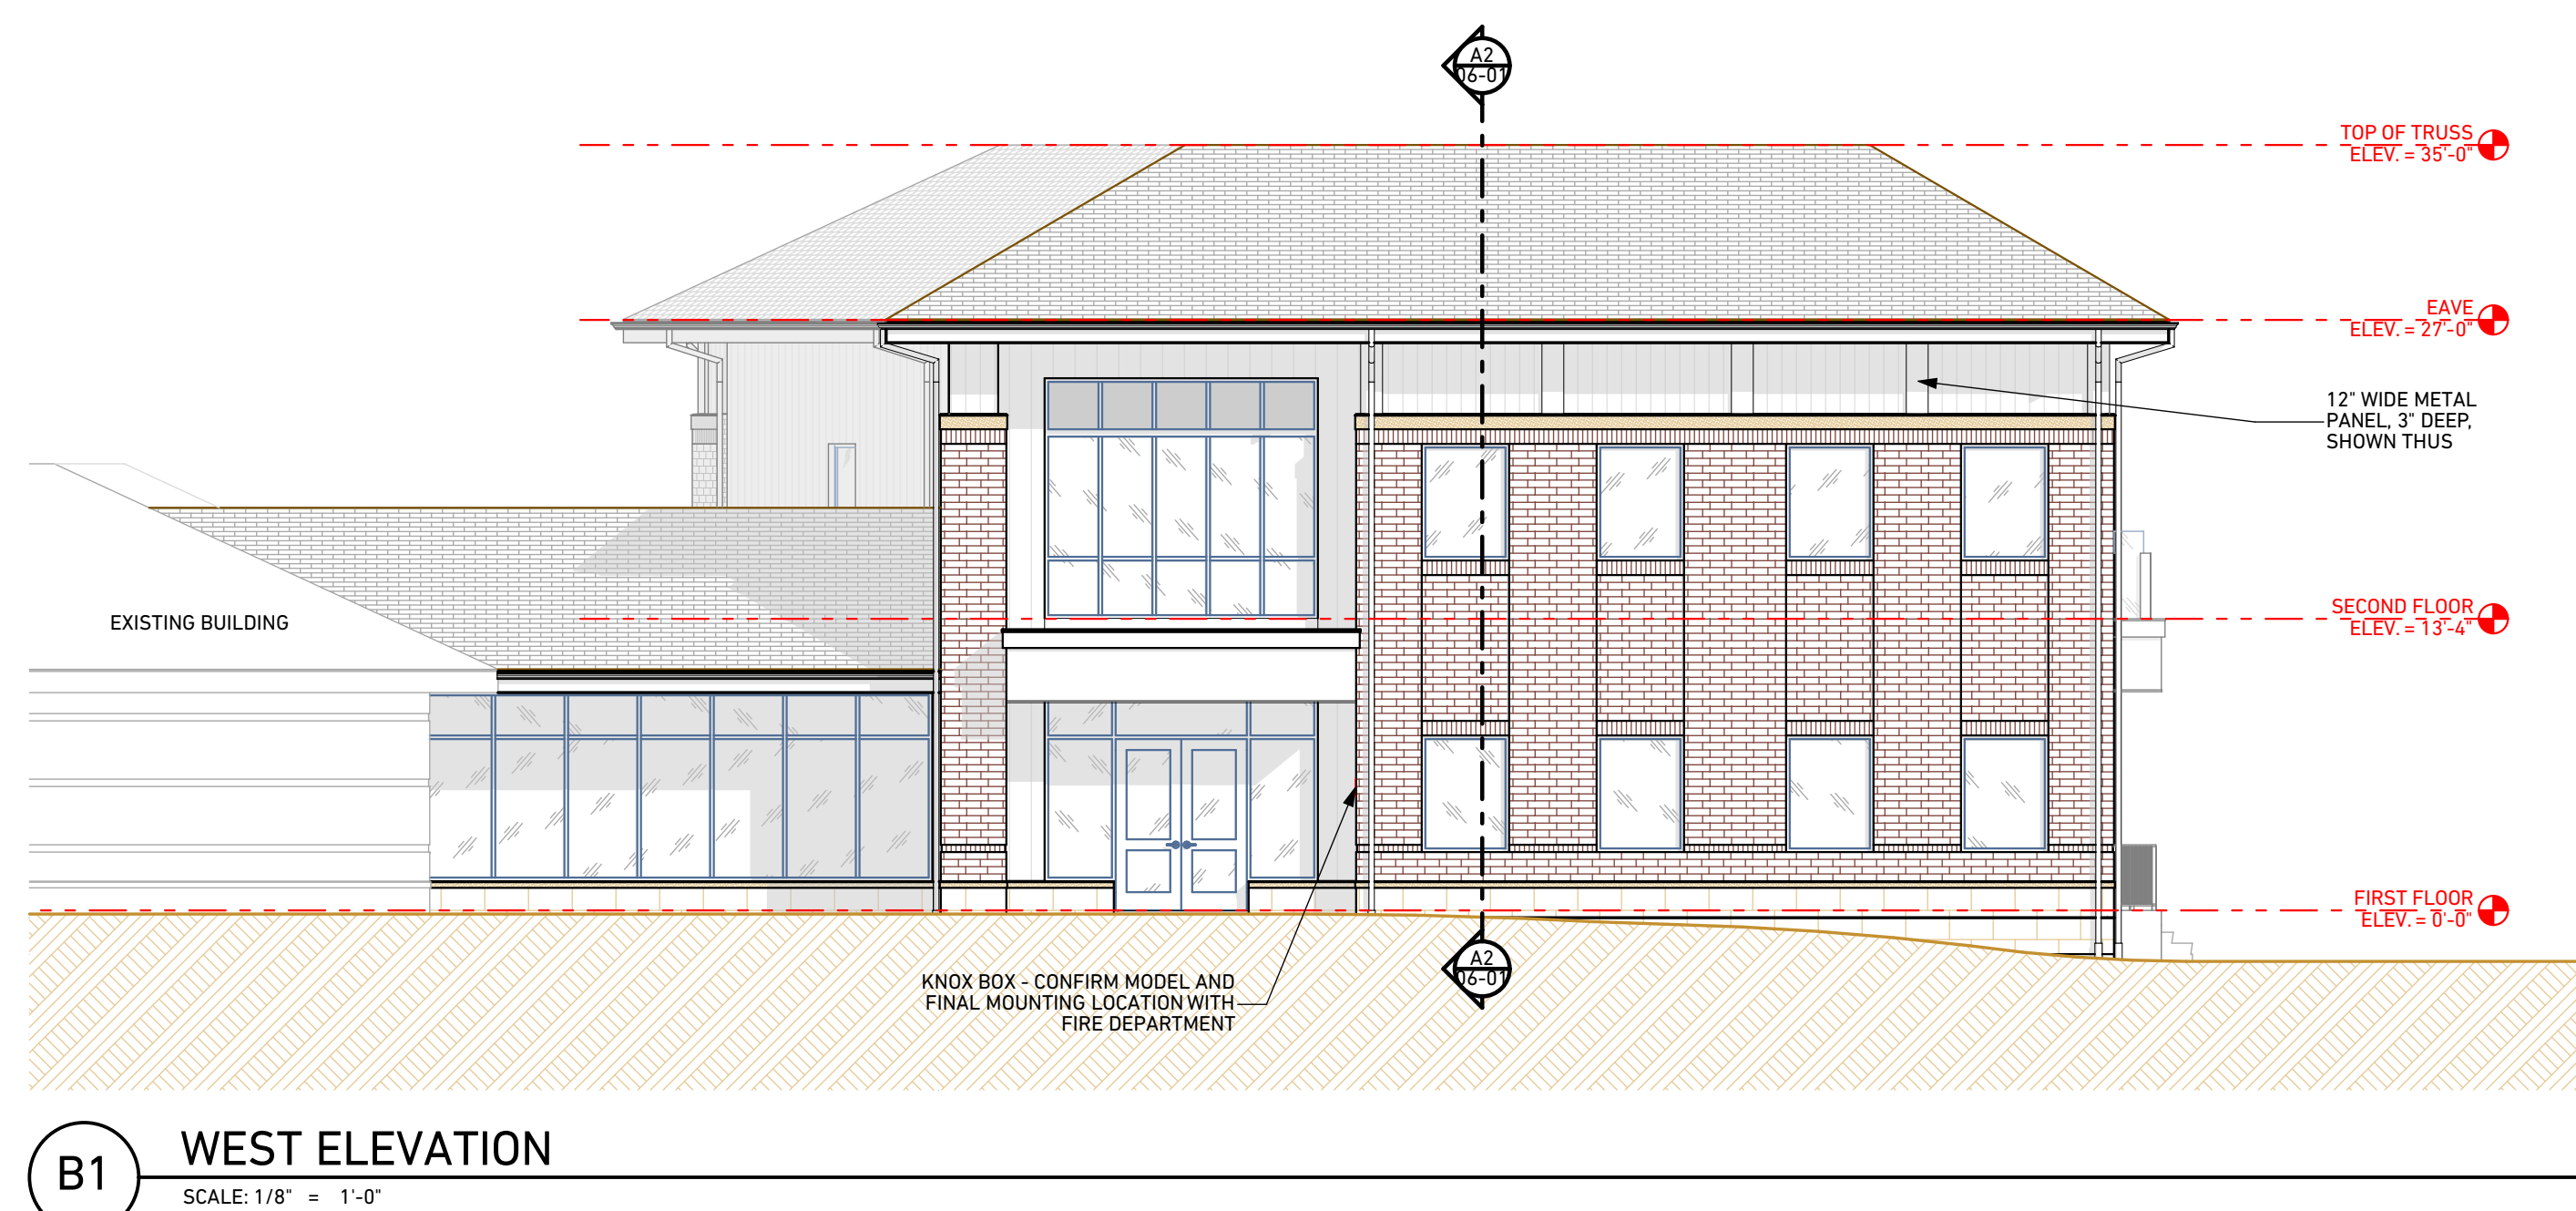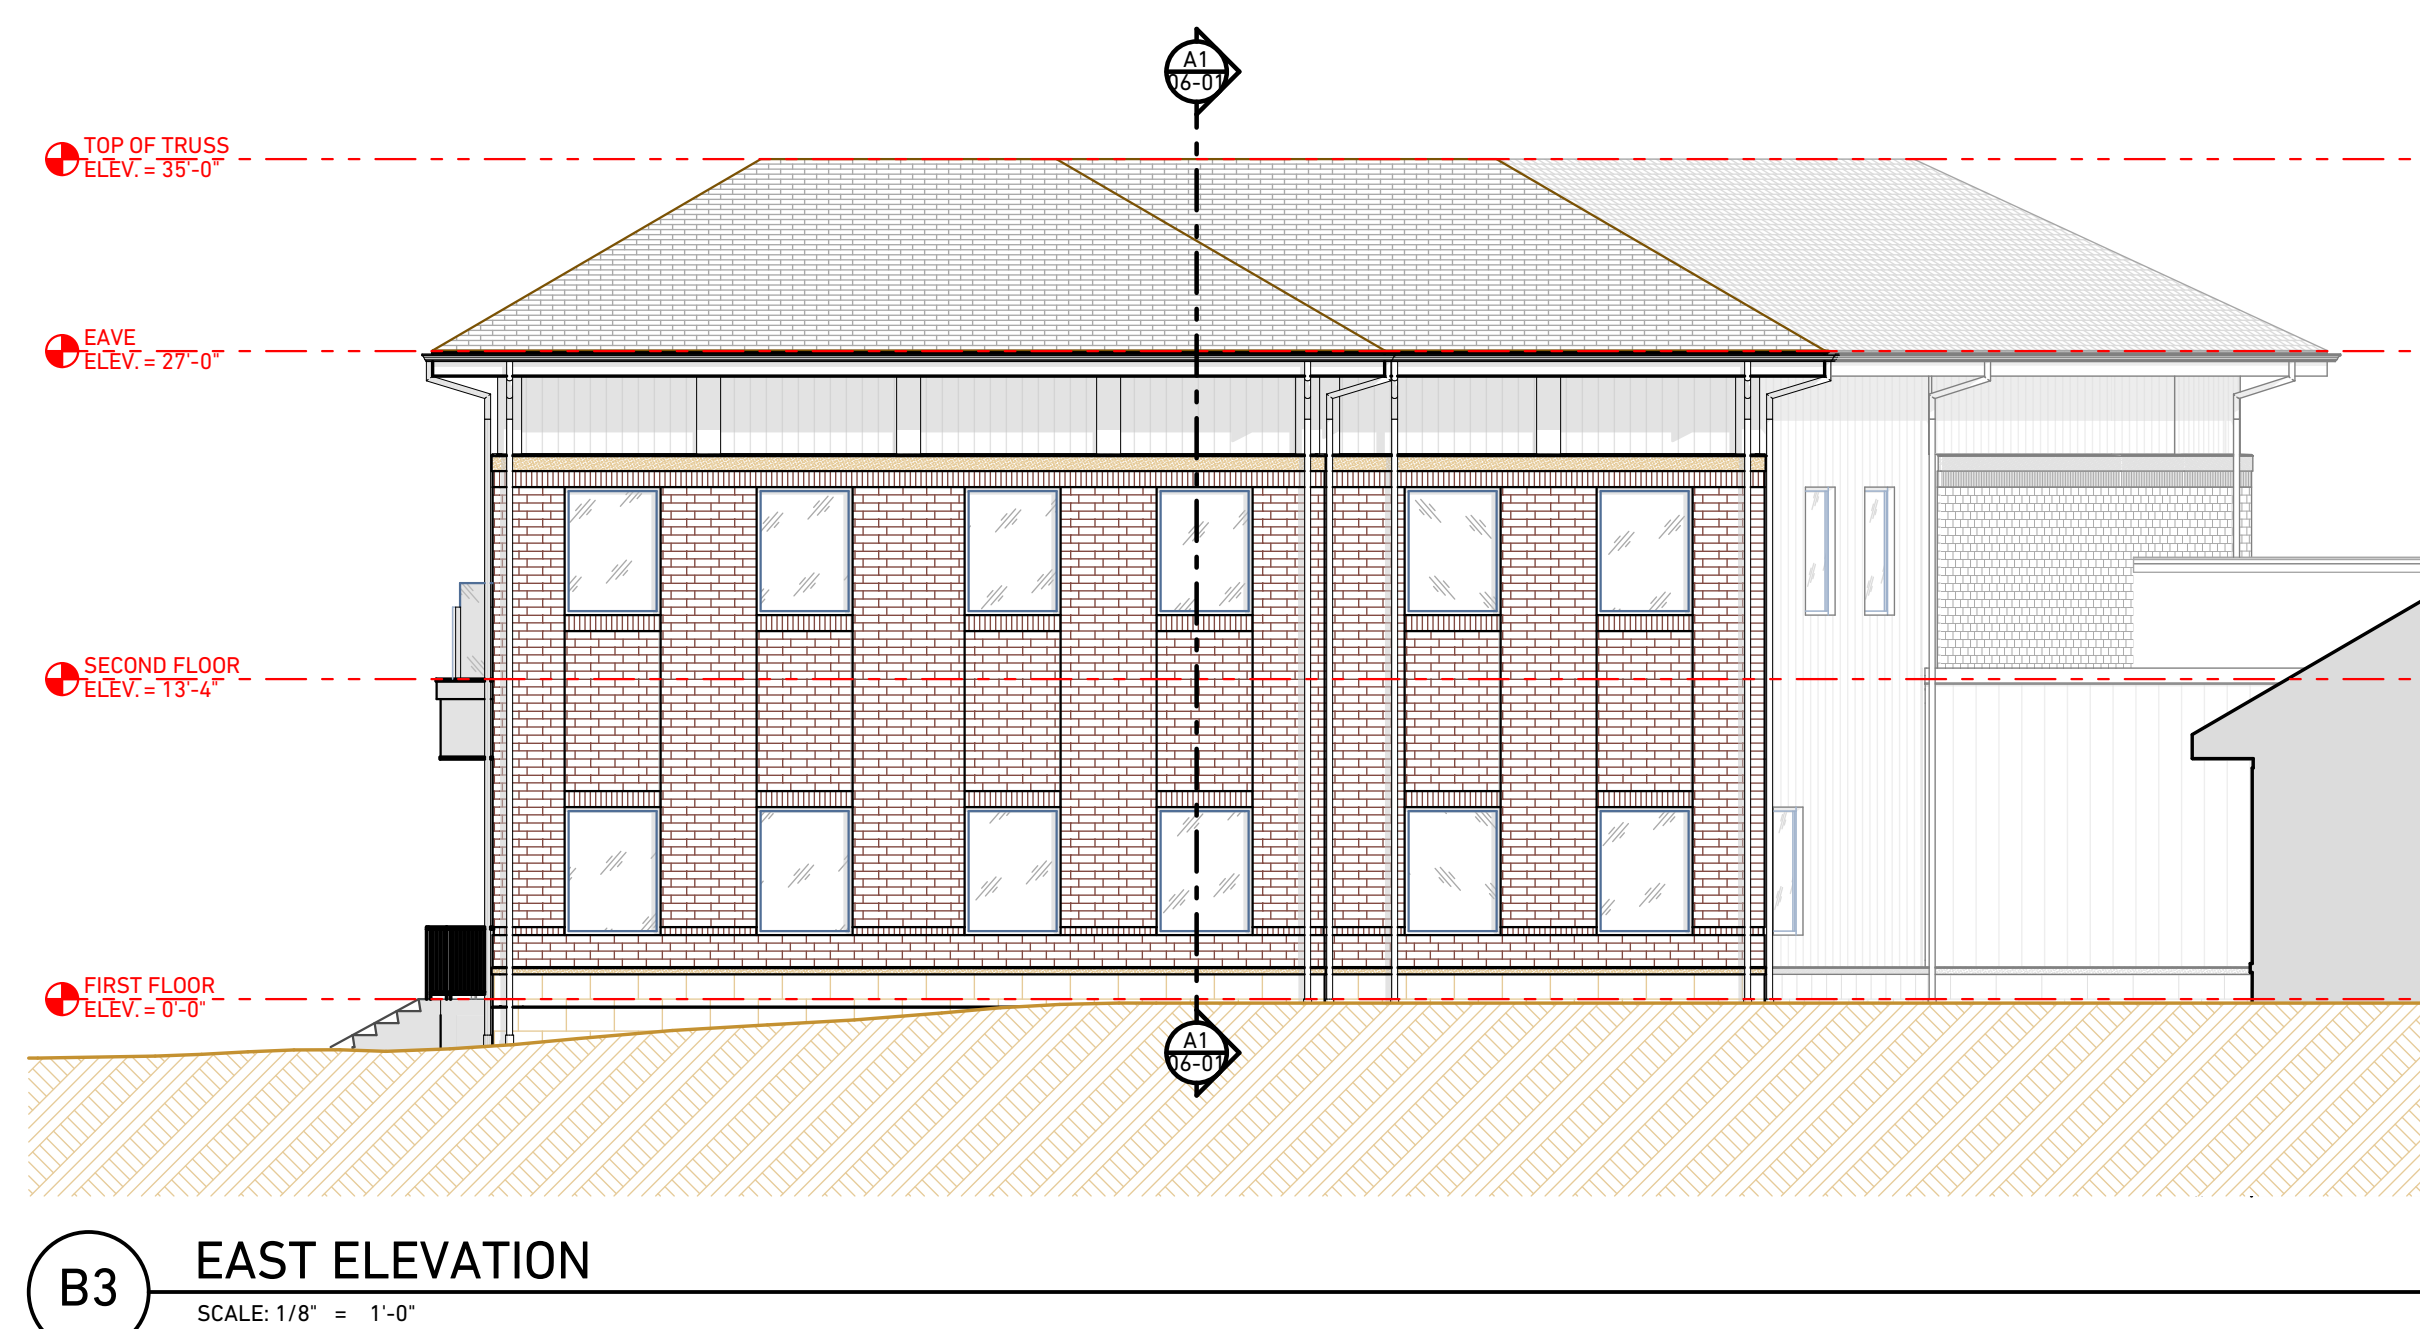



**DRAWING SCALE
APPLIES WHEN
PRINTED FULL
SIZE AT 24"x36"**

not published; all rights reserved

750 W Streetsboro St
Hudson, OH, 44236

Architectural & Historic Board of Review Submission

DRAWING UPDATES

INITIAL SUBMISSION 08/04/2025

05-02

	UTILITY FACE BRICK 1-3 RUNNING BOND. BELDEN BELCREST 560 TO MATCH EXISTING BUILDING
	METAL WALL PANEL 8" FLUSH PANEL
	PRECAST CONC UNITS (MATCH EXISTING)
	CONCRETE UNIT MASONRY 16" x 24" ROCK FACE (MATCH EXISTING)
	ASPHALT SHINGLES
	EXPOSED CONCRETE
	EXISTING EXTERIOR MATERIAL TO REMAIN (SHOWN SHADED AND NOTED)

 INDICATES FLOOR ELEVATIONS; TOP OF STEEL (T.O.S.); TOP OF MASONRY (T.O.M.) ELEVATIONS (REFER FRAMING DRAWINGS, BUILDING SECTIONS AND WALL SECTIONS ALSO FOR MORE INFORMATION)





**DRAWING SCALE
APPLIES WHEN
PRINTED FULL
SIZE AT 24"x36"**

published; all rights reserved

750 W Streetsboro St
Hudson, OH, 44236

PROJECT No.

4.00

DRAWING UPDATES

Trial Submission 08/04/2020



SCALE: 1:180.7'



SCALE: 1:180.79



SCALE: 1:180.7'



NOT TO SCALE

05-03

PRELIMINARY
NOT FOR
CONSTRUCTION

DRAWING SCALE
APPLIES WHEN
PRINTED FULL
SIZE AT 24"x36"

not published; all rights reserved

CHRIST
COMMUNITY
CHAPEL
OFFICE
ADDITION

750 W Streetsboro St
Hudson, OH 44236

PROJECT No. 24.001

Architectural &
Historic Board of
Review Submission

DRAWING UPDATES

INITIAL SUBMISSION 08/04/2025

OVERALL EXTERIOR
PERSPECTIVE

05-04



A1 OVERALL EXTERIOR PERSPECTIVE

SCALE: 1:1.36



**DRAWING SCALE
APPLIES WHEN
PRINTED FULL
SIZE AT 24"x36"**

not published; all rights reserved

750 W Streetsboro St
Hudson, OH, 44236

PROJECT No.

24.00

DRAWING UPDATES

INITIAL SUBMISSION 08/04/2025



C3 PARTIAL WEST ELEVATION - COLOR
SCALE: 1/8" = 1'-0"



B1 WEST ELEVATION - COLOR
SCALE: 1/8" = 1'-0"






A1 PARTIAL SOUTH ELEVATION - COLOR
SCALE: 1/8" = 1'-0"

05-05



not published; all rights reserved

24.001

   

05-06



S&L Harris/Day Architecture

PRELIMINARY
NOT FOR
CONSTRUCTION

DRAWING SCALE
APPLIES WHEN
PRINTED FULL
SIZE AT 24"x36"

not published; all rights reserved

CHRIST COMMUNITY CHAPEL OFFICE ADDITION


750 W Streetsboro St
Hudson, OH, 44236

PROJECT No. 24.001


Architectural & Historic Board of Review Submission

DRAWING UPDATES


INITIAL SUBMISSION 08/04/2025

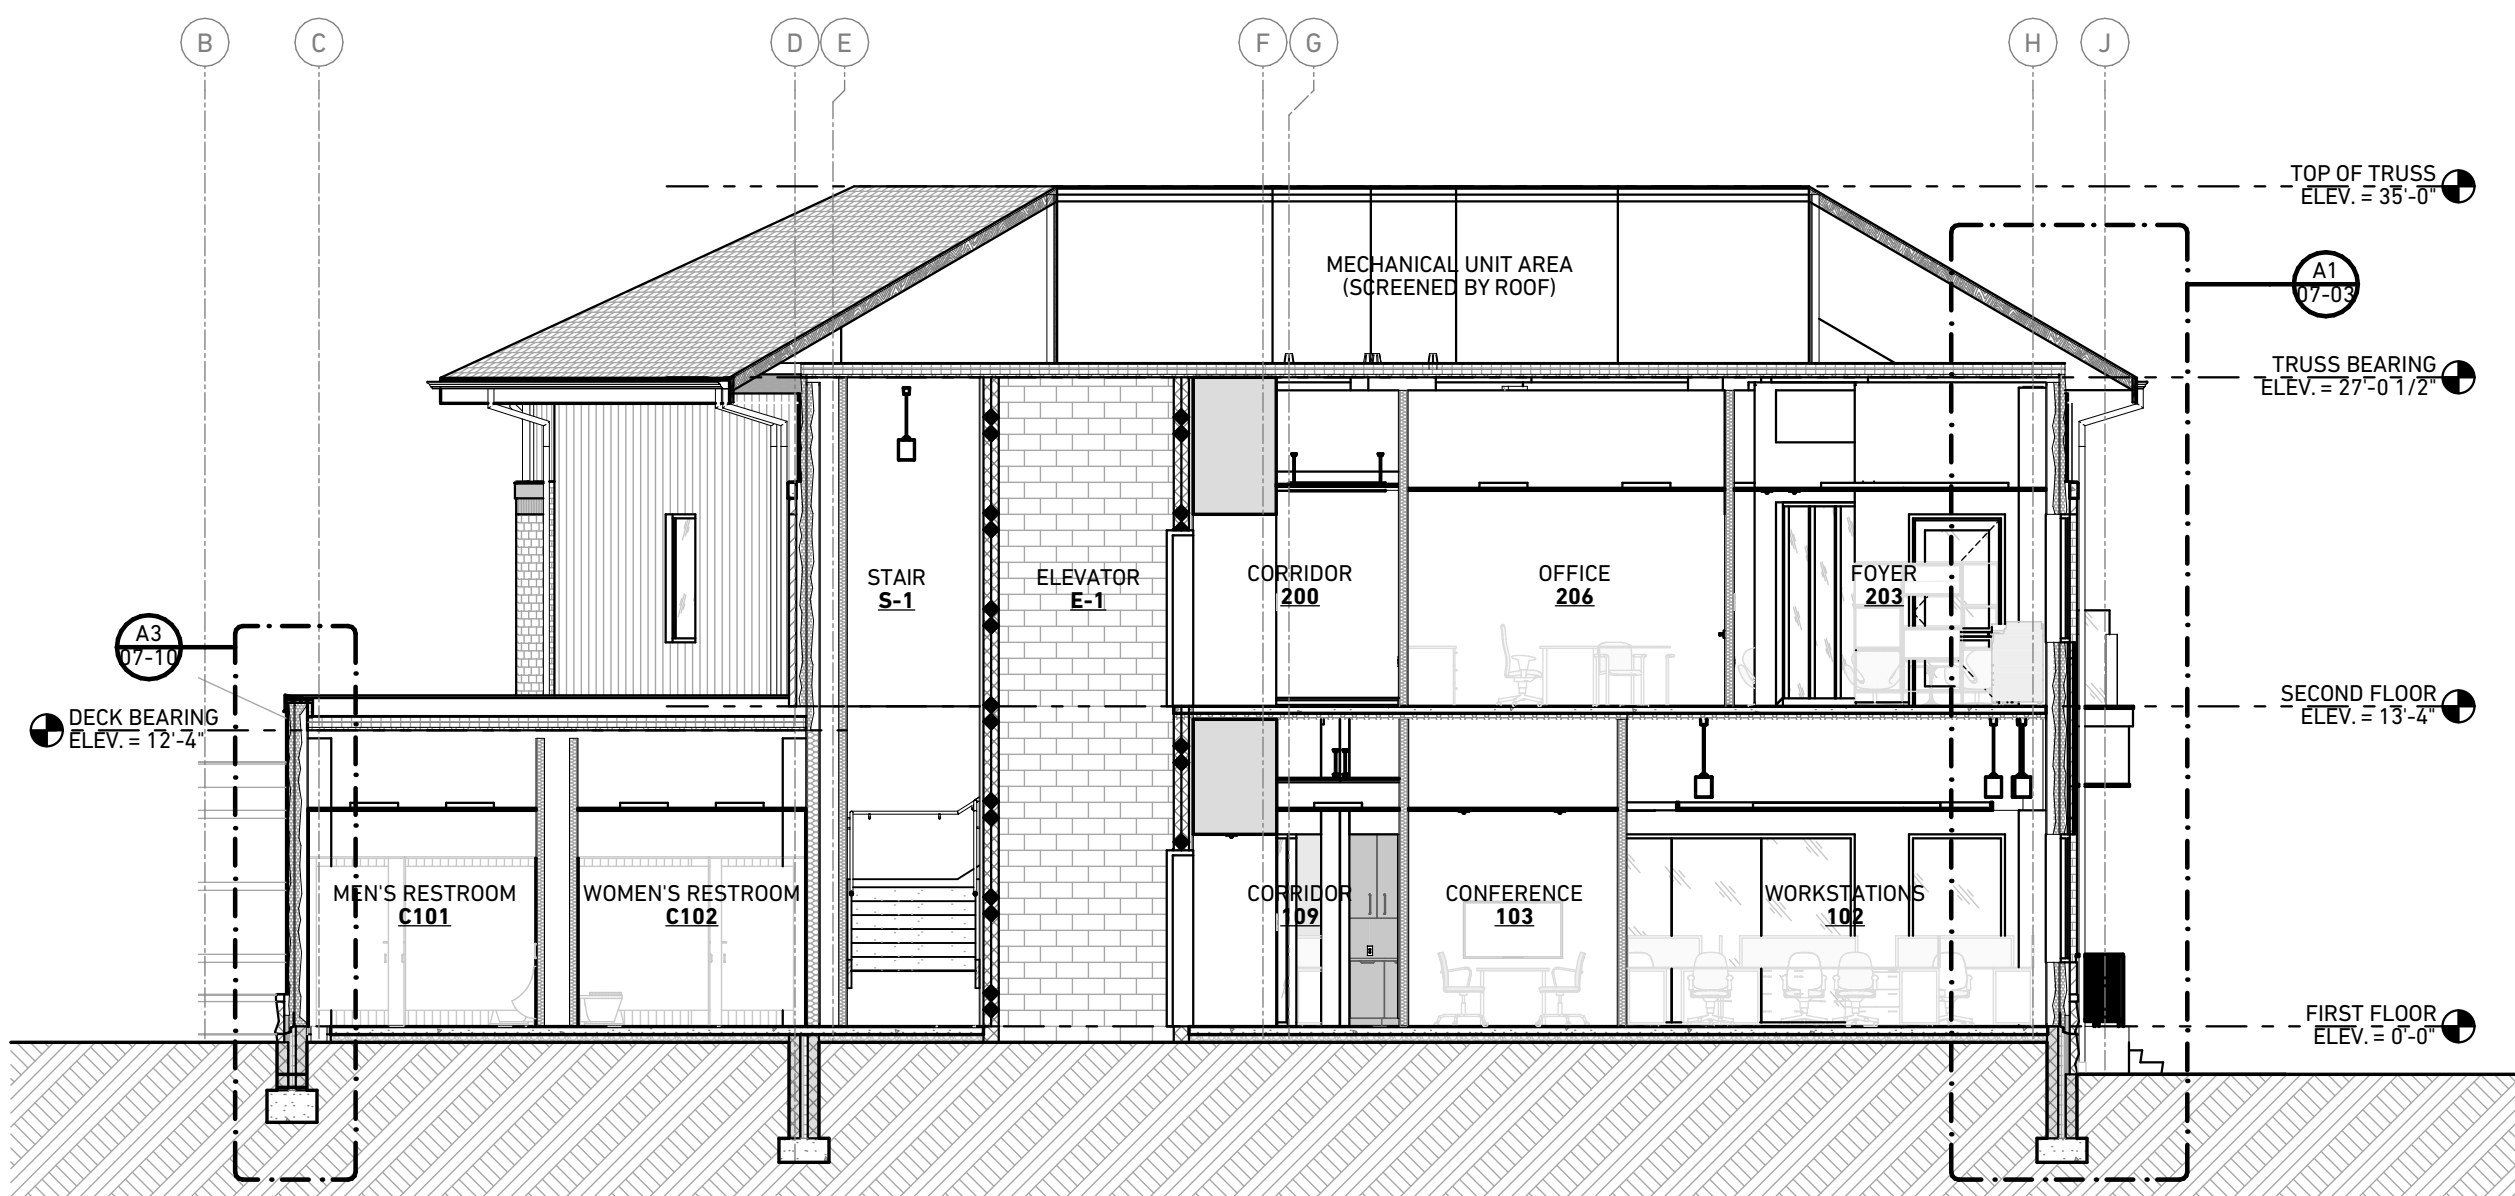

B2 BUILDING SECTION
SCALE: 1/8" = 1'-0"

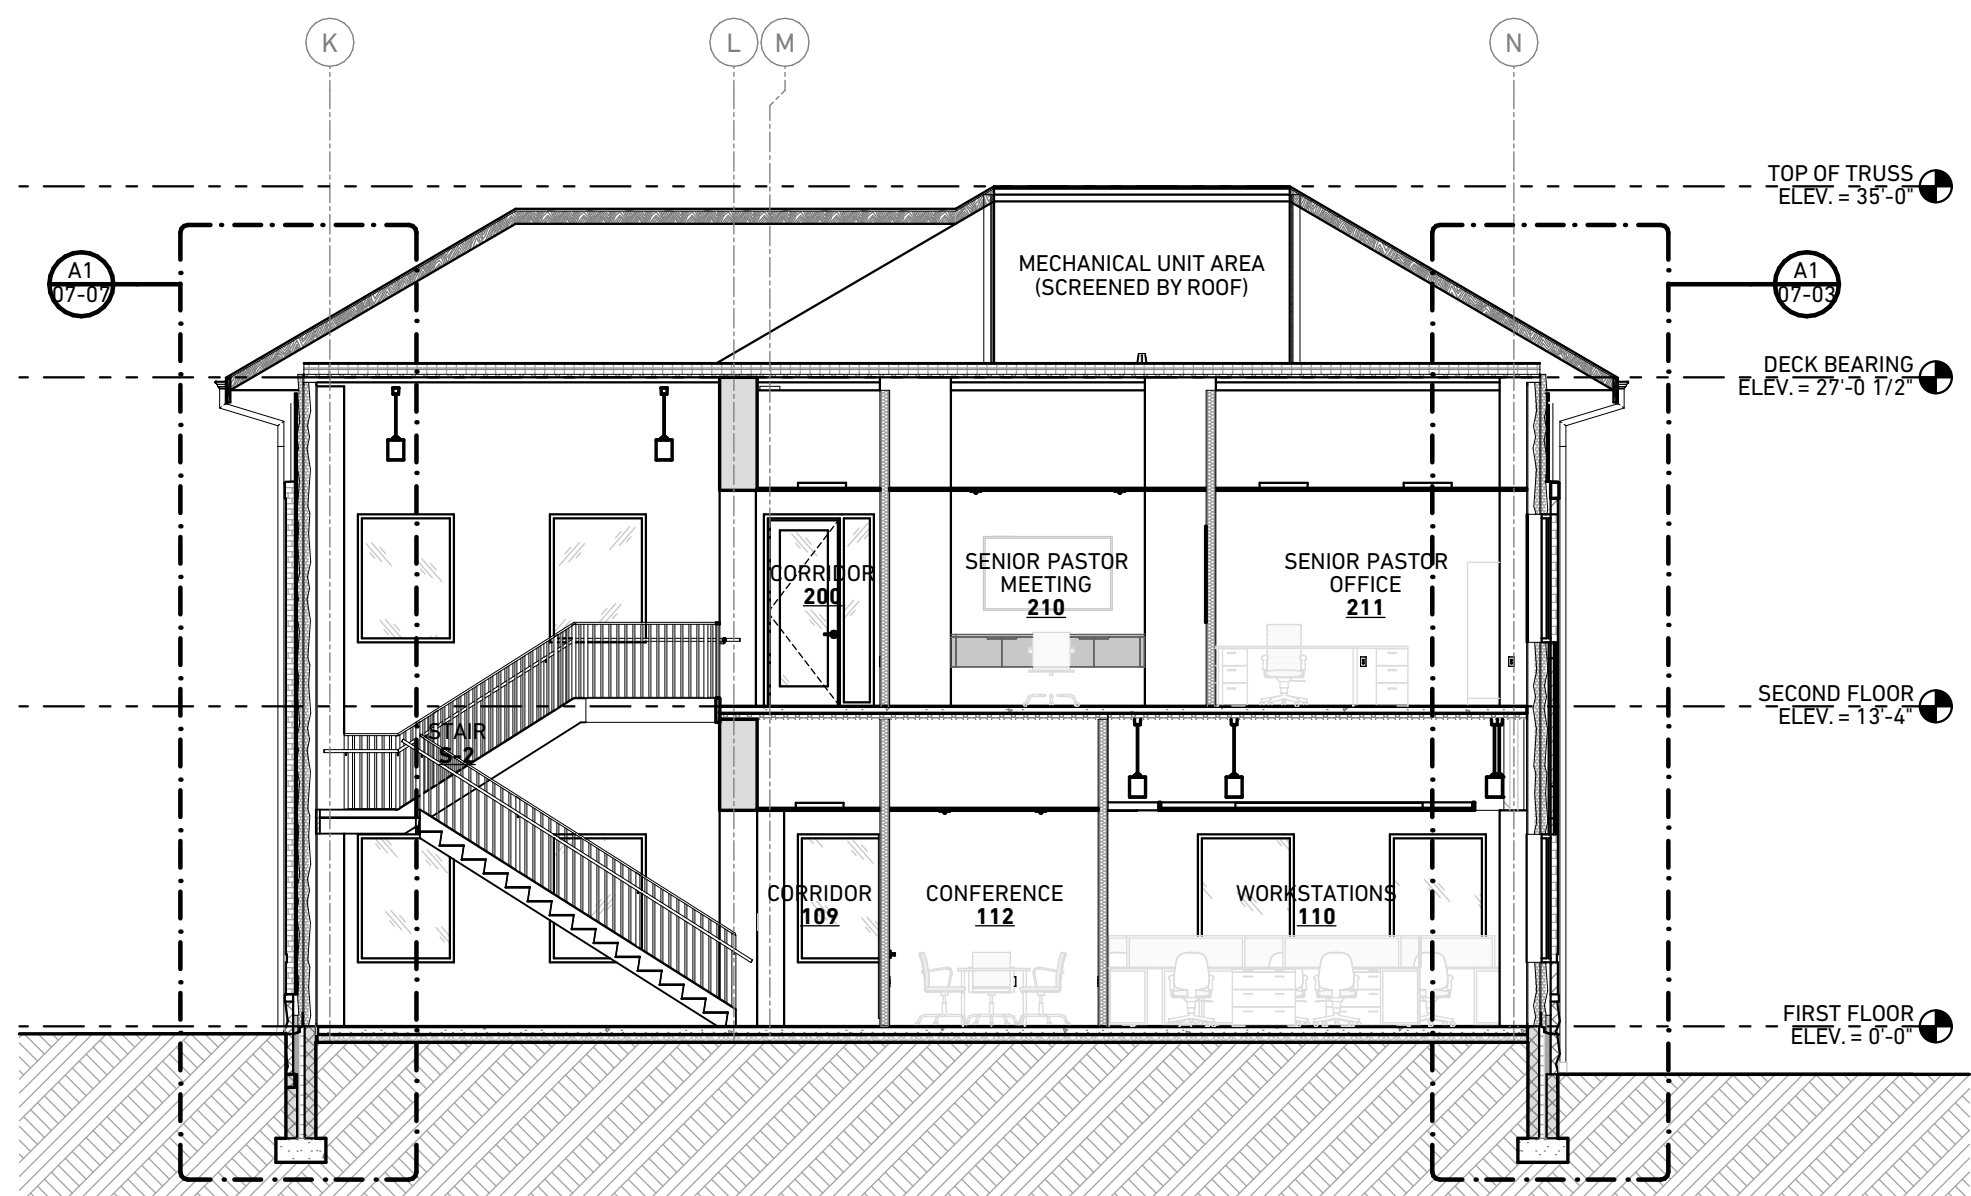

B1 BUILDING SECTION
SCALE: 1/8" = 1'-0"

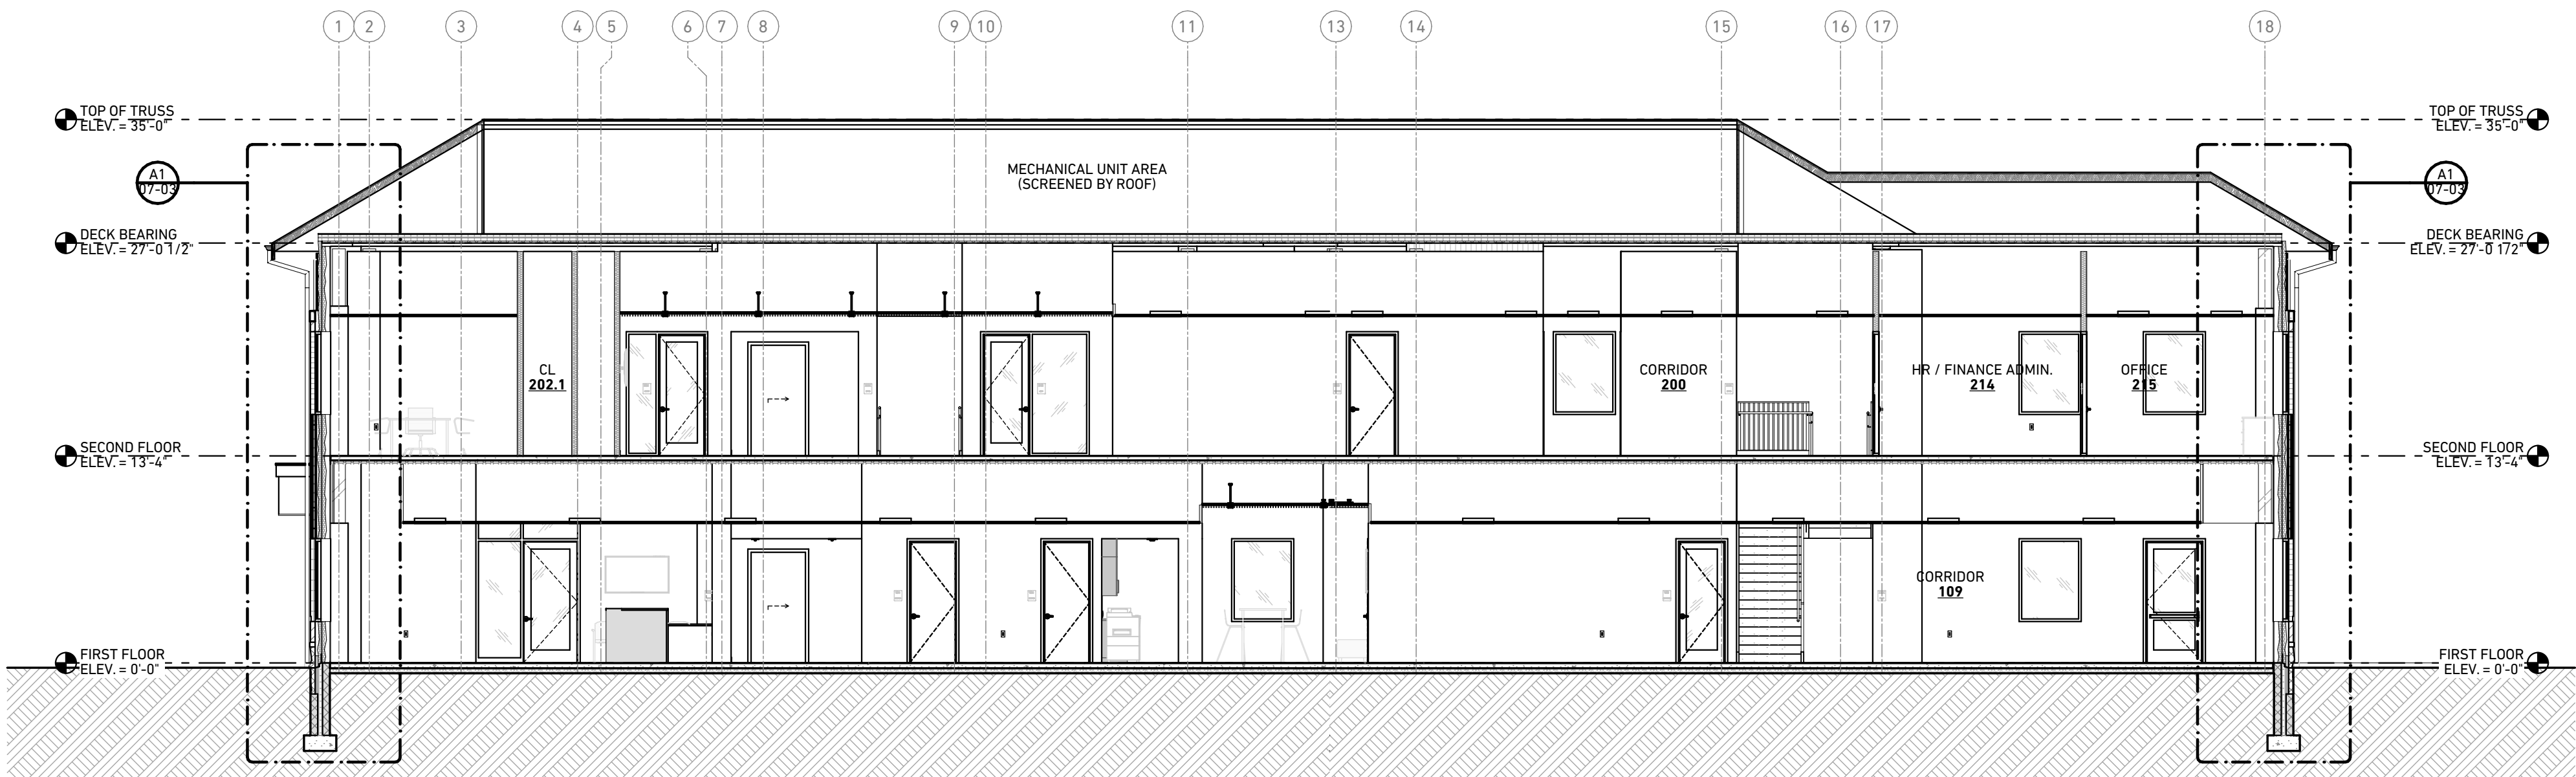

A1 BUILDING SECTION
SCALE: 1/8" = 1'-0"

BUILDING SECTIONS

06-01

PRELIMINARY
NOT FOR
CONSTRUCTION

DRAWING SCALE
APPLIES WHEN
PRINTED FULL
SIZE AT 24"x36"

not published: all rights reserved

CHRIST
COMMUNITY
CHAPEL
OFFICE
ADDITION

750 W Streetsboro St
Hudson, OH 44236



PROJECT No. 24.001

Architectural &
Historic Board of
Review Submission

DRAWING UPDATES

INITIAL SUBMISSION 08/04/2025

FIRST FLOOR PLAN

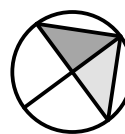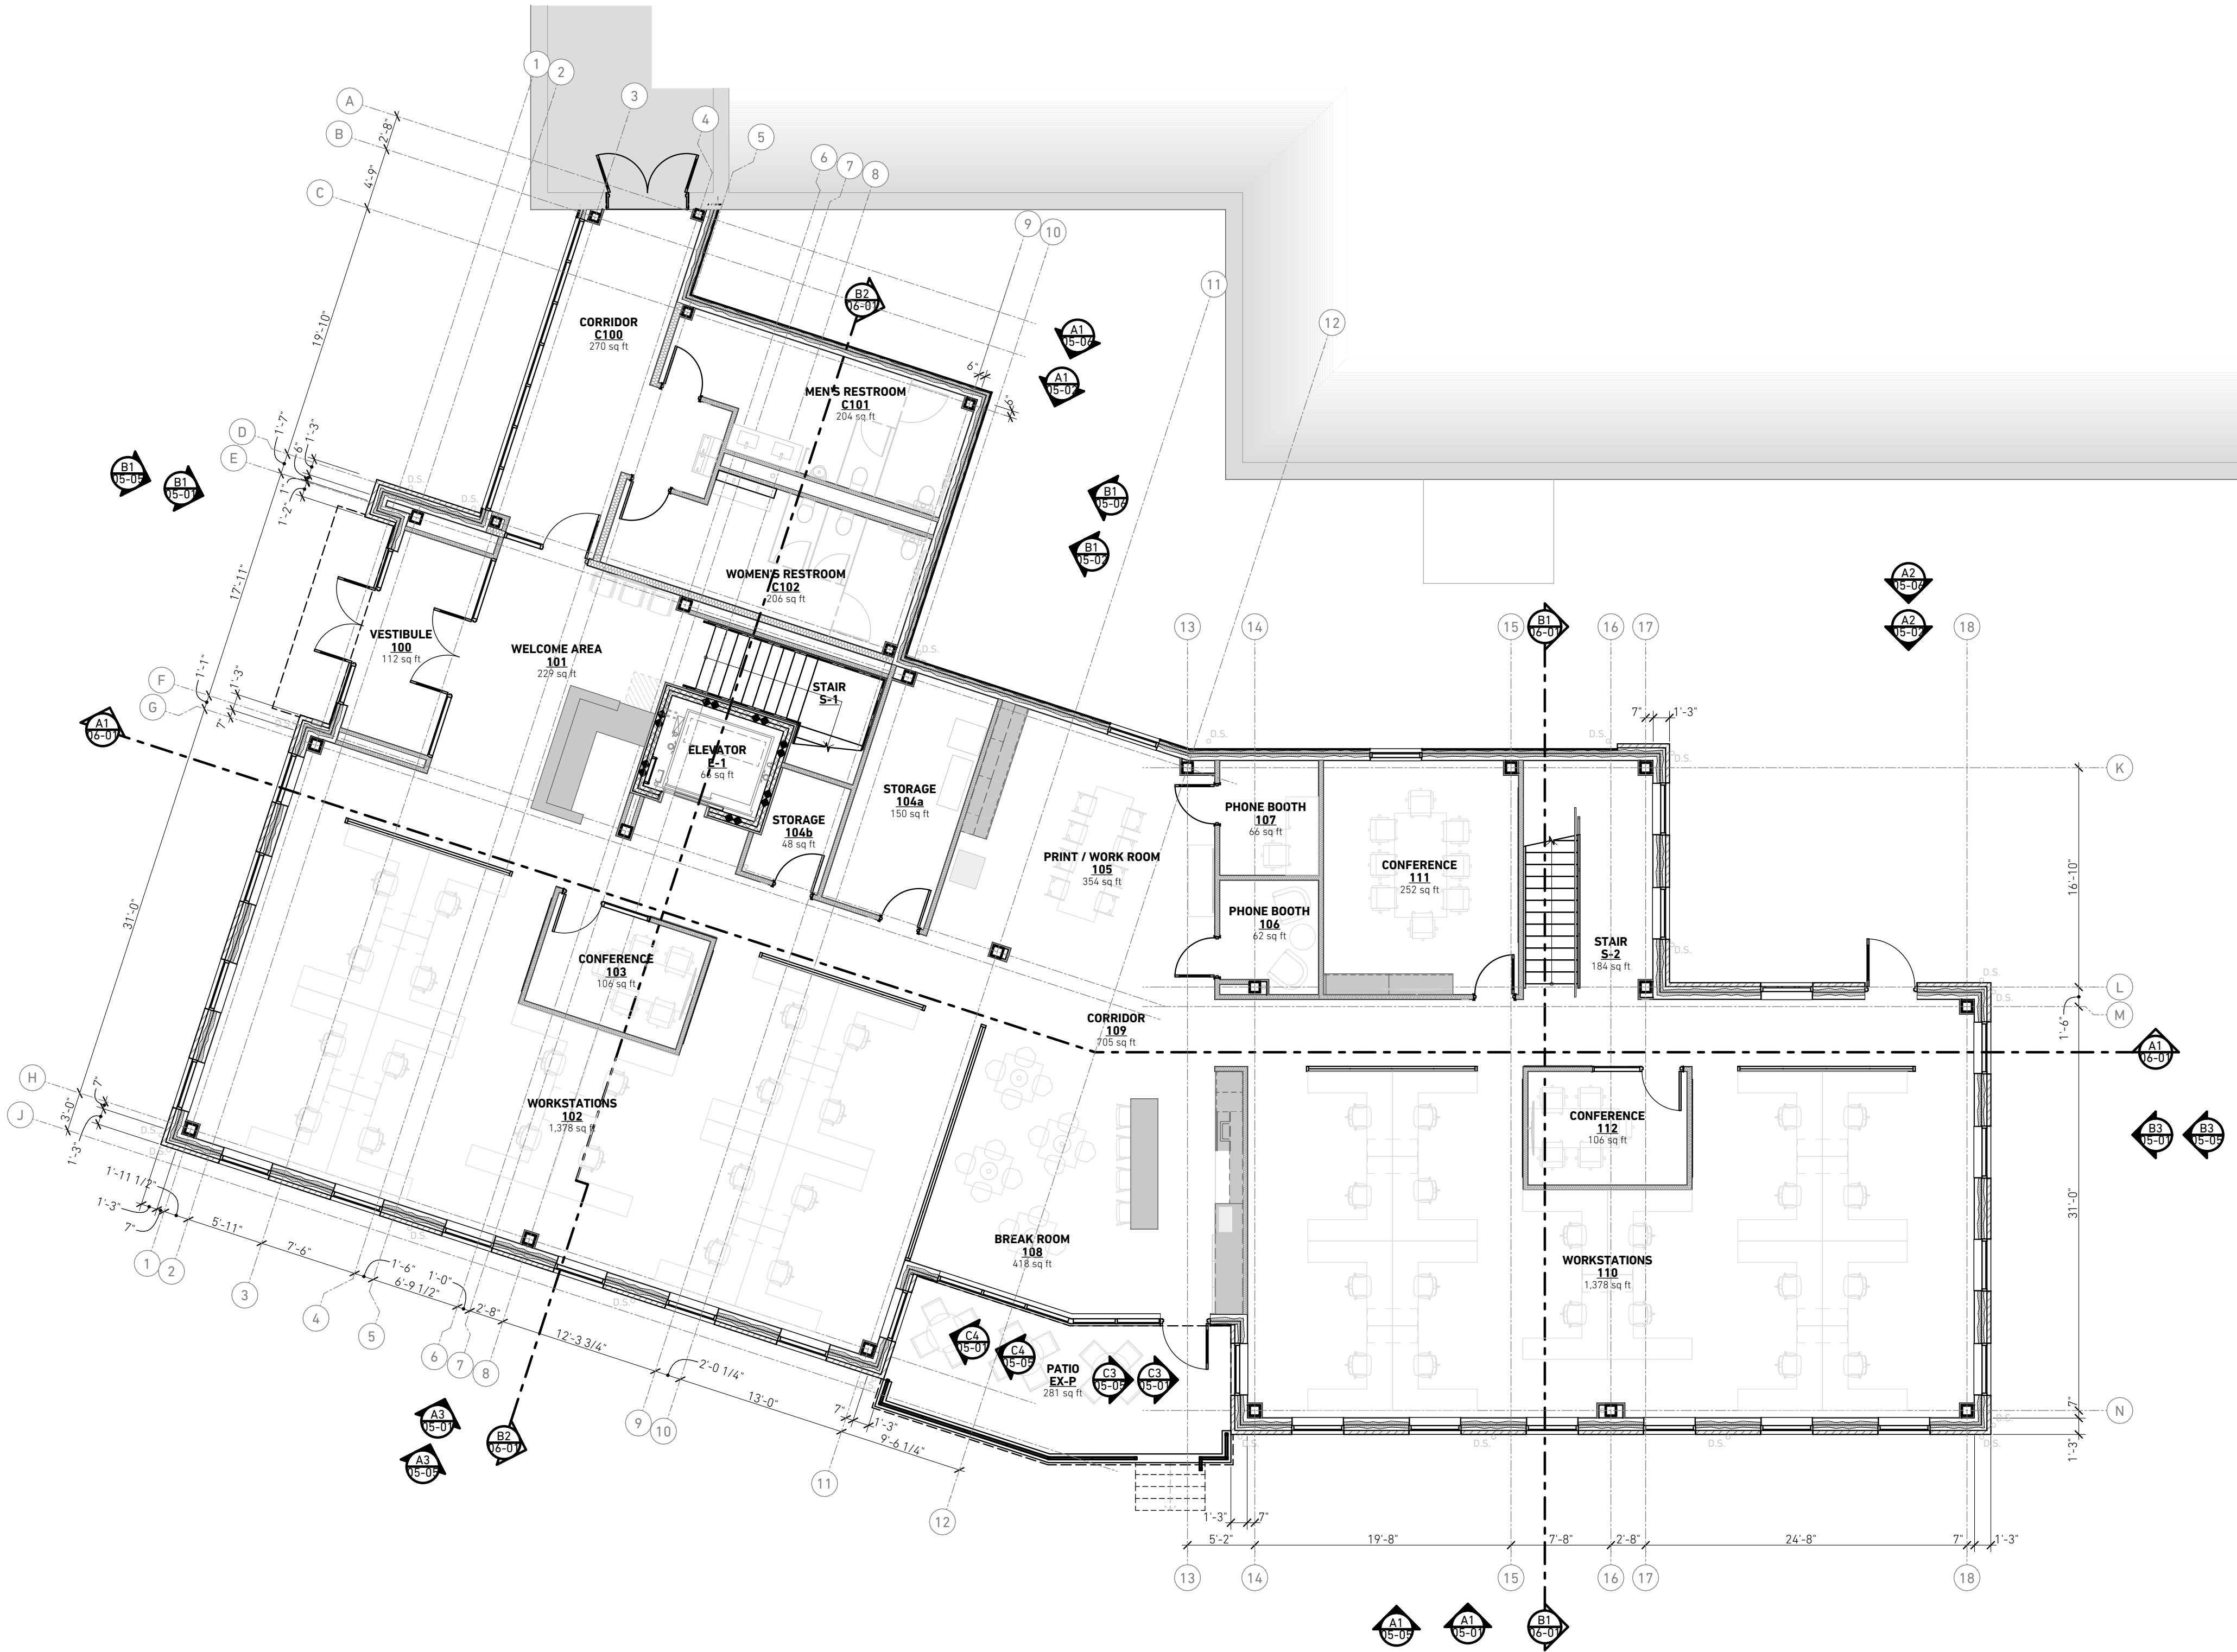

FIRST FLOOR PLAN

SCALE: 1/8" = 1'-0"

7,557 SF GROSS FLOOR AREA

04-01



**DRAWING SCALE
APPLIES WHEN
PRINTED FULL
SIZE AT 24"x36"**

not published; all rights reserved

750 W Streetsboro St
Hudson, OH, 44236

PROJECT No.	24.001
-------------	--------

DRAWING UPDATES

INITIAL SUBMISSION 08/04/2025



04-02



SCALE: 1/8" = 1'-0"