




SEE REVISION Pg. 5 - G. DOORS

EAST ELEVATION




SOUTH ELEVATION


BREAKFAST RM, BED RM, BATH, LAUNDRY, GARAGE / ADDITIONS FOR MR. & MRS. JUSTIN CLARK 26 BALDWIN ST HUDSON, O.			
SCALE: 1/4" = 1'	APPROVED BY:	DRAWN BY: JARBAKA BETHALD	
DATE: 4.30.17		REVISED: 5.5.17	10.10.17
PRELIMINARY DRAWINGS P. 1 OF 3			
			DRAWING NUMBER Pg. 2

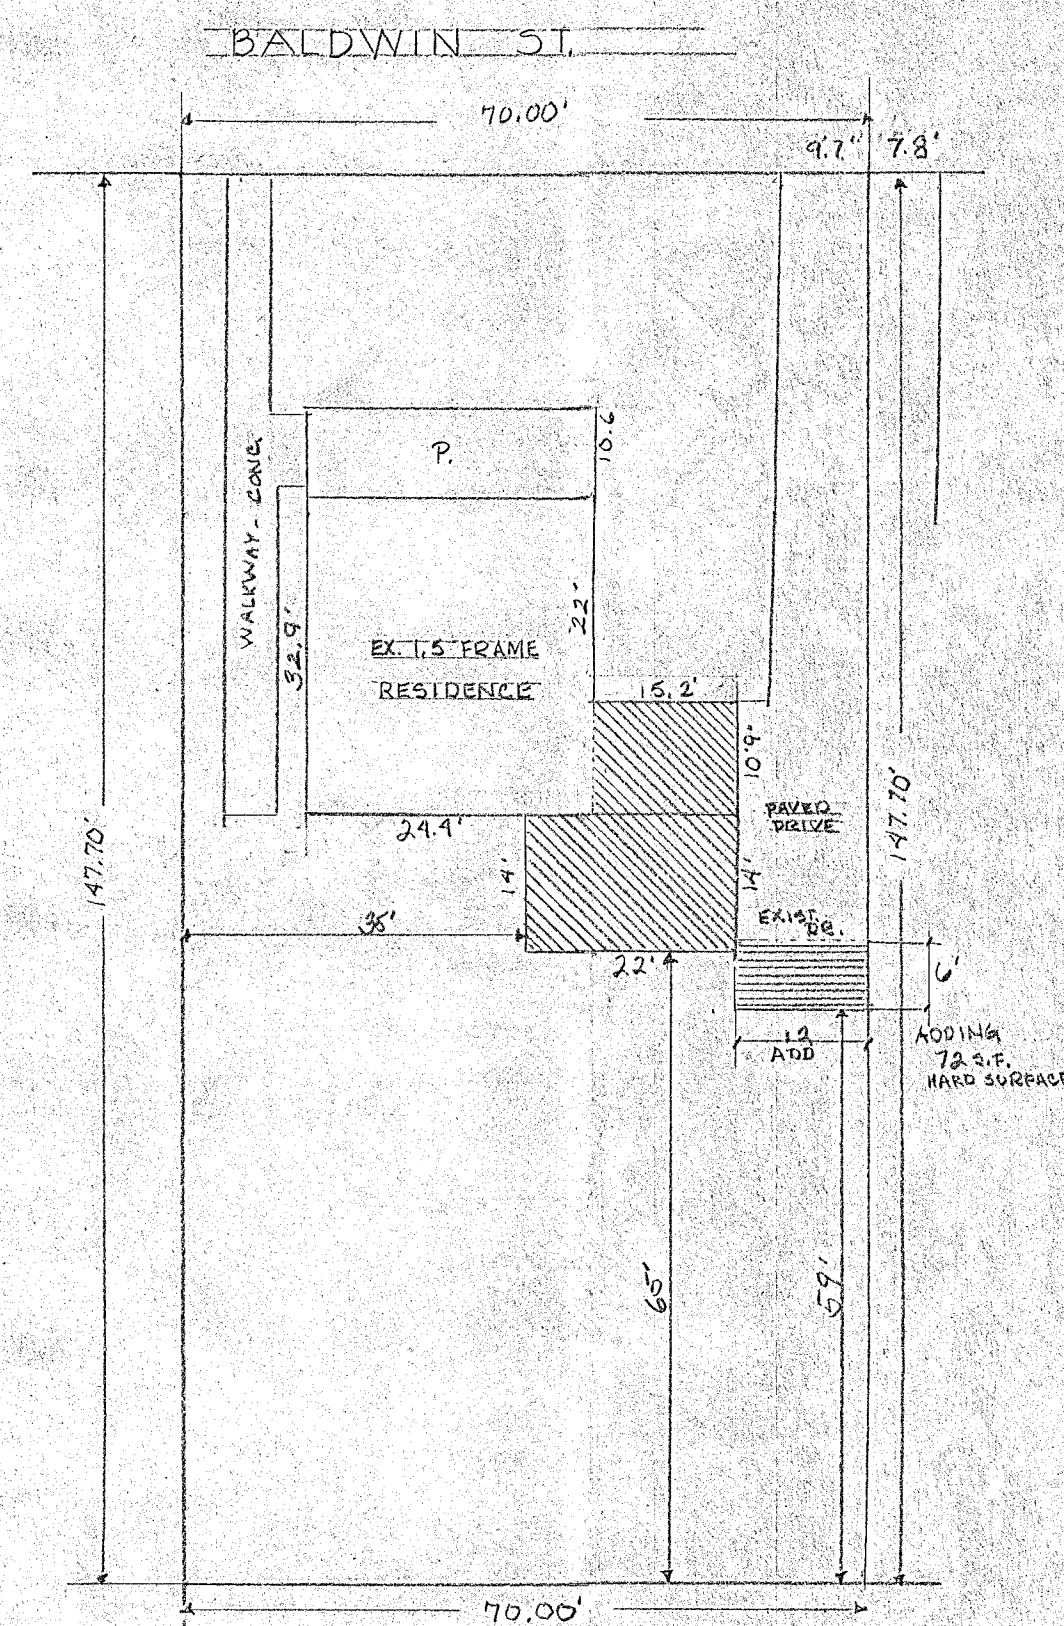

PLOT PLAN SCALE 1"=20'

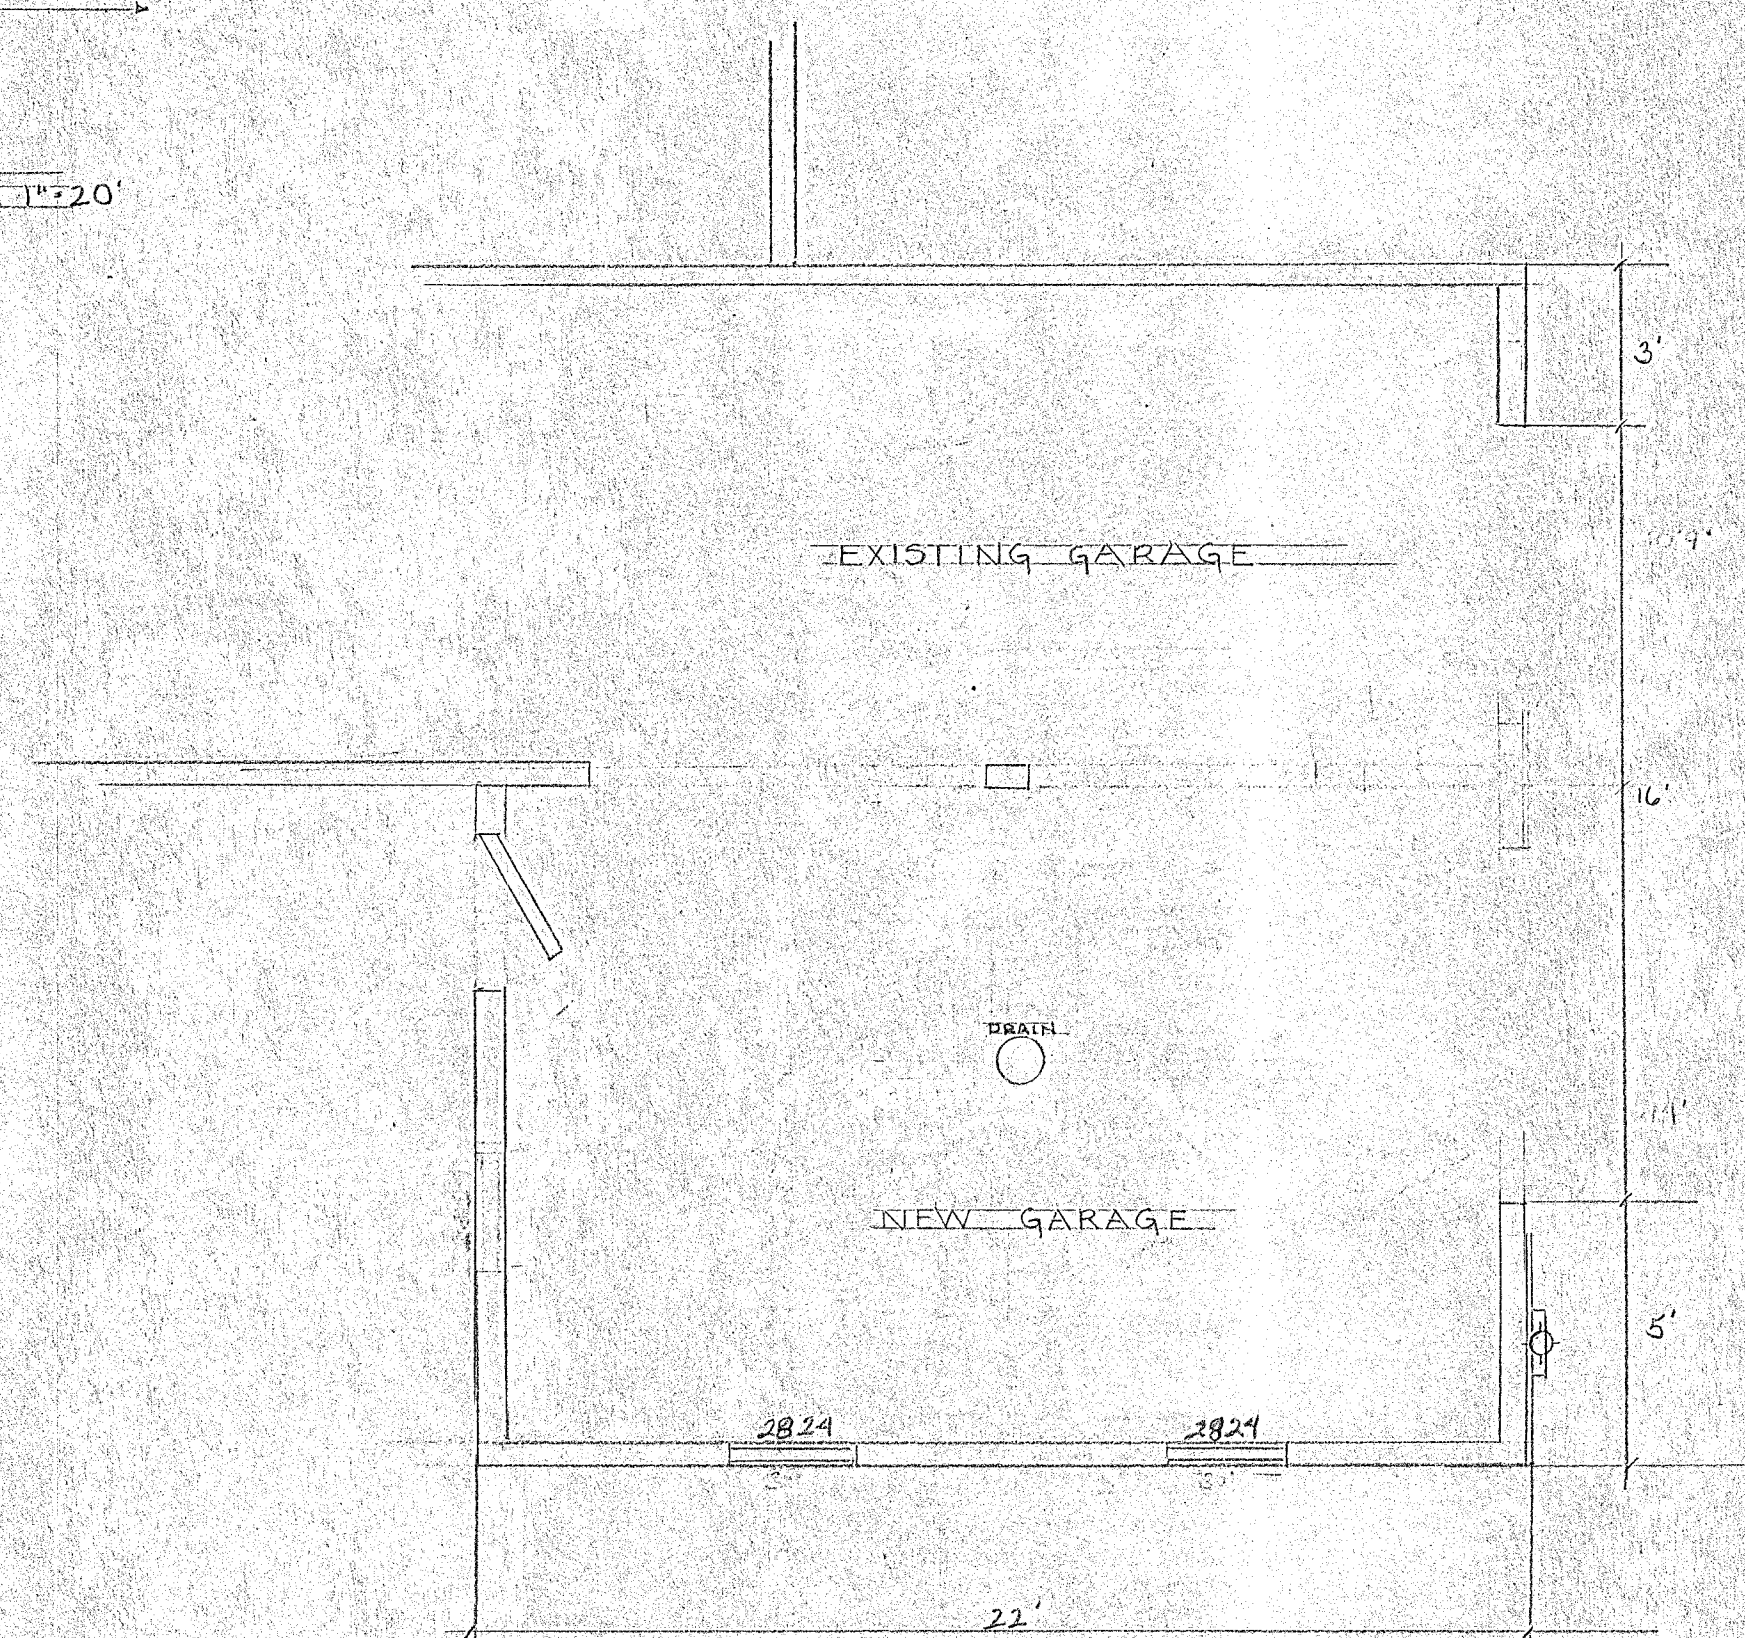

LOWER LEVEL FLOOR PLAN

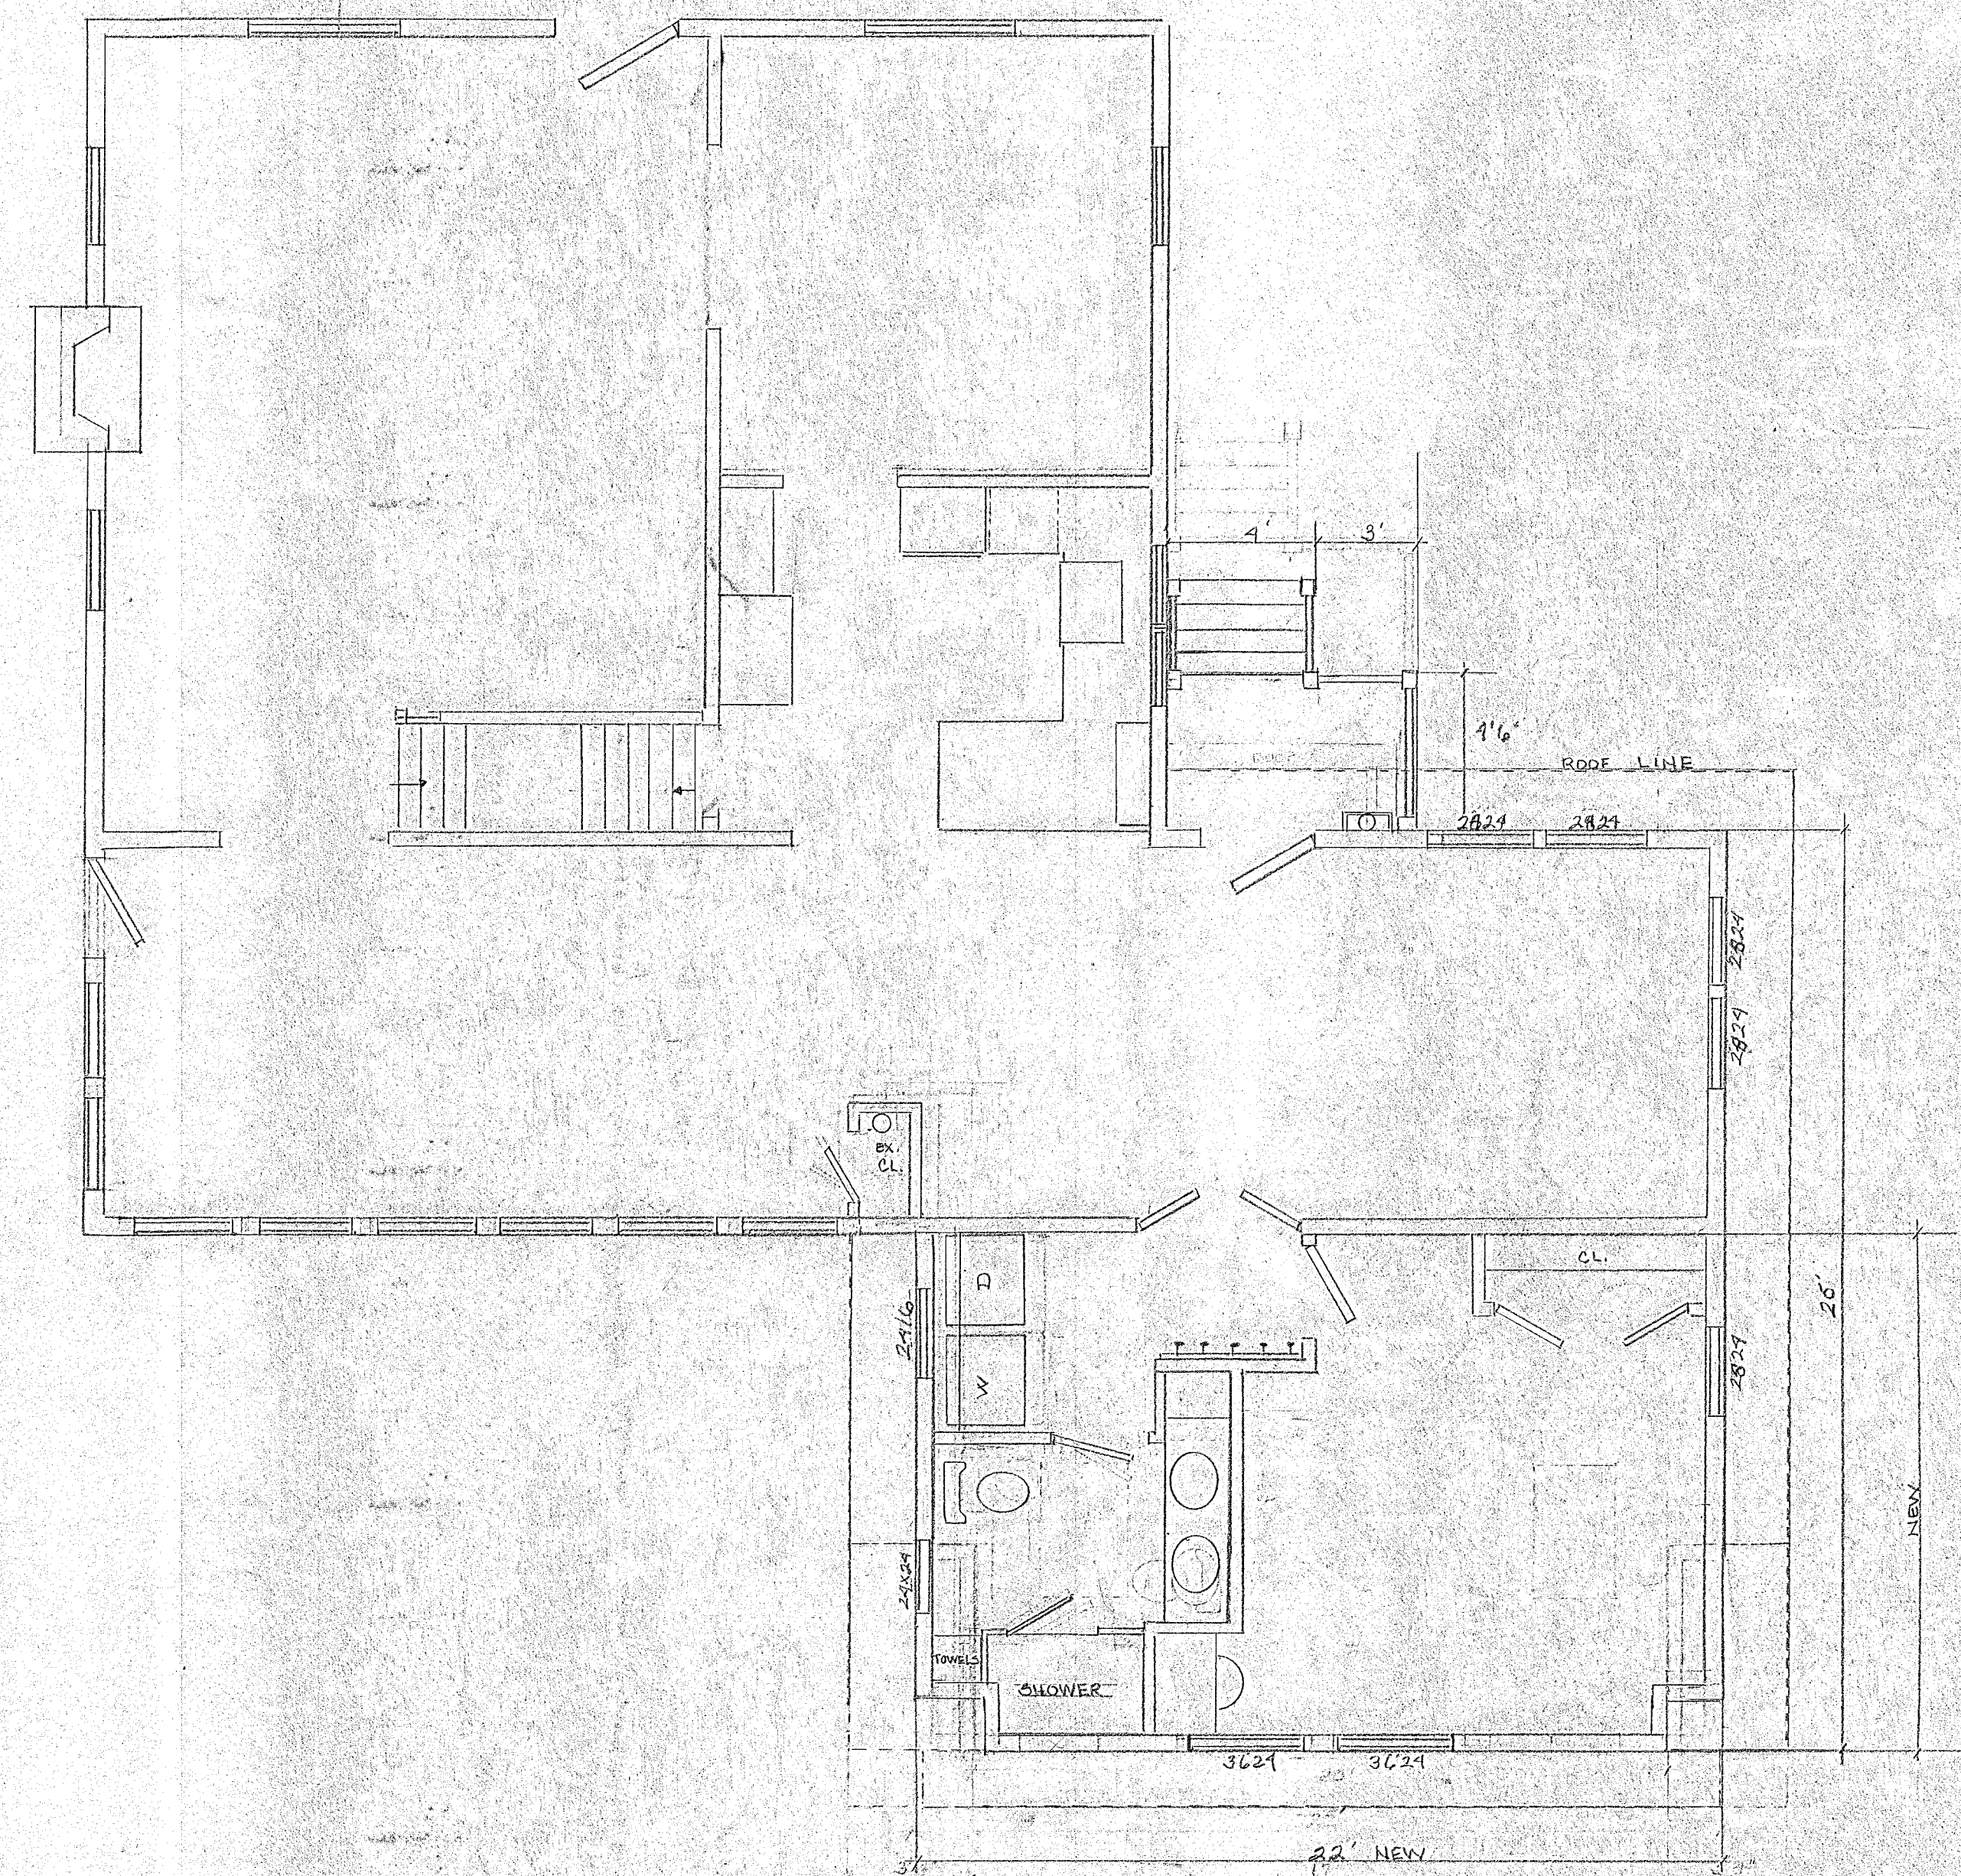

FIRST FLOOR PLAN SCALE 1/4"=1'

BREAKFAST RM BED RM BATH + GARAGE ADD		
MR & MRS JUSTIN CLARK		
26 BALDWIN ST HUDSON O.		
SCALE: 1/4"=1'	APPROVED BY:	DRAWN BY: BARBARA McDONALD
DATE: 4.26.17		REVISED 5.1.17
DRAWING NUMBER		
PG. 3		