
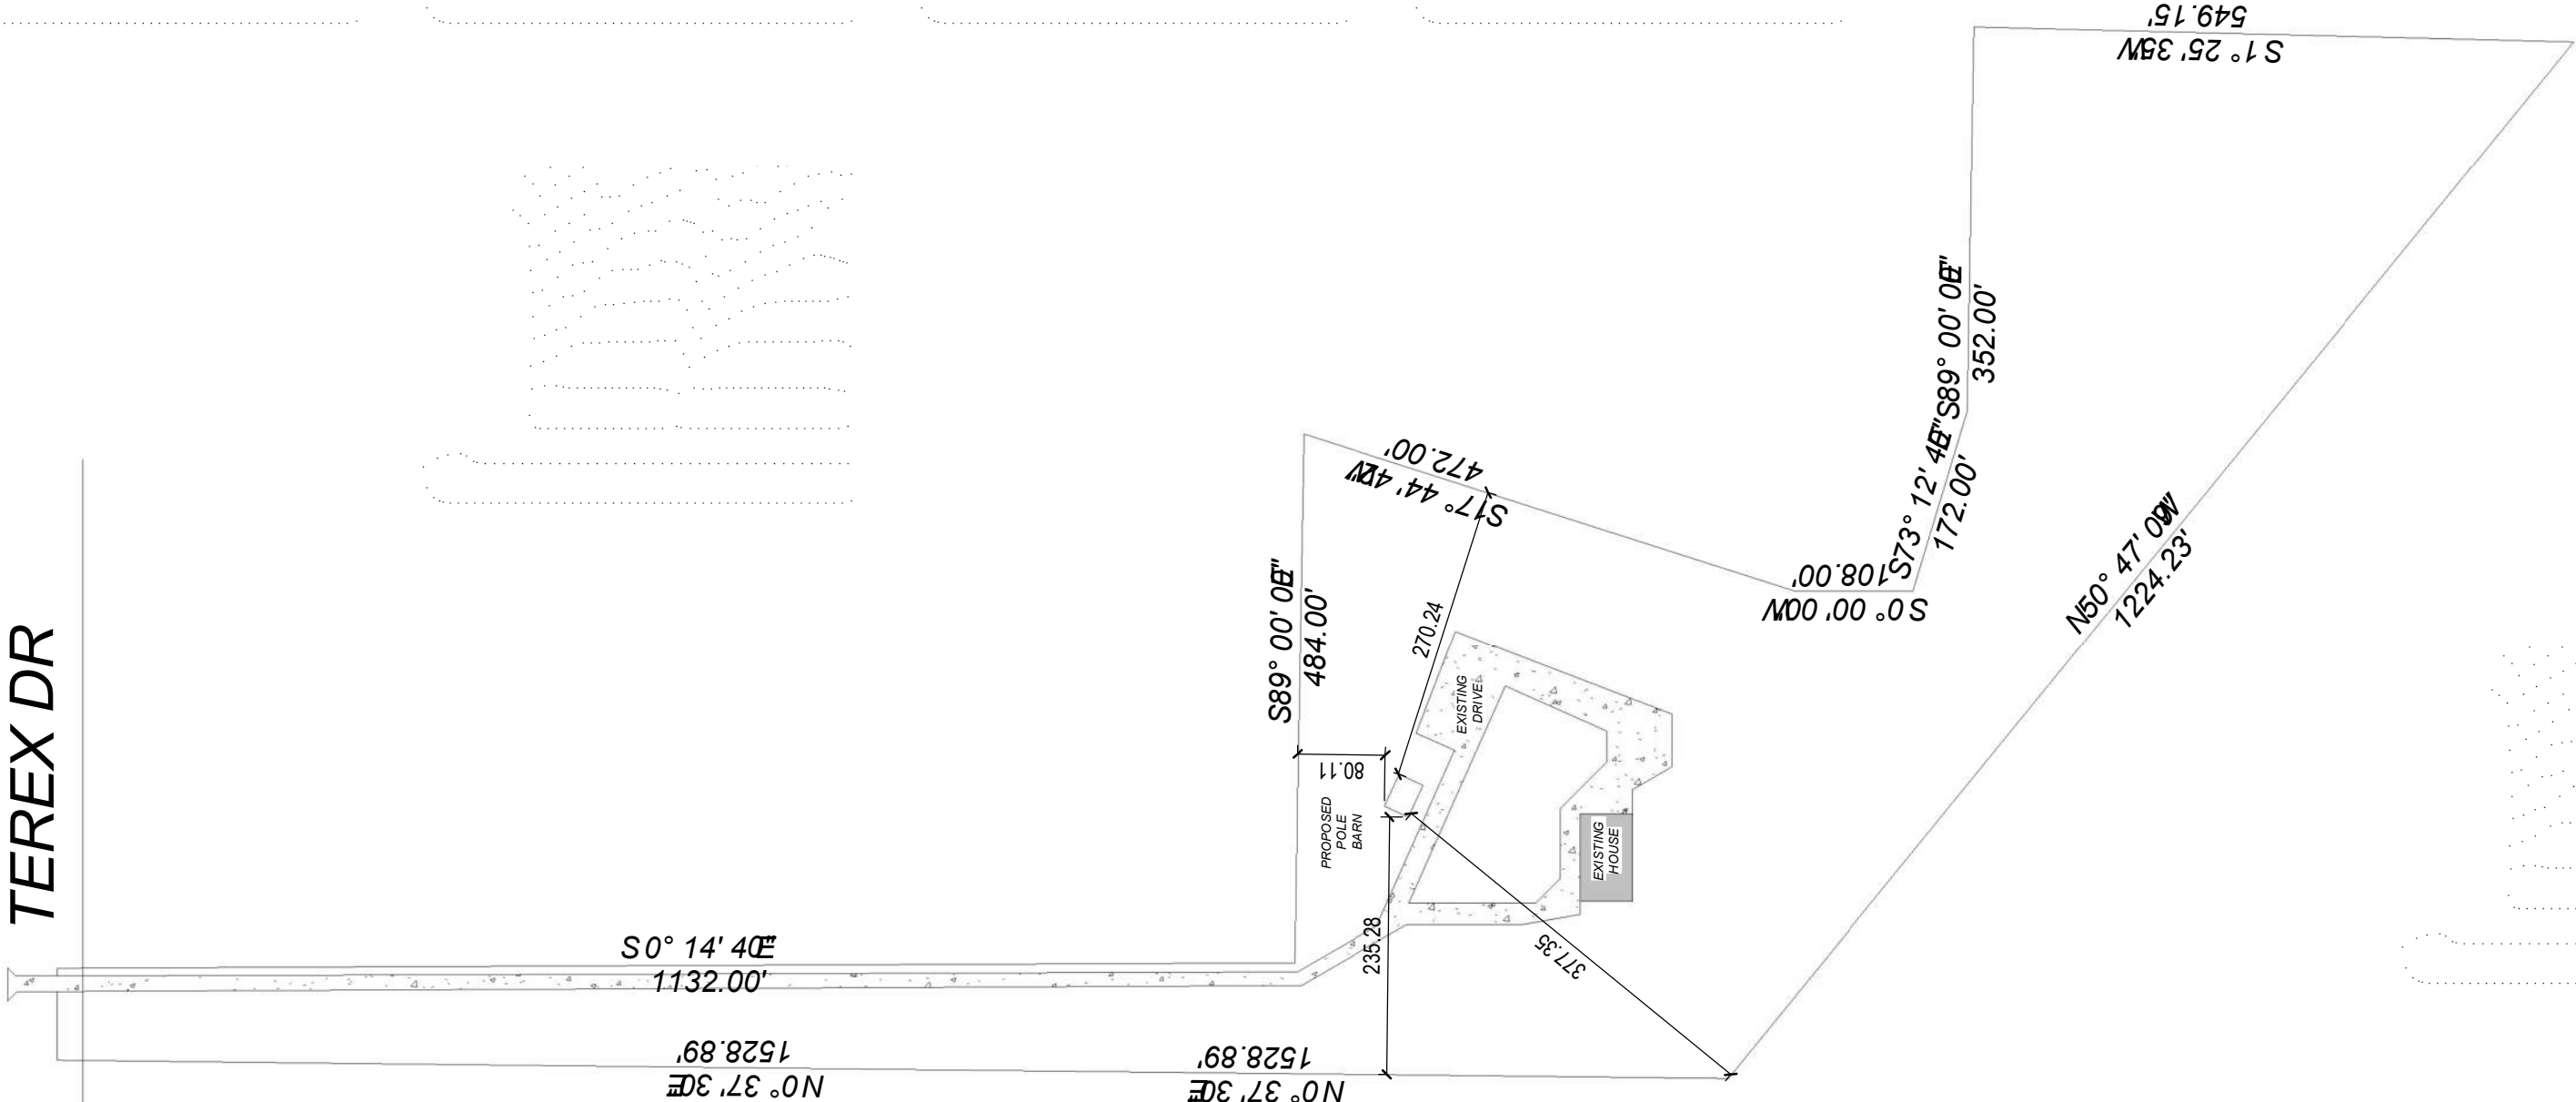


TEREX DR

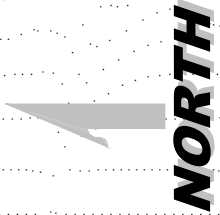

HOME BY DESIGN

(330) 267-1341

PLAN NUMBER

POLE BARN

HD23145

BILL YOUNG
730 TEREX DR
HUDSON

DRAWN BY

STEVE DONANT

Room sizing and total square feet may vary with elevation changes. Rough openings and hallways may vary. Elevations are Artist's conceptions.

REVISIONS

NAME	DATE
SD	11/1/23

SCALE

1/4"=1'-0"

SHEET NAME

PLOT PLAN

SHEET NUMBER


S3 OF 10

DRAWING STATUS: FINAL

\\WDMYCLCLOUDData\Rev Project Files\Legacy Remodeling\HD23145 24X32 Pole Barn.rvt

11/1/2023 10:57:07 AM

24X32X10 POLE BARN
730 TEREX DR OHIO

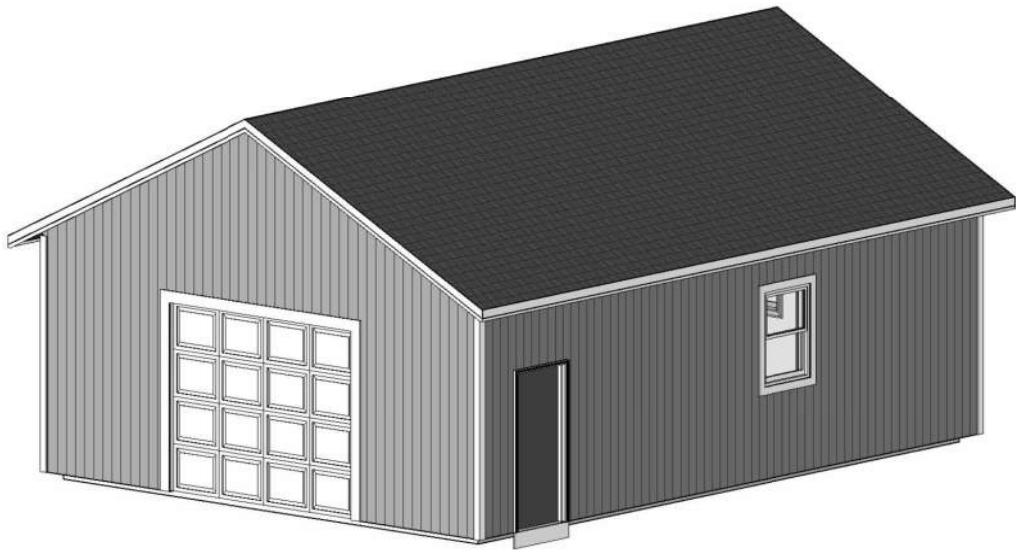


SHEET INDEX

1	C1 COVER SHEET
2	A1 FRONT ELEVATION
3	A2 REAR ELEVATION
4	A3 RIGHT ELEVATION
5	A4 LEFT ELEVATION
6	A5 FOUNDATION / FOOTER PLAN
7	A6 FLOOR PLAN
8	S1 SECTIONS / DETAILS
9	S2 ROOF DETAILS
10	S3 PLOT PLAN

General Notes:

General Notes:

- 1) THIS BUILDING IS TO BE A PRIVATE STORAGE BUILDING. ACCESSORY TO A SINGLE FAMILY RESIDENCE
- 2) BUILDING DESIGN IS BASED ON THE FOLLOWING LOADS:
FLOOR LIVE LOAD = 40 PSF
ROOF LIVE LOAD = 20 PSF
ROOF DEAD LOAD =5 PSF
CEILING/FLOOR DEAD LOAD = 10 PSF
BASIC WIND SPEED = 90MPH
WIND EXPOSURE = B
GROUND SNOW LOAD = 20PSF
- 3) PRESUMPTIVE SOIL BEARING CAPACITY = 2000 SPF
- 4) CONCRETE SHALL HAVE A MINIMUM 28 DAY COMPRESSIVE STRENGTH OF:
3000 PSI FOR FOOTERS
4000 PSI FOR SLABS
4000 PSI WITH 6% AIR ENTRAINMENT FOR EXTERIOR SLABS
- 5) ANY LVL LUMBER TO BE RATED AT 1.9E AND 2900 PSI ALLOWABLE BENDING STRESS

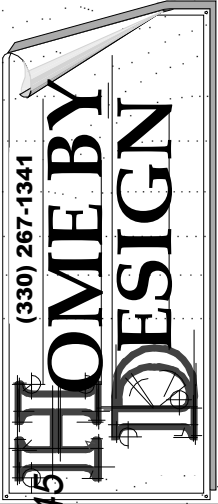


POLE BARN
PLAN NUMBER
HD23145
BILL YOUNG
730 TEREX DR
HUDSON

DRAWN BY
STEVE DONANT
Room sizing and total square feet
may vary with elevation changes.
Rough openings and
hallways may vary.
Elevations are Artist's
conceptions.

REVISIONS	
NAME	DATE
SD	11/1/23
SCALE 1/4"=1'-0"	

SHEET NAME
COVER SHEET
SHEET NUMBER
C1 OF 10

DRAWING STATUS: FINAL

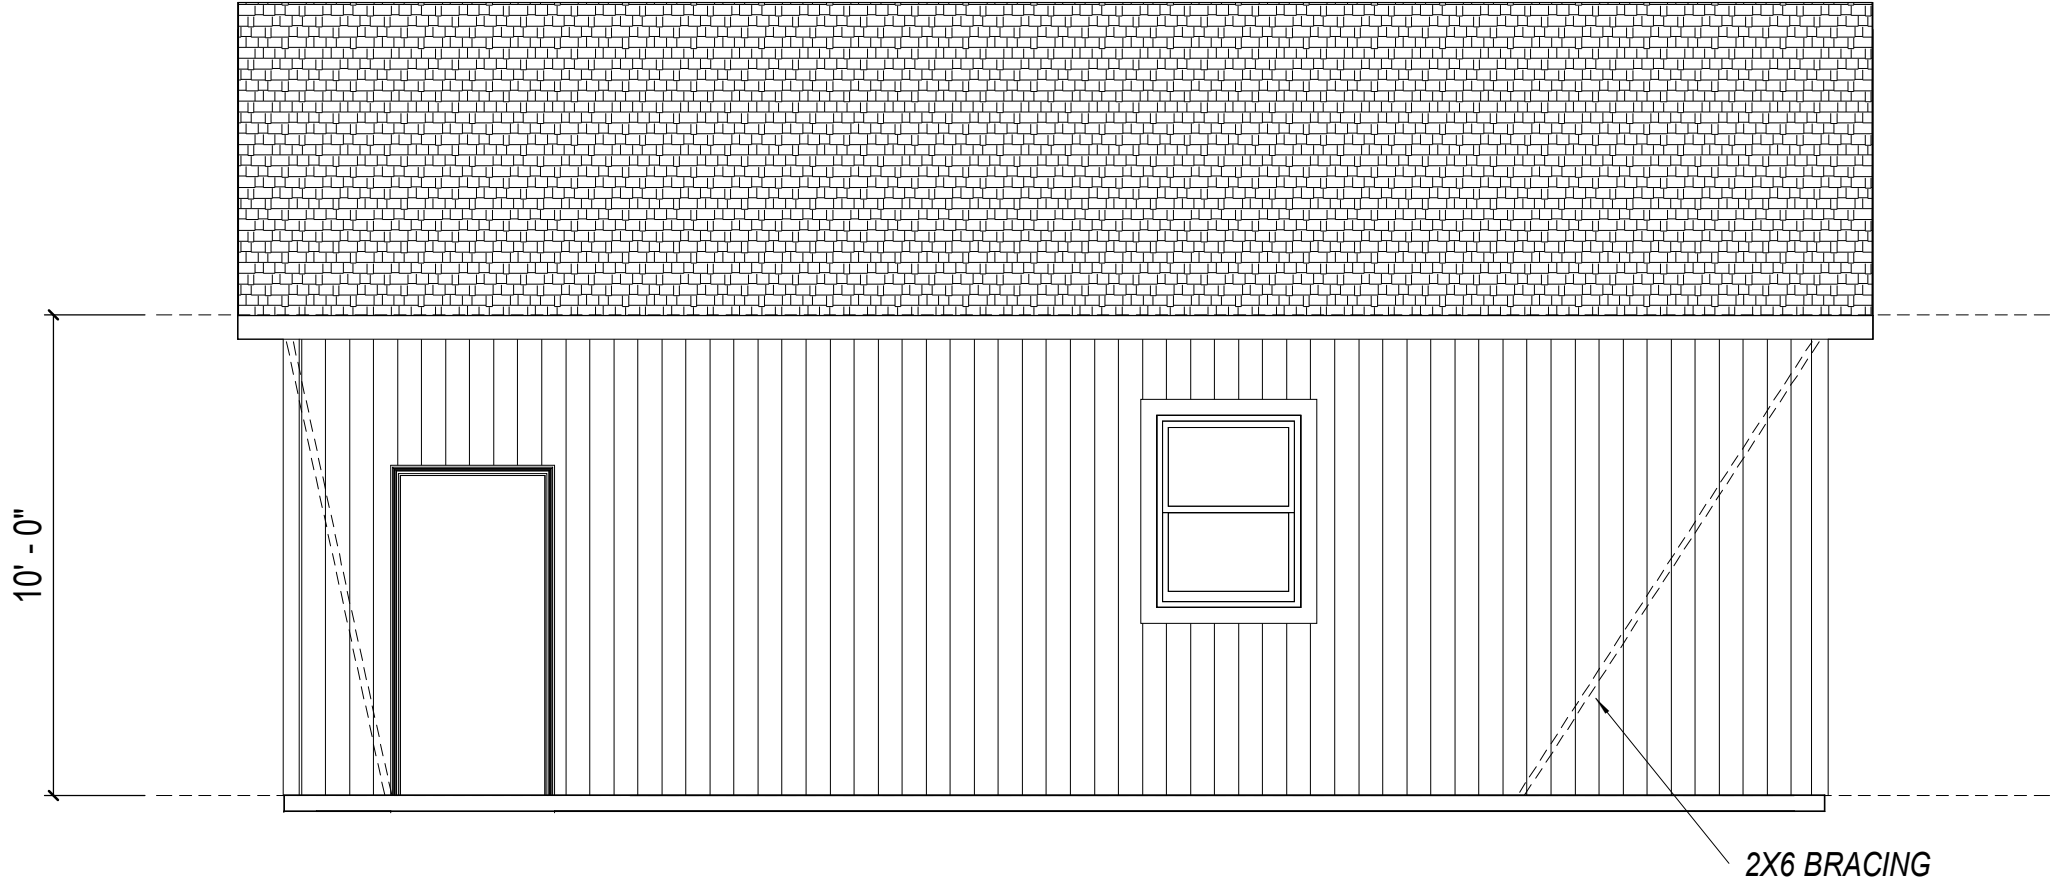

FRONT ELEVATION
SCALE: 1/4" = 1'-0"

DRAWING STATUS: FINAL

(330) 267-1341

HOME BY DESIGN

POLE BARN
HD23145

PLAN NUMBER

BILL YOUNG
730 TEREX DR
HUDSON

DRAWN BY
STEVE DONANT


Room sizing and total square feet may vary with elevation changes. Rough openings and hallways may vary. Elevations are Artist's conceptions.

REVISIONS	
NAME	DATE
SD	11/1/23

SCALE
1/4"=1'-0"

SHEET NAME
FRONT ELEVATION

SHEET NUMBER
A1 OF 10

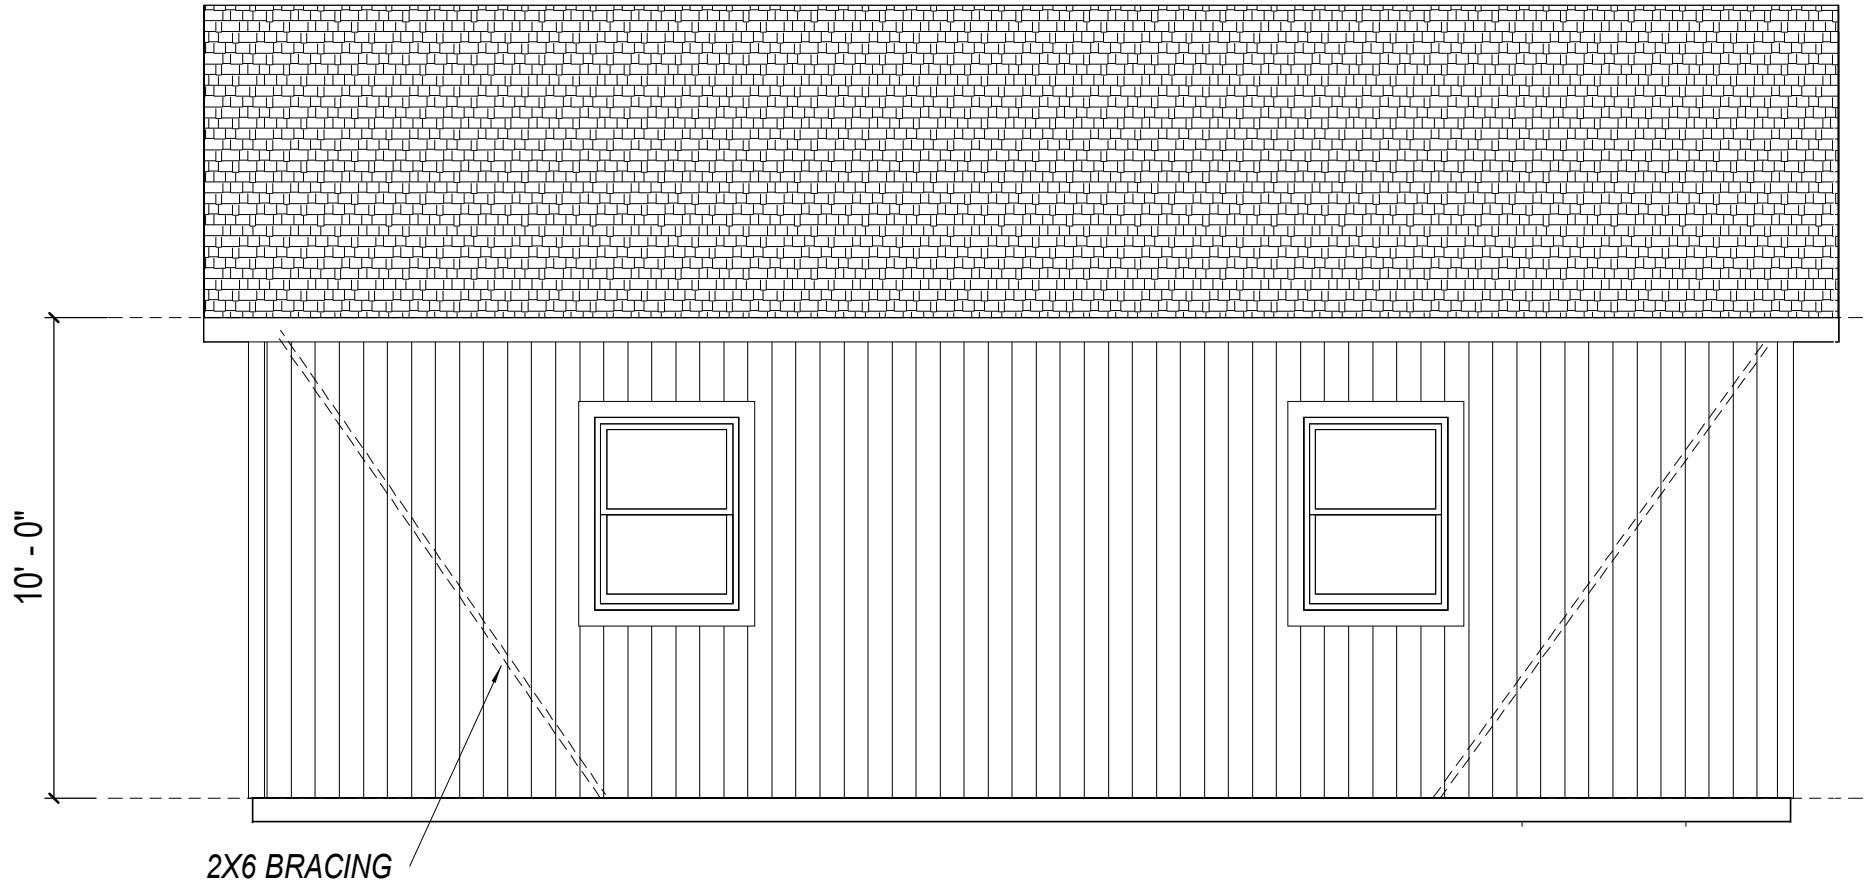

REAR ELEVATION
SCALE: 1/4" = 1'-0"

DRAWING STATUS: FINAL



POLE BARN
HD23145
PLAN NUMBER
BILL YOUNG
730 TEREX DR
HUDSON


DRAWN BY
STEVE DONANT
Room sizing and total square feet
may vary with elevation changes.
Rough openings and
hallways may vary.
Elevations are Artist's
conceptions.

REVISIONS	
NAME	DATE
SD	11/1/23

SCALE
1/4"=1'-0"

SHEET NAME
REAR ELEVATION

SHEET NUMBER
A2 OF 10

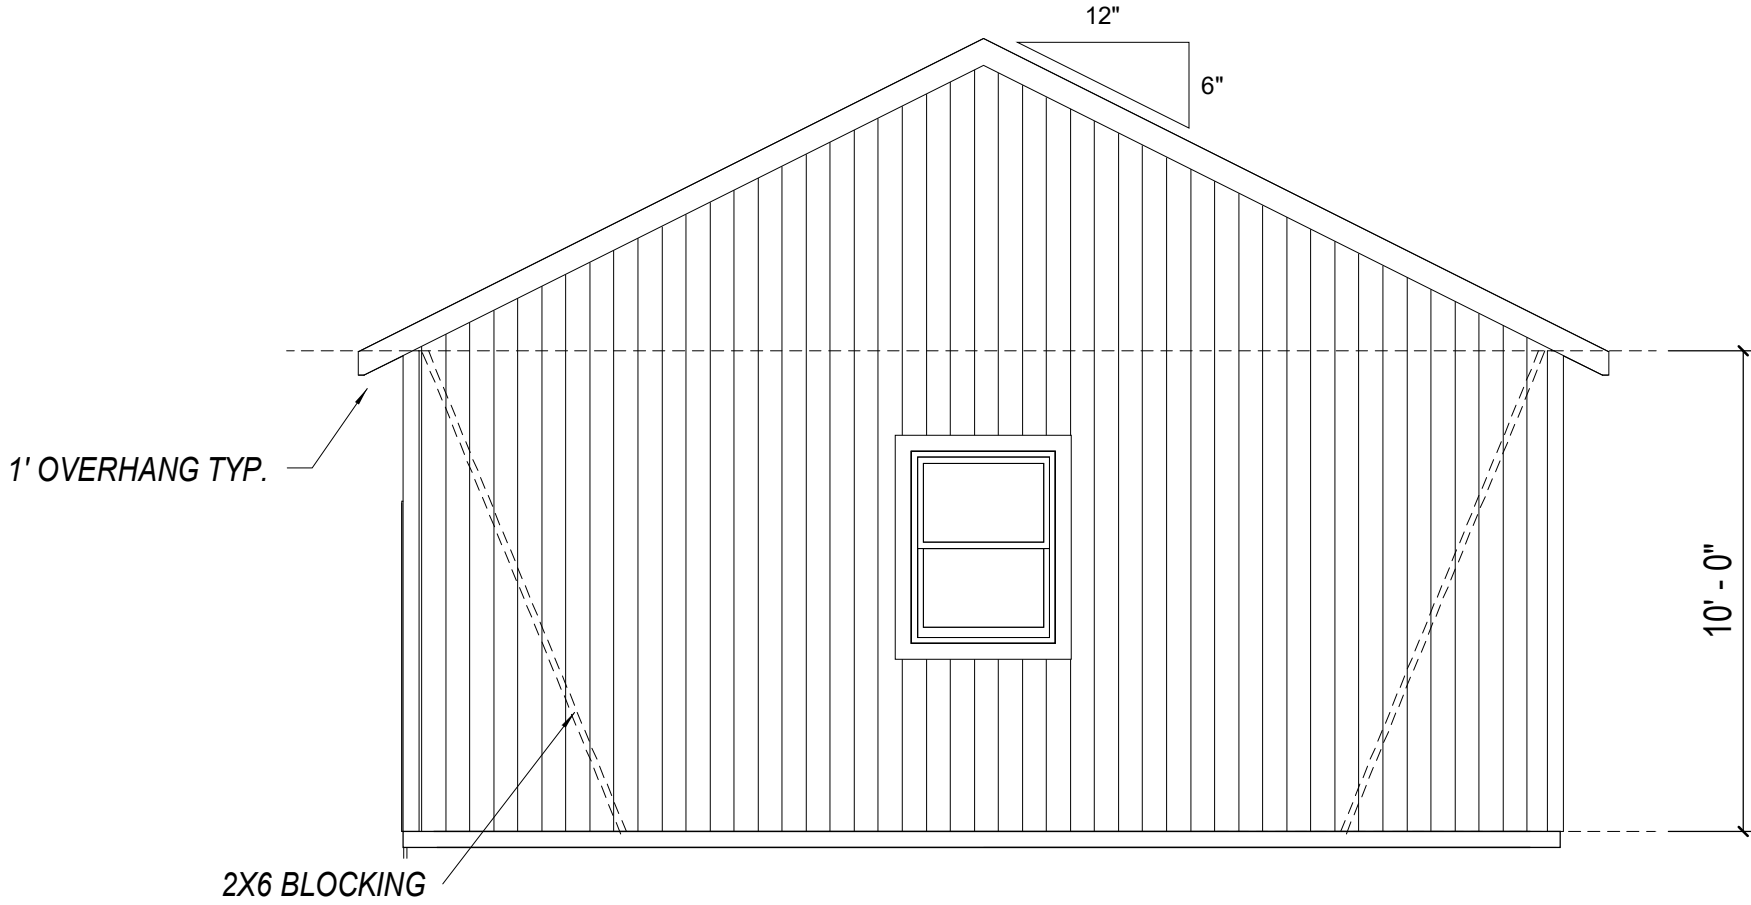

RIGHT ELEVATION
SCALE: 1/4" = 1'-0"

DRAWING STATUS: FINAL

(330) 267-1341

HOME BY DESIGN

PLAN NUMBER
HD23145

POLE BARN

BILL YOUNG
730 TEREX DR
HUDSON

DRAWN BY
STEVE DONANT


Room sizing and total square feet
may vary with elevation changes.
Rough openings and
hallways may vary.
Elevations are Artist's
conceptions.

REVISIONS	
NAME	DATE
SD	11/1/23

SCALE
1/4"=1'-0"

SHEET NAME
RIGHT ELEVATION

SHEET NUMBER
A3 OF 10

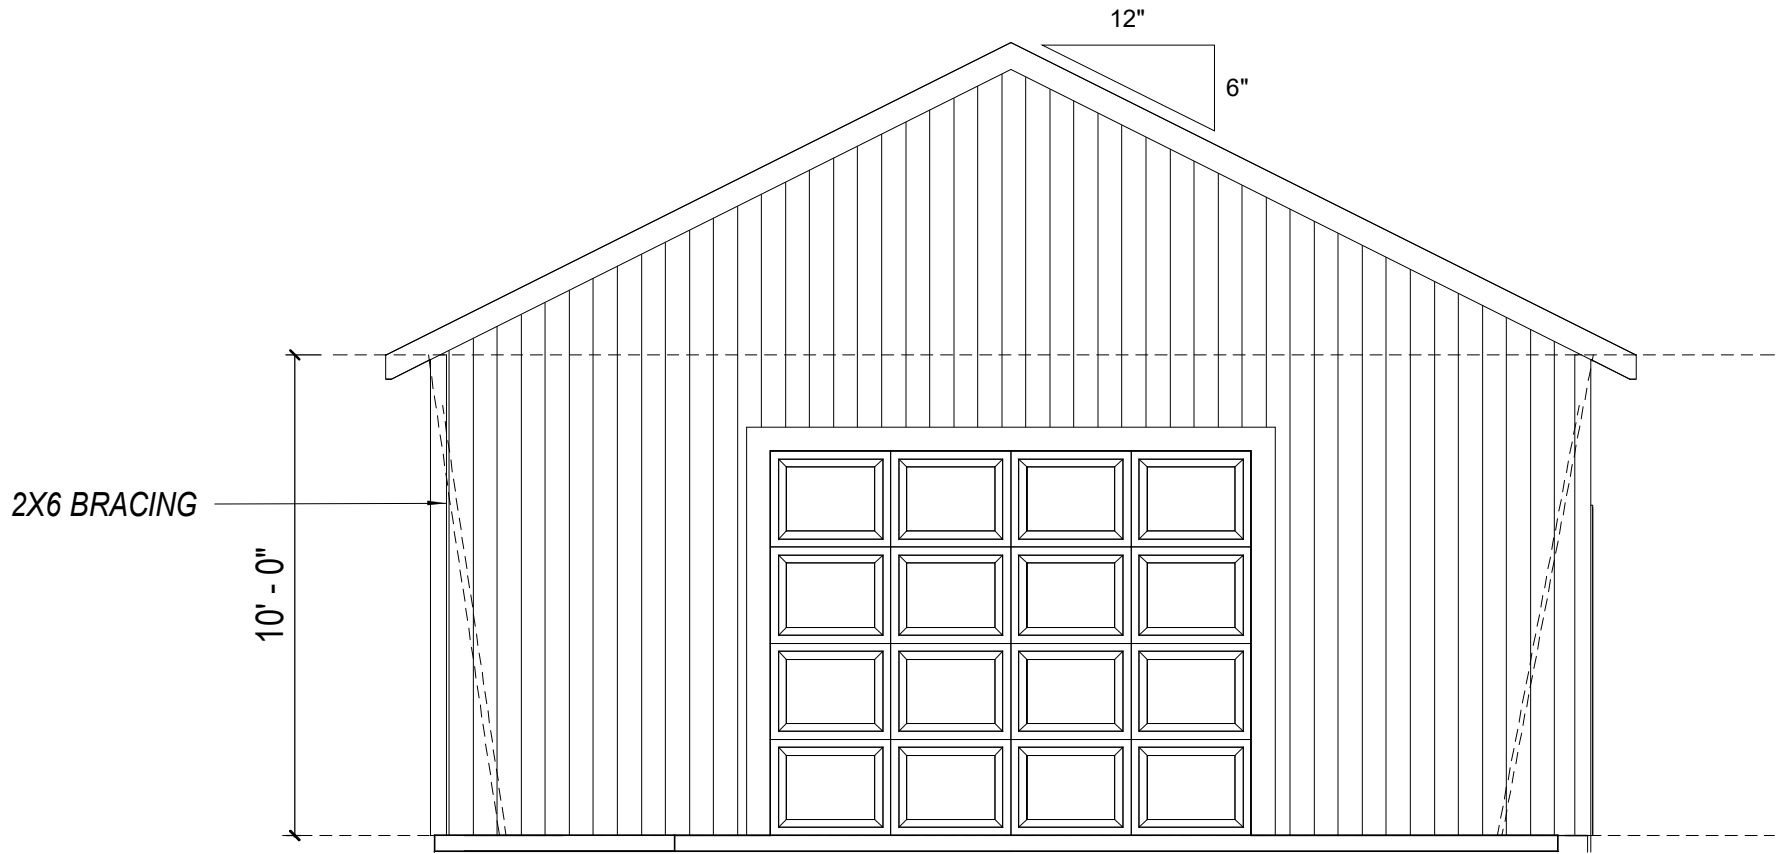

LEFT ELEVATION

SCALE: 1/4" = 1'-0"

DRAWING STATUS: FINAL



POLE BARN
HD23145
PLAN NUMBER

BILL YOUNG
730 TEREX DR
HUDSON


DRAWN BY
STEVE DONANT
Room sizing and total square feet
may vary with elevation changes.
Rough openings and
hallways may vary.
Elevations are Artist's
conceptions.

REVISIONS	
NAME	DATE
SD	11/1/23

SCALE
1/4"=1'-0"

SHEET NAME
LEFT ELEVATION

SHEET NUMBER
A4 OF 10

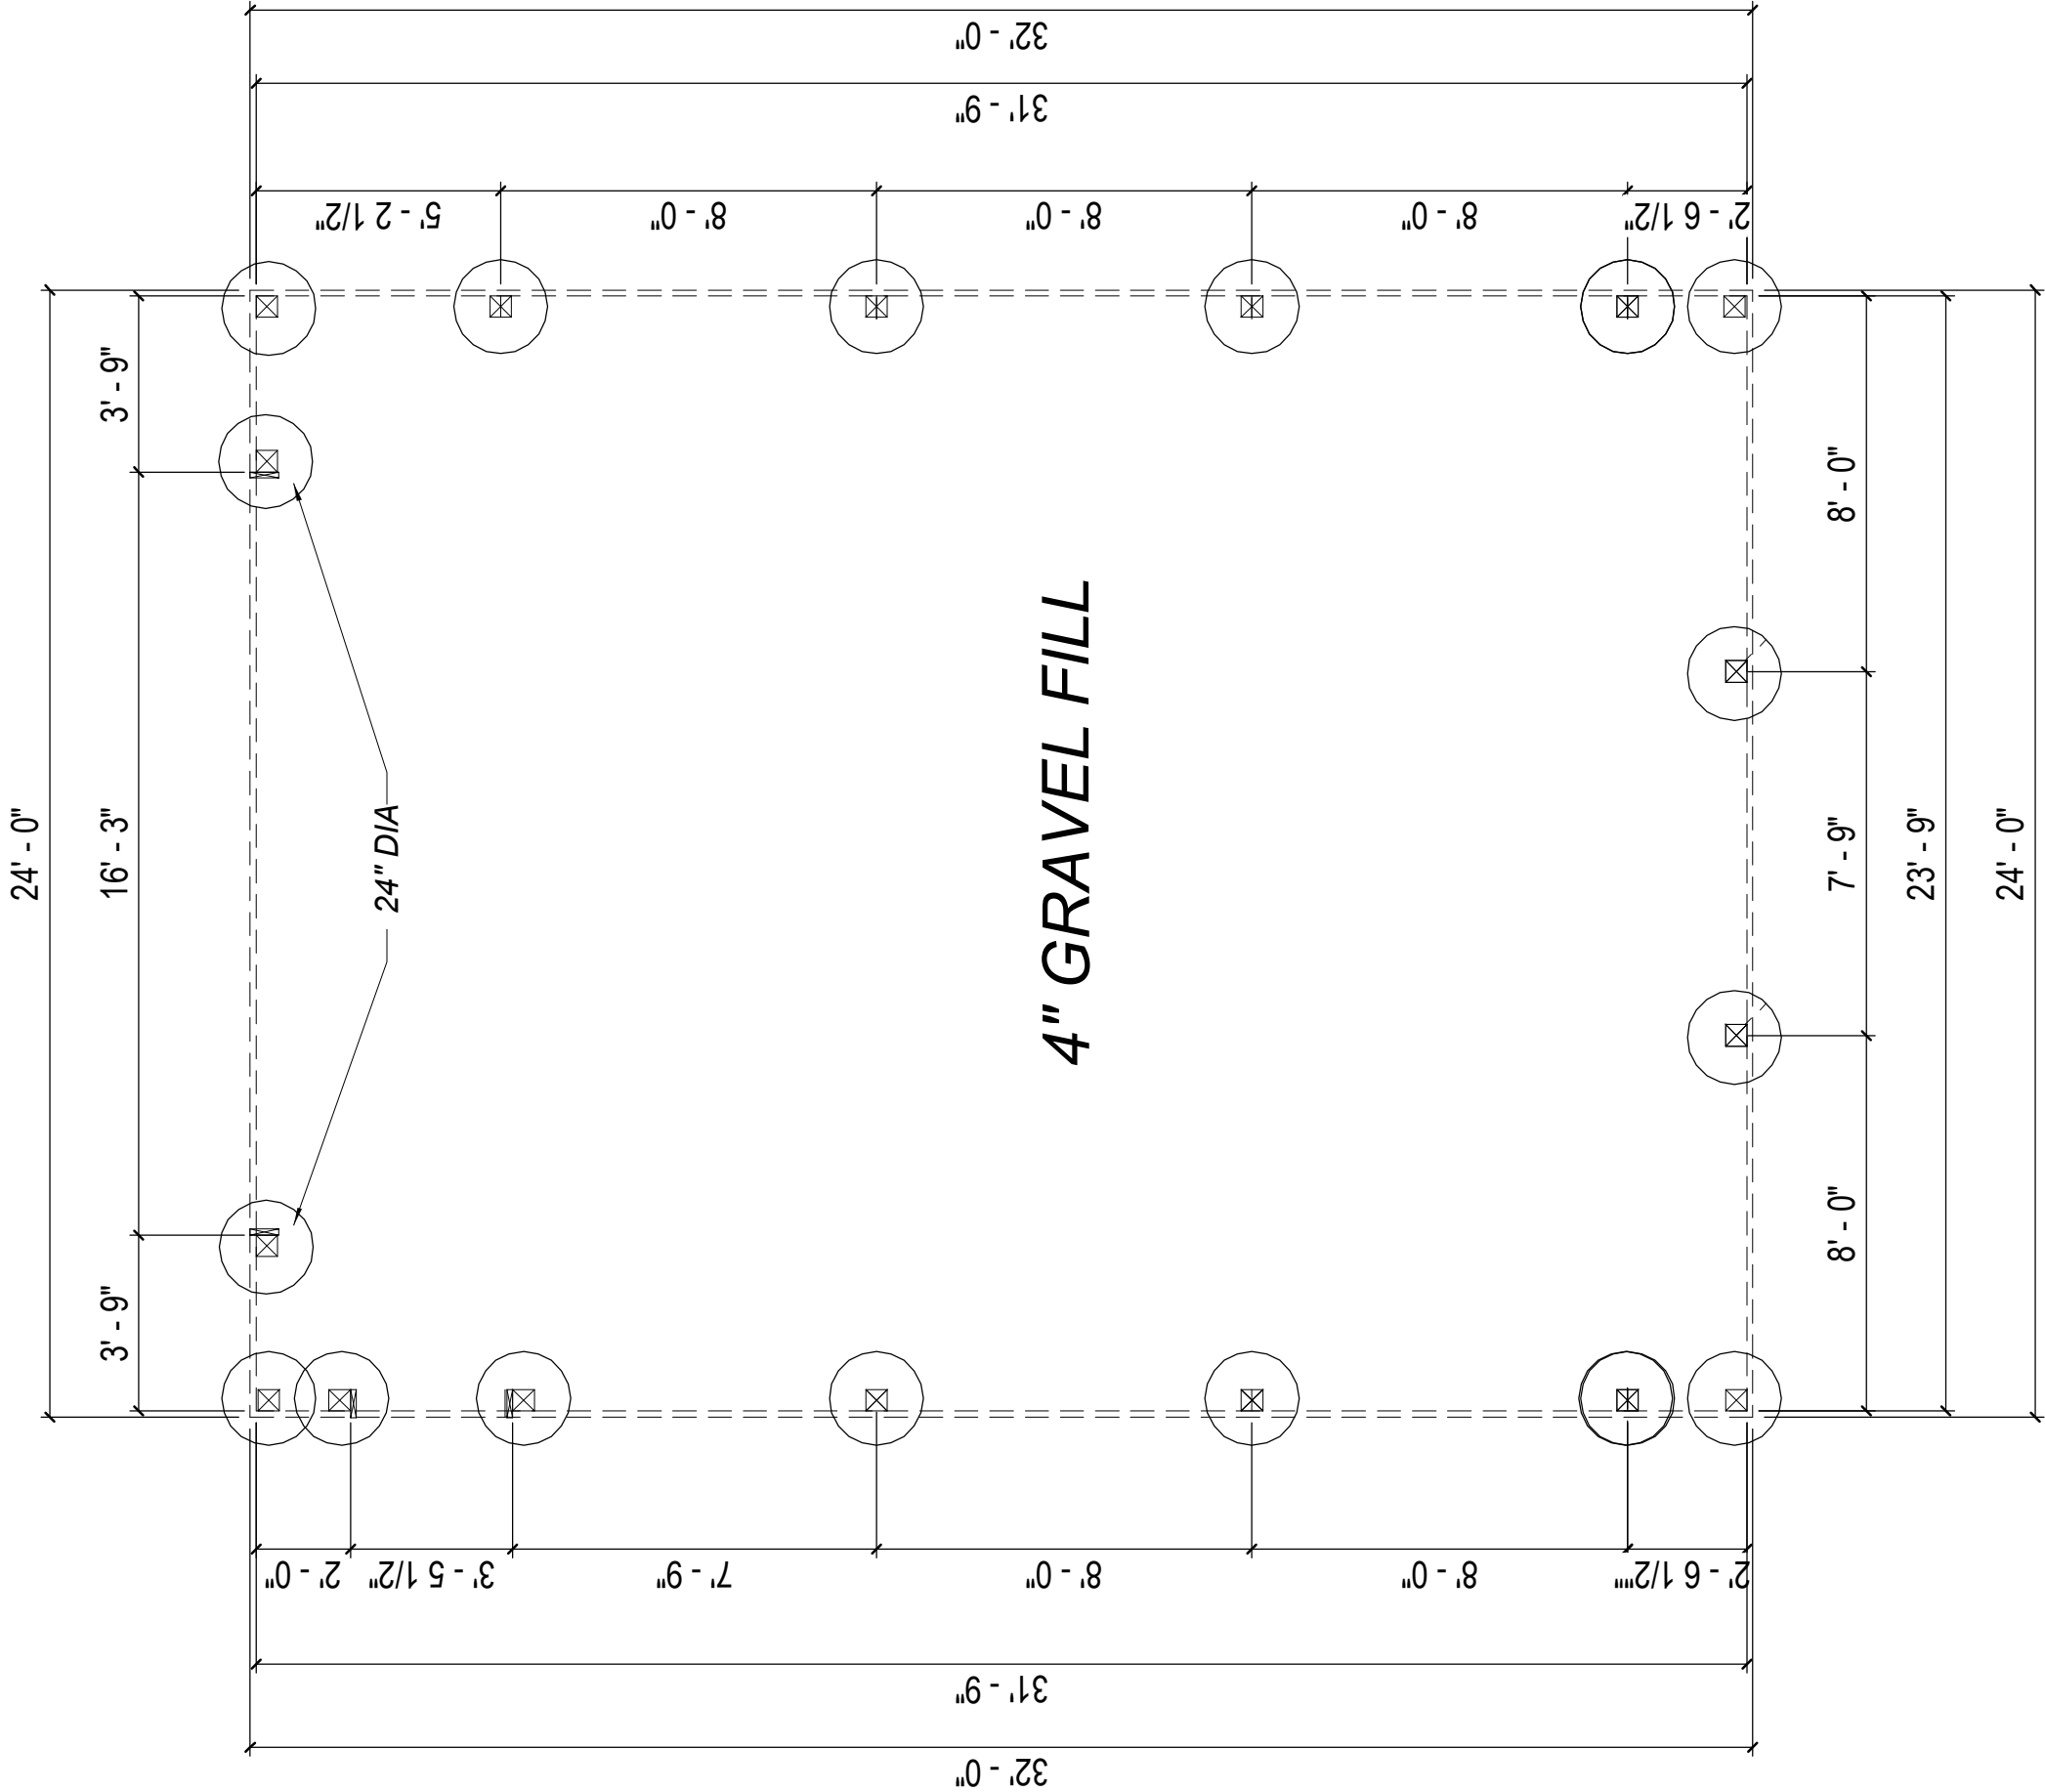

DRAWING STATUS: FINAL



POLE BARN
HD23145
PLAN NUMBER
BILL YOUNG
730 TEREX DR
HUDSON
(330) 267-1341


DRAWN BY
STEVE DONANT
Room sizing and total square feet
may vary with elevation changes.
Rough openings and
hallways may vary.
Elevations are Artist's
conceptions.

REVISIONS	
NAME	DATE
SD	11/1/23

SCALE
1/4"=1'-0"

SHEET NAME
FOUNDATION / FOOTER PLAN

SHEET NUMBER
A5 OF 10

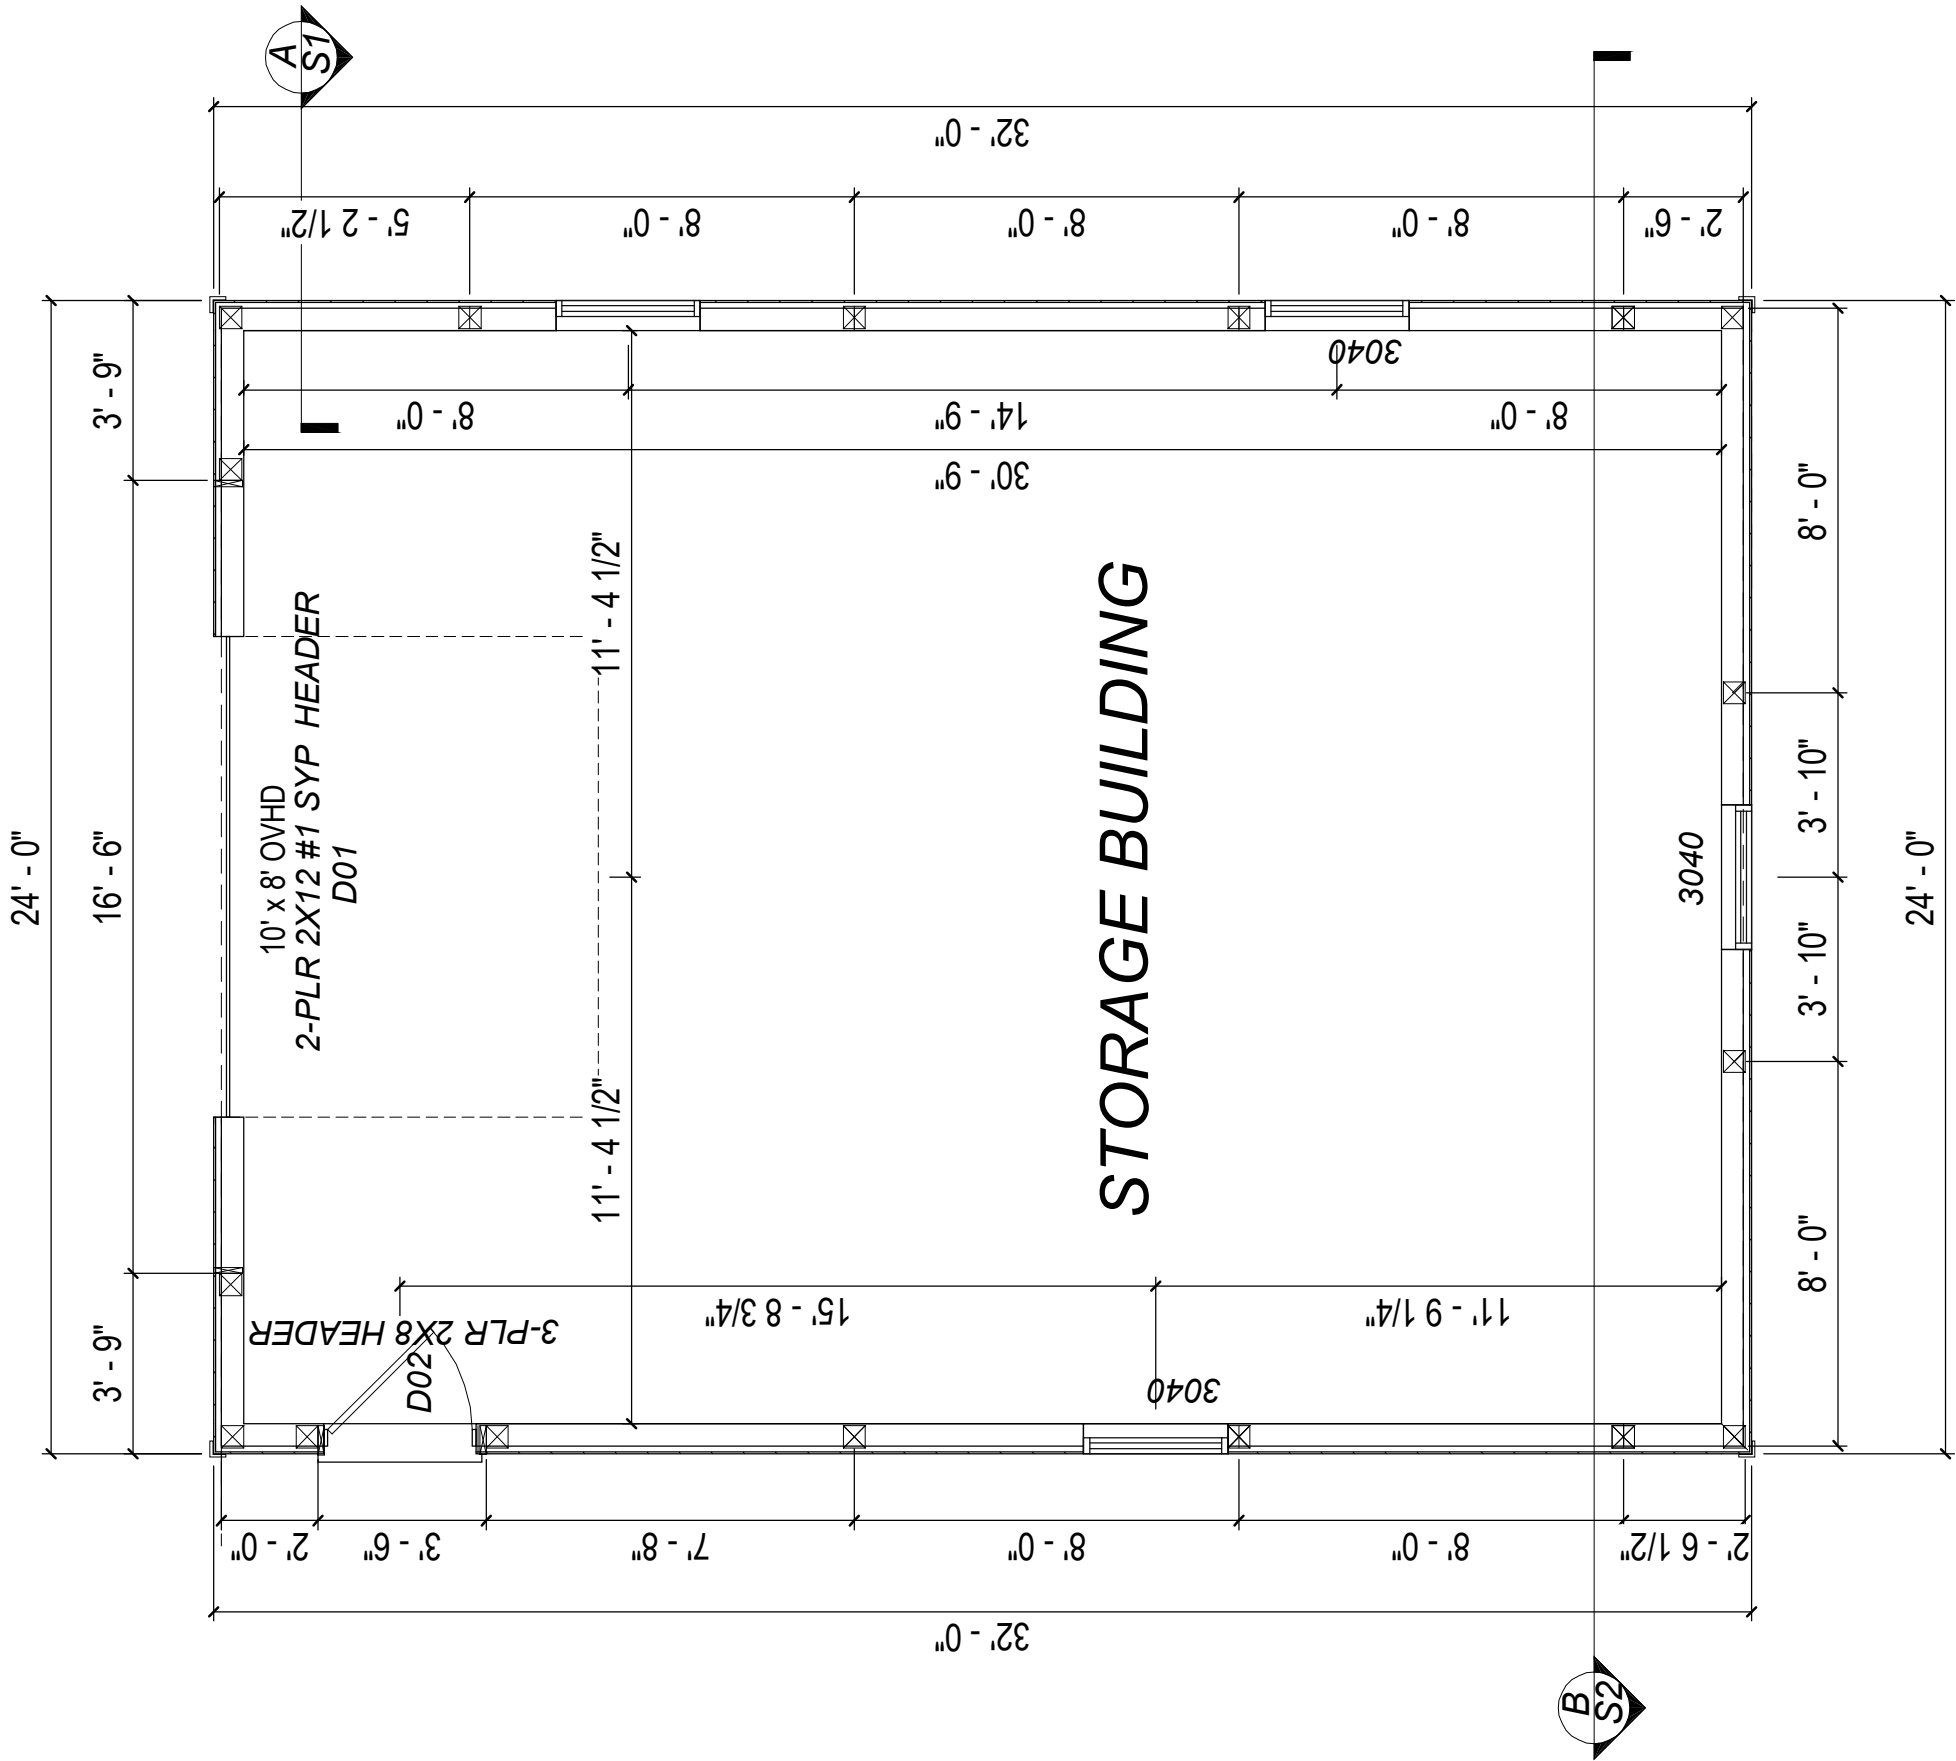

DRAWING STATUS: FINAL



POLE BARN
HD23145
PLAN NUMBER
BILL YOUNG
730 TEREX DR
HUDSON

DRAWN BY
STEVE DONANT
Room sizing and total square feet
may vary with elevation changes.
Rough openings and
hallways may vary.
Elevations are Artist's
conceptions.

REVISIONS	
NAME	DATE
SD	11/1/23


SCALE
1/4"=1'-0"

SHEET NAME
FLOOR PLAN

SHEET NUMBER
A6 OF 10

\\WDMYCLOUD\Data\Rev Project Files\Legacy Remodeling\HD23145 24X32 Pole Barn.rvt


11/1/2023 10:57:08 AM

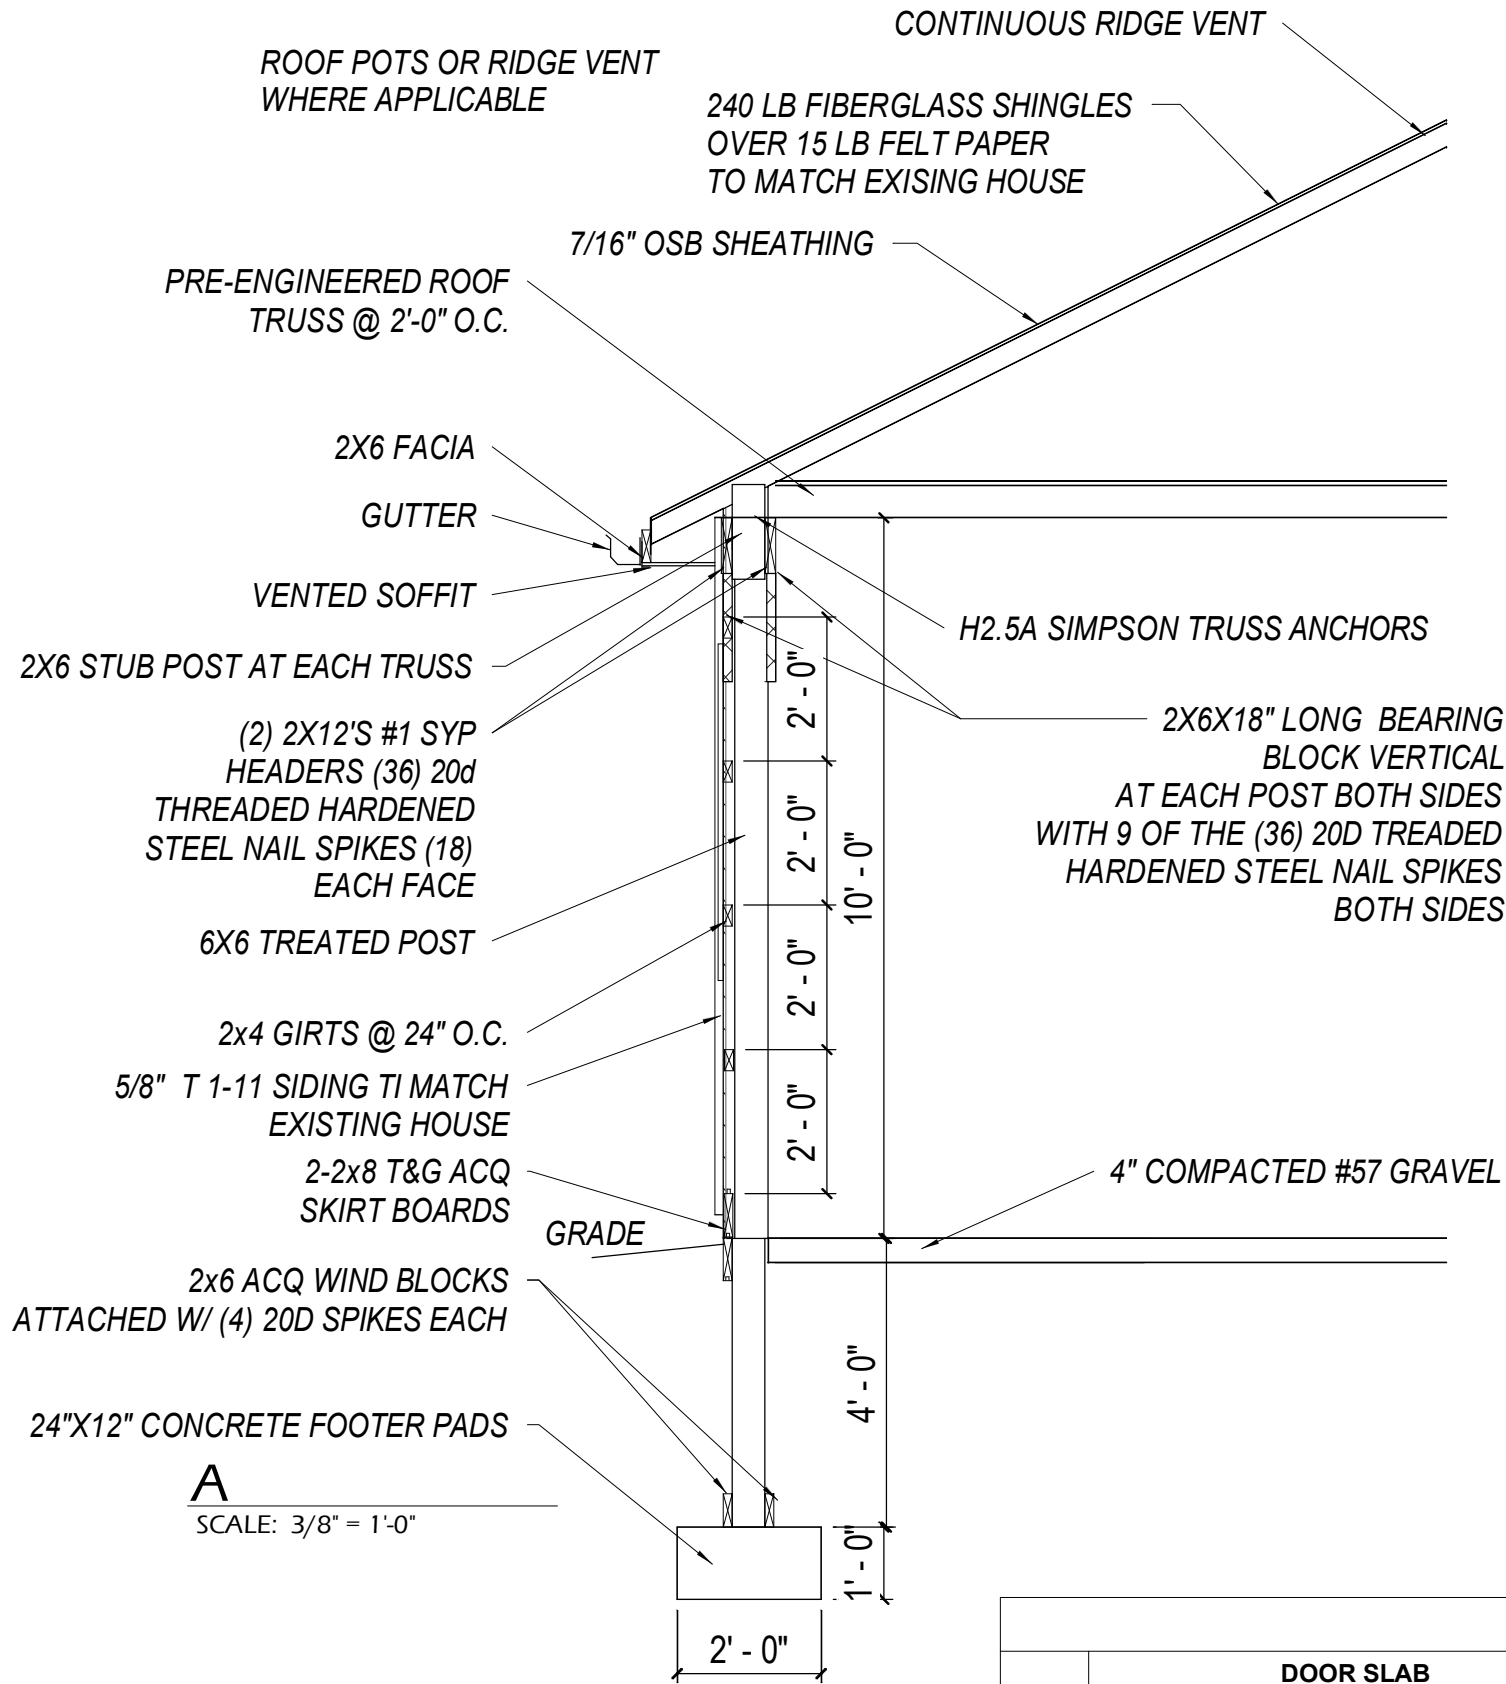


Room Schedule										
ROOM TAG	NAME	FLOOR	BASE	WALLS				CEILING		NOTES
				N	E	S	W	MTRL	HGHT	
R01	STORAGE	F1	B1	W2	W2	W2	W2	C2	10'-0"	

FLOOR FINISH	BASE	WALL FINISH	CEILING FINISH
F1=SEALED CONCRETE F2=VINYL TILE F3=GRAVEL	B1=NONE B2=4" VINYL COVE BASE B3=6" VINYL COVE BASE B4=1x4 PINE BASE	W1=NONE W2=PAINTED DRYWALL W3=POLE & VINYL SIDING W4=WASHABLE ENAMEL PAINTED DRYWALL	C1=TEXTURED DRYWALL C2=NONE C3=SUSPENDED CEILING

WINDOW SCHEDULE						
1. EXTERIOR WINDOW INSULATED, DOUBLE PANE ARGON FILLED LOW-E GLAZING. 2. ROUGH OPENING (R.O.) SIZES TO BE PER CURRENT MANUFACTURER SPECIFICATIONS FOR WINDOWS ORDERED.						
SYM.	QTY.	NOMINAL SIZE	TYPE	FRAM'G MAT'L	SCREEN	REMARKS
A	4	* 36" X 48"	DOUBLE HUNG	VINYL	YES	
*CONTRACTOR TO VERIFY WINDOW STYLE, COLOR & QUANTITIES (AND VERIFY EXISTING WINDOWS TO MATCH SIZE AND ARCH) WITH OWNER PRIOR TO ORDERING, ANDY CHANGE IN WINDOW STYLE THAT AFFECTS AREA FOR VENTILATION MUST BE REVIEWED BY THE BUILDING DESIGNER.						

 

A

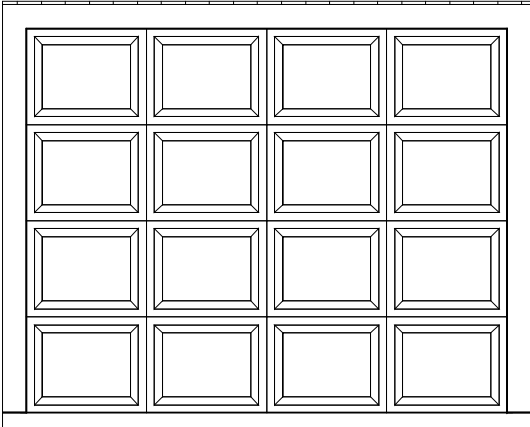

B

Door Schedule															
Door Mark	Door Slab							Frame			Hardware				Notes
	Style	Size	Thick.	Hand	Mat.	Style	Win. Size	KD,W, OR JAMB	W, OR READY	Thick.	WTHR. STRP.	Handle Sets	Dead Bolt	Closure	
D01	B	10'x8'	1-3/4"	-----	INSUL. METAL	PANEL	----	----	----	----	YES	----	----	----	SECTIONAL OVERHEAD DOOR
D02	A	3068	1-3/4"	RIGHT	INSUL. STEEL	PANEL	----	WOOD	READY	4-3/4"	YES	KEYED LOCKSET	YES	YES	MAN DOOR

DRAWING STATUS: FINAL



POLE BARN
BILL YOUNG
730 TEREX DR
HUDSON


DRAWN BY
STEVE DONANT
Room sizing and total square feet may vary with elevation changes. Rough openings and hallways may vary. Elevations are Artist's conceptions.

REVISIONS	
NAME	DATE
SD	11/1/23

SCALE
1/4"=1'-0"

SHEET NAME
SECTIONS / DETAILS

SHEET NUMBER
S1 OF 10

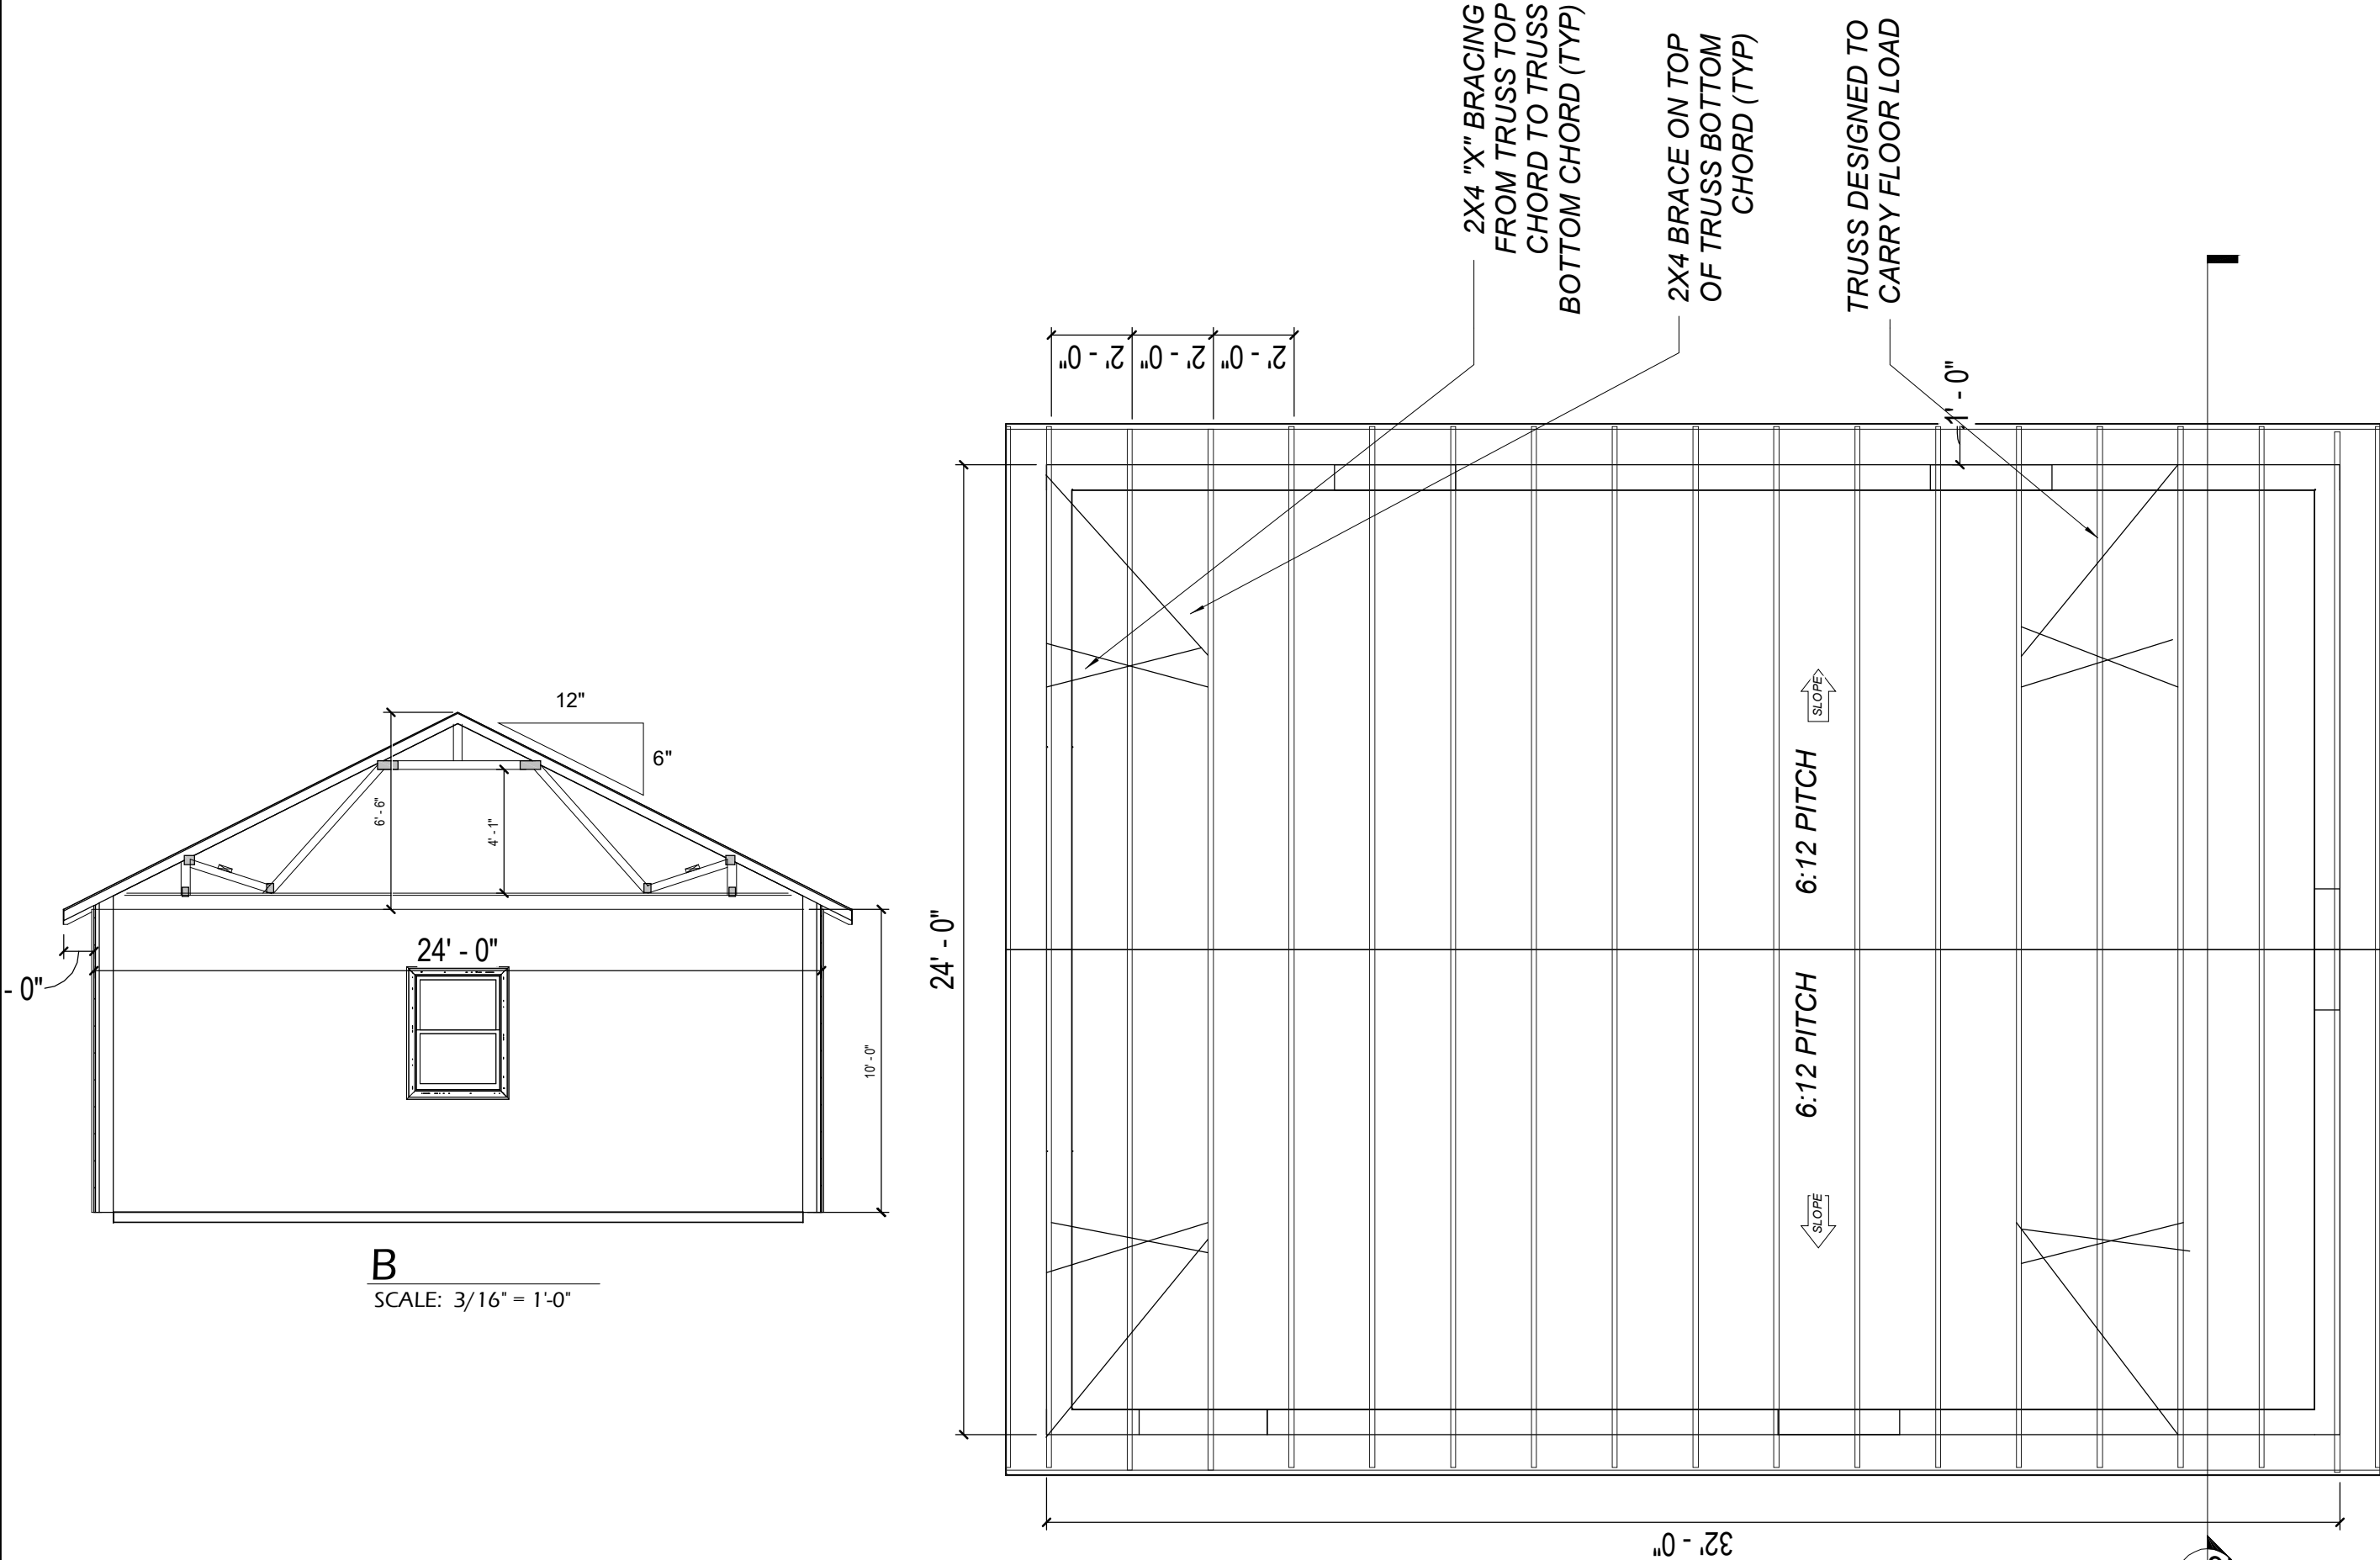

B
SCALE: 3/16" = 1'-0"

DRAWING STATUS: FINAL



POLE BARN
BILL YOUNG
730 TEREX DR
HUDSON

DRAWN BY
STEVE DONANT
Room sizing and total square feet
may vary with elevation changes.
Rough openings and
hallways may vary.
Elevations are Artist's
conceptions.

REVISIONS	
NAME	DATE
SD	11/1/23

SCALE
1/4"=1'-0"

SHEET NAME
ROOF DETAILS

SHEET NUMBER
S2 OF 10









