


Aerial Map



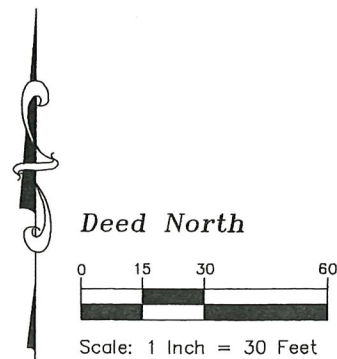

MAP OF SURVEY
for
J. Kapela Designs, Inc. - Steidl Residence
178 S. Main St., Hudson, OH 44236

Situated in the City of Hudson, County of Summit and
State of Ohio: And known as being part of
Original Hudson Twp. Lot 45.

The "BASIS OF BEARINGS" for this survey
is the deed recorded as Rec. 55081906.


ALL DISTANCES SHOWN HEREON INDICATE
GROUND DISTANCES IN US SURVEY FEET.

R.A. & A.G. McCormick
Co-Trustees
Parcel No. 32-01202

C.L. & S.M. Schenkenberger
Parcel No. 32-00453

SURVEY LEGEND

- - 5/8" x 30" Rebar Set w/cap Dunford-8182
- △ - Nail, Drill Hole or Spike Set
- - Rebar, Pin or Rod Found and Described
- ⊙ - Pipe Found and Described
- - Monument Box Found and Described
- ▲ - Nail, Drill Hole or Spike Found & Described
- Rec. (R) = Record Deed (D) = Deed
- Plat (PL) = Plat Msd. (M) = Measured
- Calc. (C) = Calculated Pro. (PR) = Prorated
- Obs. (G) = Observed
- Fnd. (F) = Found Usd. (U) = Used
- B.O.B. - Basis of Bearings
- P.O.C. - Point of Commencement
- P.O.B. - Point of Beginning

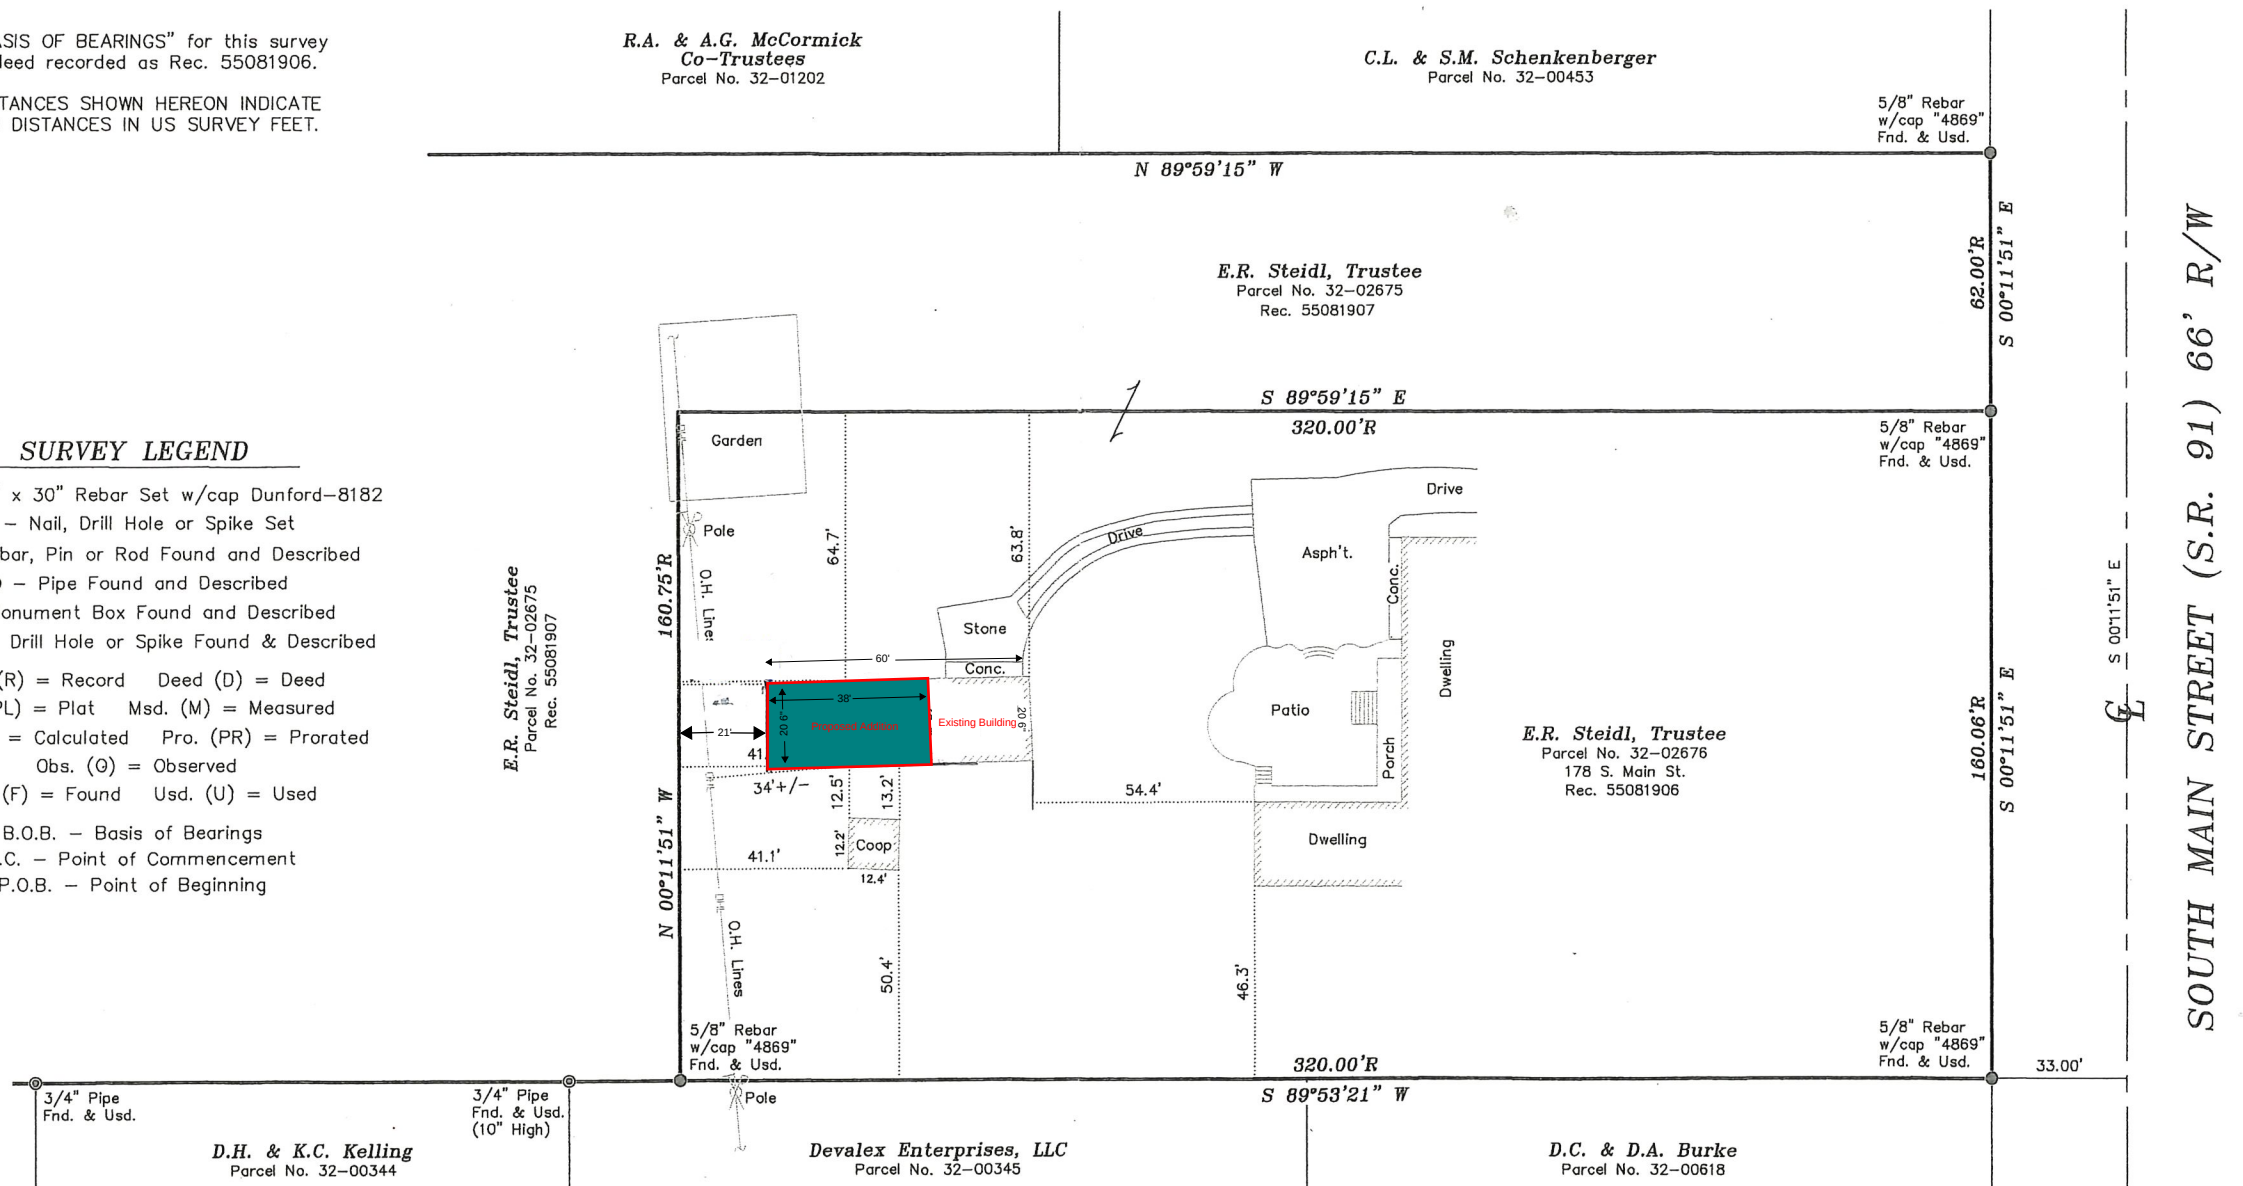

NOTE:

- 1.) This survey meets the minimum standards for boundary surveys in the State of Ohio as set forth in Ohio Administrative Code Chapter 4733-37.
- 2.) There was no search for easements of record, encumbrances, restrictive covenants, ownership title evidence, or any other facts that a title search may disclose.

REFERENCE DATA

Summit County Tax Maps.
Deeds as shown hereon.
Sub'd. plats as shown hereon.

SURVEYED BY:



TITLE: BOUNDARY SURVEY

CLIENT: J. KAPELA

PROJ.: 2014085

SCALE: 1" = 30'

FILE: 2014085.dwg



DRAWN BY: KDD


CHECKED BY: KDD

CREW: KDD


SHEET: 1 OF 1

SHEET SIZE: 17" X 22"

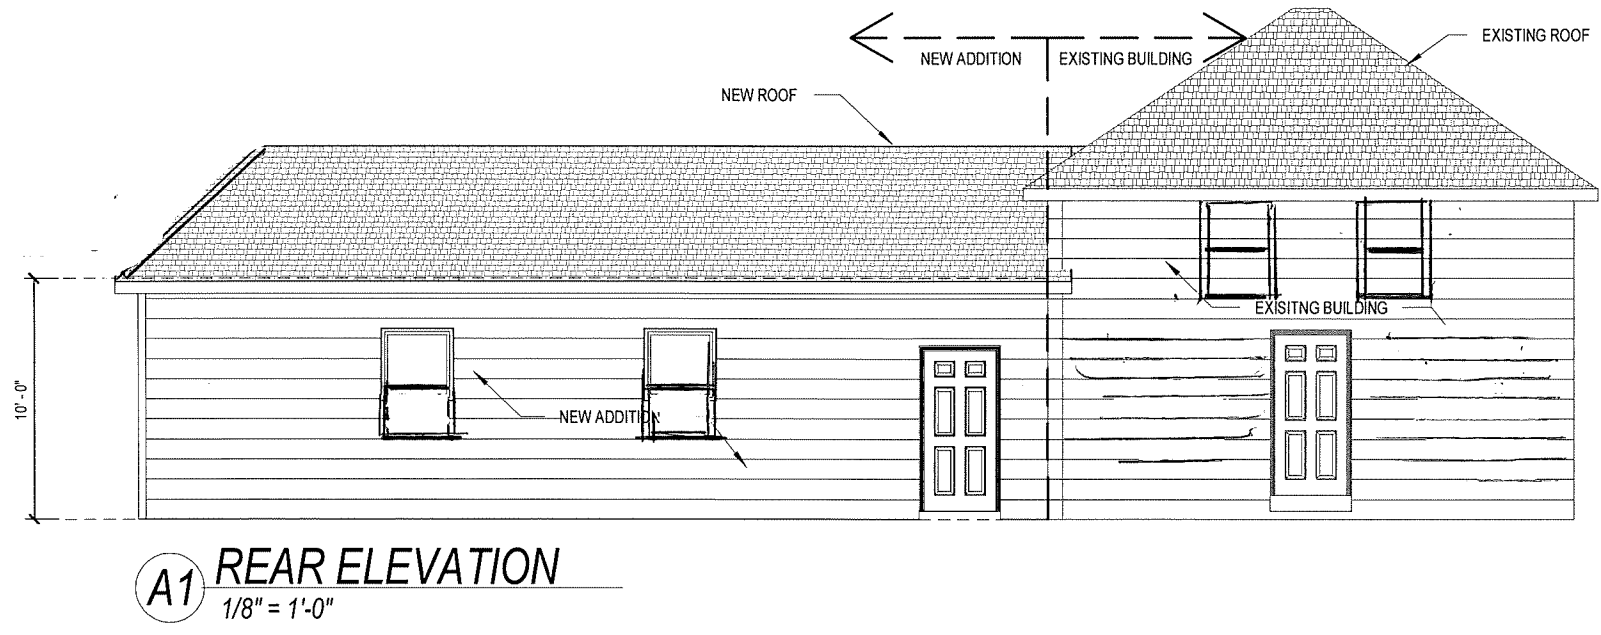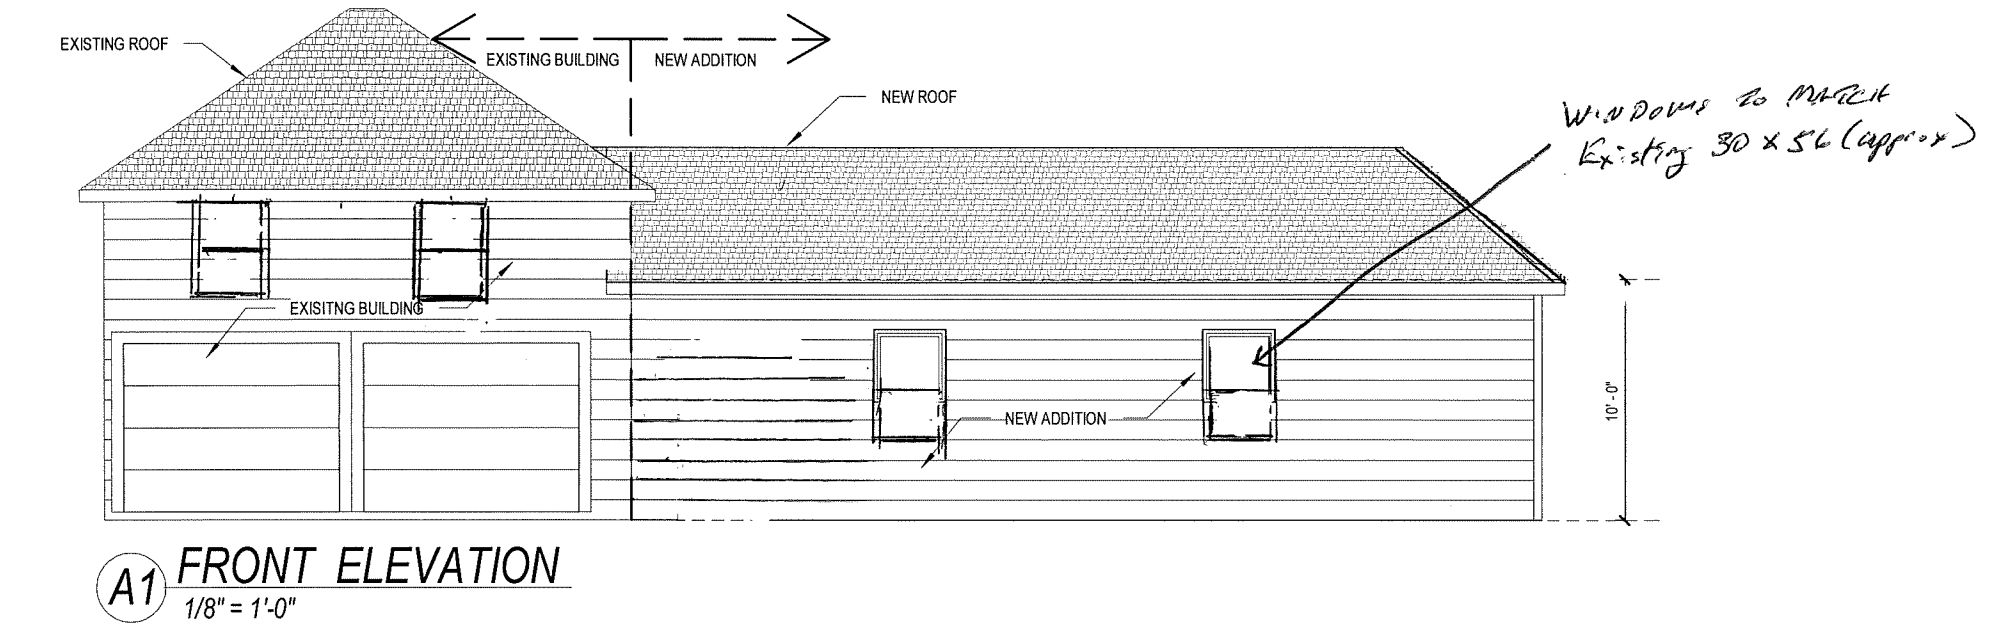

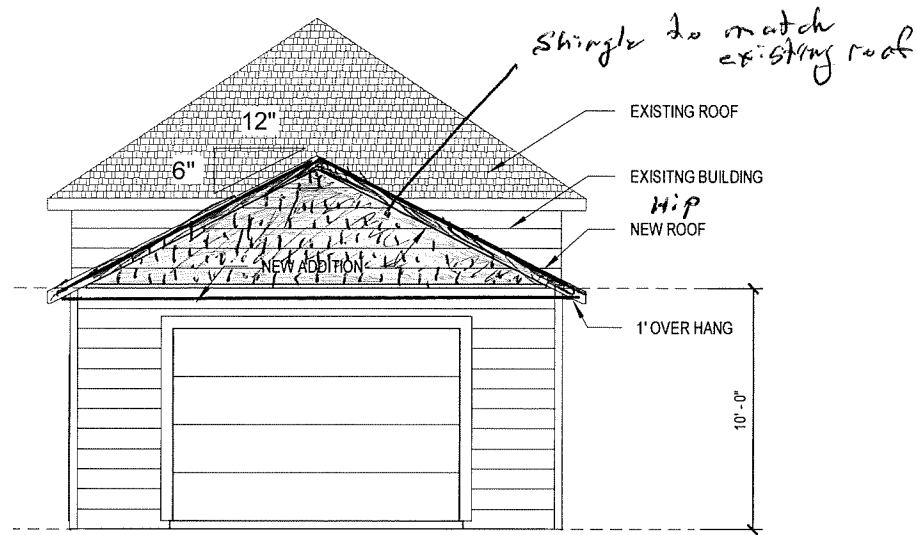

A2 RIGHT ELEVATION
1/8" = 1'-0"

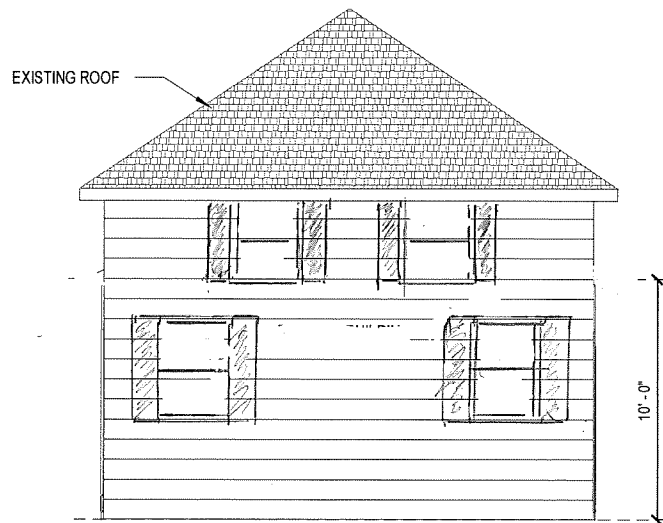

A2 LEFT ELEVATION
1/8" = 1'-0"

DRAWING STATUS: FINAL

DRAWN BY

STEVE DONANT

Room sizing and total square feet
may vary with elevation changes.

Rough openings and
hallways may vary.

Elevations are Artist's
conceptions.

REVISIONS

NAME DATE

STEVE D. 5/3/18

SCALE


1/8"=1'-0"

SHEET NAME

RIGHT LEFT ELEVATION

SHEET NUMBER

A2 OF 7

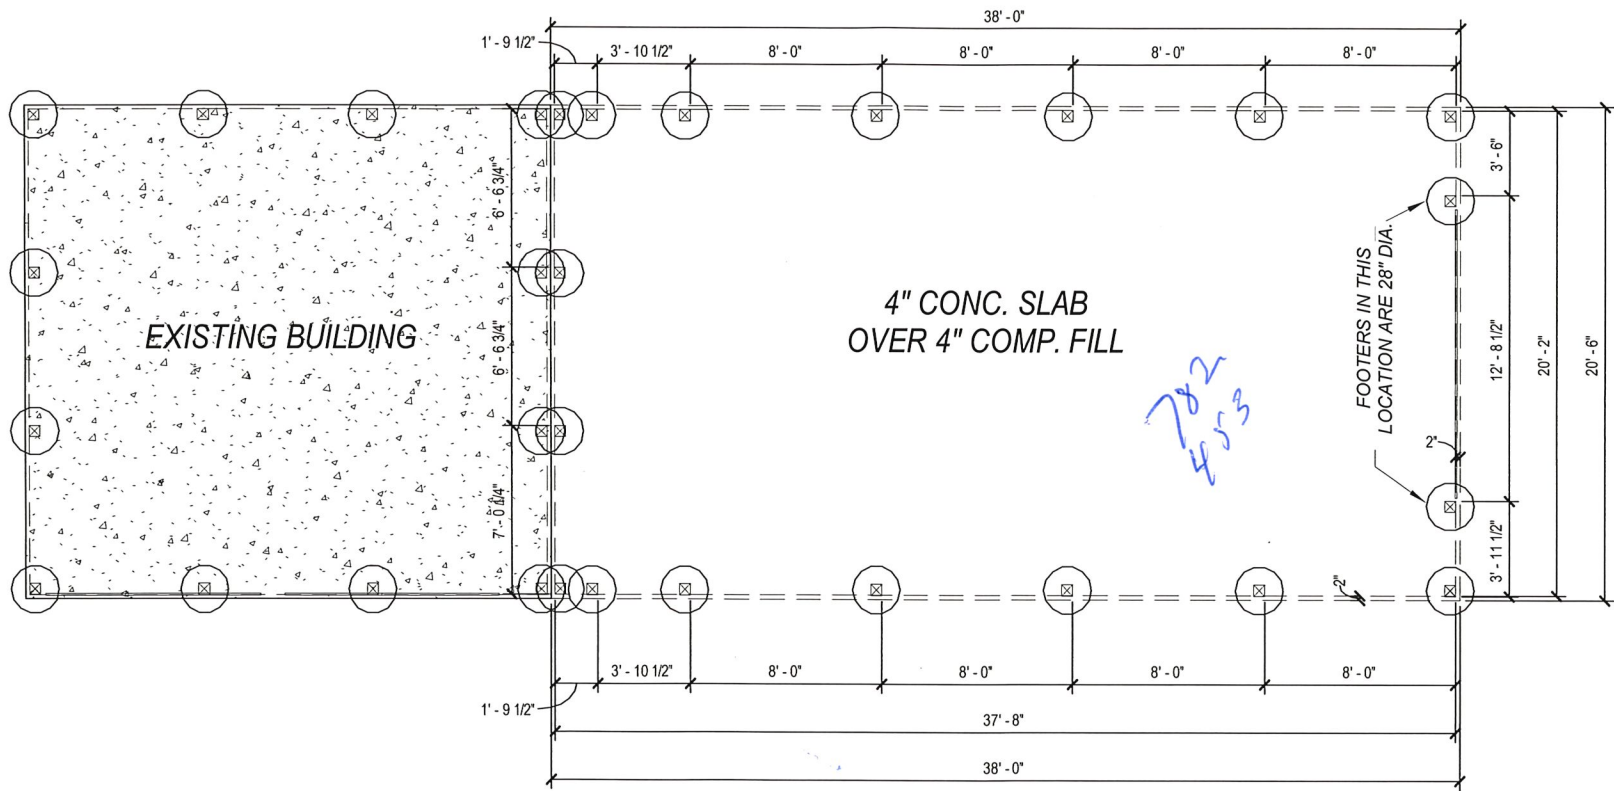

DRAWING STATUS: FINAL



POLE BARN
GARAGE
STEIDL
178 SOUTH MAIN
HUDSON, OH

PLAN NUMBER
HD1875


DRAWN BY
STEVE DONANT
Room sizing and total square feet
may vary with elevation changes.
Rough openings and
hallways may vary.
Elevations are Artist's
conceptions.

REVISIONS	
NAME	DATE
STEVE D.	5/3/18

SCALE
1/8"=1'-0"

SHEET NAME
FOUNDATION / FOOTER PLAN

SHEET NUMBER
A3 OF 7

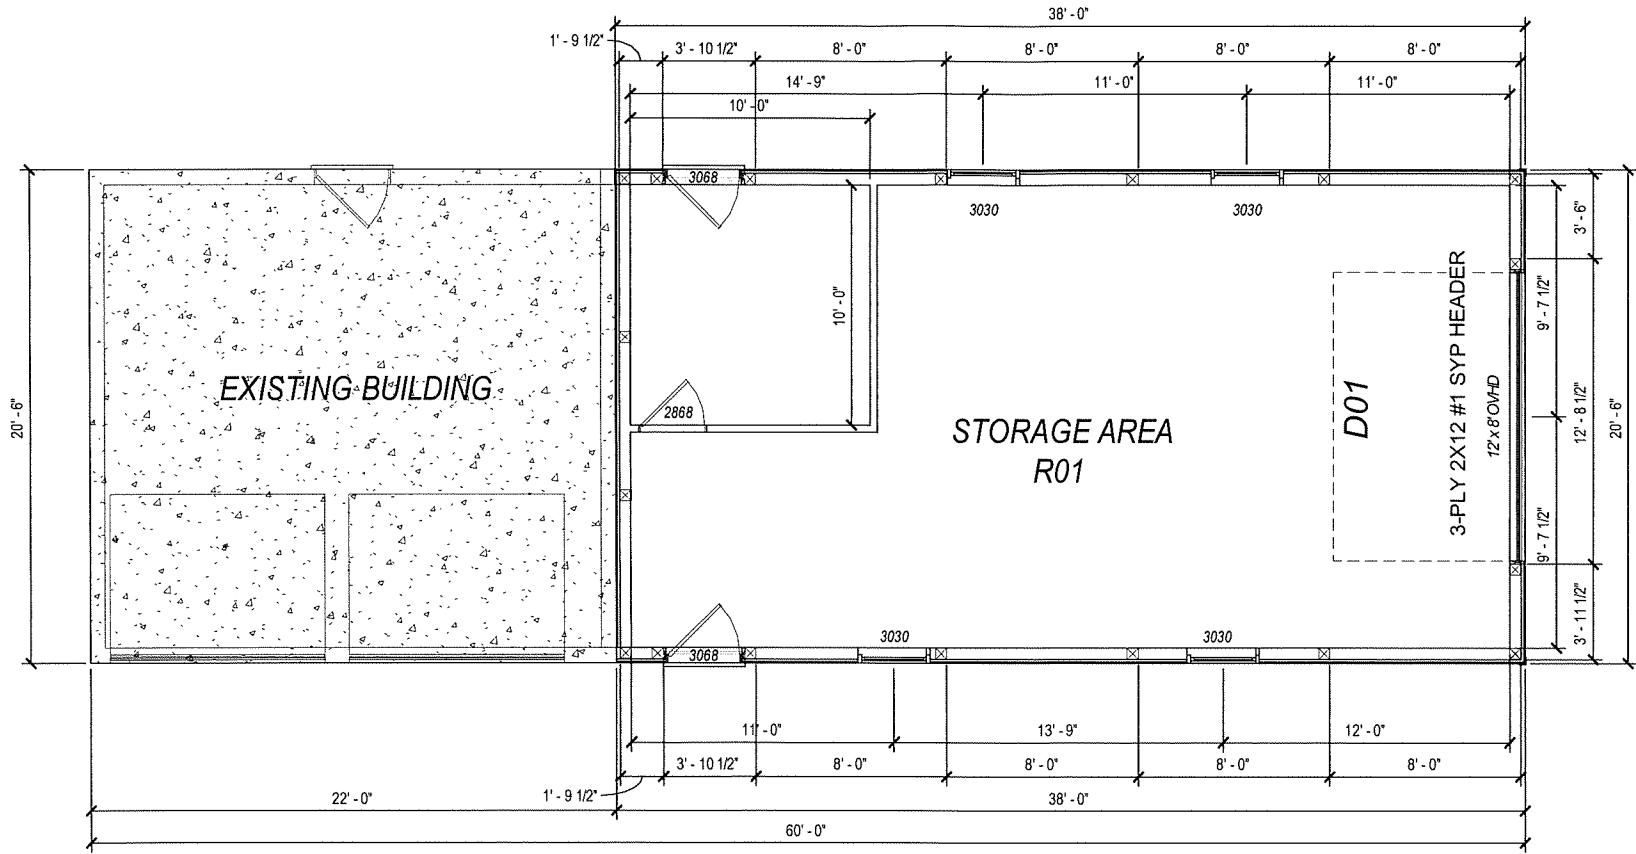

POLE BARN
GARAGE
STEIDL
178 SOUTH MAIN
HUDSON, OH

PLAN NUMBER
HD1875

DRAWN BY
STEVE DONANT
Room sizing and total square feet
may vary with elevation changes.
Rough openings and
hallways may vary.
Elevations are Artist's
conceptions.

REVISIONS	
NAME	DATE
STEVE D.	5/3/18

SCALE
1/8"=1'-0"

SHEET NAME
FLOOR PLAN

SHEET NUMBER
A4 OF 7

N:\Rev Project Files\Legacy Remodeling\HD1875 - Steidl 38x20 Pole Barn Addition.rvt

5/3/2018 1:43:34 PM

Room Schedule										
ROOM TAG	NAME	FLOOR	BASE	WALLS				CEILING		NOTES
				N	E	S	W	MTRL	HGHT	
R01	STORAGE	F1	B1	W2	W2	W2	W2	C4	10'-0"	

FLOOR FINISH
F1=SEALED CONCRETE
F2=VINYL TILE
F3=GRAVEL

BASE
B1=NONE
B2=4" VINYL COVE BASE
B3=6" VINYL COVE BASE
B4=1x4 PINE BASE


WALL FINISH
W1=PAINTED DRYWALL
W2= COSTUMER SELECTION
W3=WASHABLE ENAMEL PAINTED DRYWALL

CEILING FINISH
C1=TEXTURED DRYWALL
C2=STEEL PANELS
C3=SUSPENDED CEILING
C4= COSTUMER SELECTION


Door Schedule																			
DOOR MARK	DOOR SLAB							FRAME					HARDWARE					NOTES	
	STYLE	SIZE	THICK.	HAND	MAT.	STYLE	WIN. SIZE	JAMB	KD,W, OR READY	THICK.	HEAD DEPTH	WALL COMPOSITION	FIRE RAT.	WTHR. STRP.	HANDLE SETS	DEAD BOLT	CLOSURE		
D01	B	12'x8'	1-3/4"	-----	INSUL. METAL	PANEL	----	WOOD	----	----	----	7/16" 4X8 Sheathing 10" Wood Lap Siding, 1-1/2" girt, 6" post,	----	YES	----	----	----	SECTIONAL OVERHEAD DOOR	
D02	A	3'x6'8"	1-3/4"	-----	INSUL. METAL	PANEL	----	WOOD	----	----	----	7/16" 4X8 Sheathing 10" Wood Lap Siding, 1-1/2" girt, 6" post,	----	YES	YES	YES	----	SERVICE DOOR	

ALL EGRESS DOORS TO BE READILY OPENABLE FROM THE SIDE FROM WHICH EGRESS IS TO BE MADE
THE UNLATCHING OF ANY DOOR SHALL NOT REQUIRE MORE THAN ONE OPERATION

Window Schedule		
Height	Width	Type Comments
3' - 0"	3' - 0"	3030
3' - 0"	3' - 0"	3030
3' - 0"	3' - 0"	3030
3' - 0"	3' - 0"	3030

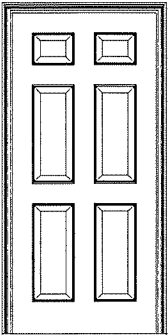

A

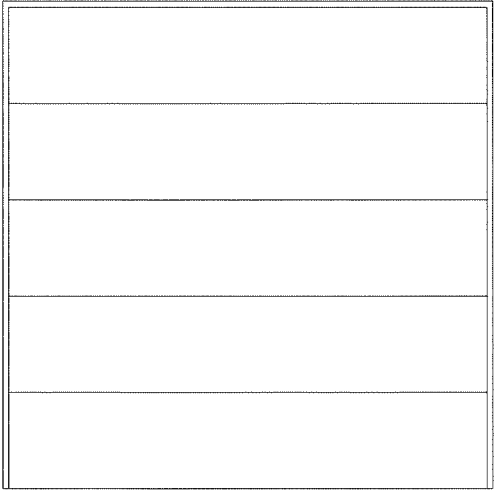

B



POLE BARN
GARAGE

STEIDL
178 SOUTH MAIN
HUDSON, OH

PLAN NUMBER
HD1875

DRAWN BY
STEVE DONANT
*Room sizing and total square feet may vary with elevation changes.
Rough openings and hallways may vary.
Elevations are Artist's conceptions.*


REVISIONS	
NAME	DATE
STEVE D.	5/3/18

SCALE	
1/8"=1'-0"	

SHEET NAME
DETAILS

SHEET NUMBER
A5 OF 7

DRAWING STATUS: FINAL

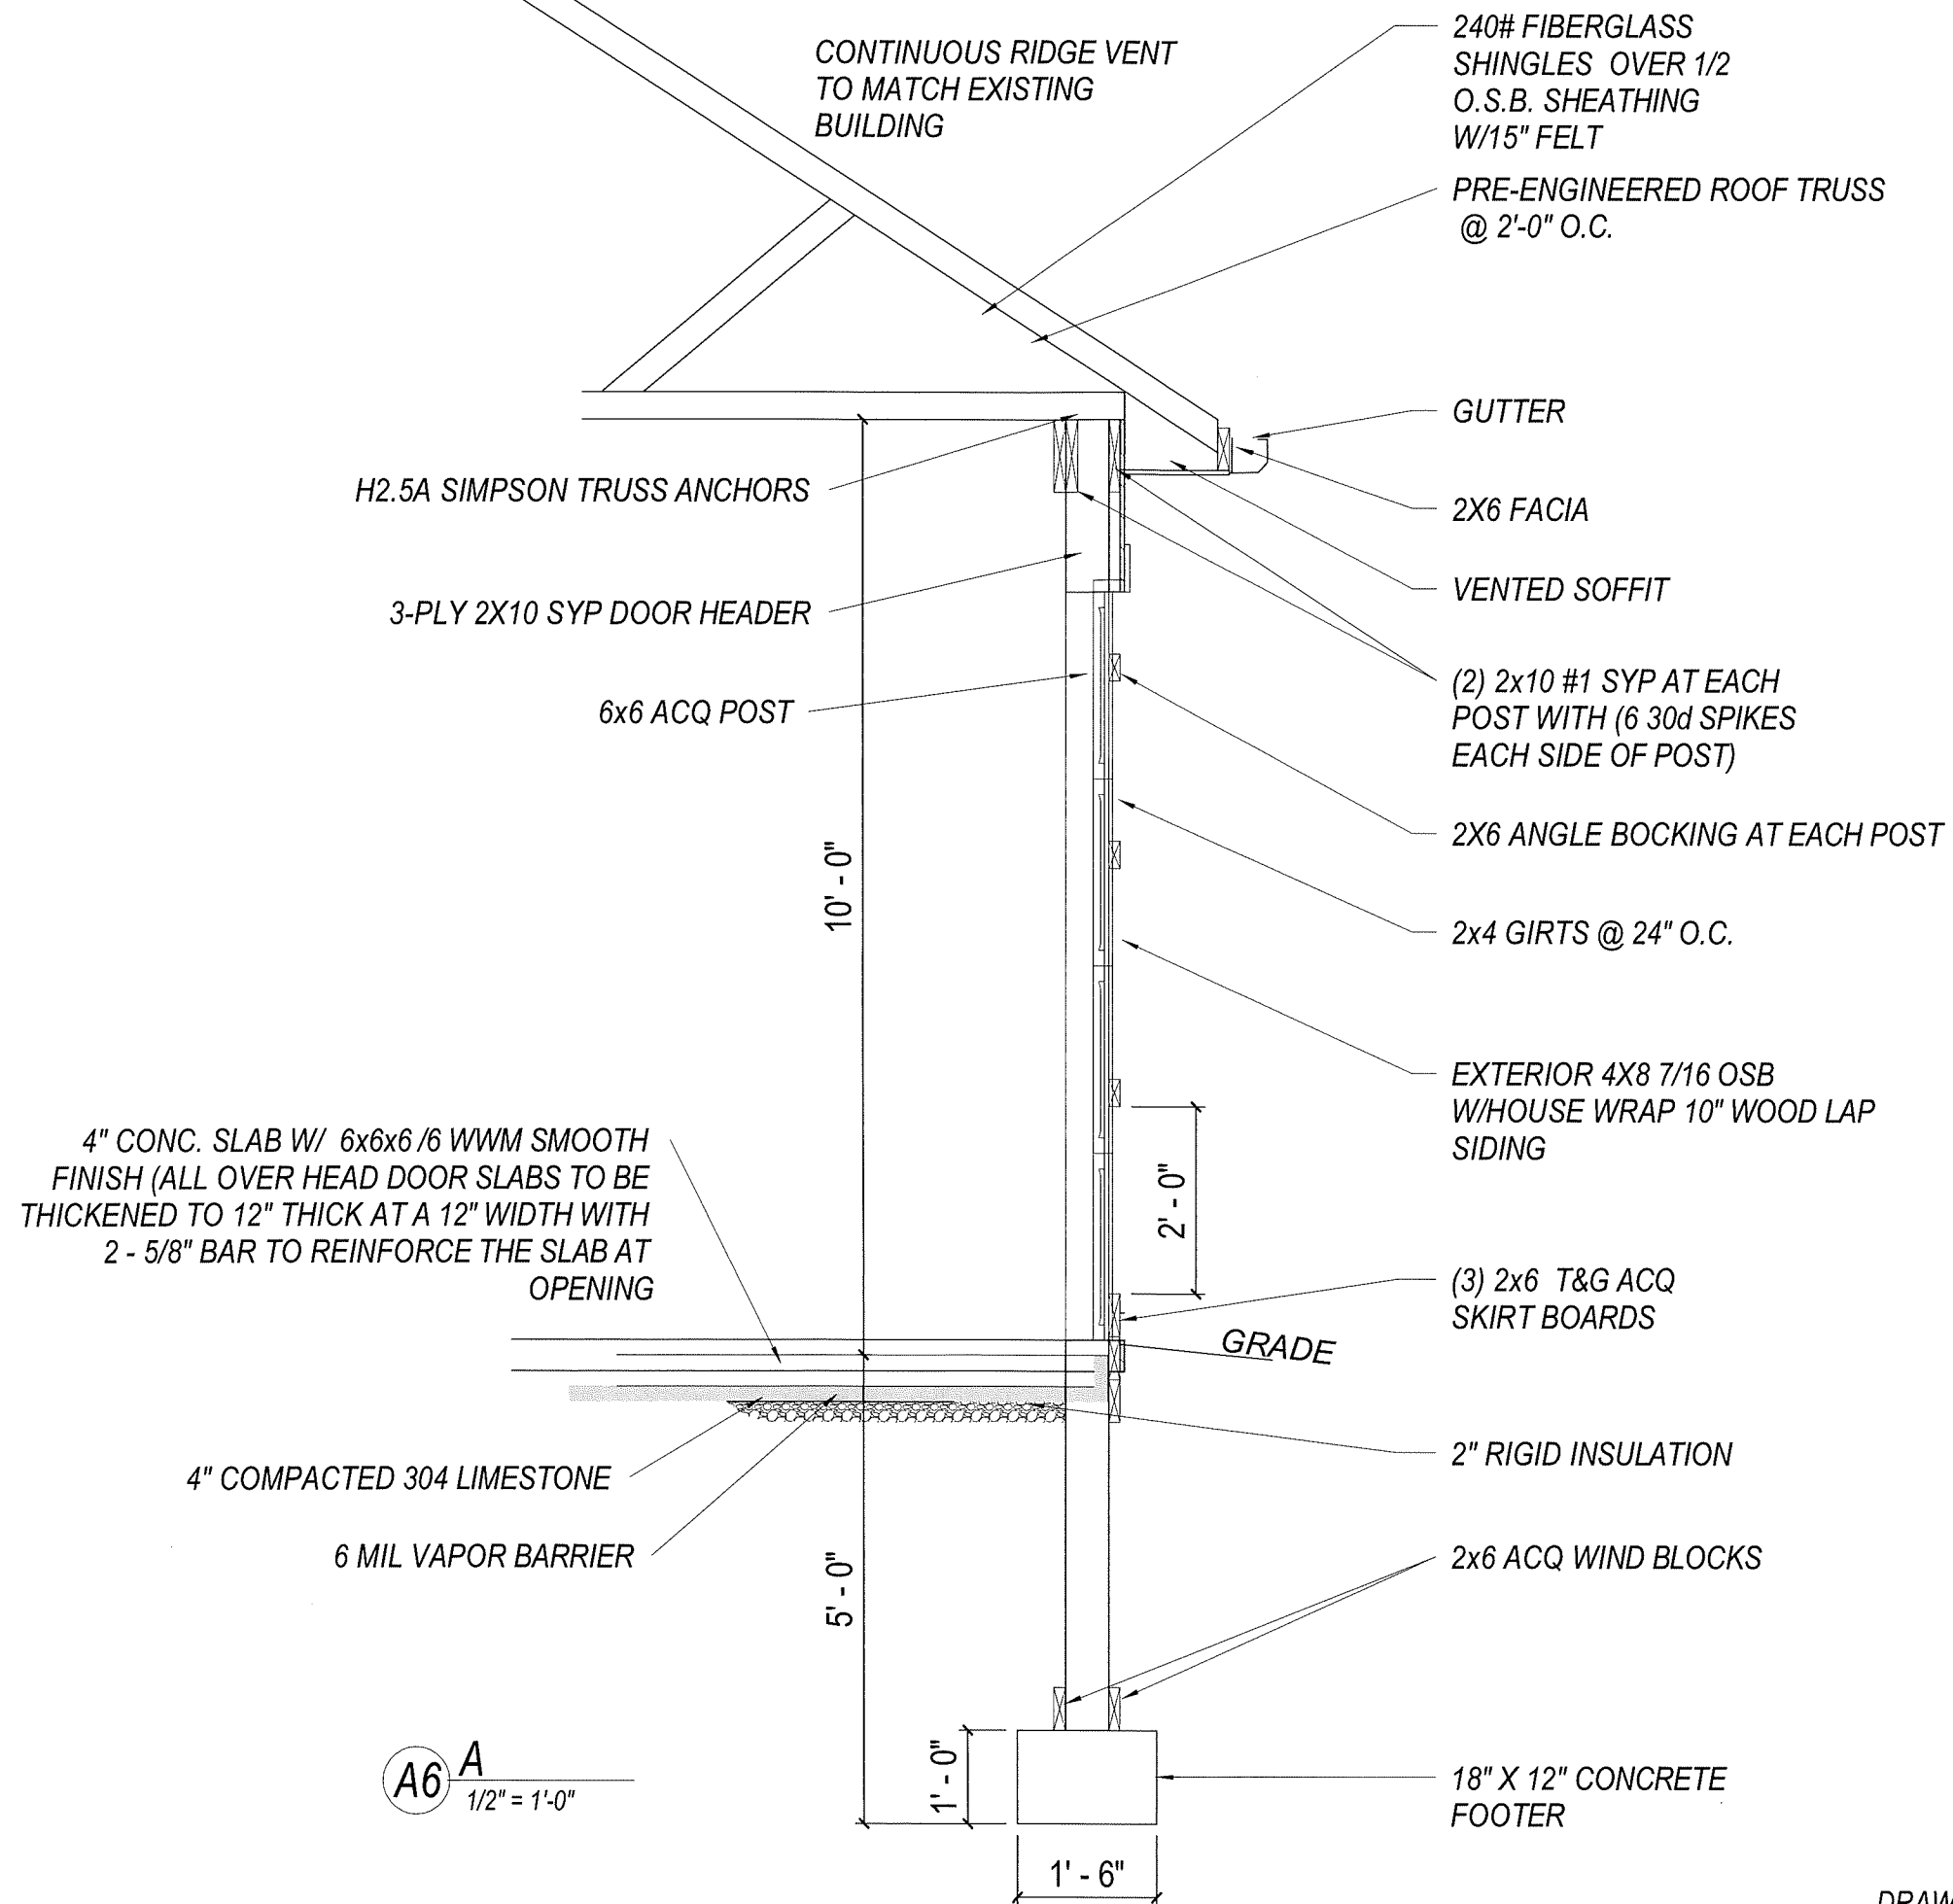

DRAWING STATUS: FINAL



PLAN NUMBER

HD1875

POLE BARN

GARAGE

STEIDL

178 SOUTH MAIN
HUDSON, OH

DRAWN BY

STEVE DONANT

Room sizing and total square feet
may vary with elevation changes.

Rough openings and

hallways may vary.

Elevations are Artist's

conceptions.

REVISIONS

NAME	DATE
STEVE D.	5/3/18

SCALE

1/8"=1'-0"

SHEET NAME

SECTION

SHEET NUMBER

A6 OF 7















