



190 N UNION ST
SUITE 100
Akron, OH 44304
330-858-0550

HUDSON POOL HOUSE
7511 N MARBLEHEAD RD, OH 44236

ARCHITECTURAL SITE PLAN

AS100


Issued 02.09.2024

Project 25.xxx


Drawn By: Author

Issuance

No.	Date	Description
-----	------	-------------

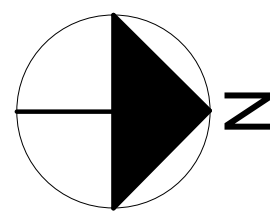

N MARBLEHEAD DR.

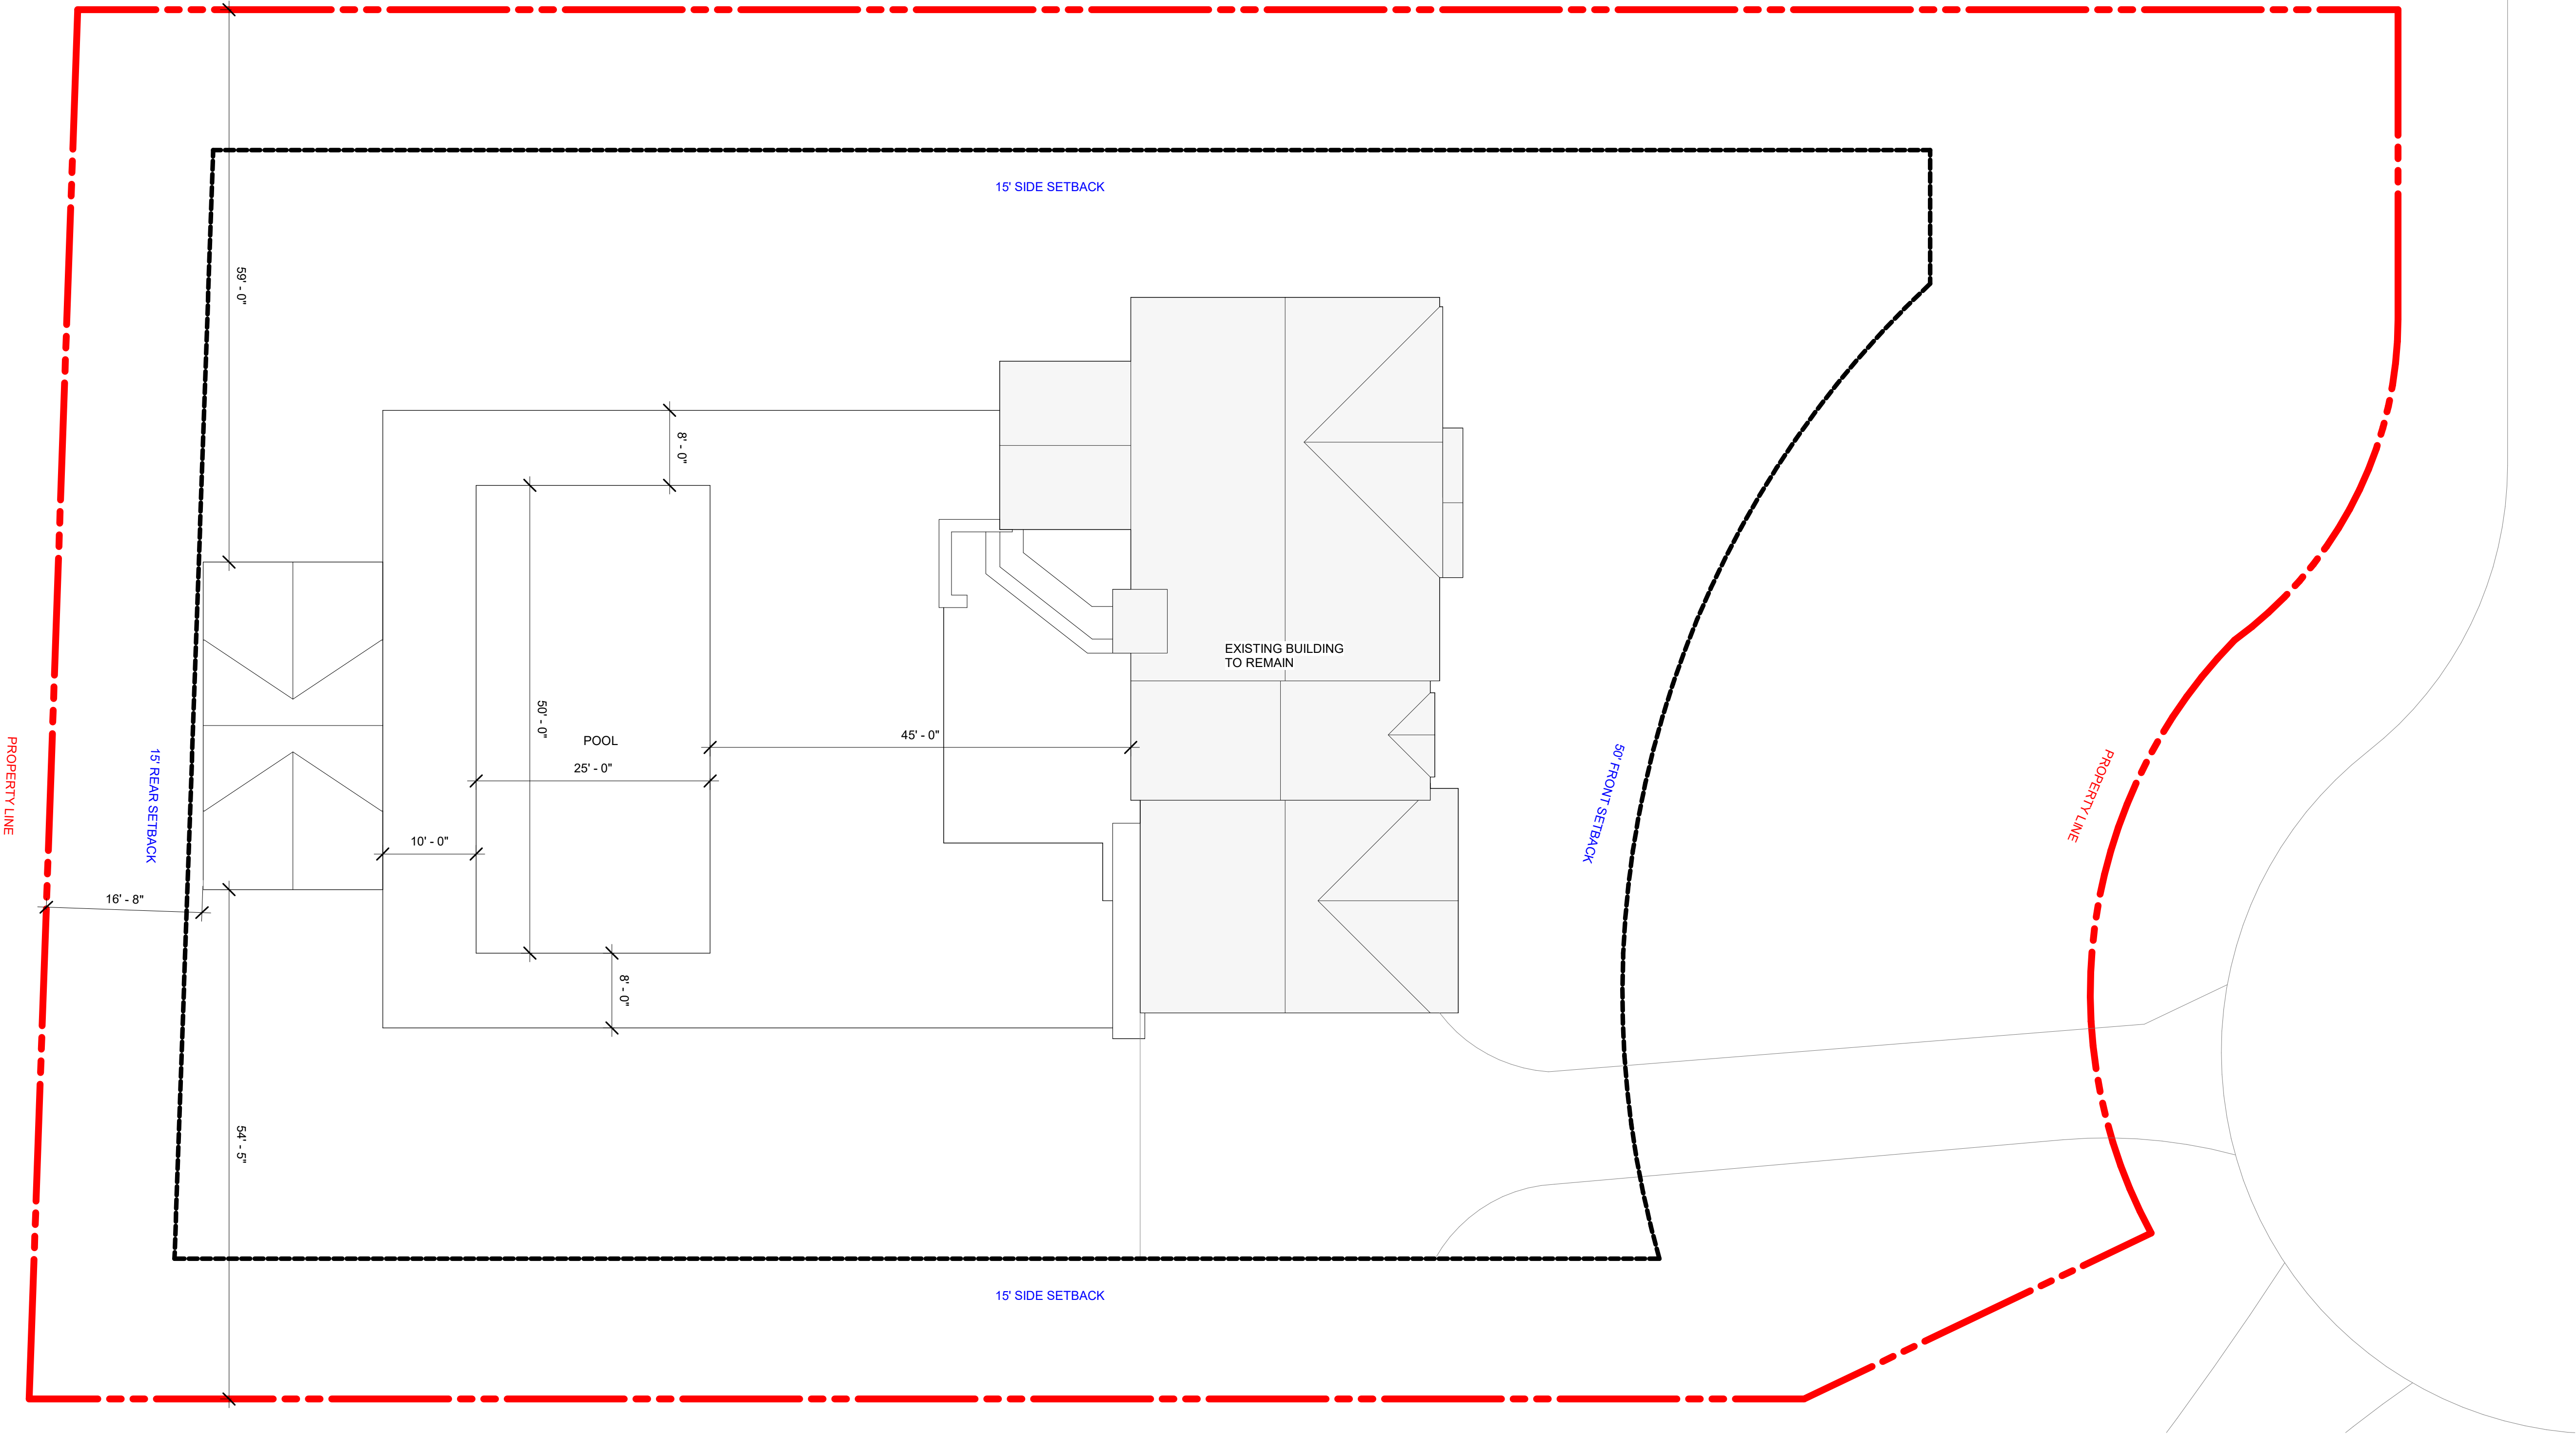

1 ARCHITECTURAL SITE PLAN

SCALE: 1" = 10'-0"



HUDSON ZONING SETBACKS DISTRICT 2
SEC. 1205.04

MIN. FRONT YARD SETBACK: FIFTY FEET

MIN. SIDE YARD SETBACK: FIFTEEN FEET

MIN. REAR YARD SETBACK: FIFTEEN FEET

MAXIMUM STRUCTURE HEIGHT: THIRTY-FIVE FEET

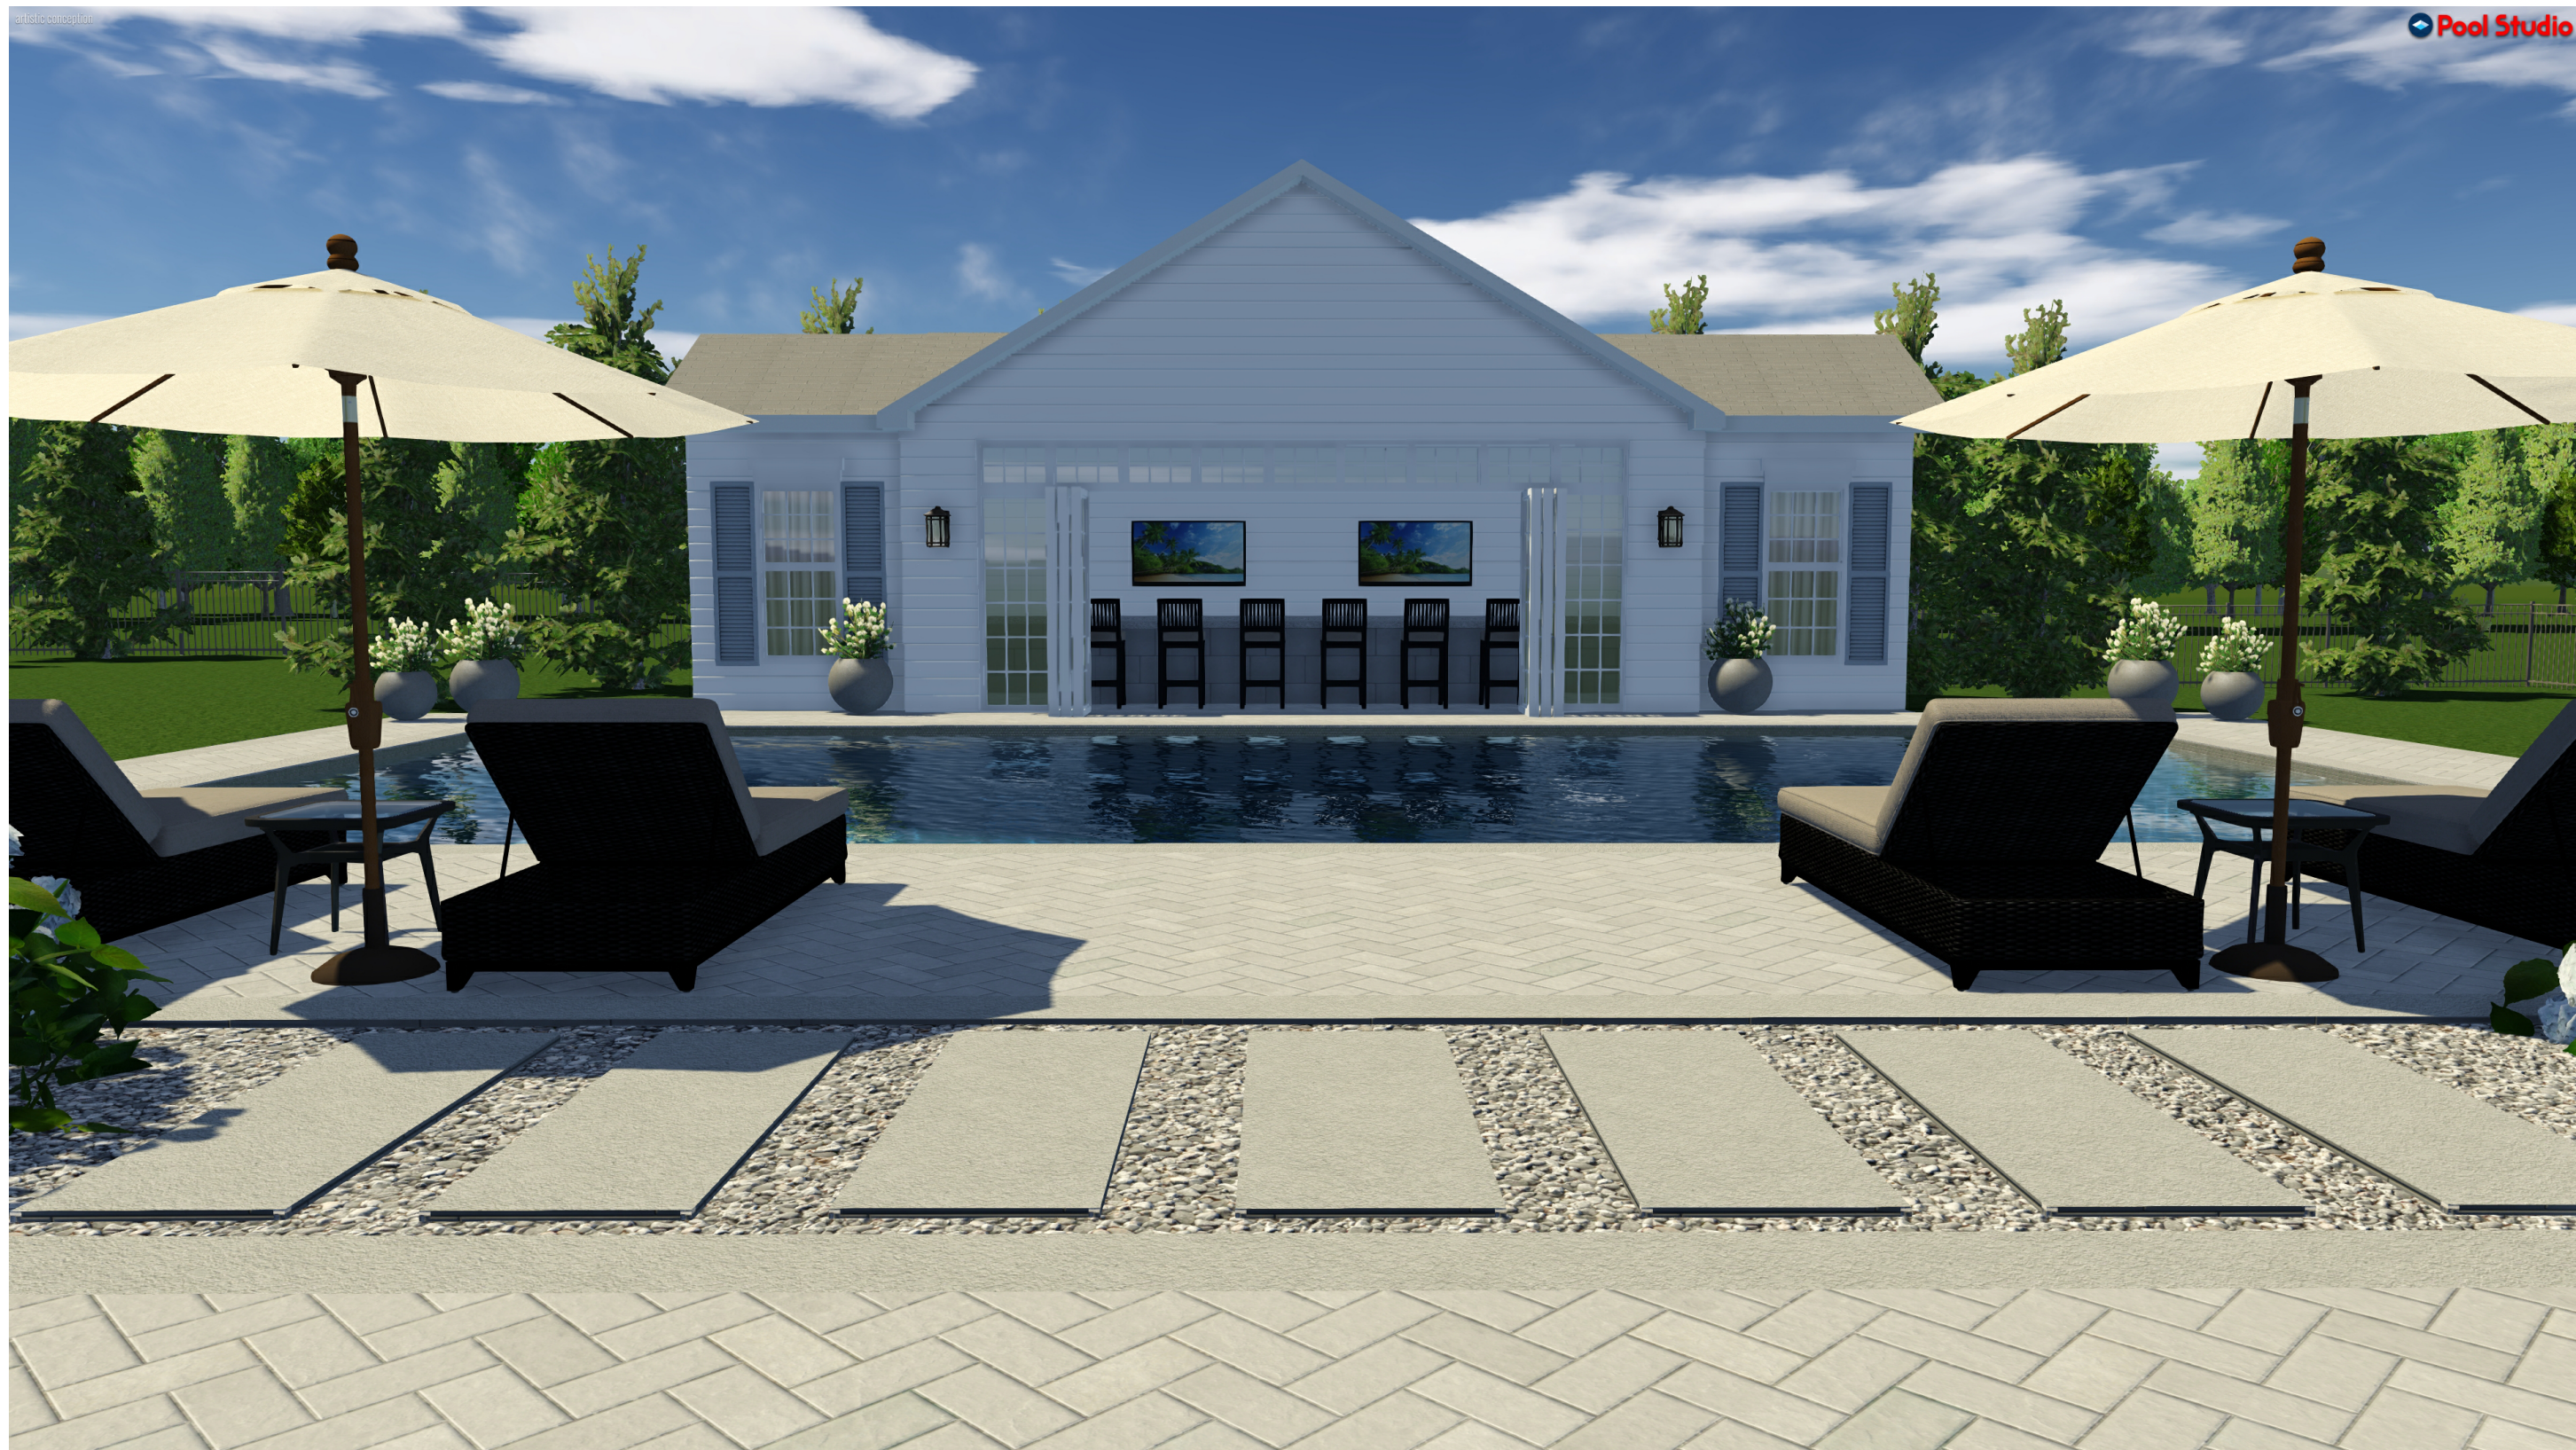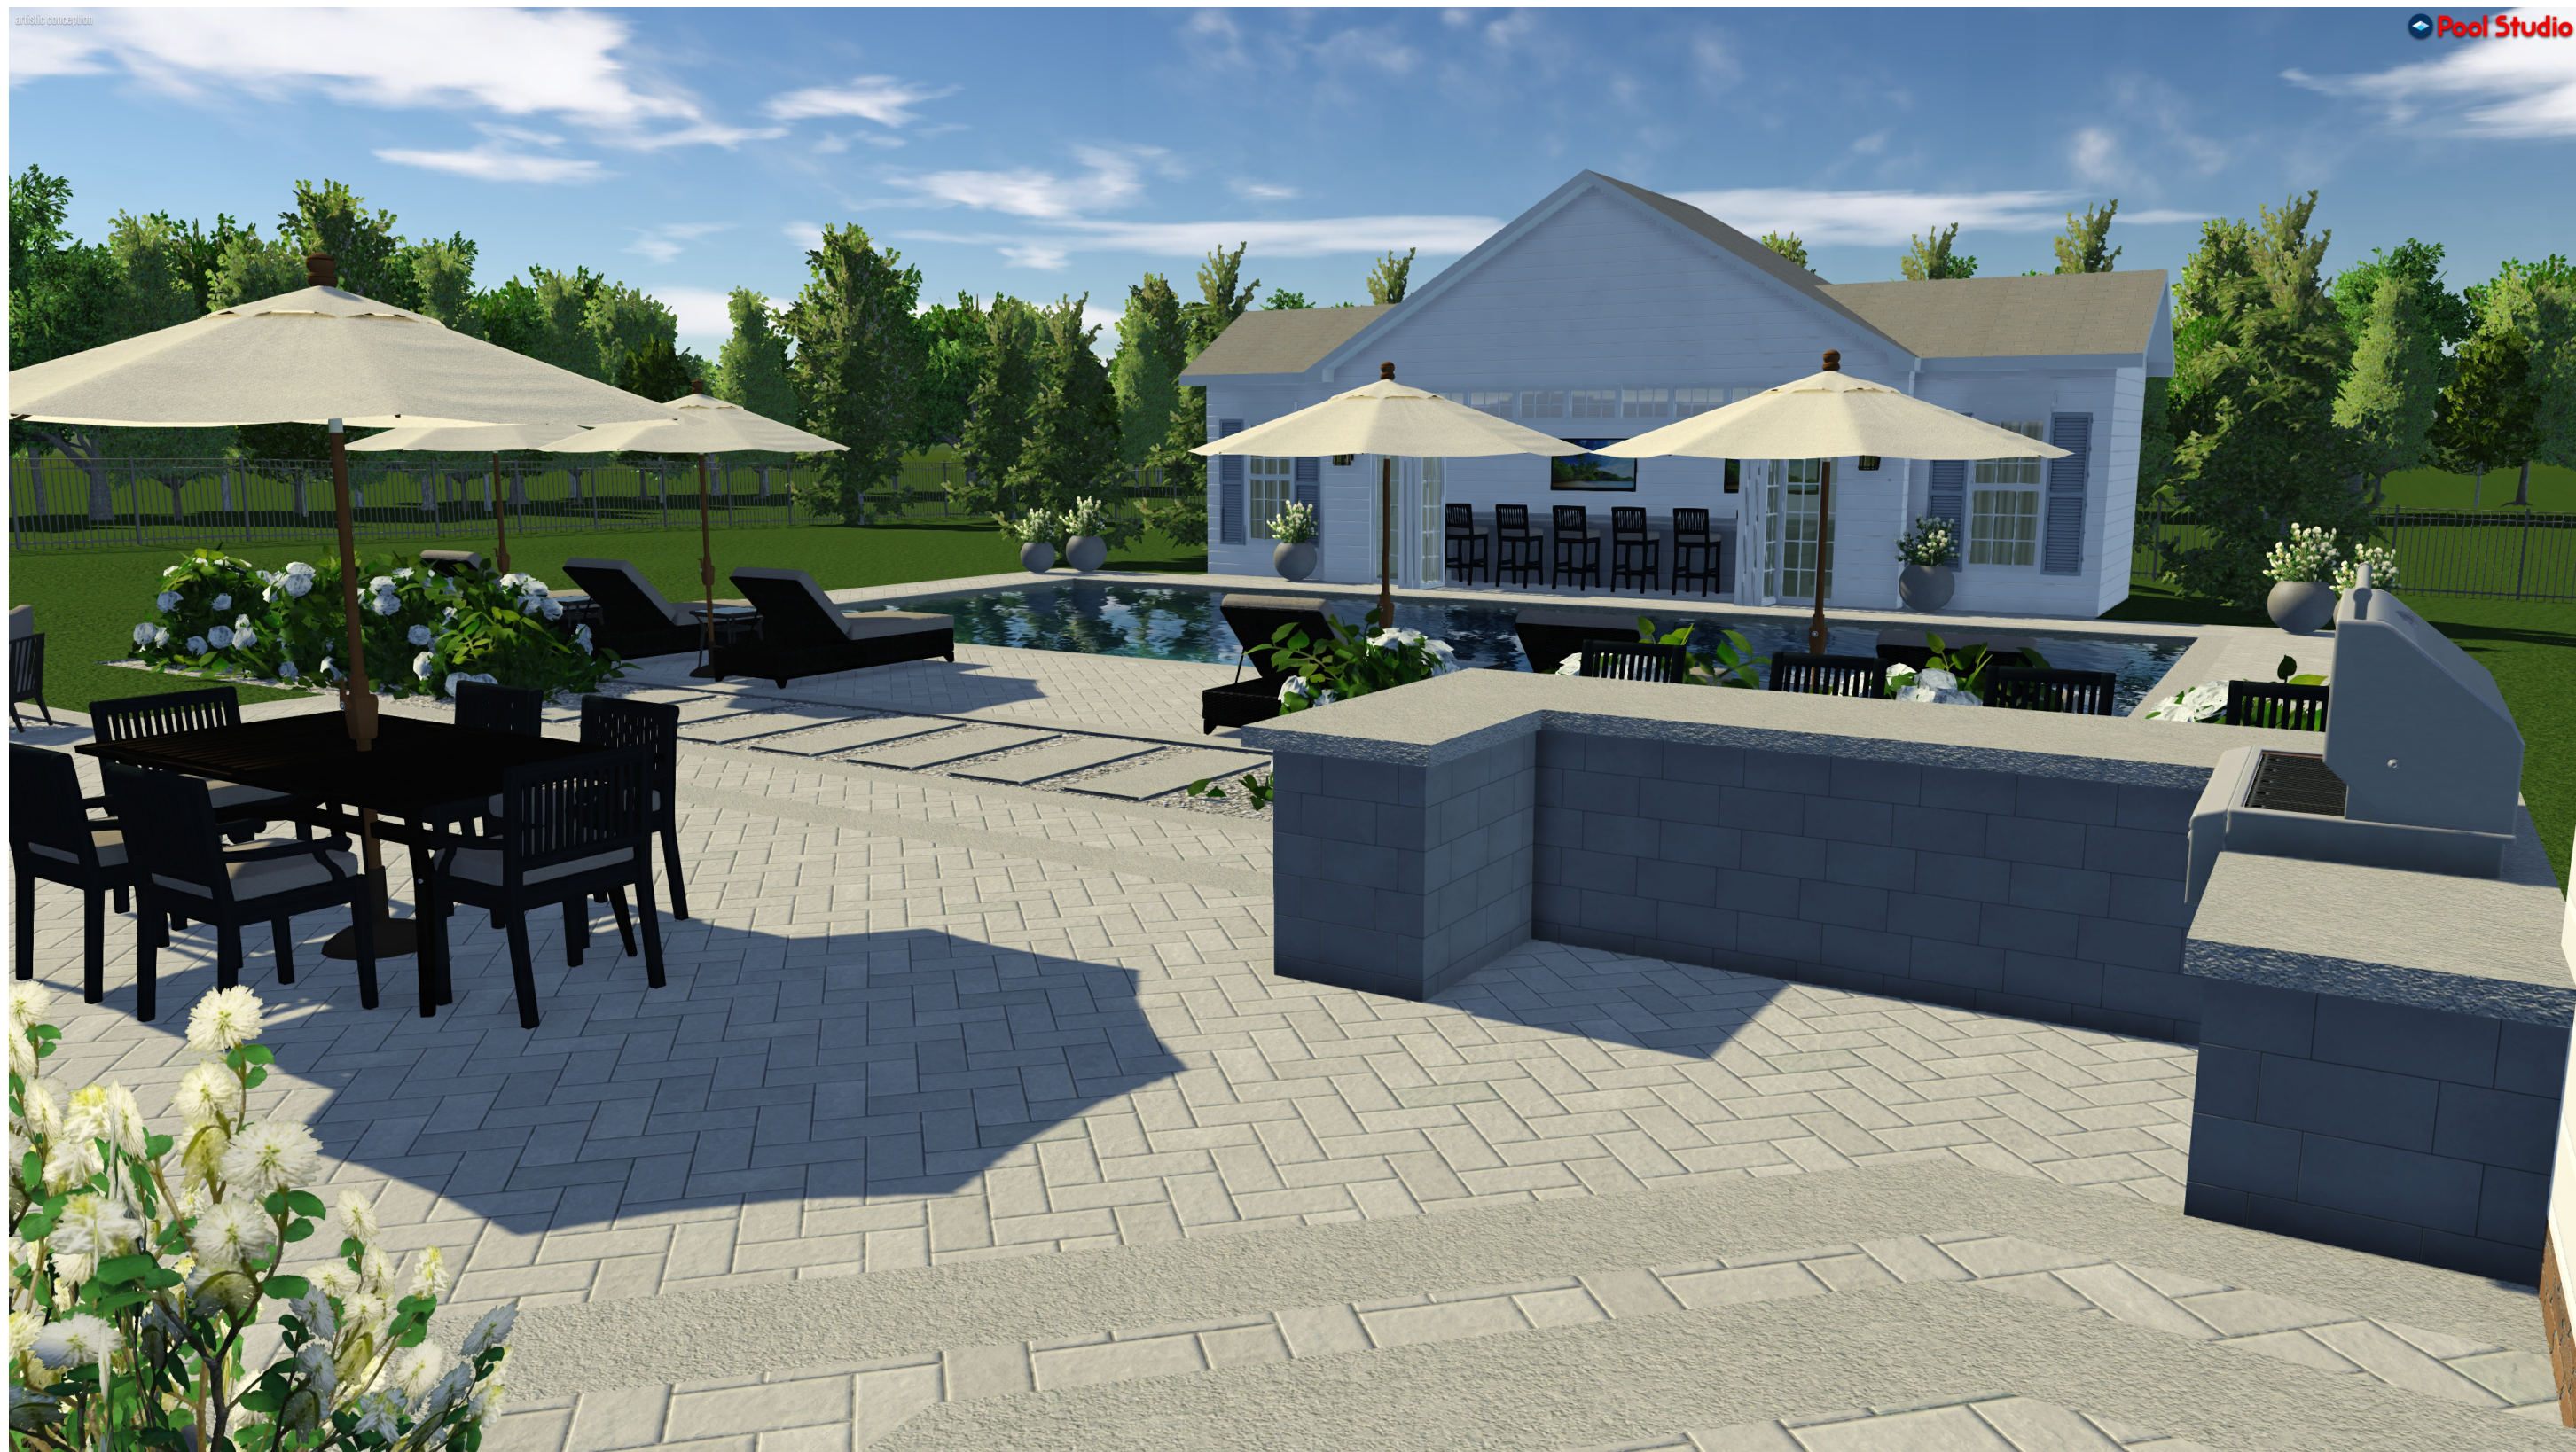

97 Mayfield Ave
Akron, OH 44313
330-858-0550

HUDSON POOL HOUSE
7511 N MARBLEHEAD RD, OH 44236

RENDERS		
SK2		
Issued	06/13/25	
Project	25.xxx	
Drawn By:	Author	
Issuance		
No.	Date	Description



190 N UNION ST
SUITE 100
Akron, OH 44304
330-858-0550

HUDSON POOL HOUSE
7511 N MARBLEHEAD RD, OH 44236

POOL HOUSE ELEVATIONS

A202

Issued 02.09.2024


Project 25.xxx

Drawn By: Author


Issuance

No.	Date	Description
-----	------	-------------


ALL MATERIALS ARE TO MATCH EXISTING
COLOR AND STYLE INCLUDING:
WINDOWS
SIDING
ROOF
EXTERIOR DOORS
VISIBLE FOUNDATION MATERIALS
ALL TRIM

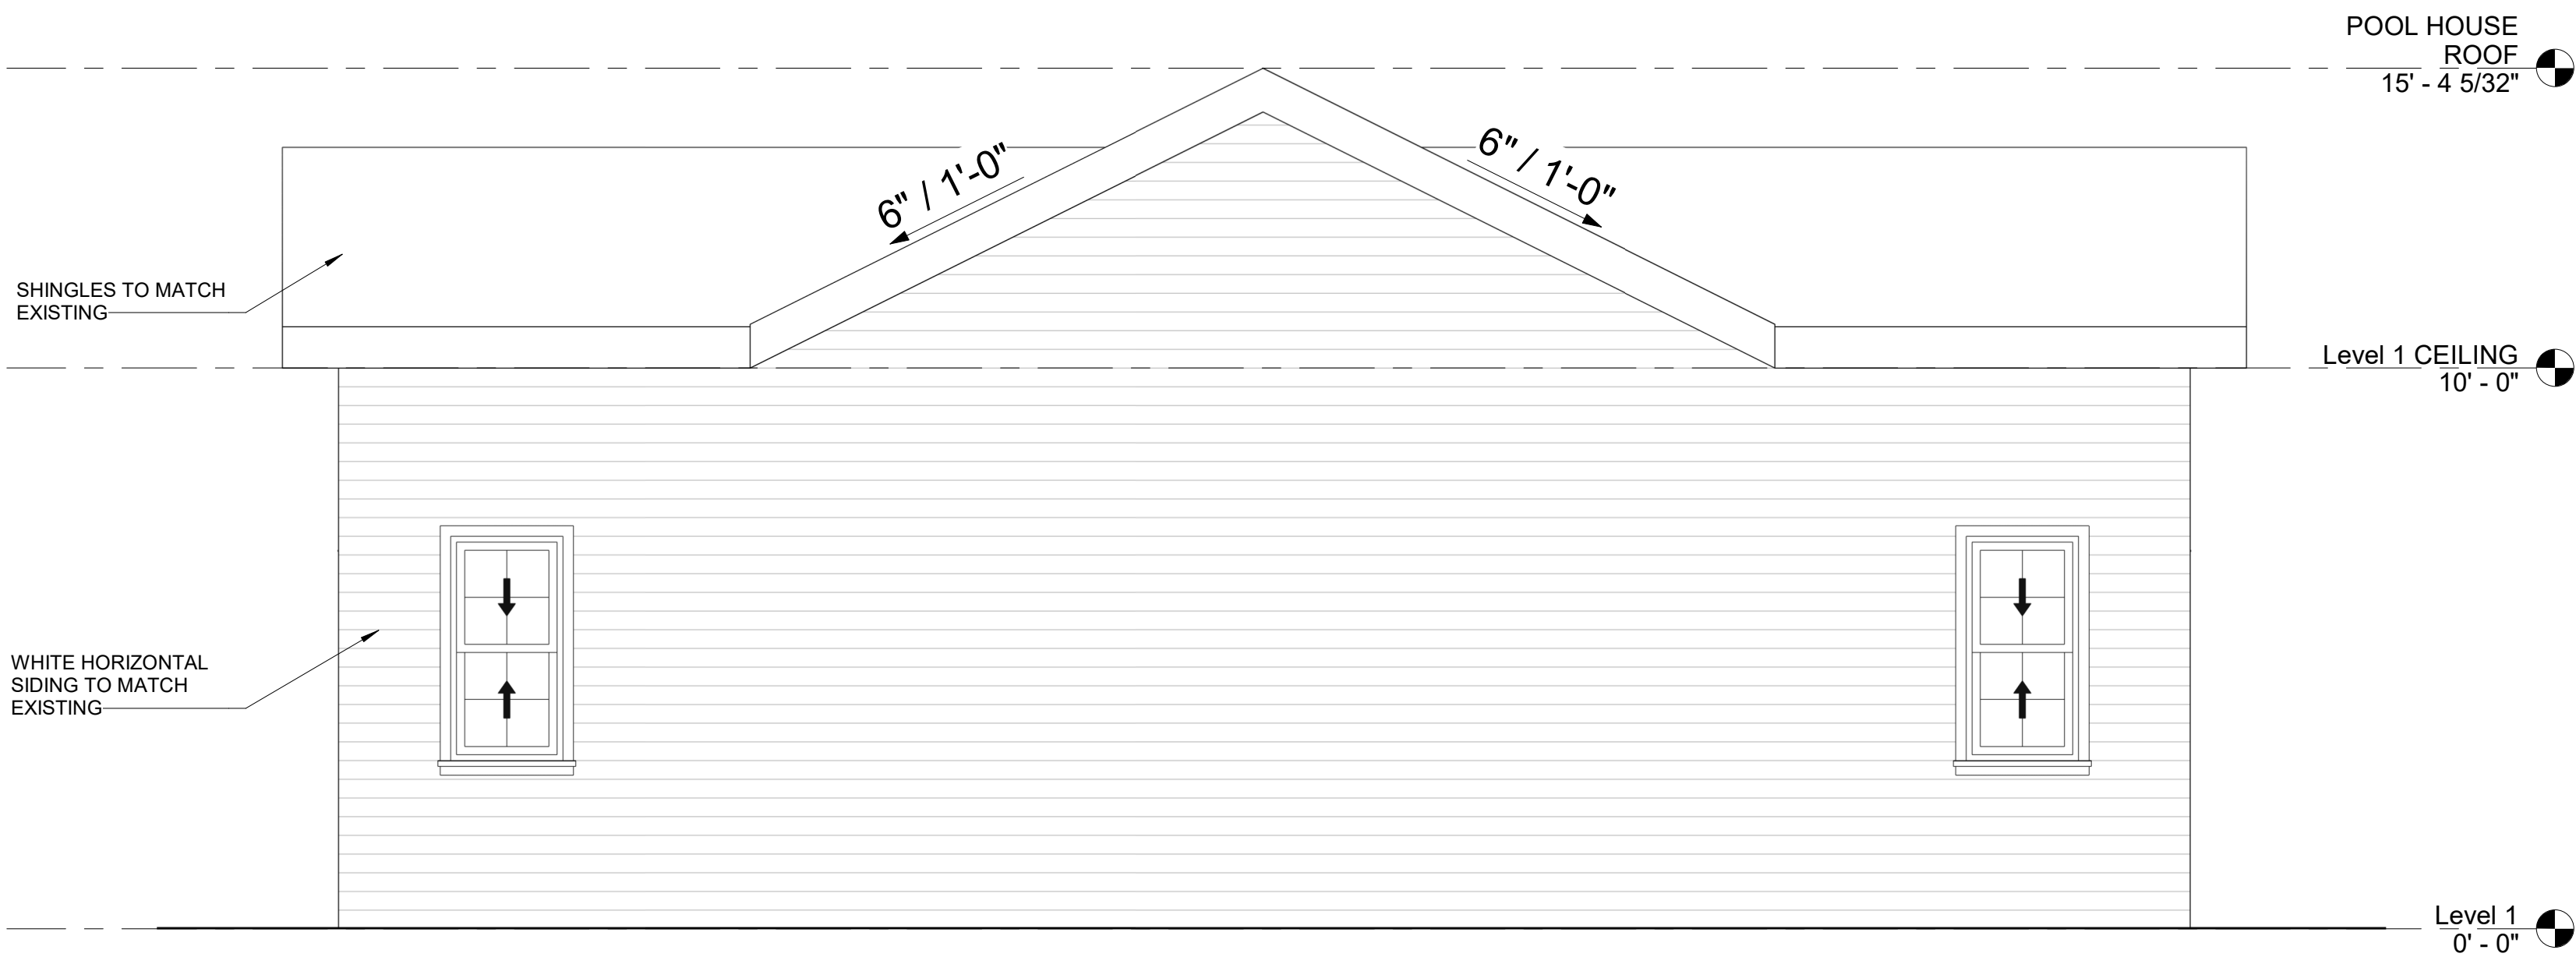


④ POOL HOUSE REAR
3/8" = 1'-0"

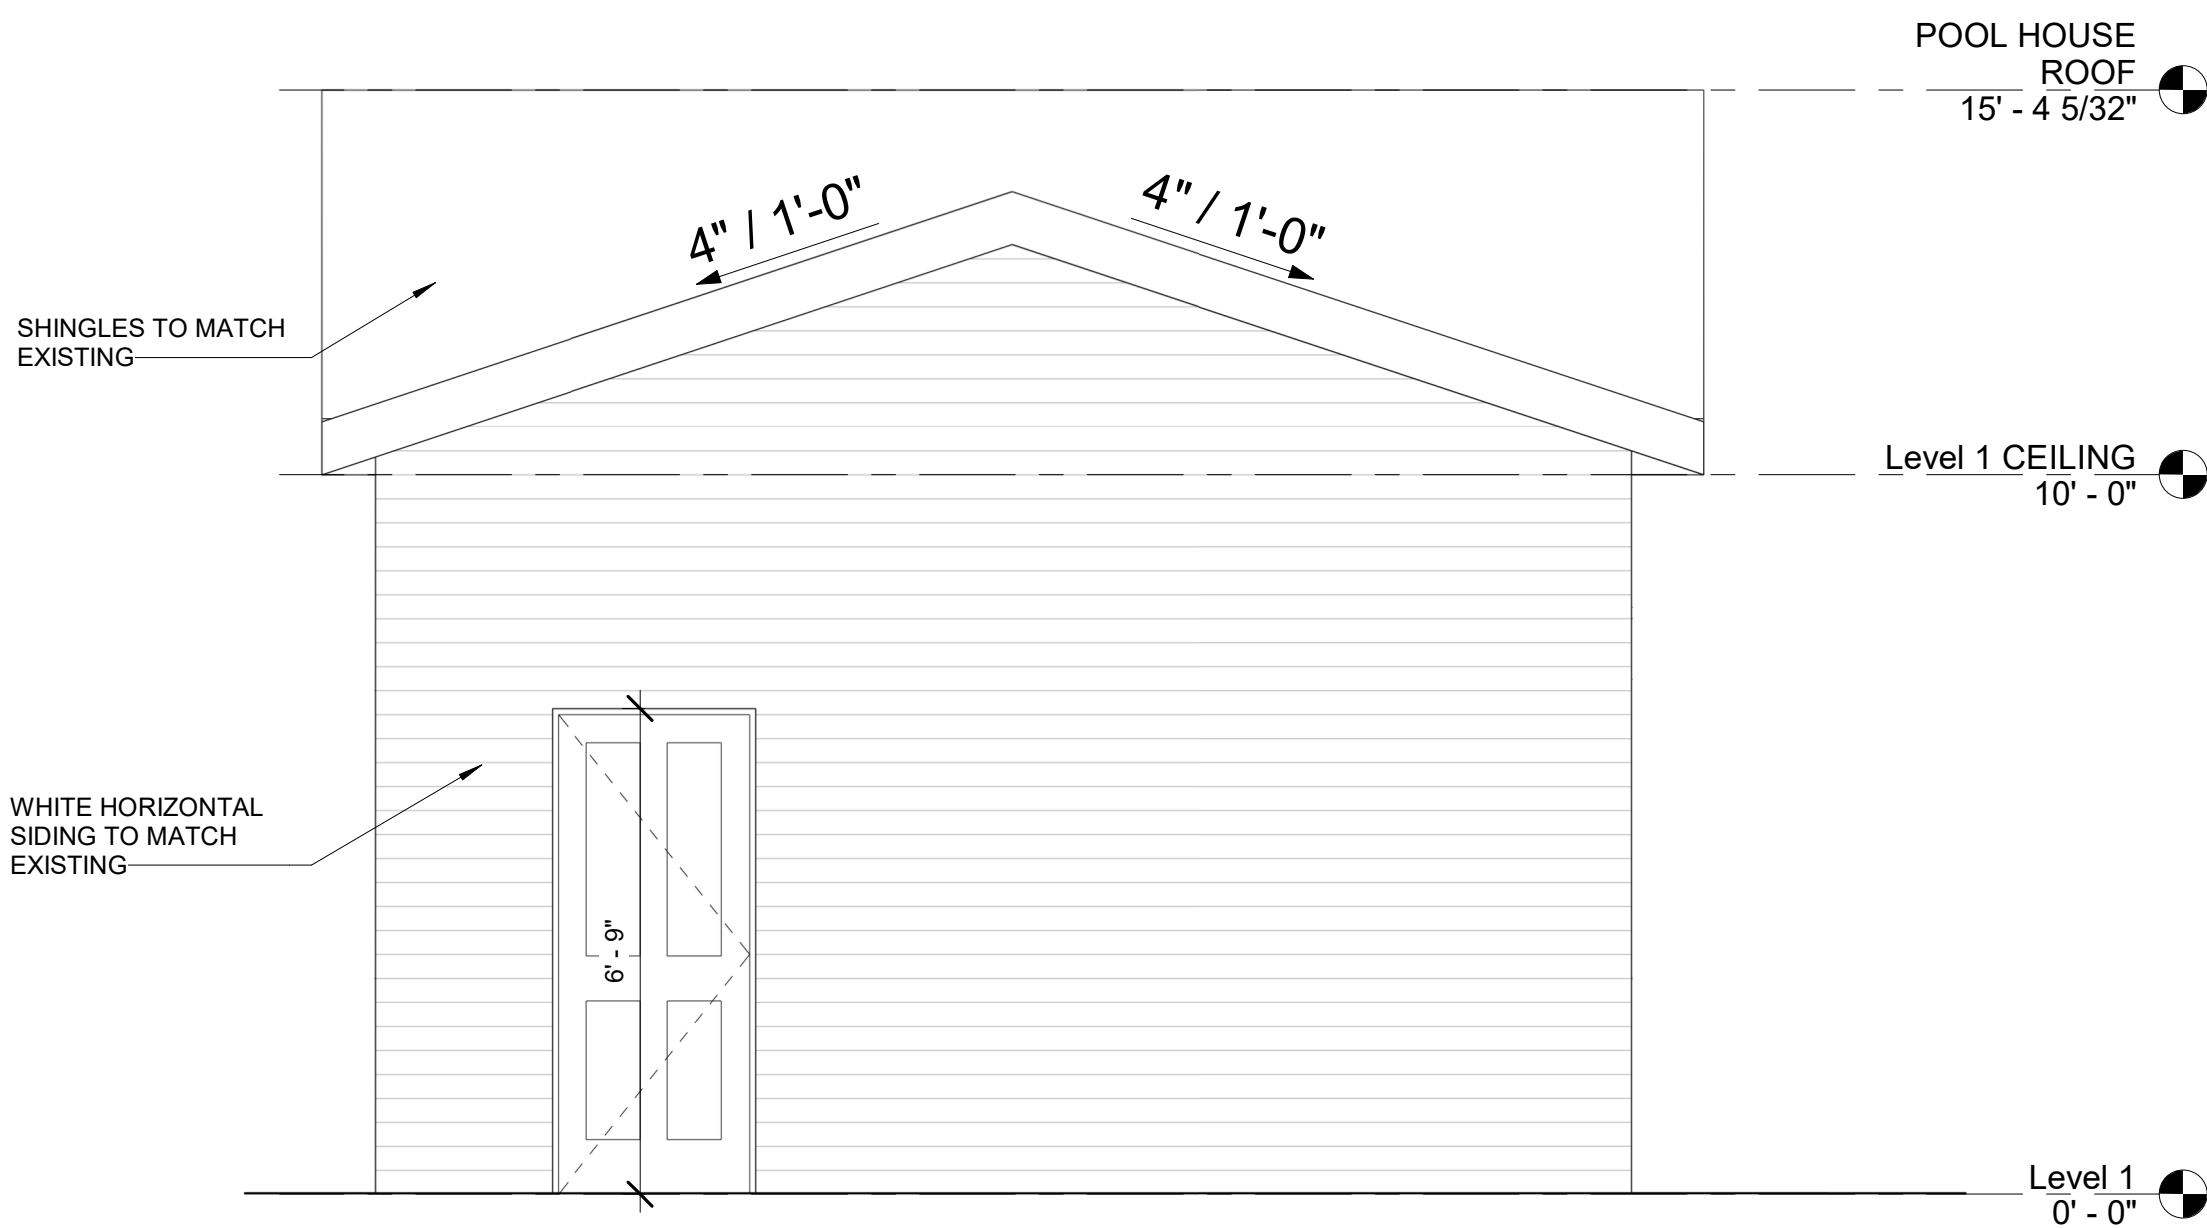

② POOL HOUSE LEFT
3/8" = 1'-0"

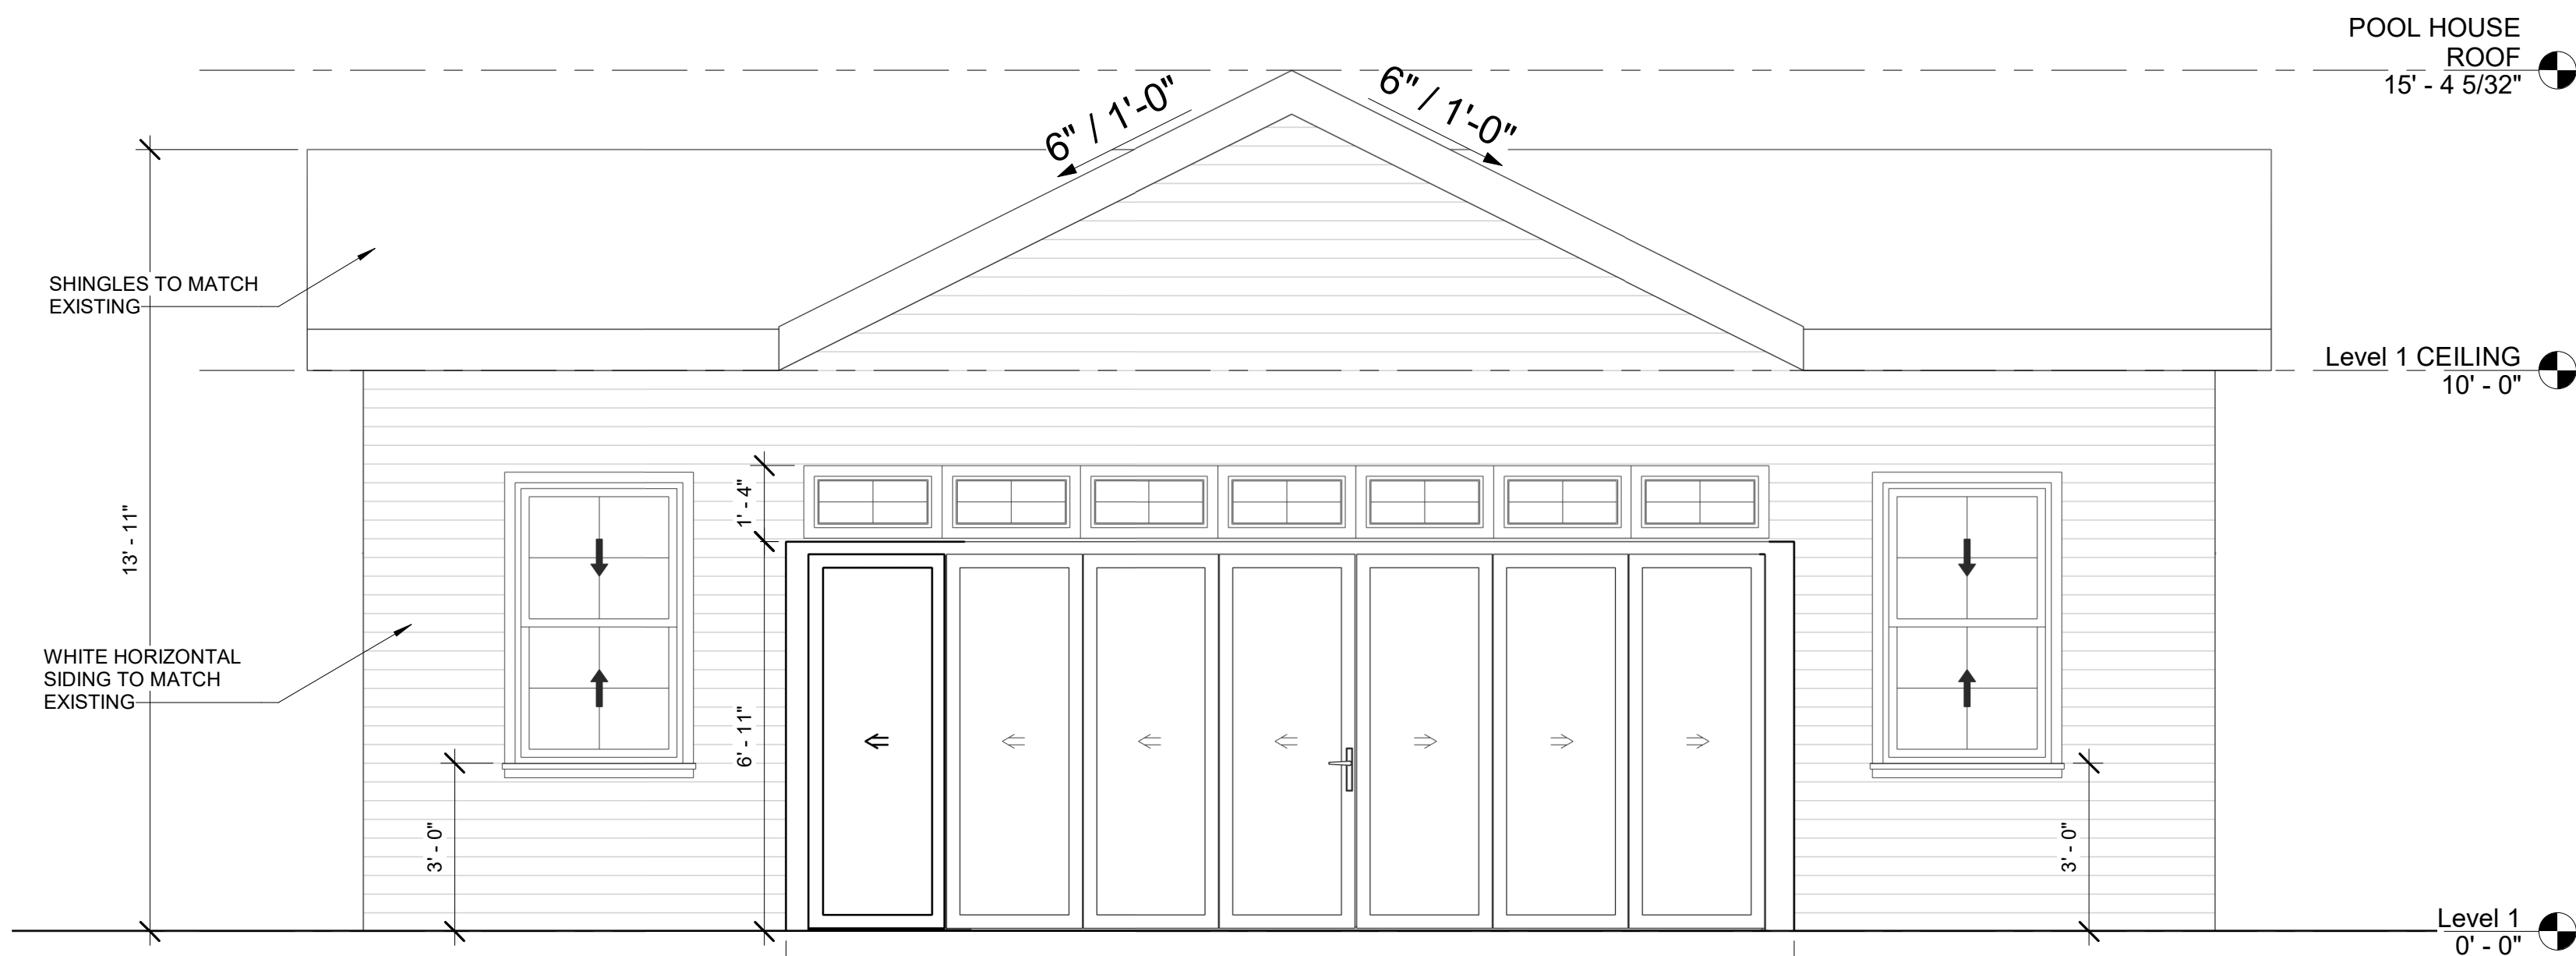

③ POOL HOUSE FRONT
3/8" = 1'-0"

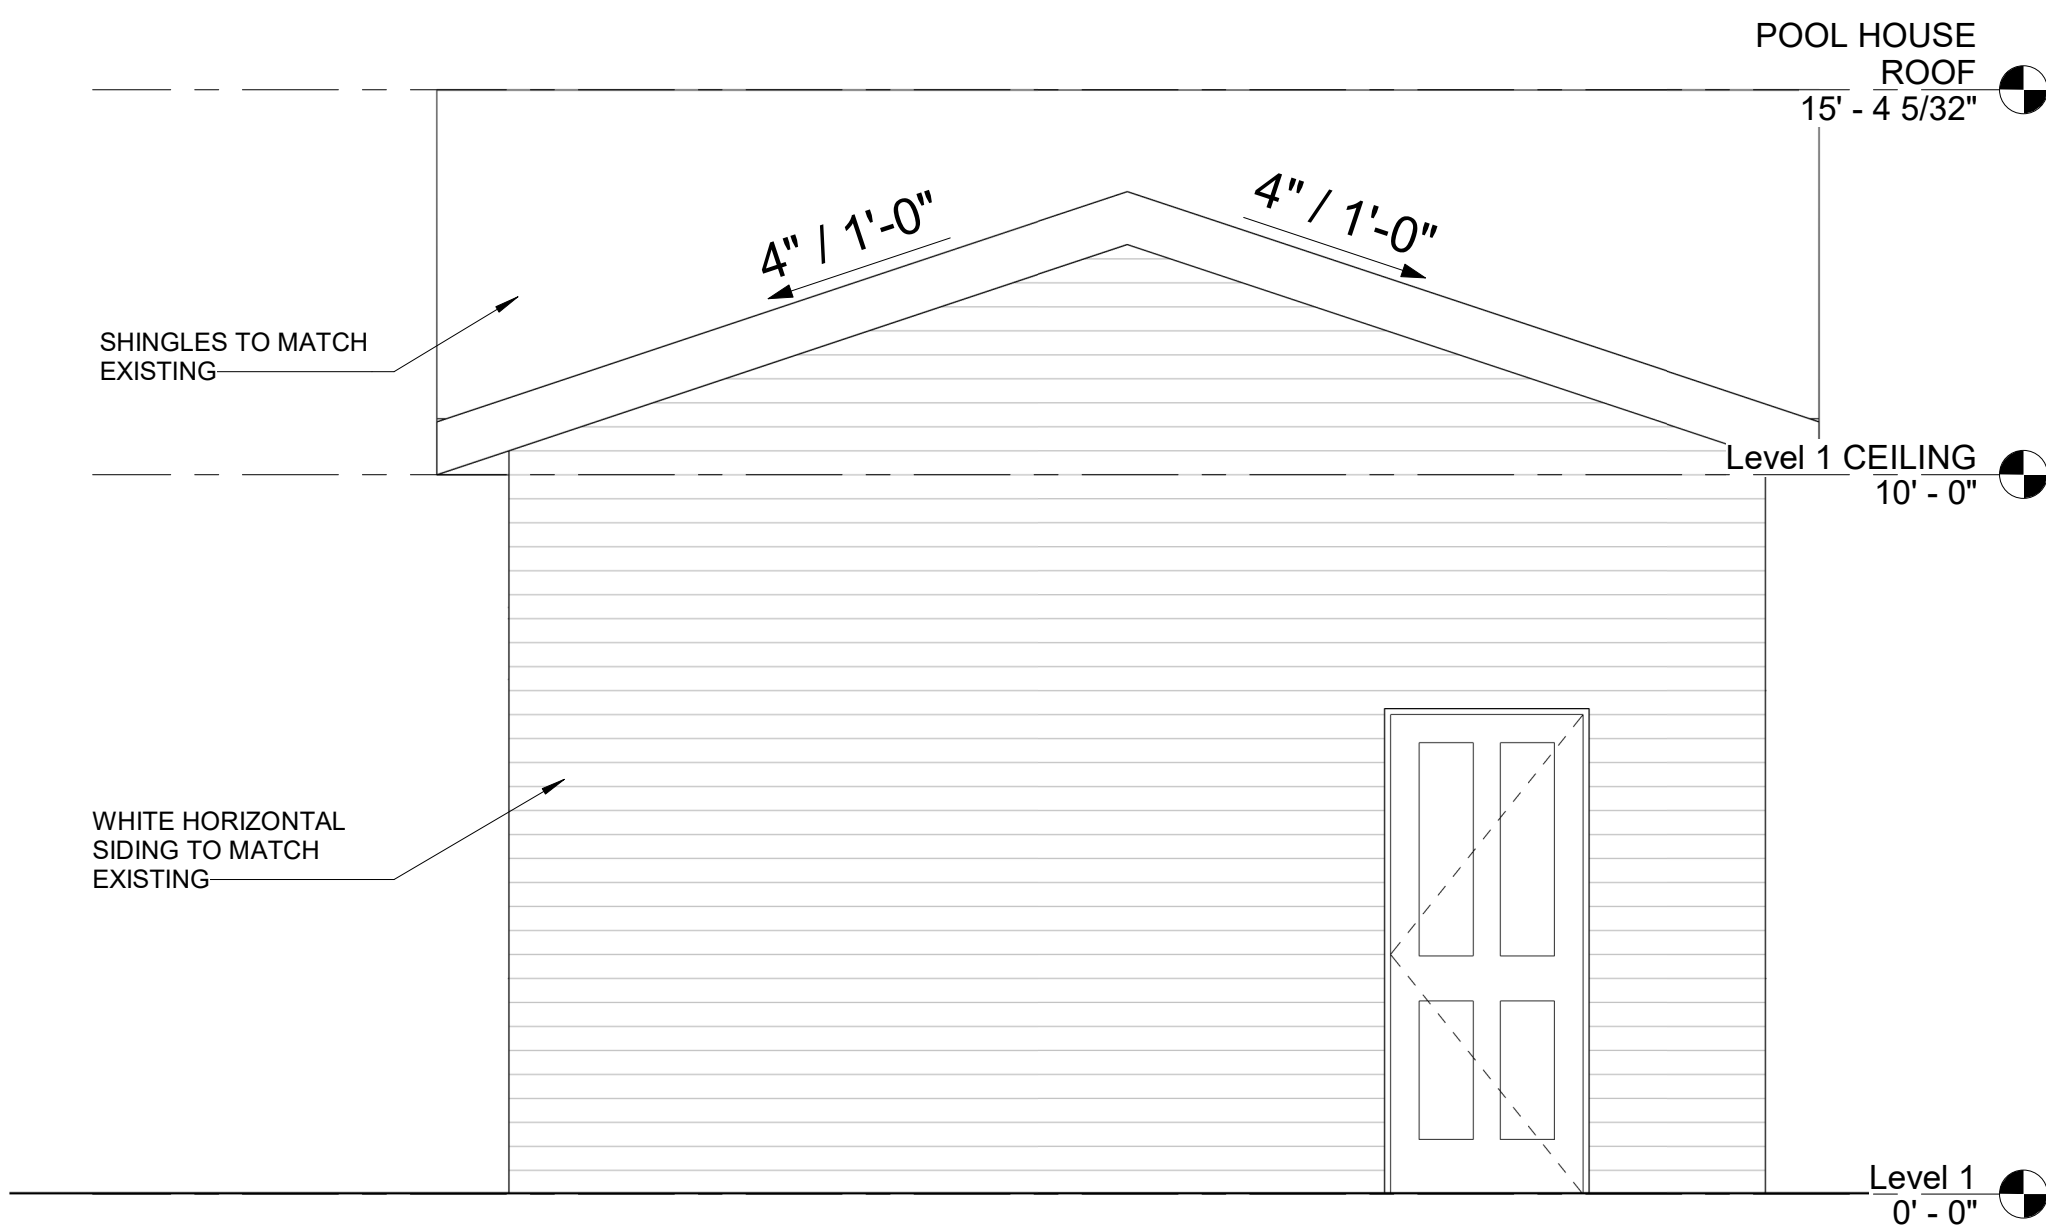

① POOL HOUSE RIGHT
3/8" = 1'-0"



190 N UNION ST
SUITE 100
Akron, OH 44304
330-858-0550

HUDSON POOL HOUSE
7511 N MARBLEHEAD RD, OH 44236

EXTERIOR ELEVATIONS

A201

Issued 02.09.2024

Project 25.xxx

Drawn By: Author

Issuance

No.	Date	Description
-----	------	-------------

MAIN HOUSE
ROOF
33' - 2 27/32"

LEVEL 2
20' - 0"

POOL HOUSE
ROOF
15' - 4 5/32"

Level 1 CEILING
10' - 0"

Level 1
0' - 0"

③ REAR ELEVATION
3/16" = 1'-0"

MAIN HOUSE
ROOF
33' - 2 27/32"

POOL HOUSE
ROOF
15' - 4 5/32"

Level 1 CEILING
10' - 0"

Level 1
0' - 0"

② LEFT ELEVATION
3/16" = 1'-0"

MAIN HOUSE
ROOF
33' - 2 27/32"

POOL HOUSE
ROOF
15' - 4 5/32"

Level 1 CEILING
10' - 0"

Level 1
0' - 0"

① RIGHT ELEVATION
3/16" = 1'-0"



190 N UNION ST
SUITE 100
Akron, OH 44304
330-858-0550

HUDSON POOL HOUSE
7511 N MARBLEHEAD RD, OH 44236

CONSTRUCTION PLANS

A101


Issued 06.03.2025

Project 25.xxx

Drawn By: Author

Issuance

No.	Date	Description
-----	------	-------------

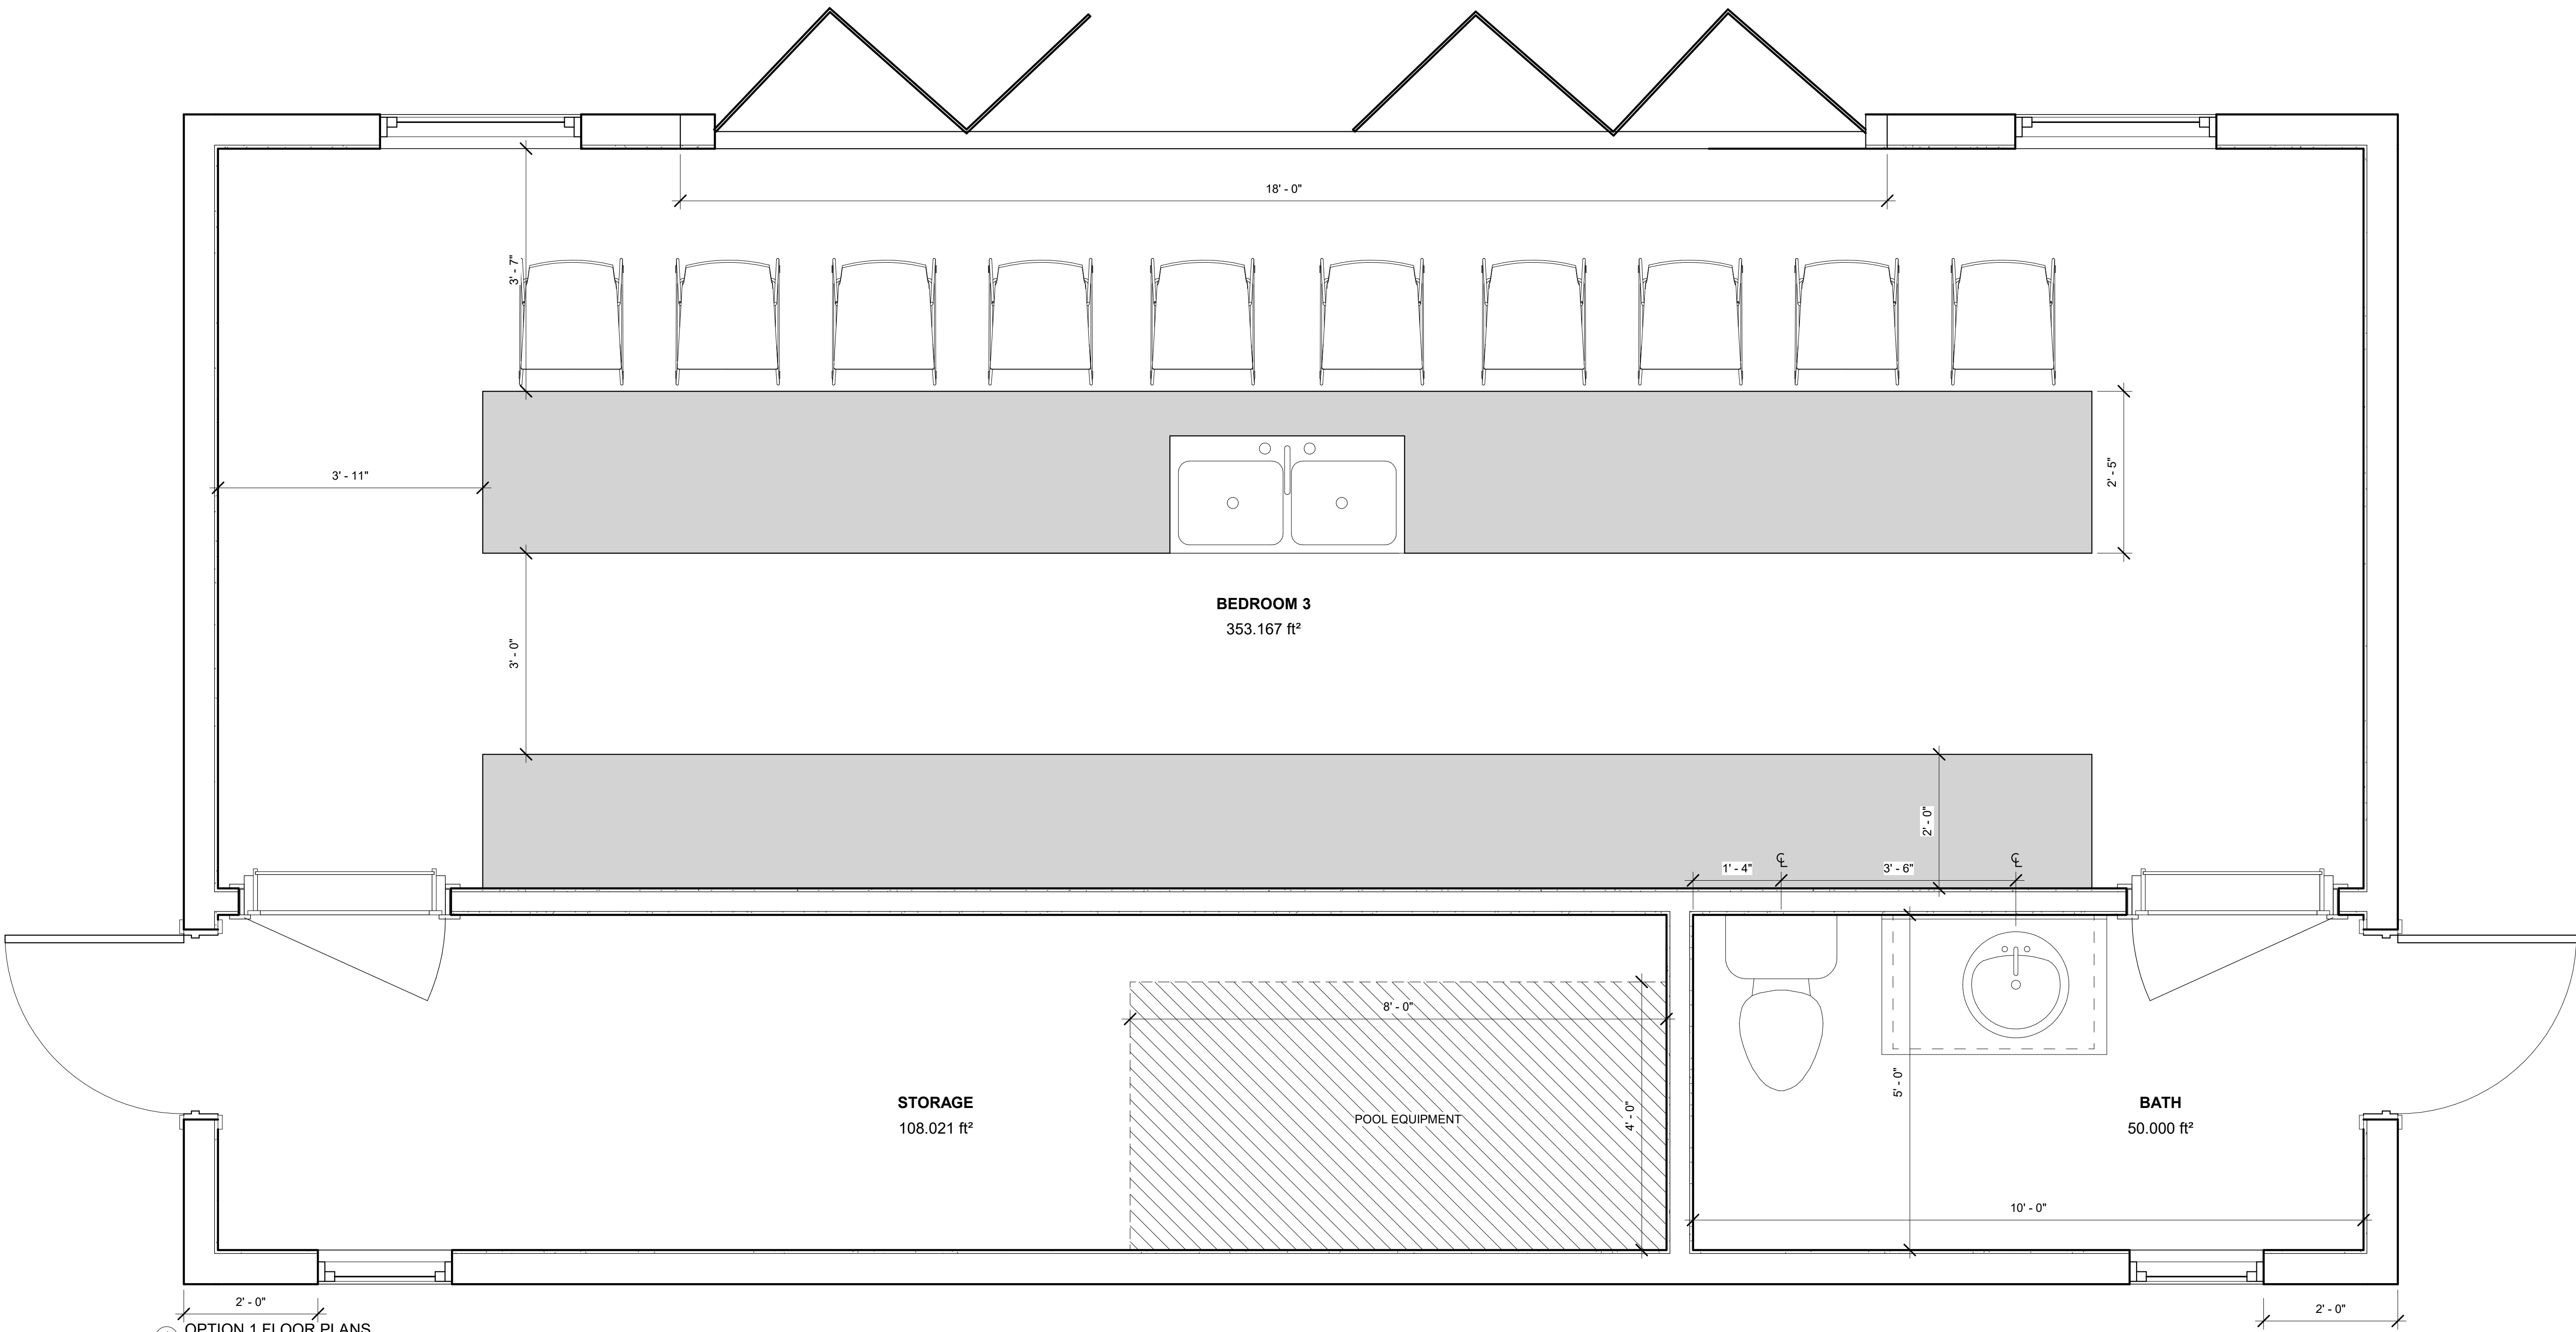

1 OPTION 1 FLOOR PLANS
3/4" = 1'-0"



97 Mayfield Ave
Akron, OH 44313
330-858-0550

HUDSON POOL HOUSE
7511 N MARBLEHEAD RD, OH 44236

EXISTING CONDITION

SK1

Issued 06/13/25

Project 25.xxx

Drawn By: Author

Issuance

No.	Date	Description
-----	------	-------------