



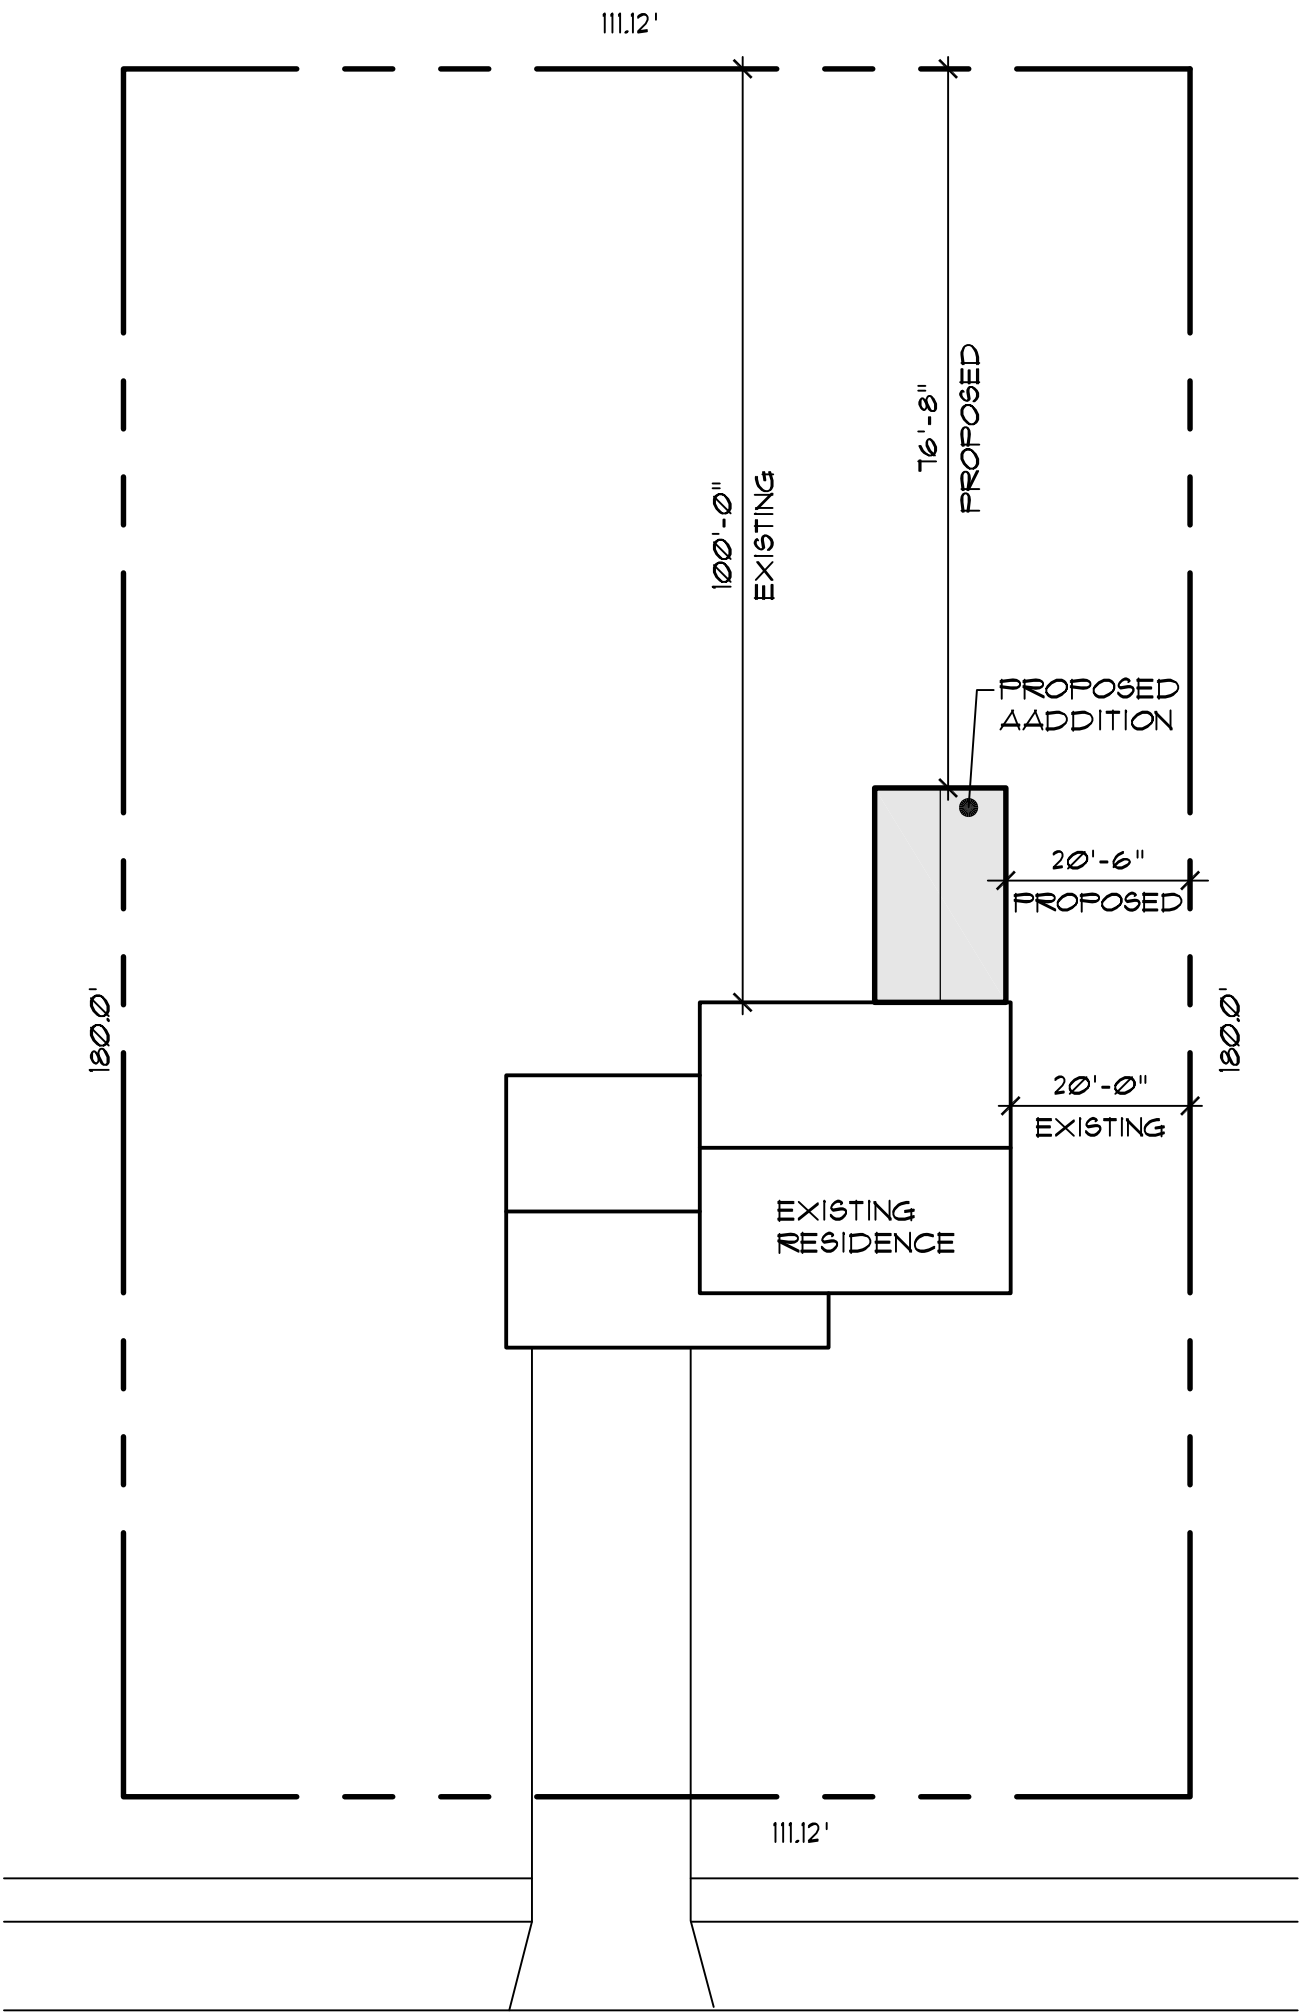

SITE PLAN

SCALE: 1" = 20'-0"

Parcel Viewer Web Map by County of Summit

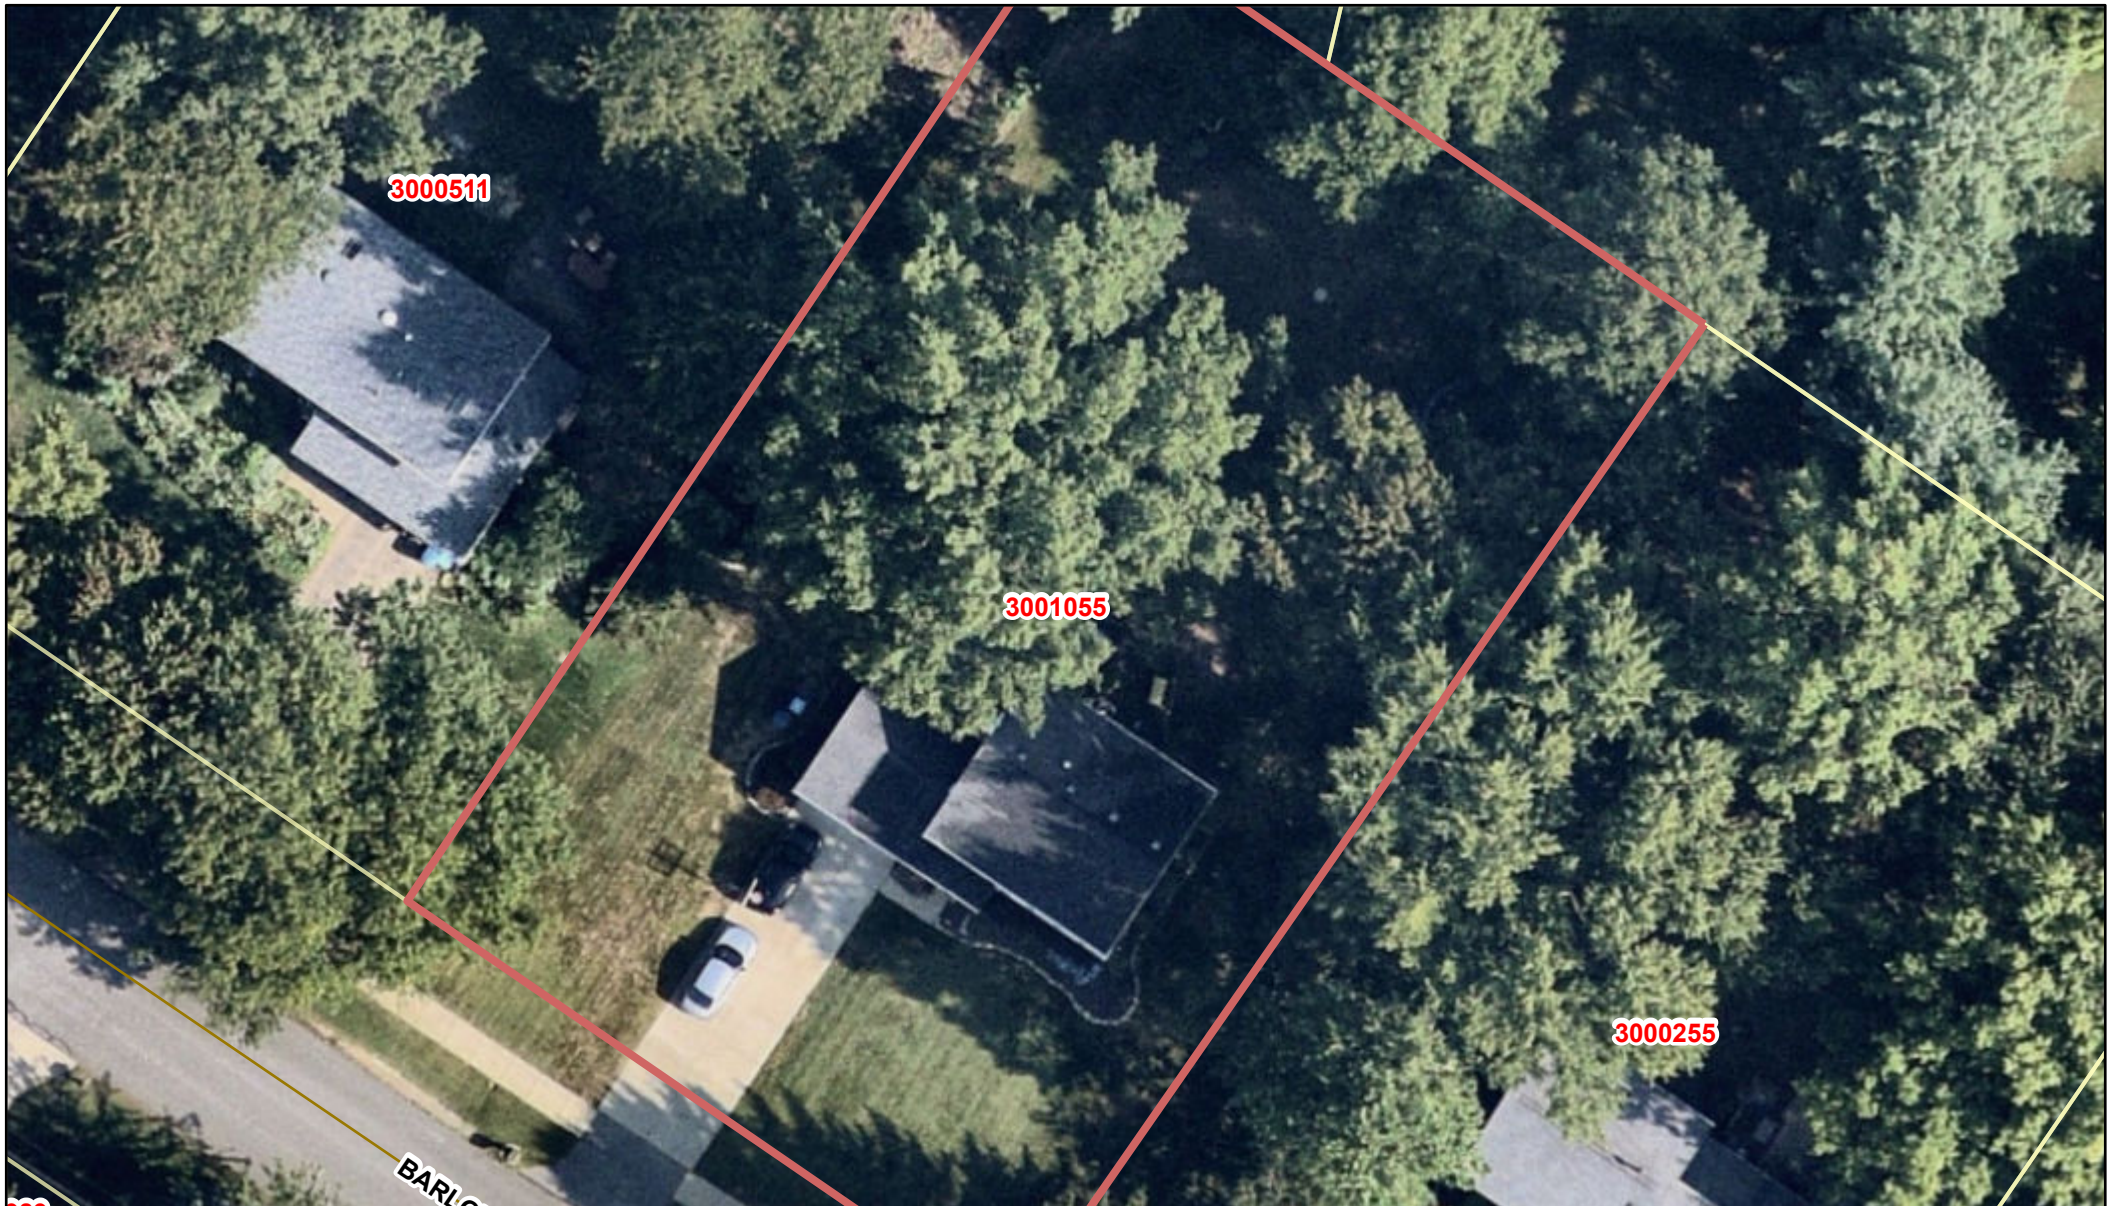

9/12/2025, 1:46:01 PM

-  Parcels
-  Jurisdictions 2025

