


Nichaus
809 Stone Haven Cr. Hudson
Rear Elevation

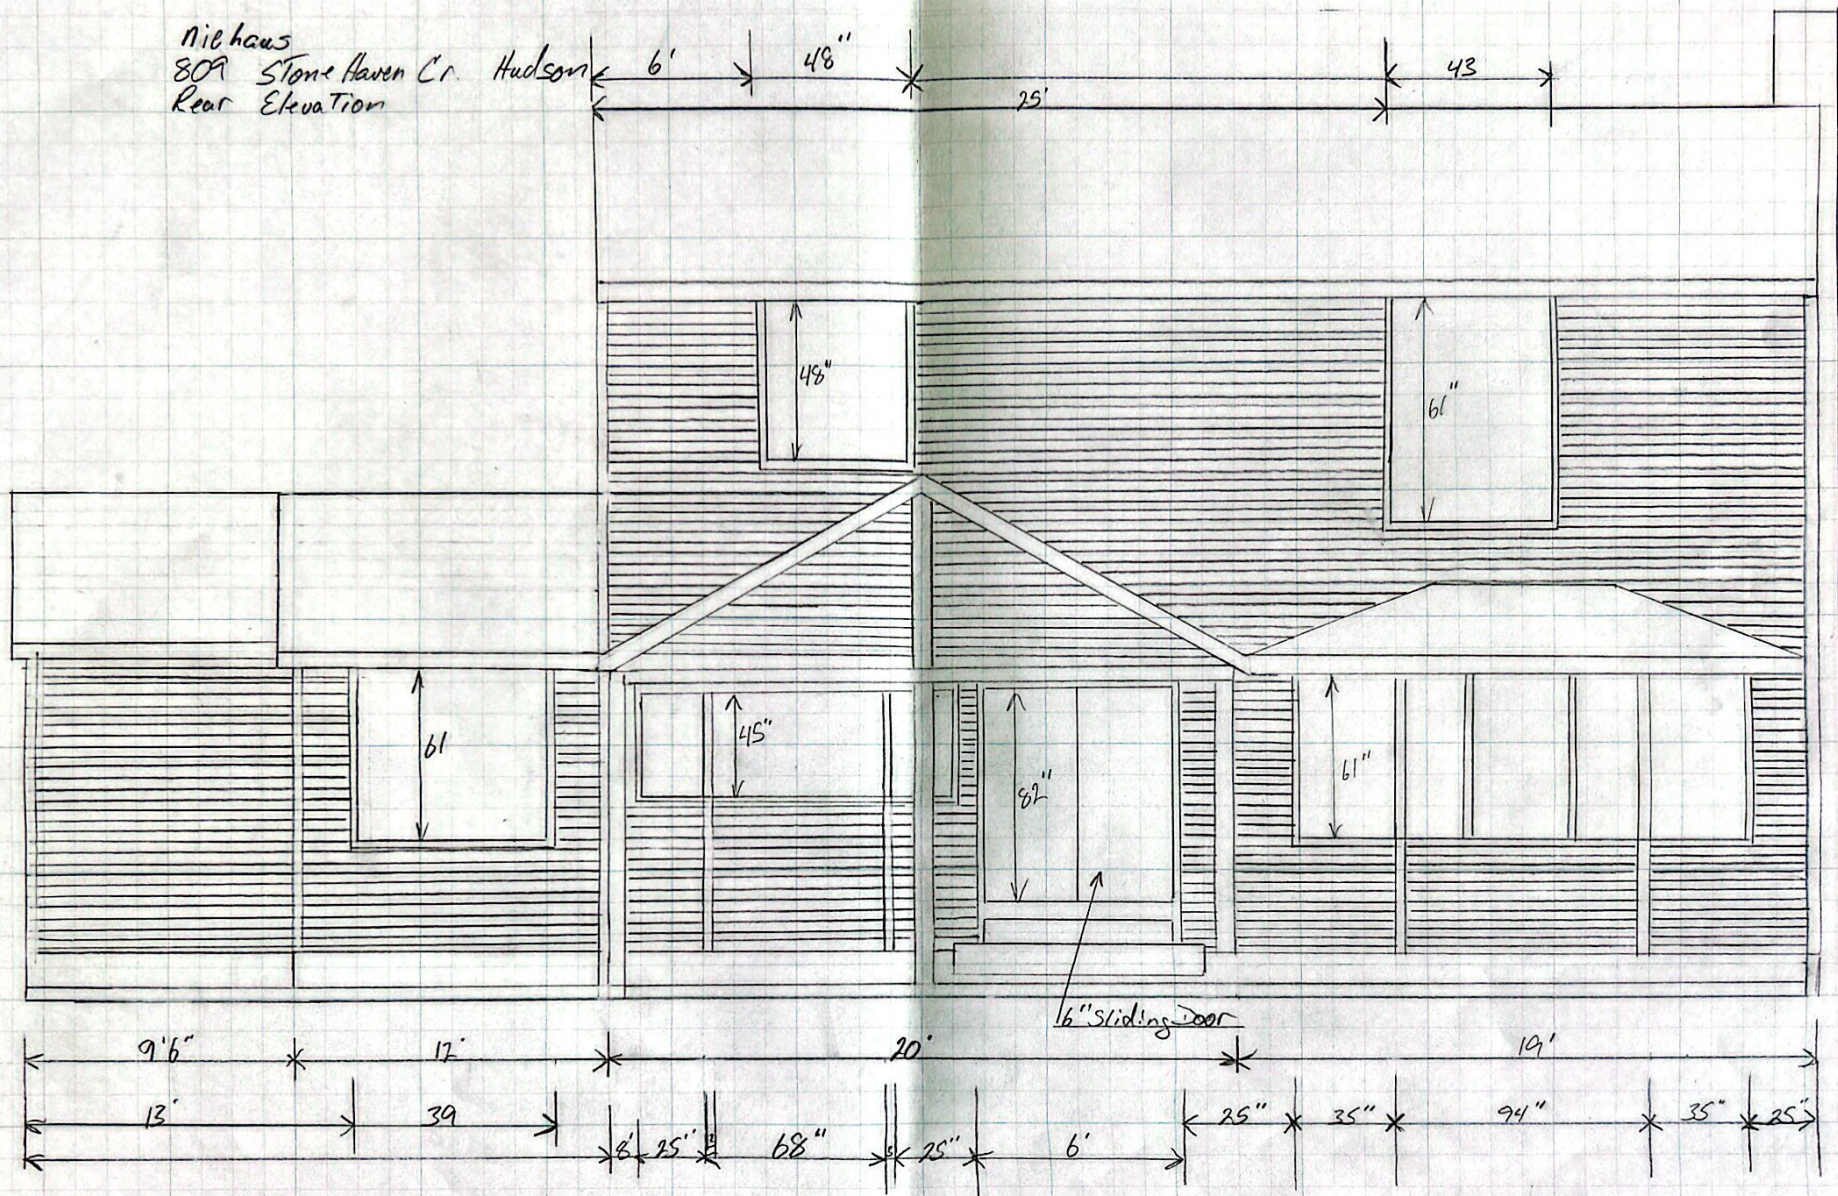

Scale 1/4" = 1'

Neelhaus
809 Stone Haven Cr Hudson
Right Elevation

Existing House

Asphalt Shingles Dimensional

Double 5" Dutch Lap Siding

5" Aluminum Gutter & Down Spouts

New Addition

Standing Seam Metal Roof

5" Gutter

6x6 Treated LST

4" Concrete

8'6"

10'

22'

10'

22'


8'6"

4'6"

10'


Scale 1/4" = 1'

Michaux
809 Stone Haven Cr. Hudson
Left Elevation

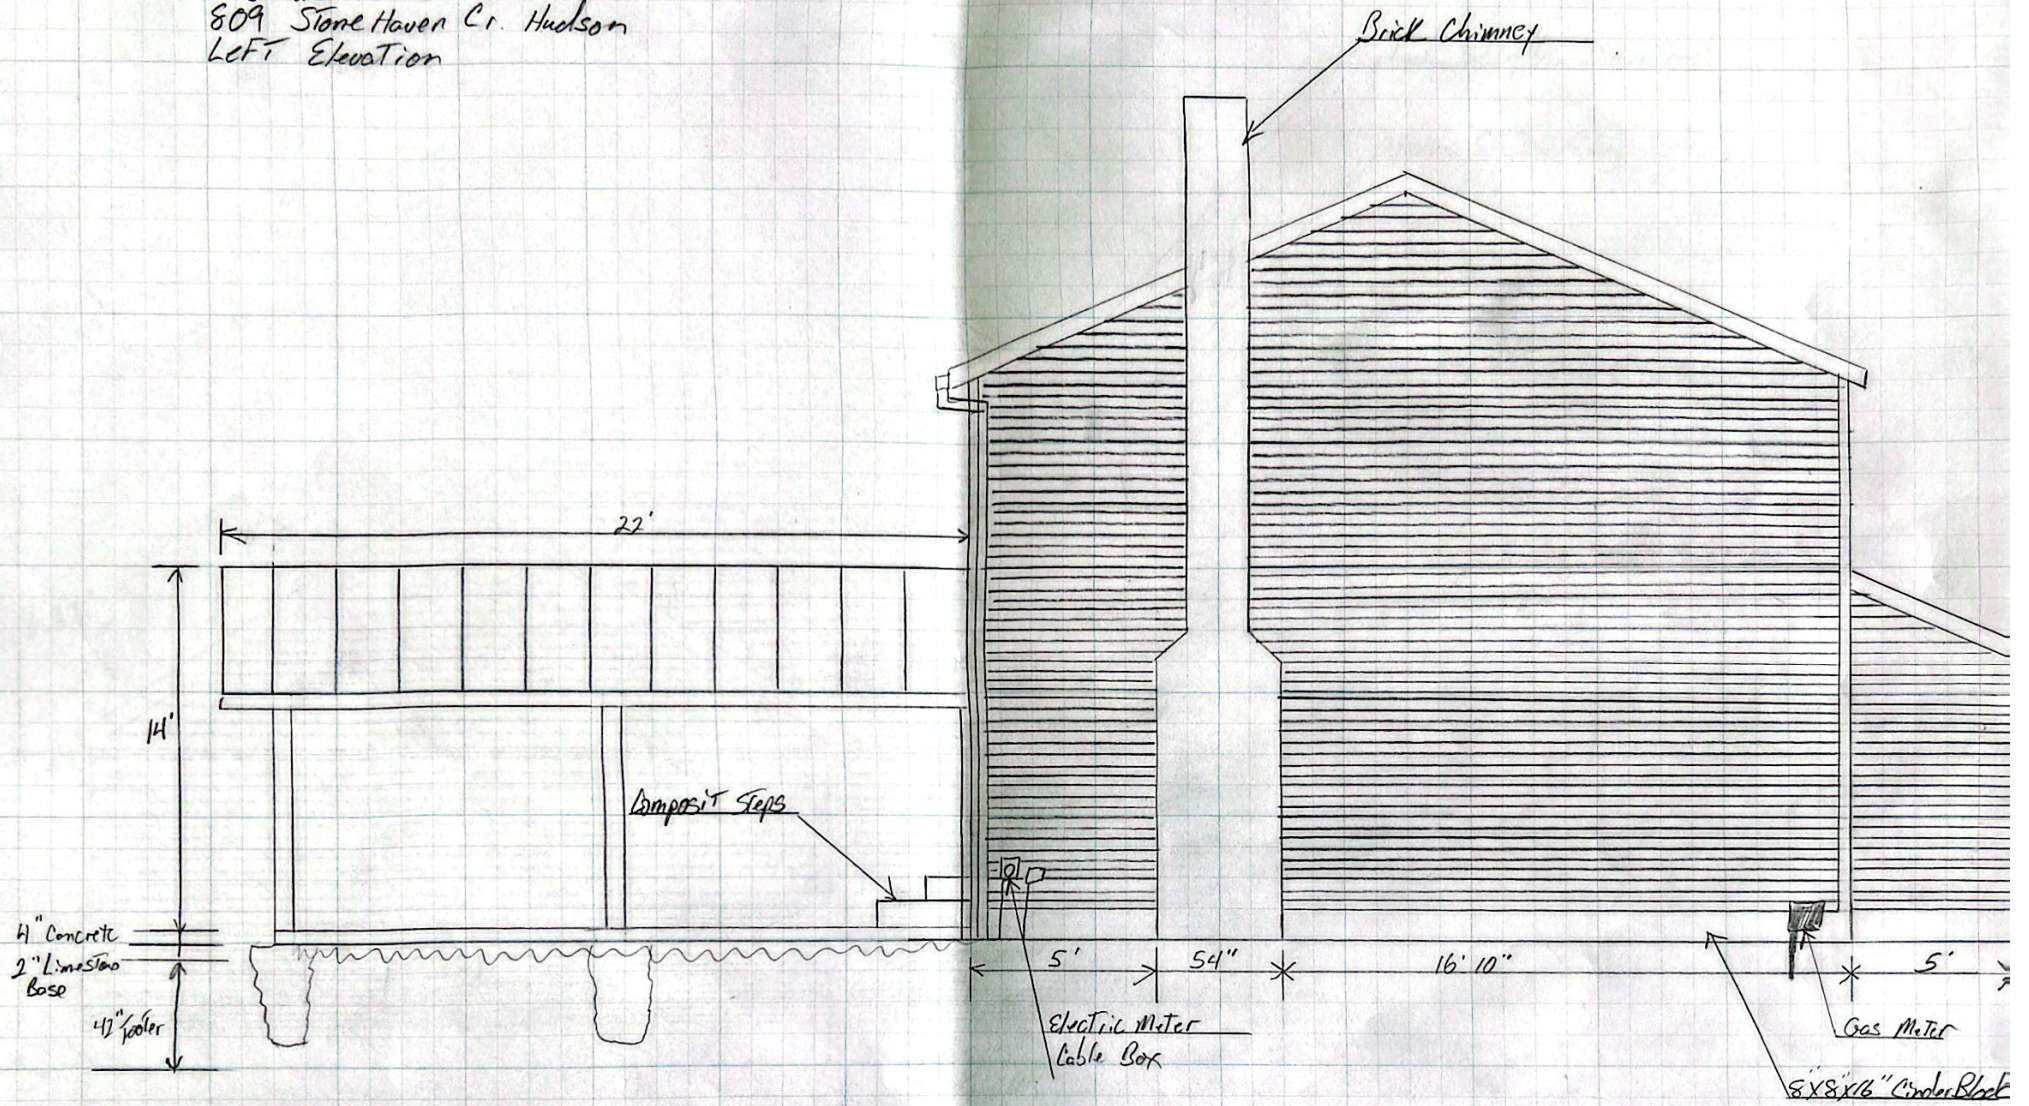


Scale 1/4" = 1'


Neihaus
809 Stone Haven Cr. Hudson
Rear Elevation

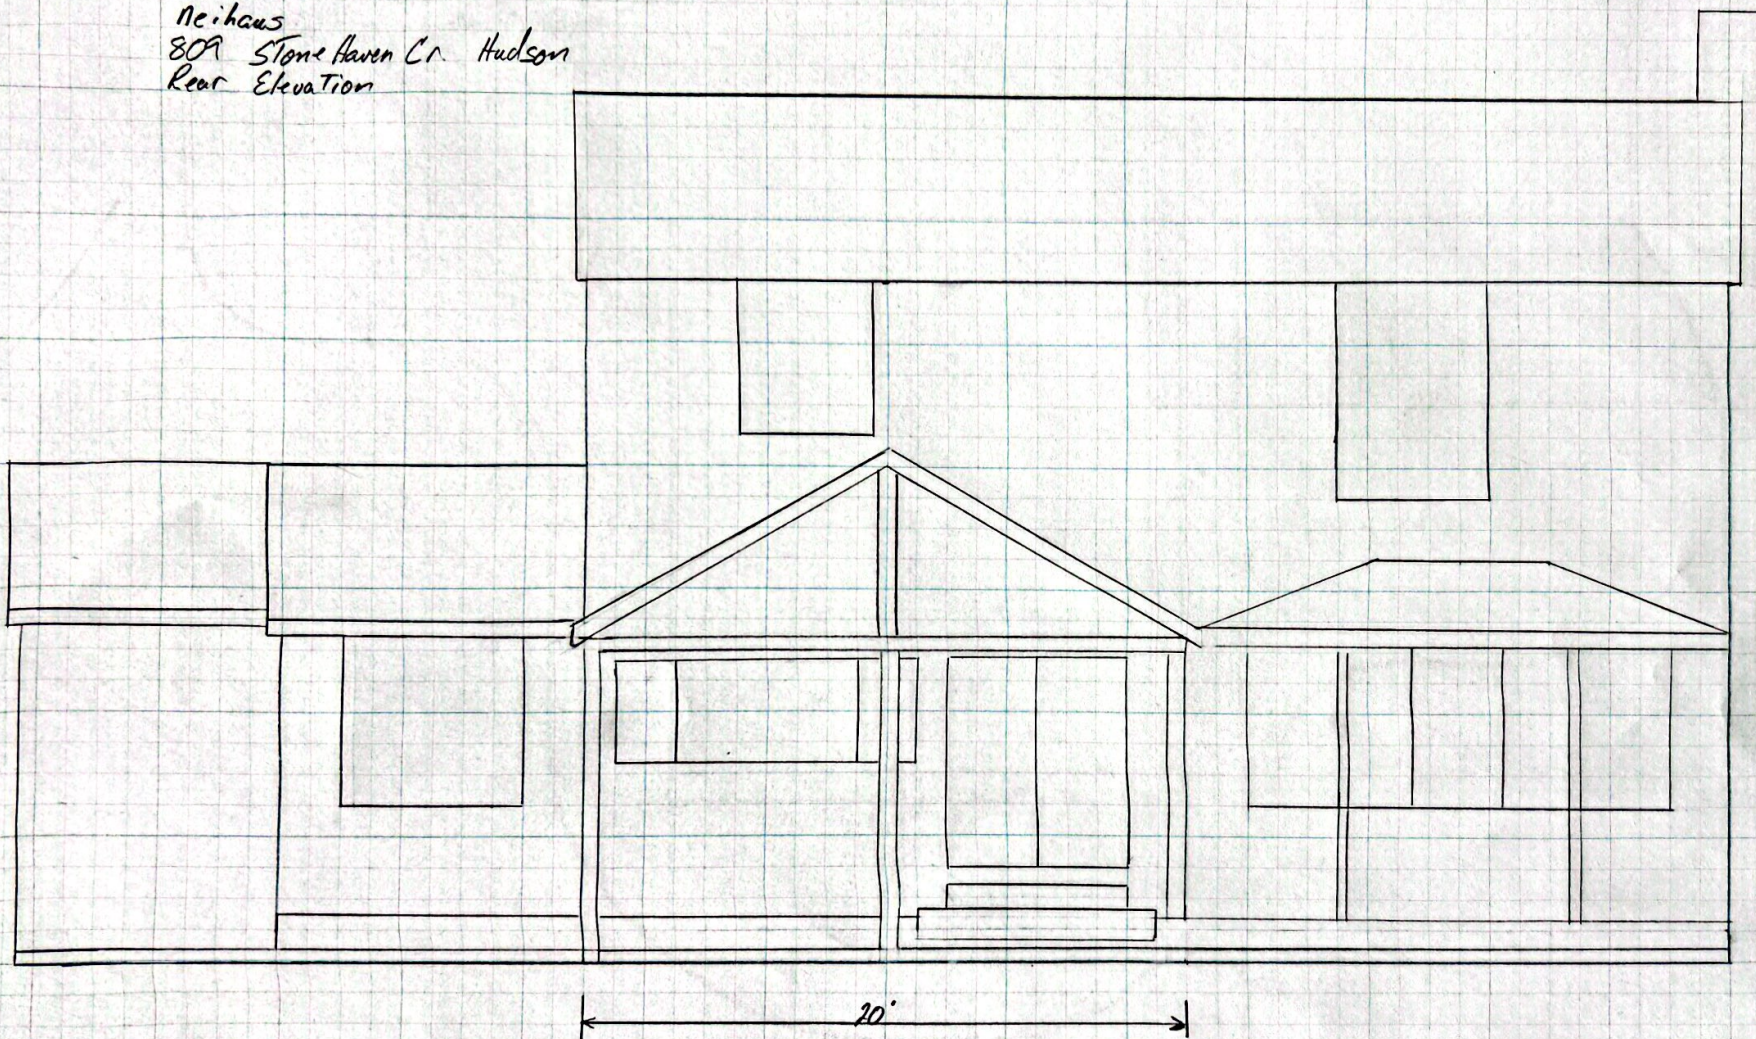

Meihaus
809 Stone Haven Cr. Hudson
Left Elevation

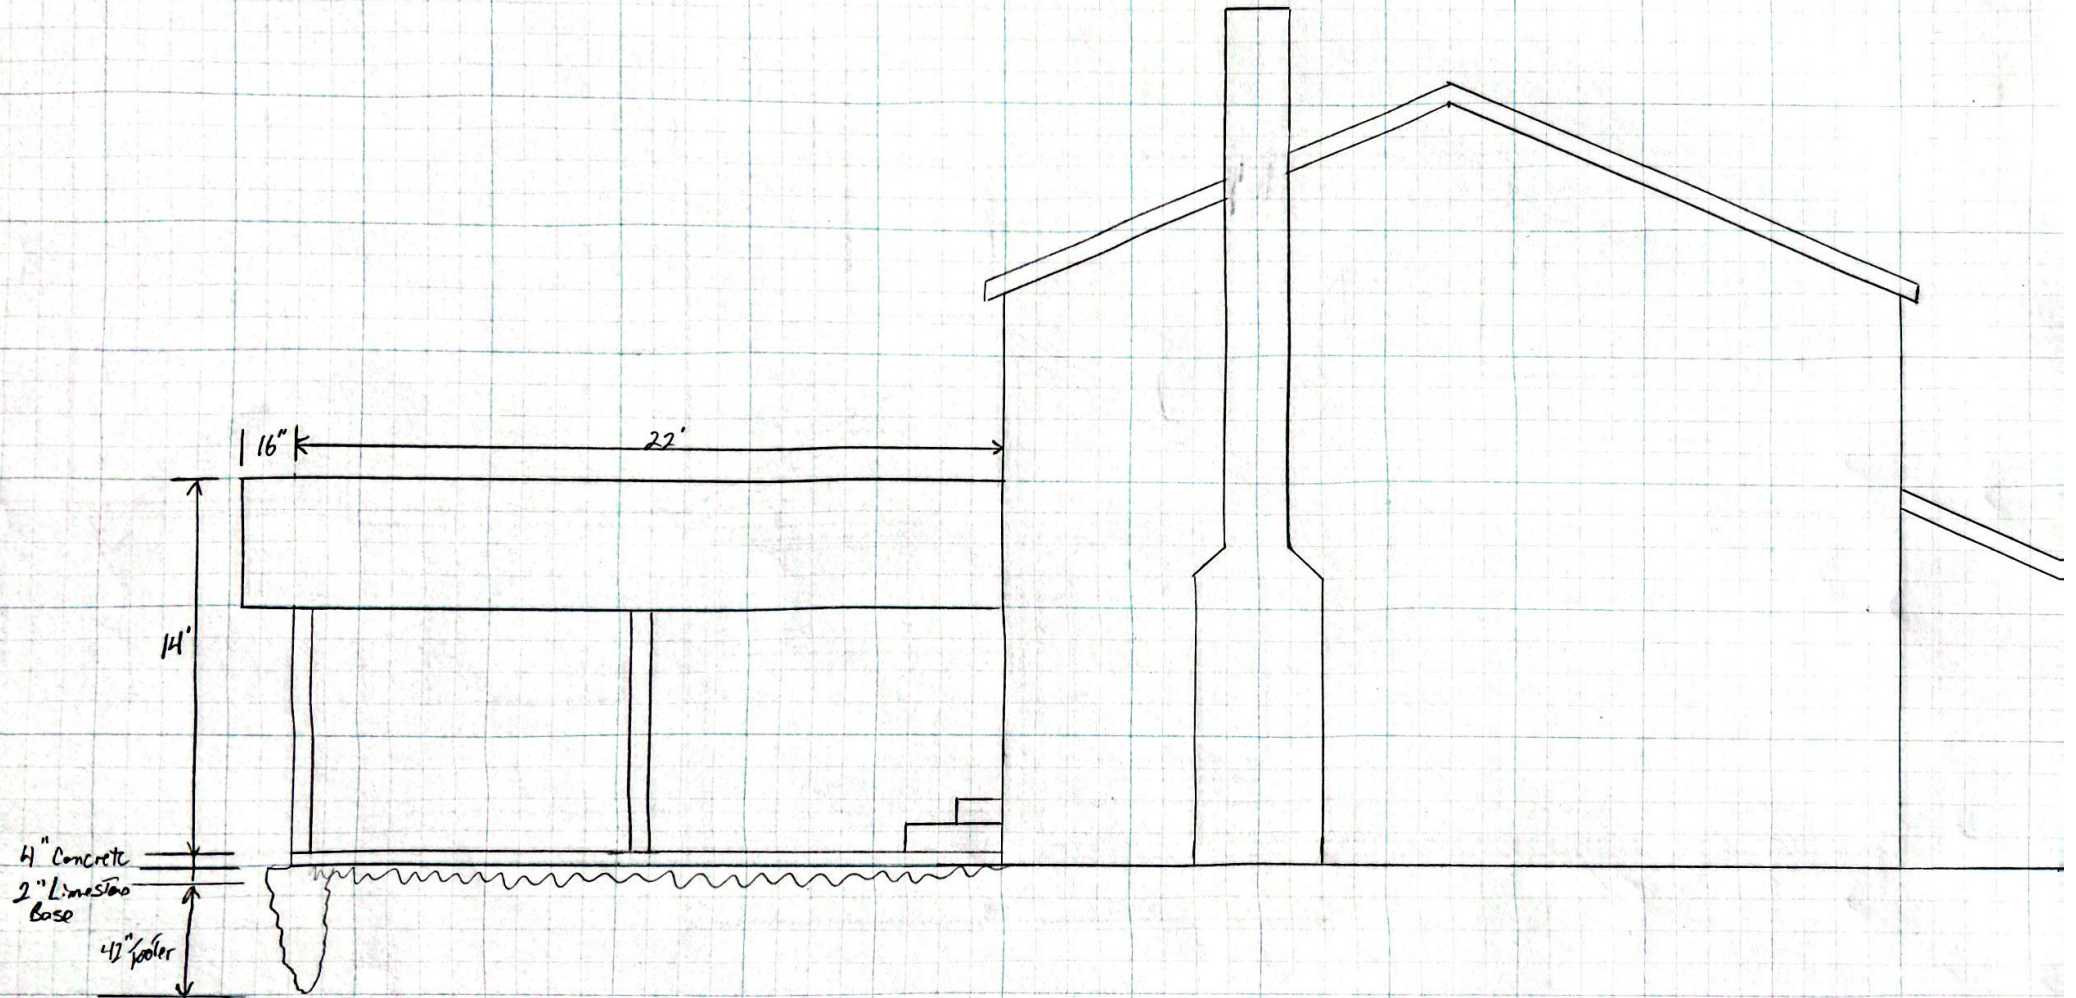

Reihaus
809 Stone Haven Cr Hudson
Right Elevation

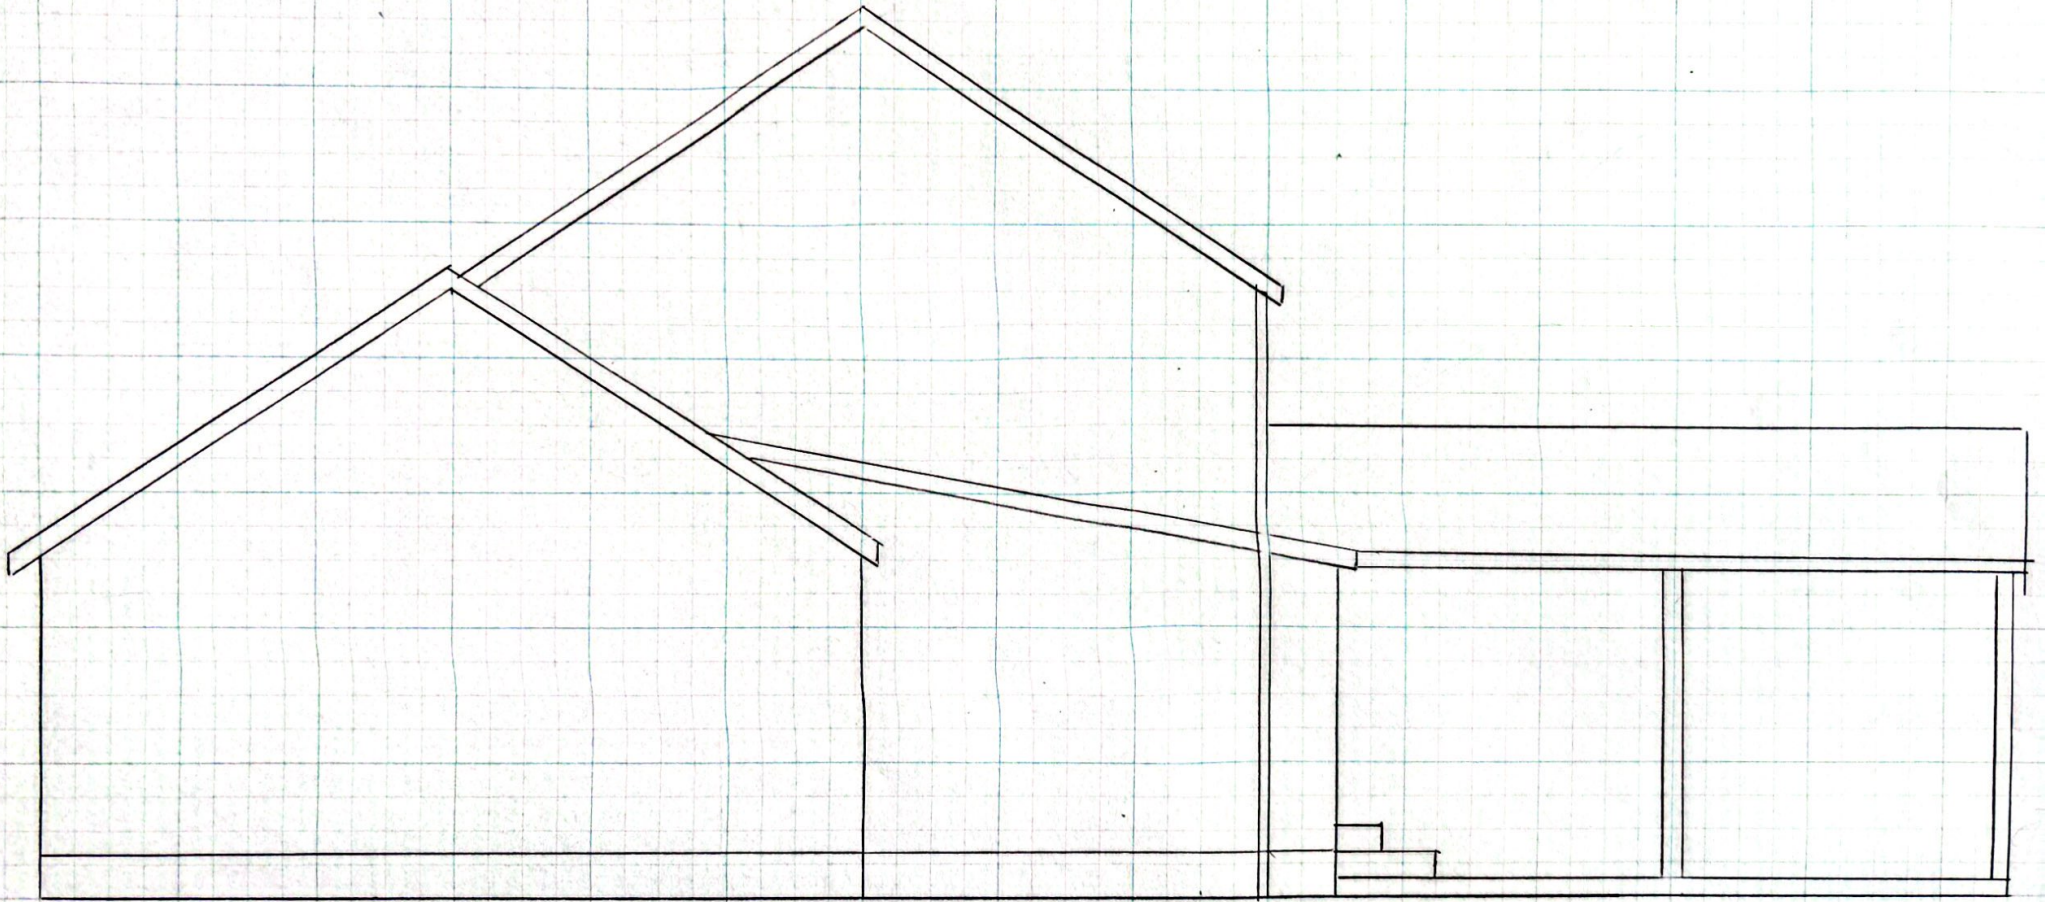










Site Plan LOT # 23
809 Stone House Cir.
Hudson Oh. 44123b

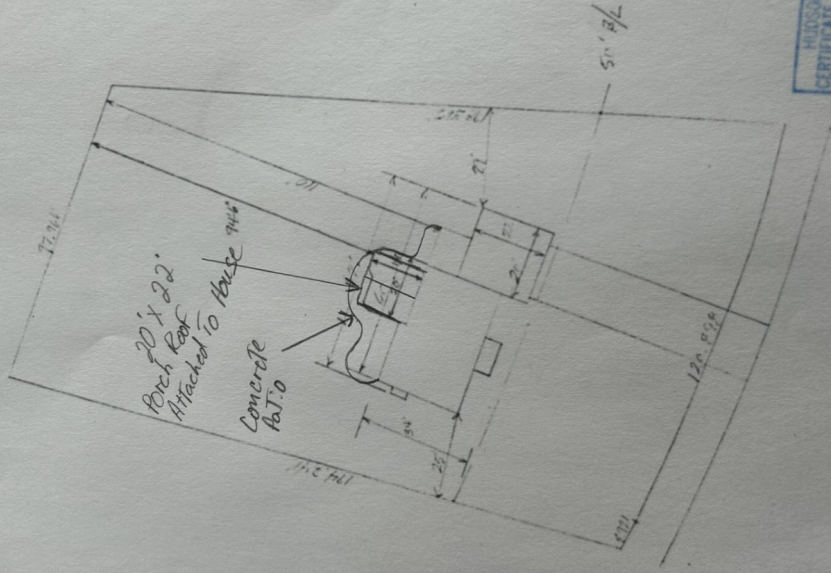

- Hylke

Ten's Haven CIP.

№: 115011

809 Stonehaven Cir
Patio Layout

