Comparison Document

Previous Submittal

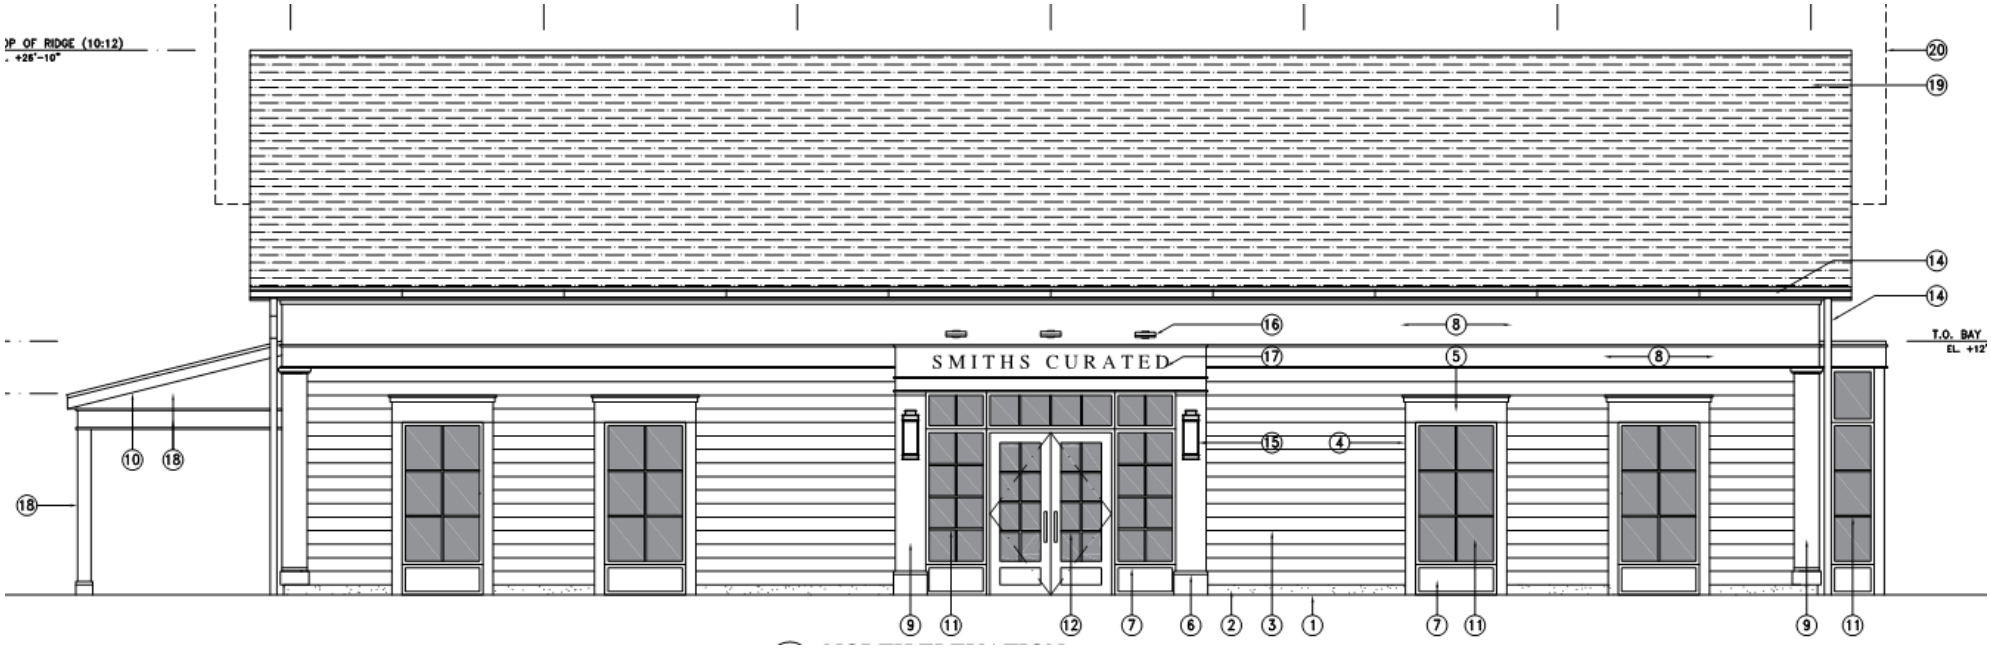

Revised Submittal

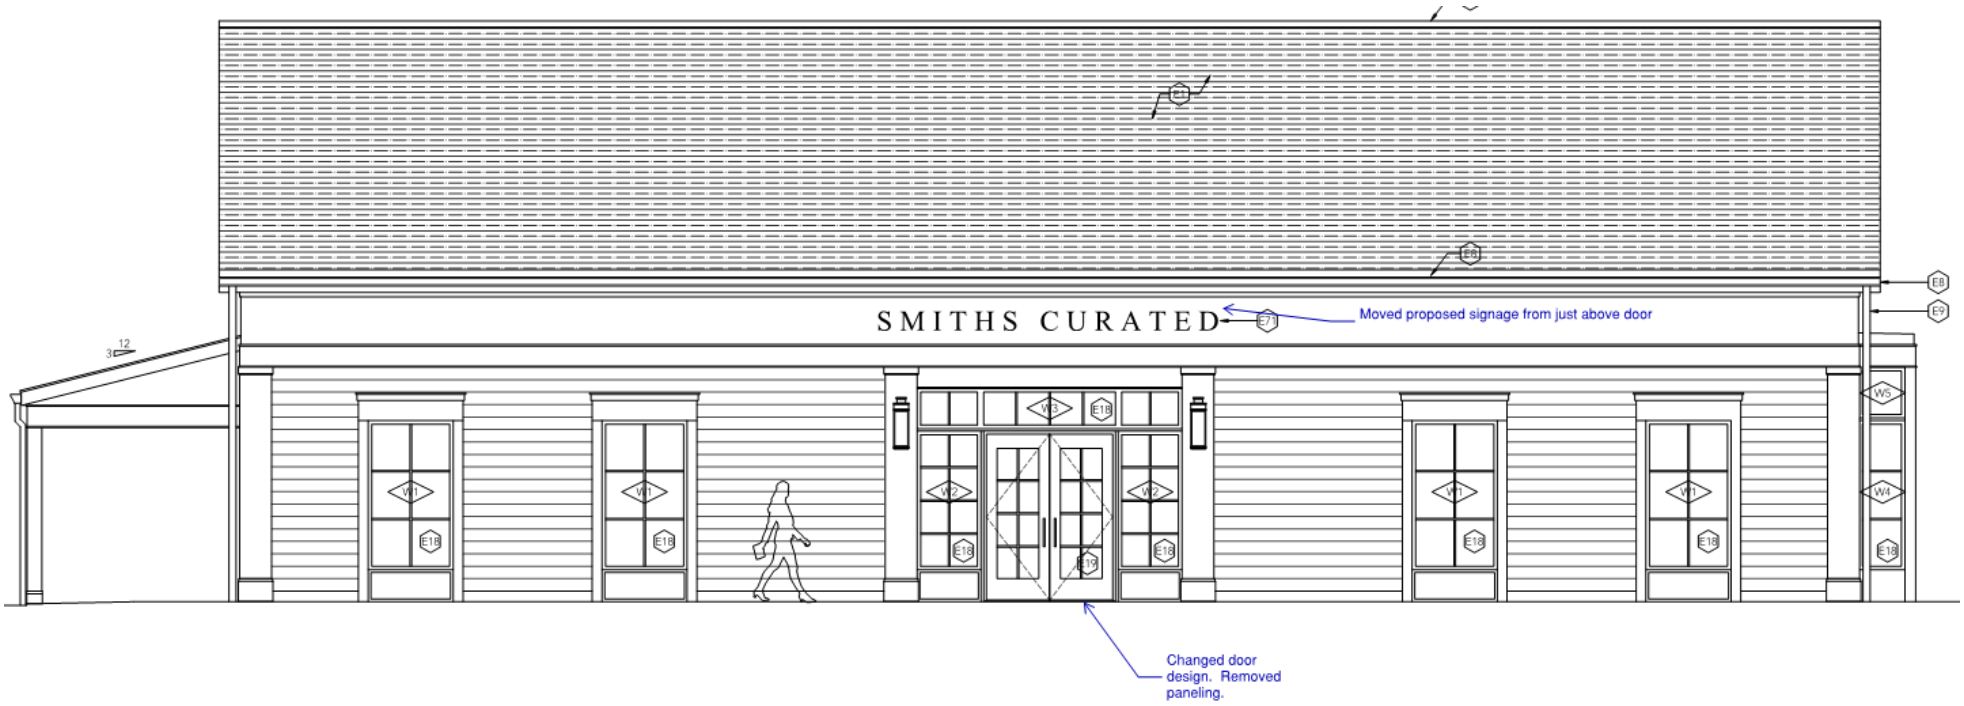

Comparison Document

Previous Submittal

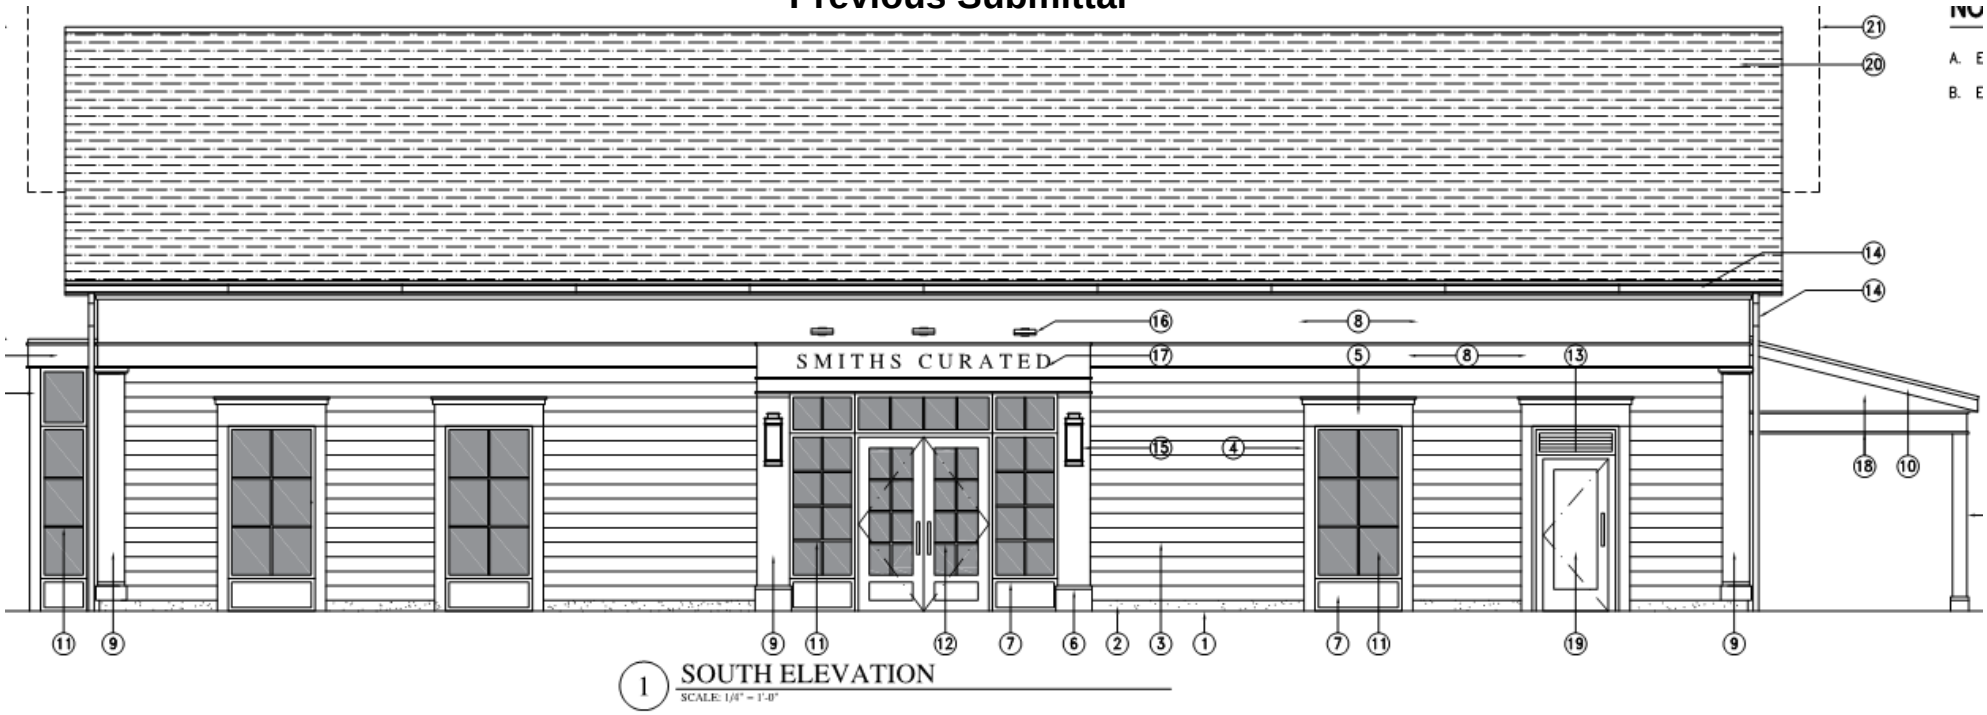

Revised Submittal

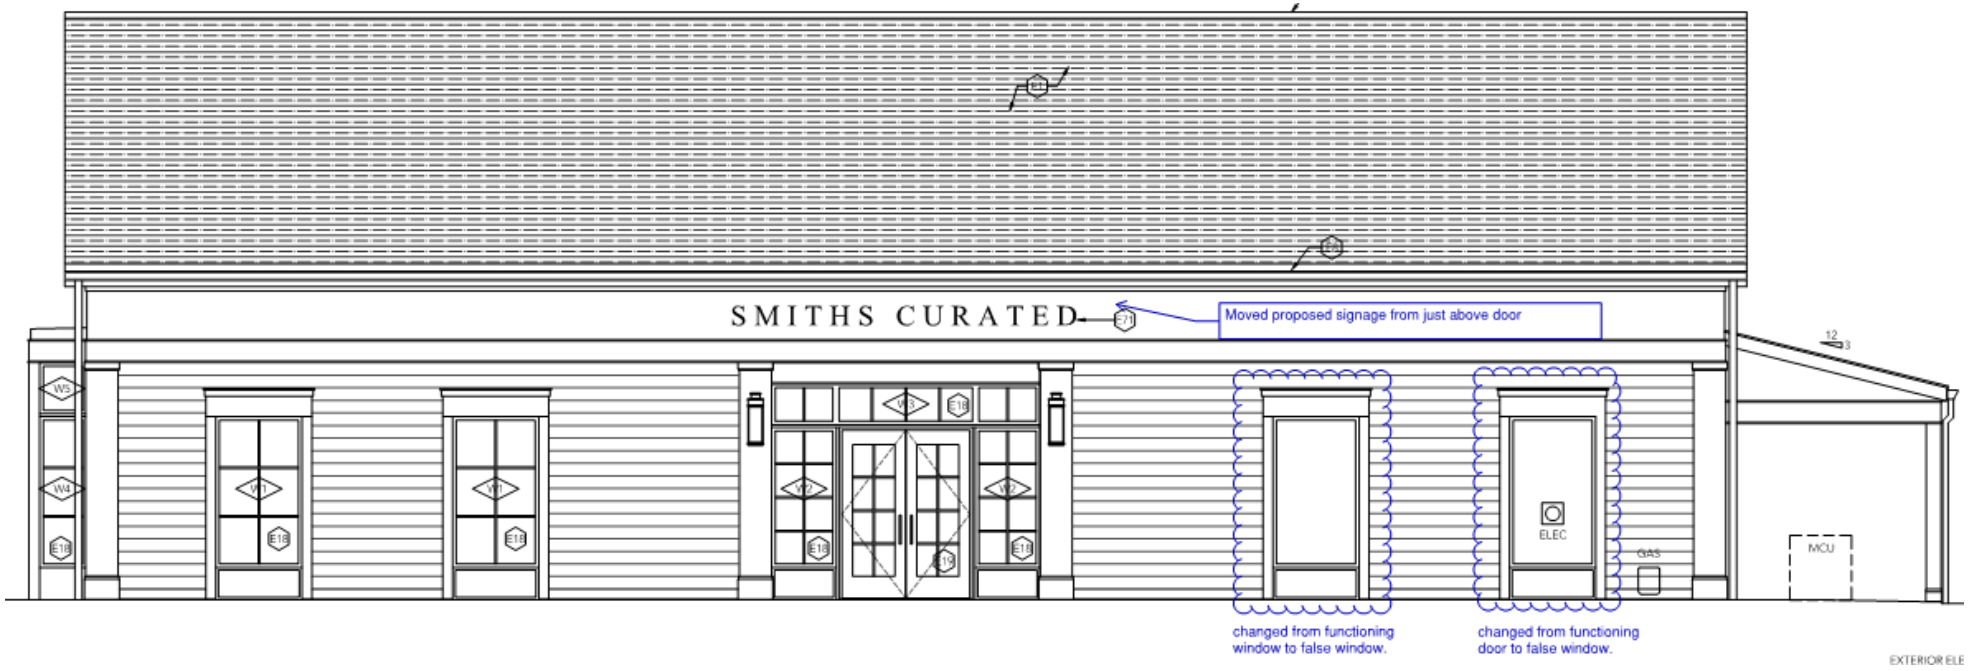

Comparison Document

Previous Submittal

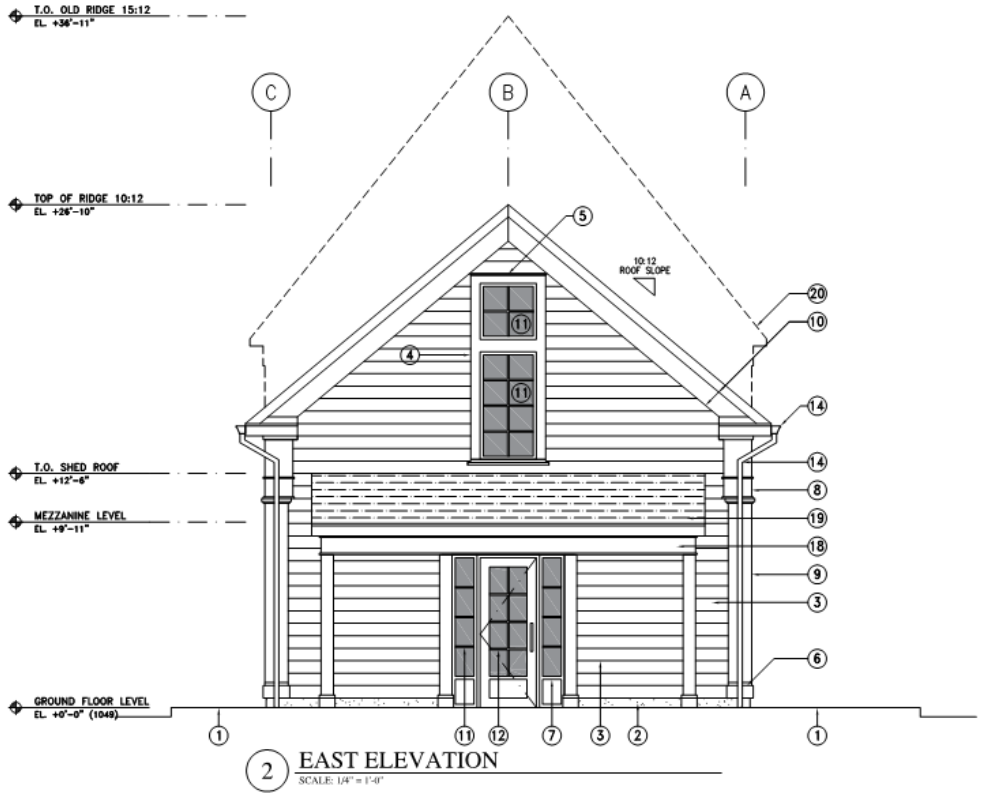

Revised Submittal

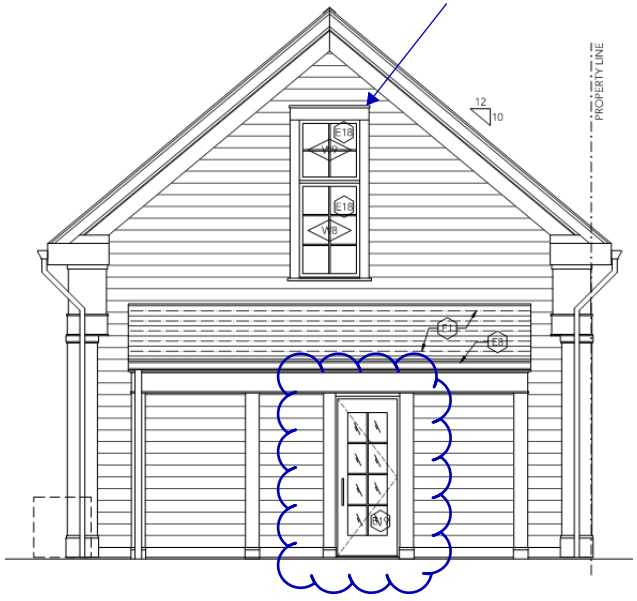

Comparison Document

Previous Submittal

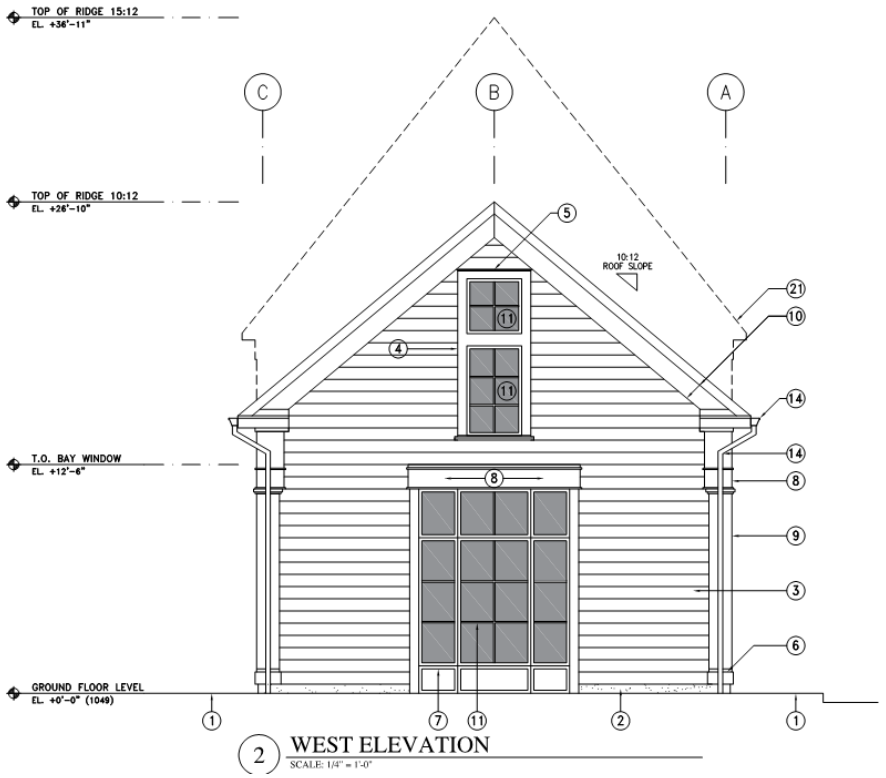

Revised Submittal

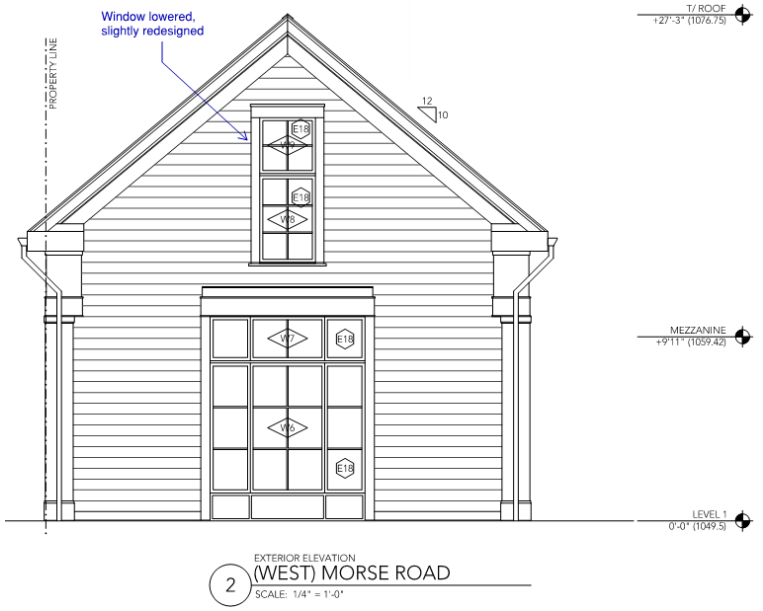

Comparison Document

Previous Submittal

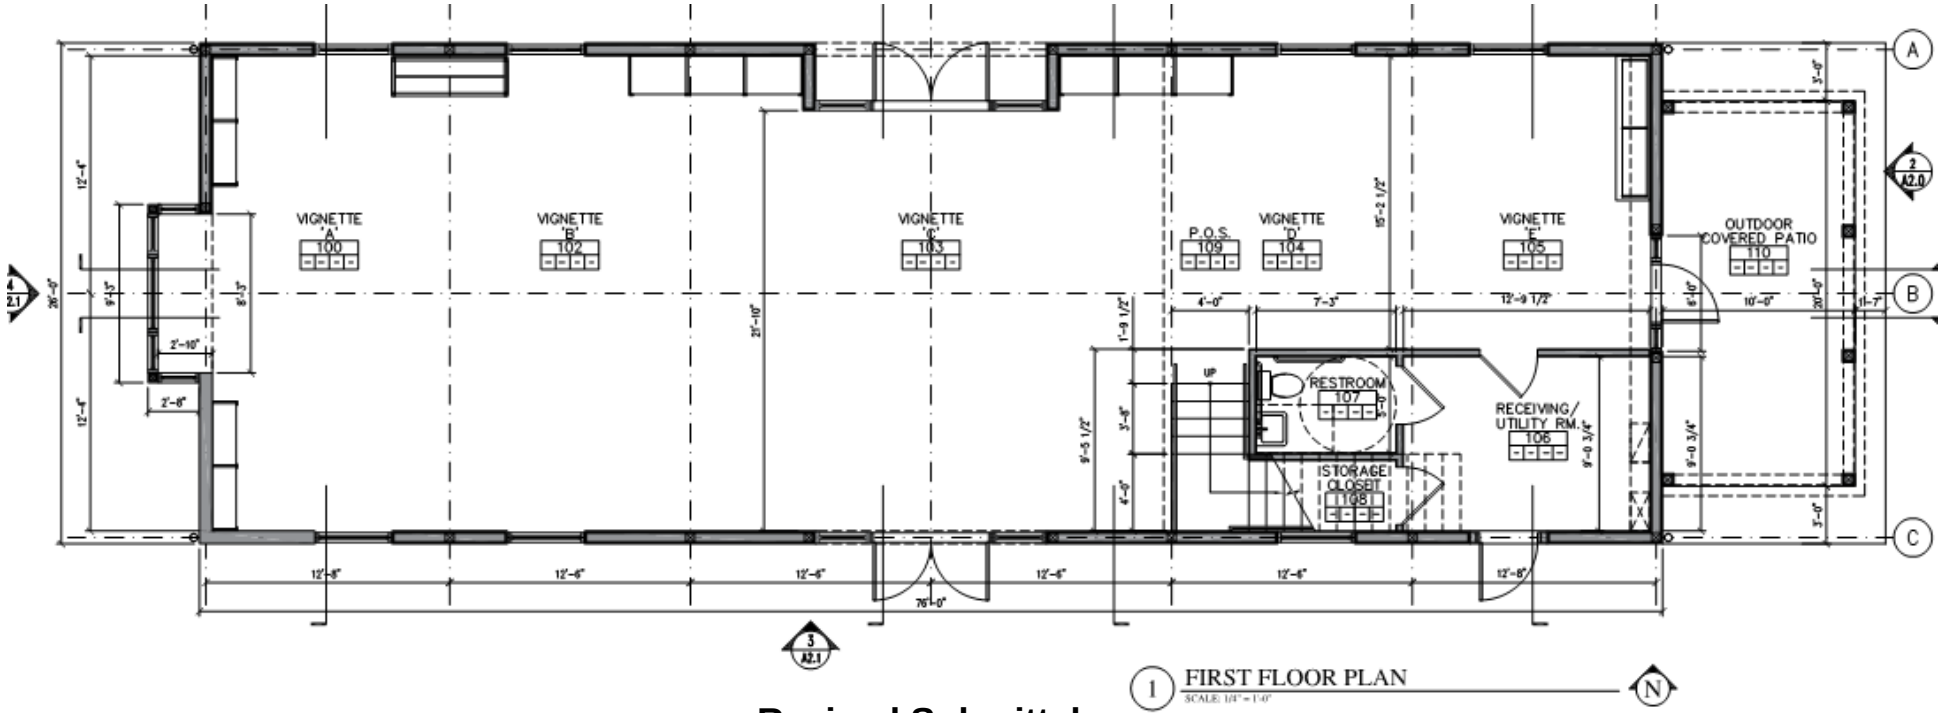

1 FIRST FLOOR PLAN
SCALE: 1/4" = 1'-0"

N
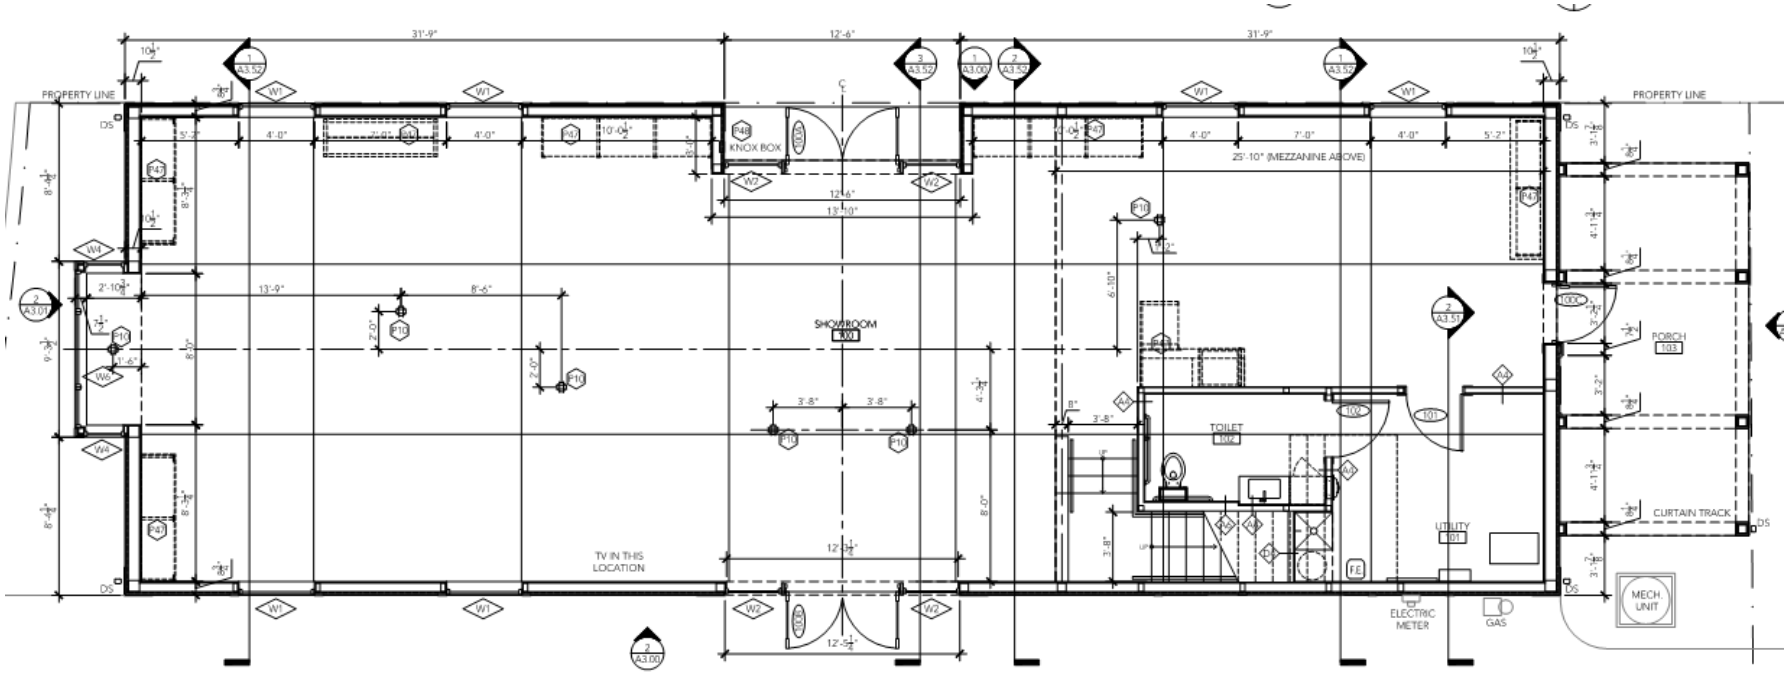
Revised Submittal