Lauren Goffman,

Fence siteplan on 85 Survey

Daniel Hickin

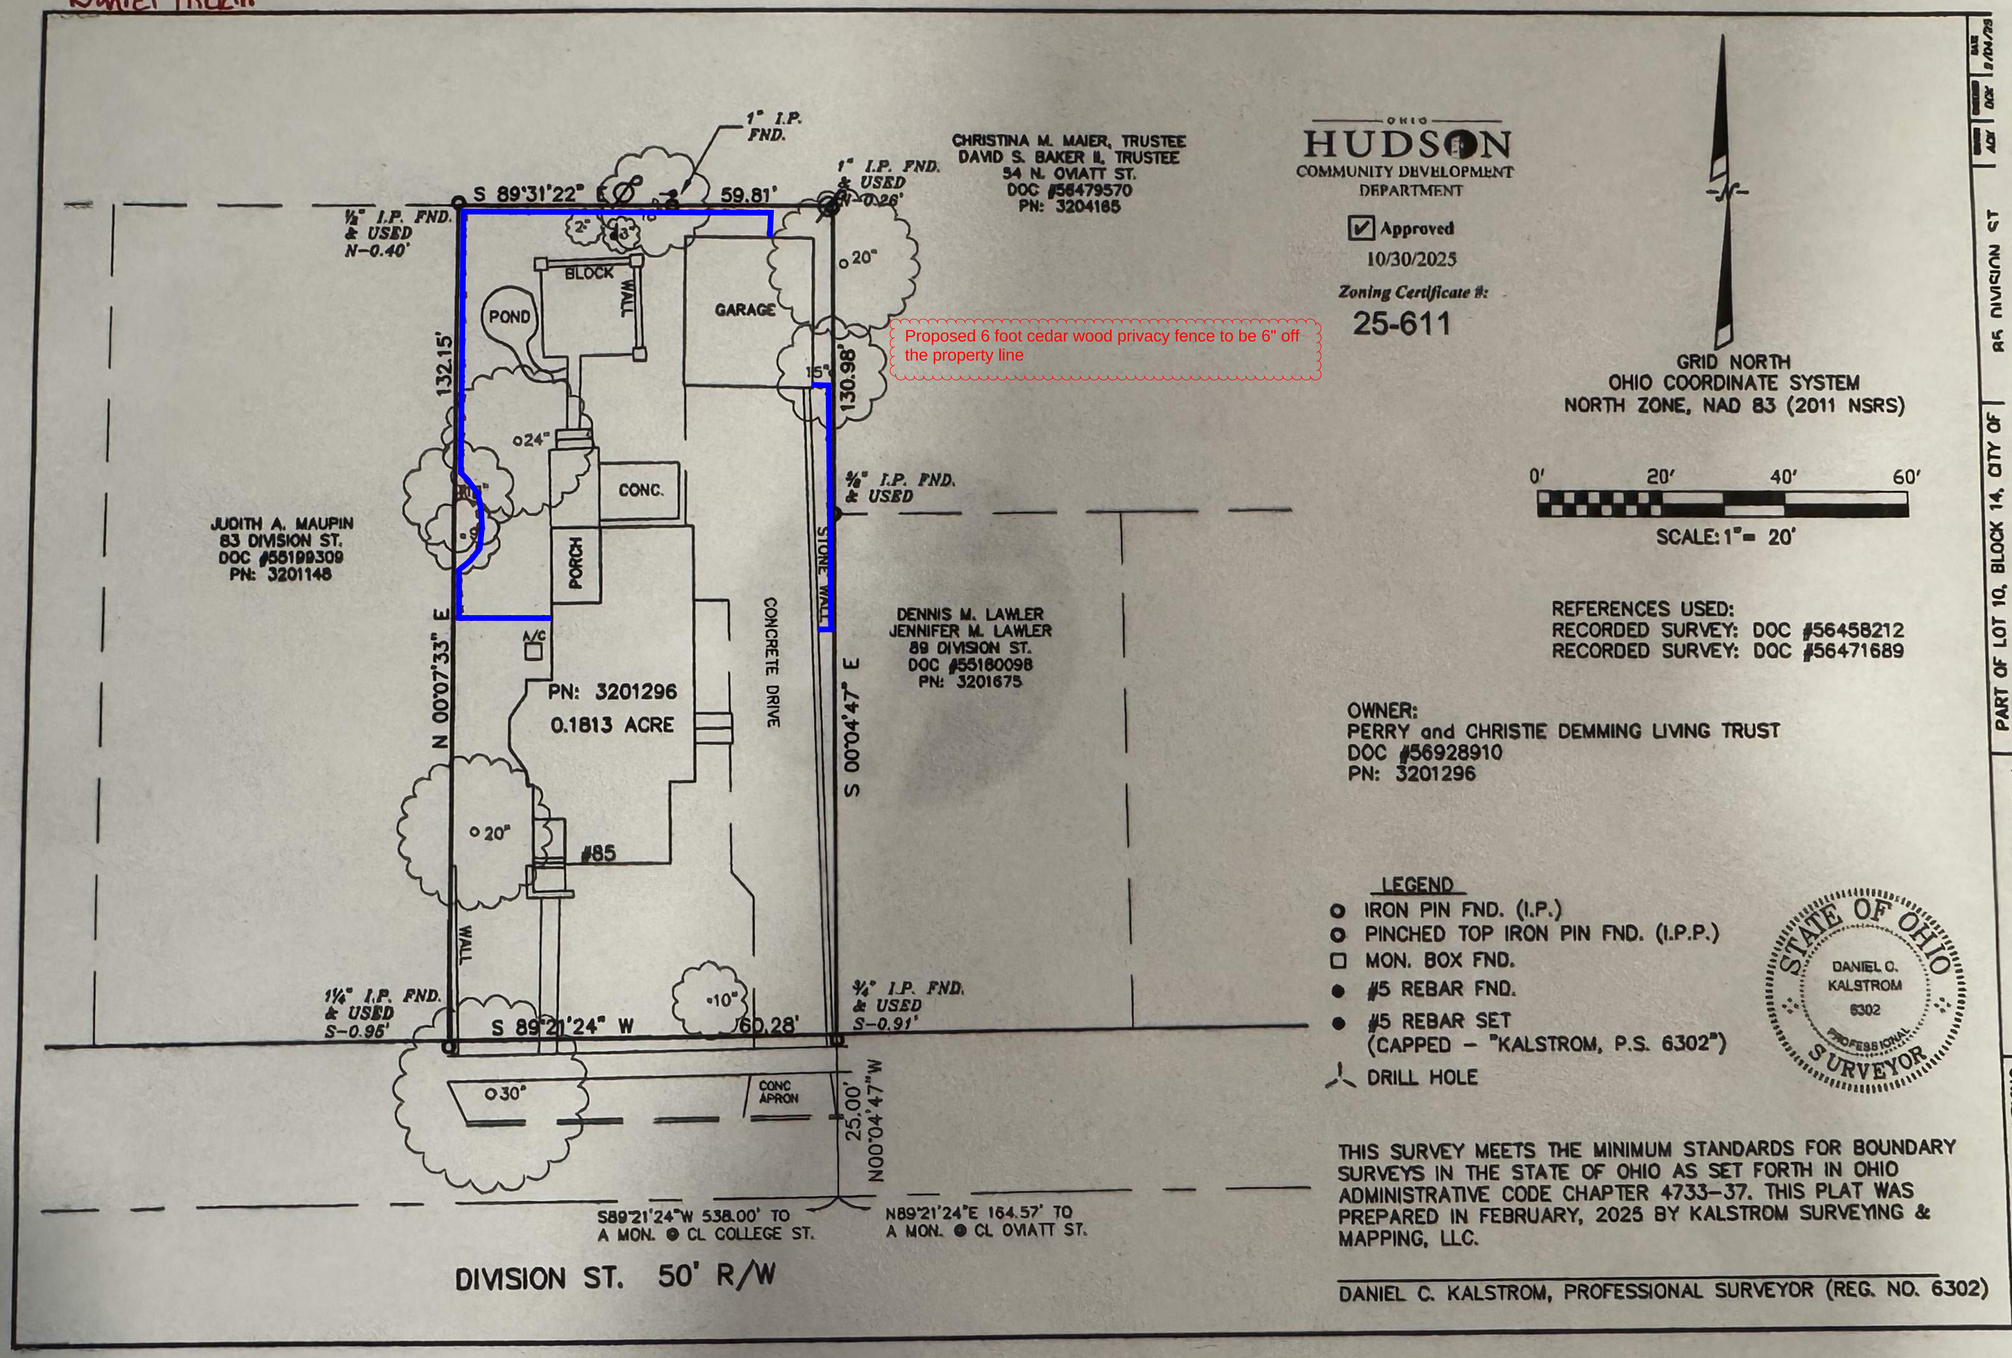

Demming
85 Division St.
Hudson

Scale
1" on map = 1' on site
1" = 1'

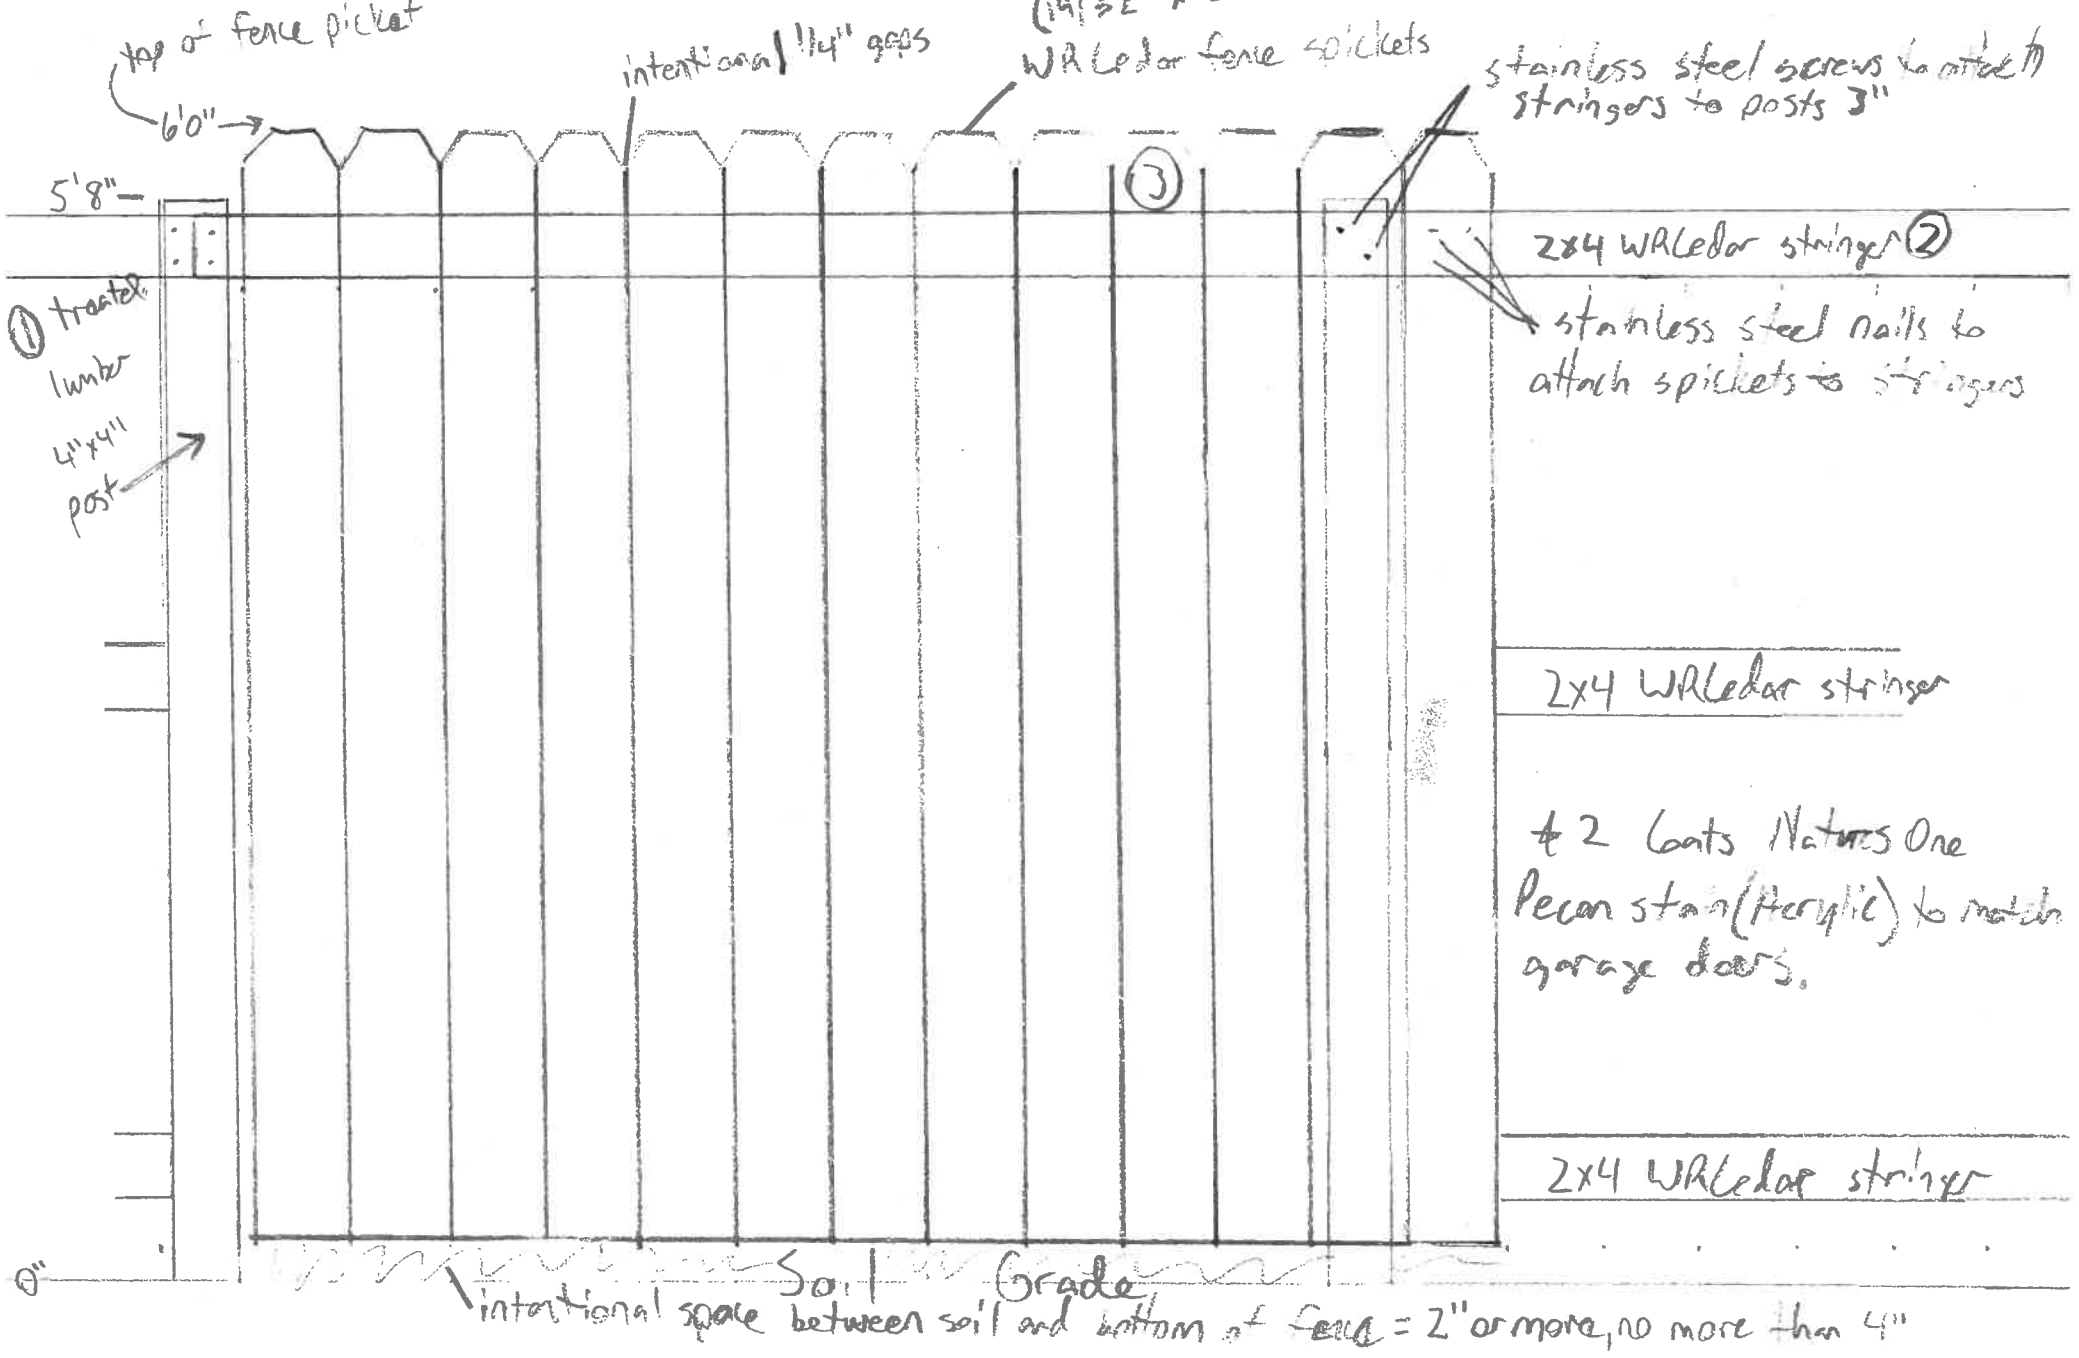

+ 2 Coats Natures One Pecan stain (Acrylic) to match garage doors.

intentional space between soil and bottom of fence = 2" or more, no more than 4"

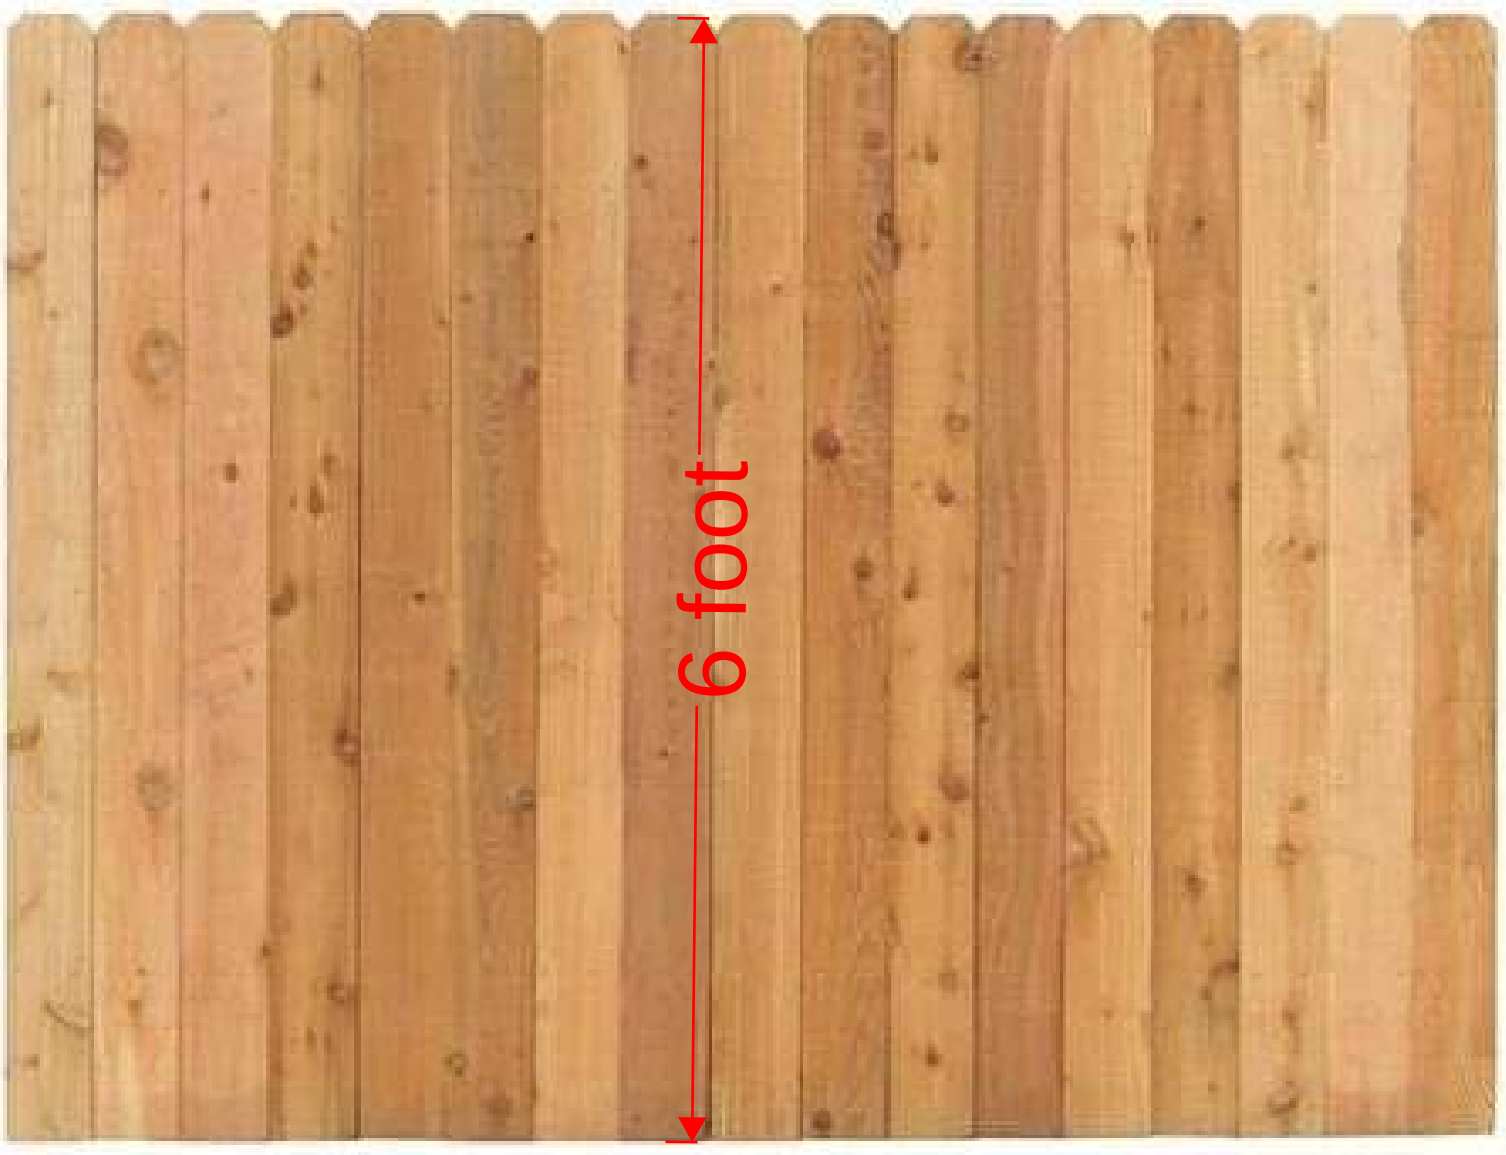

85