SMITH RESIDENCE

SHEET INDEX	
ID	Name
C.000	SITE PLAN
A1.00	FOUNDATION PLAN
A1.00	FIRST FLOOR PLAN
A1.01	SECOND FLOOR PLAN
A2.00	ELEVATIONS
A2.01	ELEVATIONS
A2.02	GARAGE ELEVATIONS

CITY OF HUDSON
HISTORICAL RESIDENTIAL NEIGHBORHOOD

FRONT YARD SETBACK = 35' or within 10% OF ADJOINING LOTS
SIDE YARD SETBACK = 8'
REAR YARD SETBACK = 40' PRINCIPAL BLDG.; 4' ACCESSORY BLDG.

NOTES:

THIS TOPOGRAPHIC SURVEY IS NOT INTENDED TO BE A BOUNDARY SURVEY.

THE LATERALS AND WATER SERVICE SHOWN ARE FROM UNDERGROUND RECORDS. UNABLE TO VERIFY EXACT LOCATION IN FIELD.

ANY PROPOSED STRUCTURES MUST MAINTAIN A 20' CLEARANCE FROM THE EXISTING OVERHEAD POWER LINE.

THE OWNER (CONTRACTOR) MUST ALERT THE OHIO UTILITIES PROTECTION SERVICE (OUPS) AT 1-800-362-2764 AT LEAST 48 HOURS BEFORE EXCAVATION HAS BEGUN.

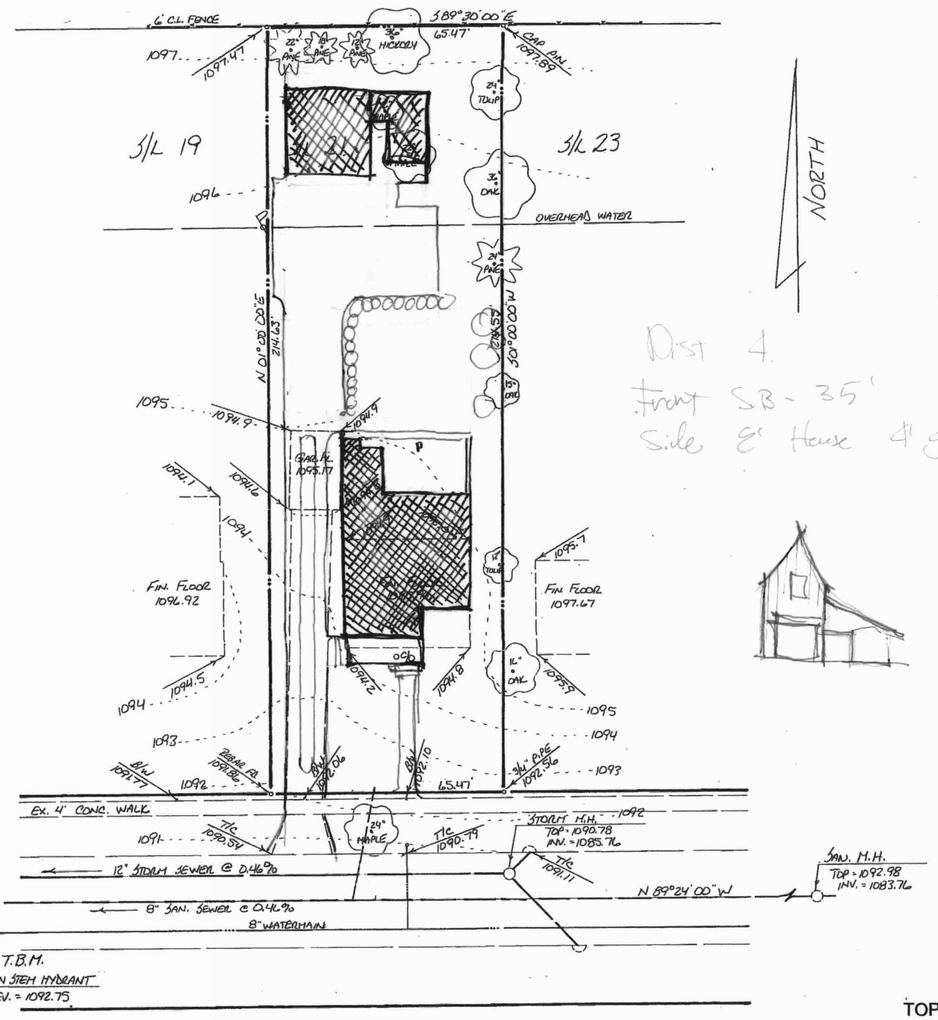

Dist 4
Front SB - 35'
Side 8' House 4' garage

STATE OF OHIO
LAURI RENEE CULP
7834
REGISTERED SURVEYOR

3/10/17

LAURI R. CULP, PS 7834
CULP SURVEYING, LLC
3323 SPRING VALLEY ROAD
AKRON, OHIO 44333
330-659-4044

TOPOGRAPHIC SURVEY
147 ELM STREET
P.P.N. 32-01375
S/L 21 CHAMBERLIN'S PLAT OF LOTS
CITY OF HUDSON
SUMMIT COUNTY, OHIO
MARCH, 2017 SCALE: 1" = 20'

PENINSULA ARCHITECTS
P.O. Box 235 | 1775 Main Street
Peninsula, OH 44264
v 330.657.2800 | f 330.657.2419
www.pa-architects.com

PETE & CLARE SMITH RESIDENCE
147 Elm Street Hudson, Ohio

DATE	ISSUE
5/25/17	DESIGN DEVELOPMENT

SCALE	AS NOTED

SITE PLAN

C.000

© 2017 Peninsula Associates Architects LLC

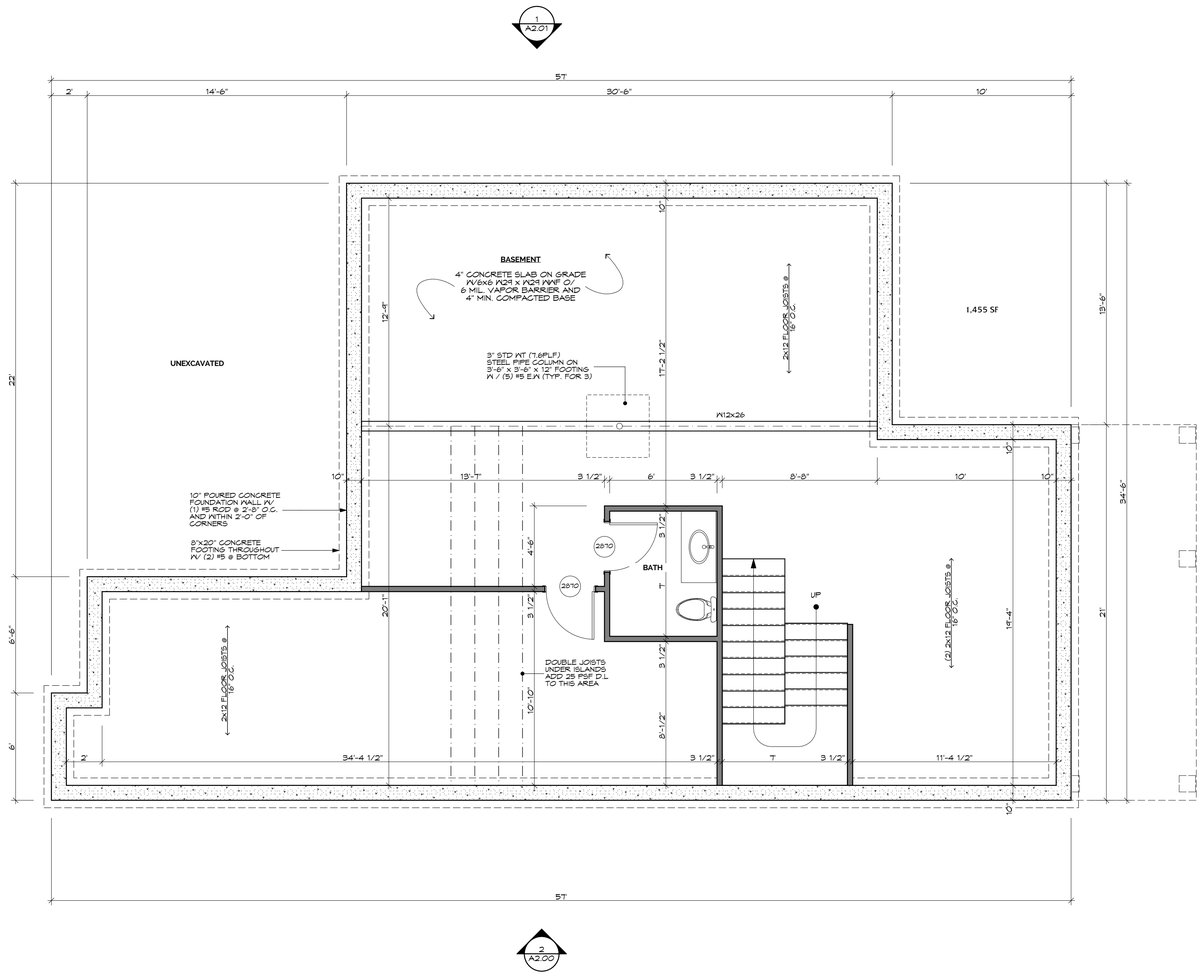

1 Foundation Plan

SCALE: 1/4" = 1'-0"

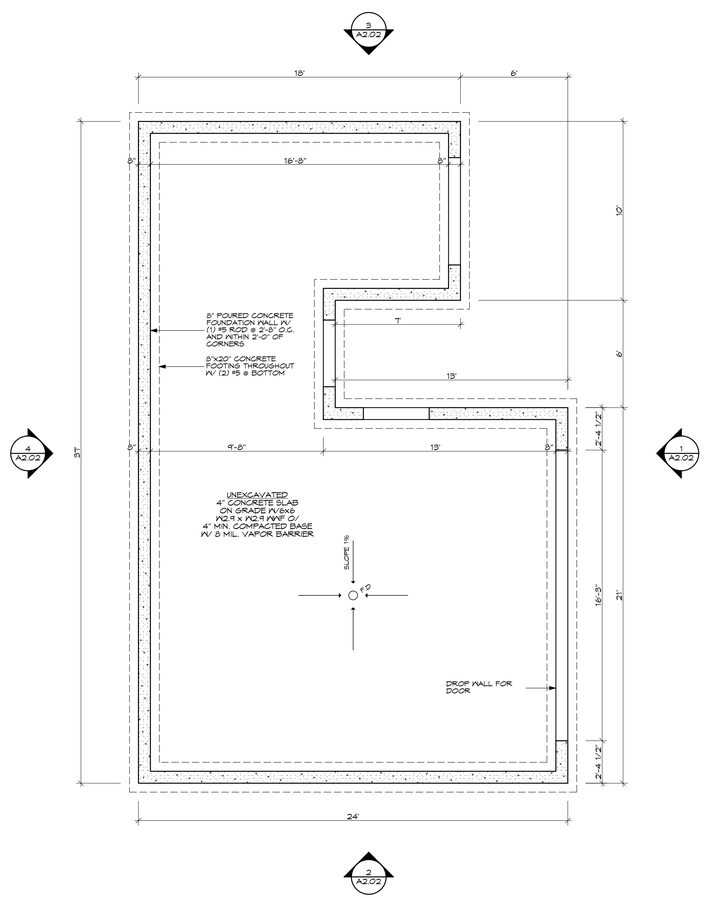

2 Garage Foundation Plan

SCALE: 1/4" = 1'-0"

PENINSULA
ARCHITECTS
P.O. Box 235 | 1775 Main Street
Peninsula, OH 44264
v 330.657.2800 | f 330.657.2419
www.pa-architects.com

PETE & CLARE SMITH RESIDENCE

147 Elm Street Hudson, Ohio

DATE	ISSUE
5/25/17	DESIGN DEVELOPMENT

SCALE AS NOTED

FOUNDATION PLAN

A1.00

© 2017 Peninsula Associates Architects LLC

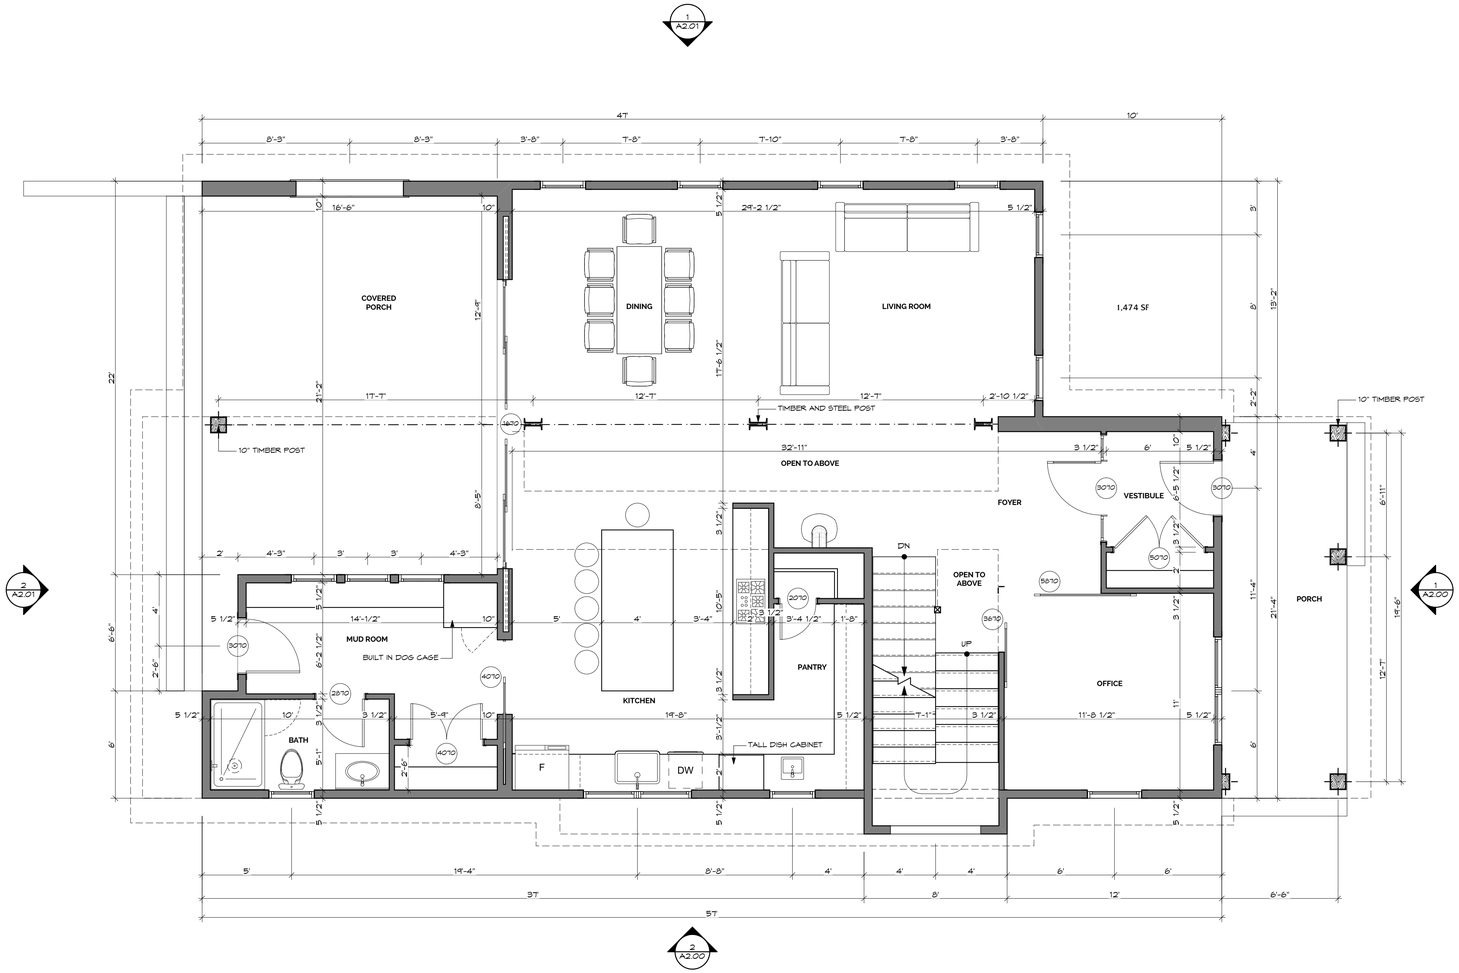

1 First Floor Plan
SCALE: 1/4" = 1'-0"

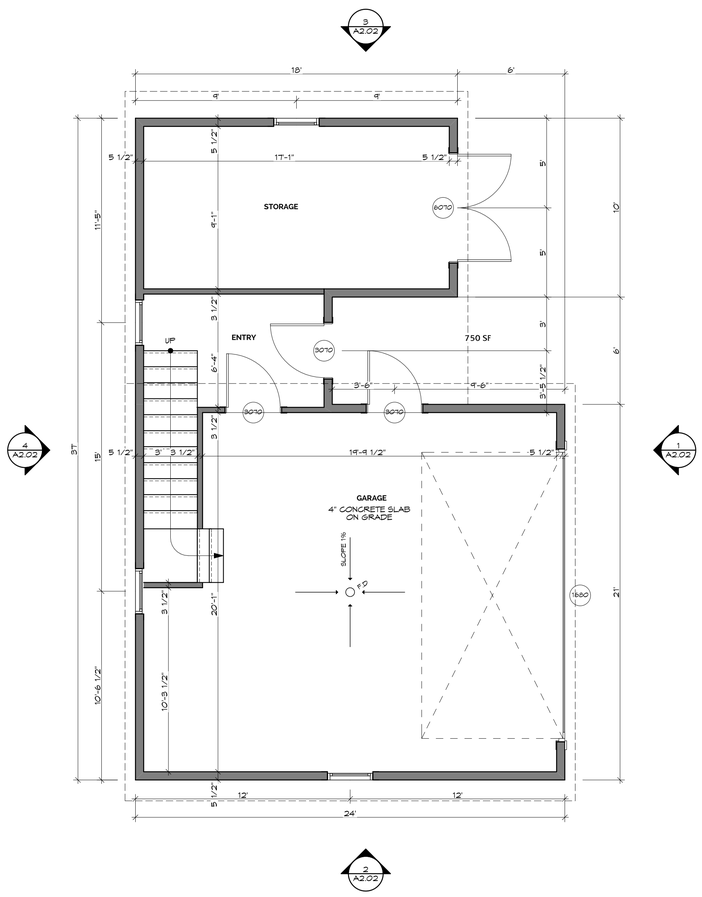

2 Garage Floor Plan
SCALE: 1/4" = 1'-0"

PENINSULA ARCHITECTS
P.O. Box 235 | 1775 Main Street
Peninsula, OH 44264
v 330.657.2800 | f 330.657.2419
www.pa-architects.com

PETE & CLARE SMITH RESIDENCE
147 Elm Street Hudson, Ohio

DATE	ISSUE
5/25/17	DESIGN DEVELOPMENT

SCALE AS NOTED

FIRST FLOOR PLAN

A1.00

© 2017 Peninsula Associates Architects LLC

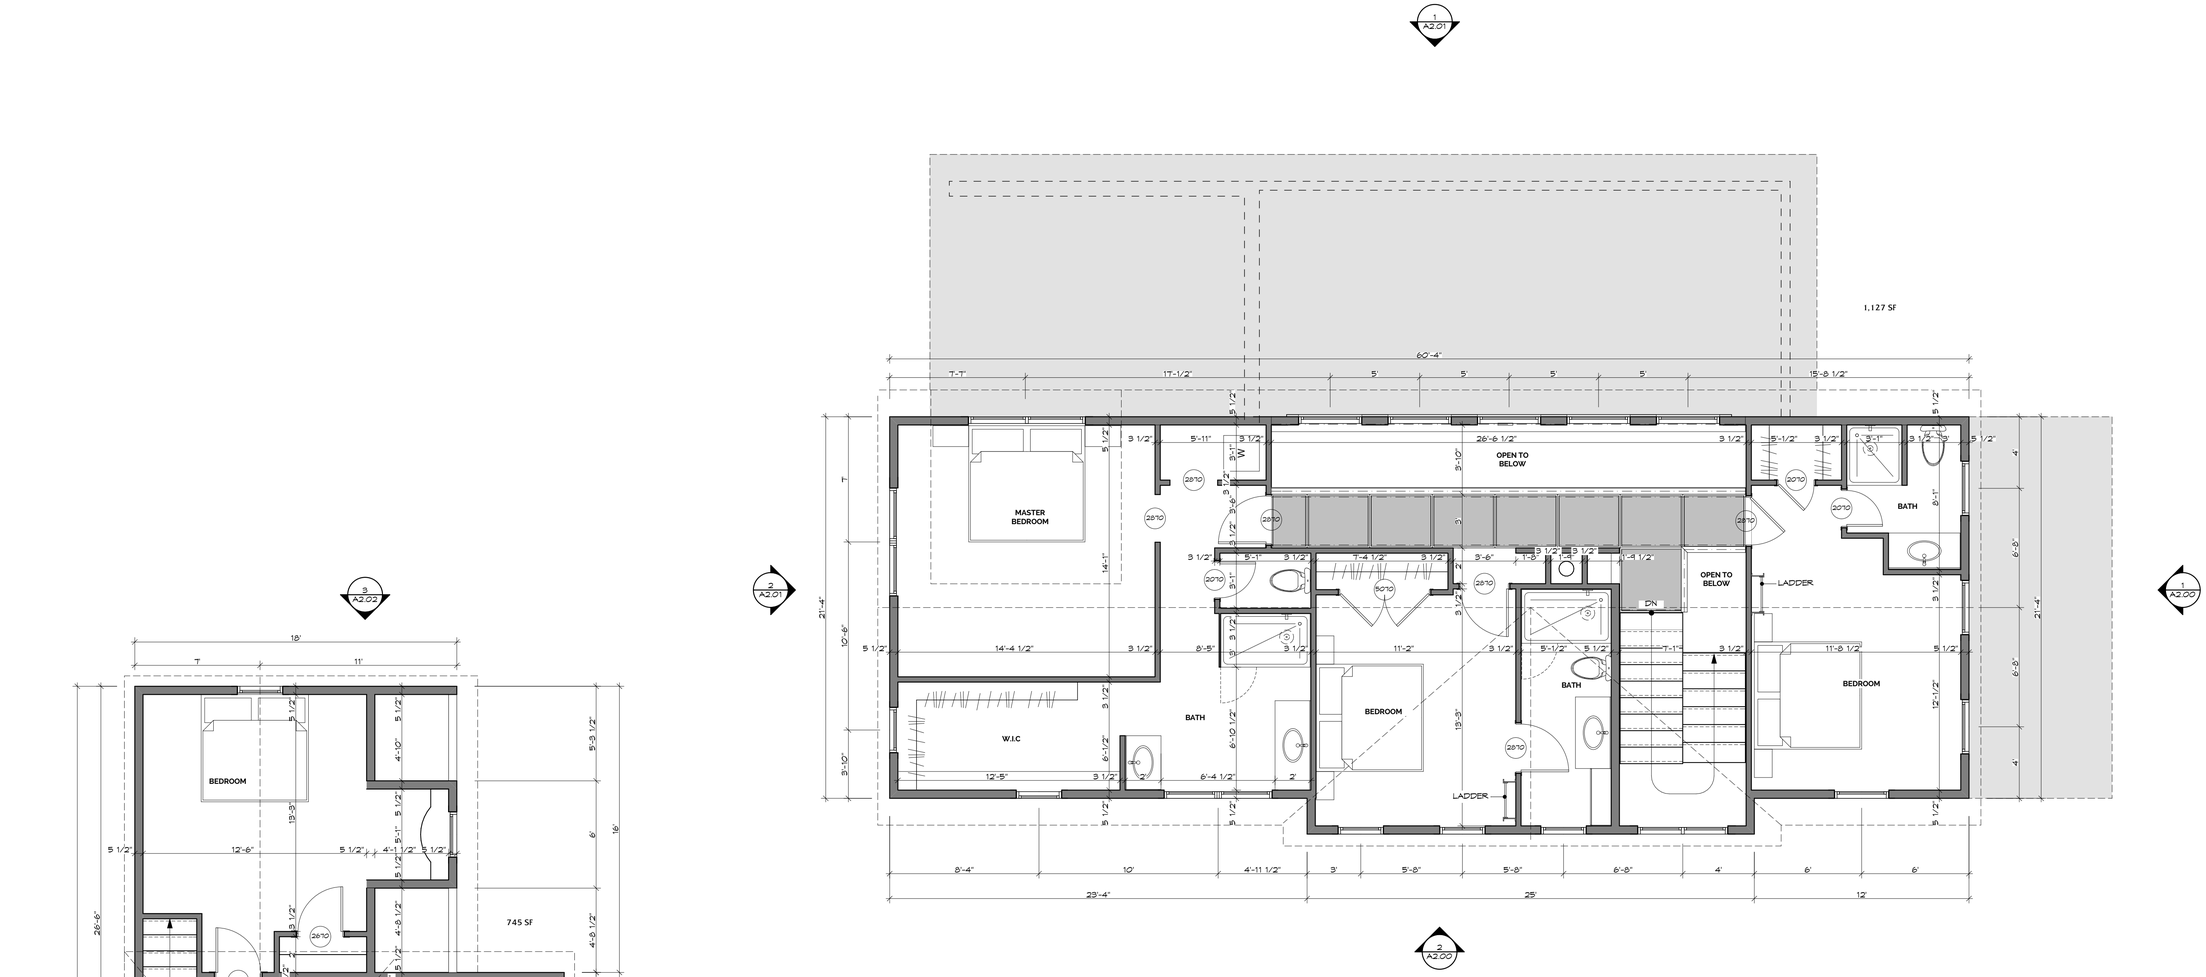

1 Second Floor Plan
SCALE: 1/4" = 1'-0"

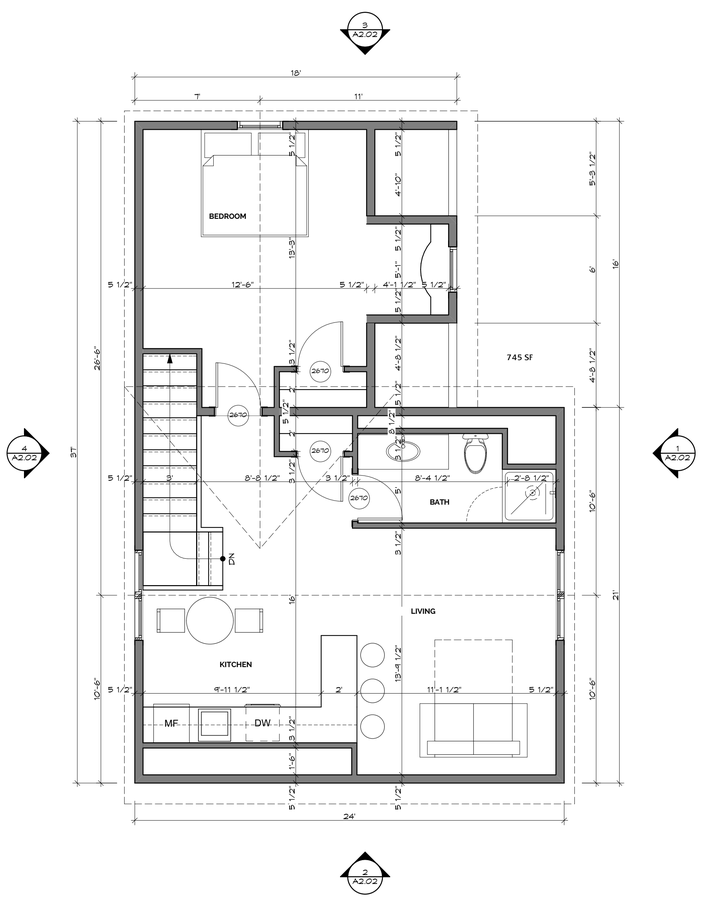

2 Garage Second Floor Plan
SCALE: 1/4" = 1'-0"

PENINSULA
ARCHITECTS
P.O. Box 235 | 1775 Main Street
Peninsula, OH 44264
v 330.657.2800 | f 330.657.2419
www.pa-architects.com

PETE & CLARE SMITH RESIDENCE
147 Elm Street Hudson, Ohio

DATE	ISSUE
5/25/17	DESIGN DEVELOPMENT

SCALE: AS NOTED

SECOND FLOOR PLAN

A1.01

© 2017 Peninsula Associates Architects LLC

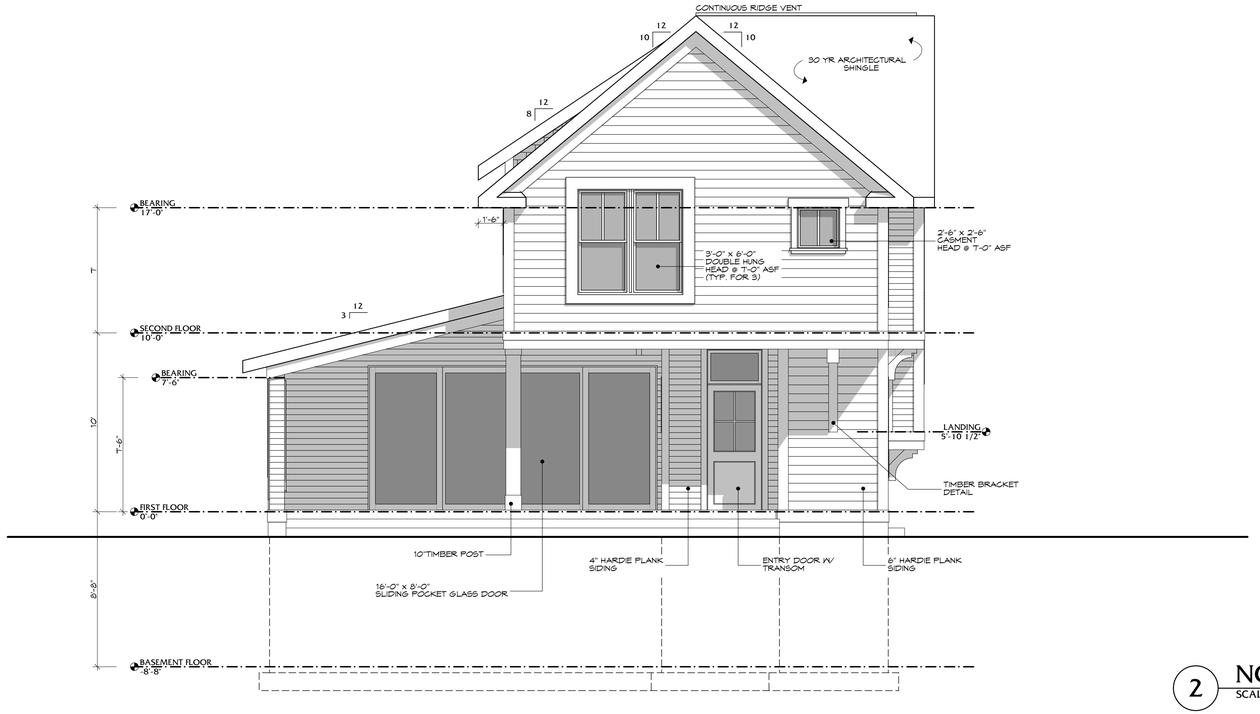

2 NORTH ELEVATION

SCALE: 1/4" = 1'-0"

0 2' 4' 8'

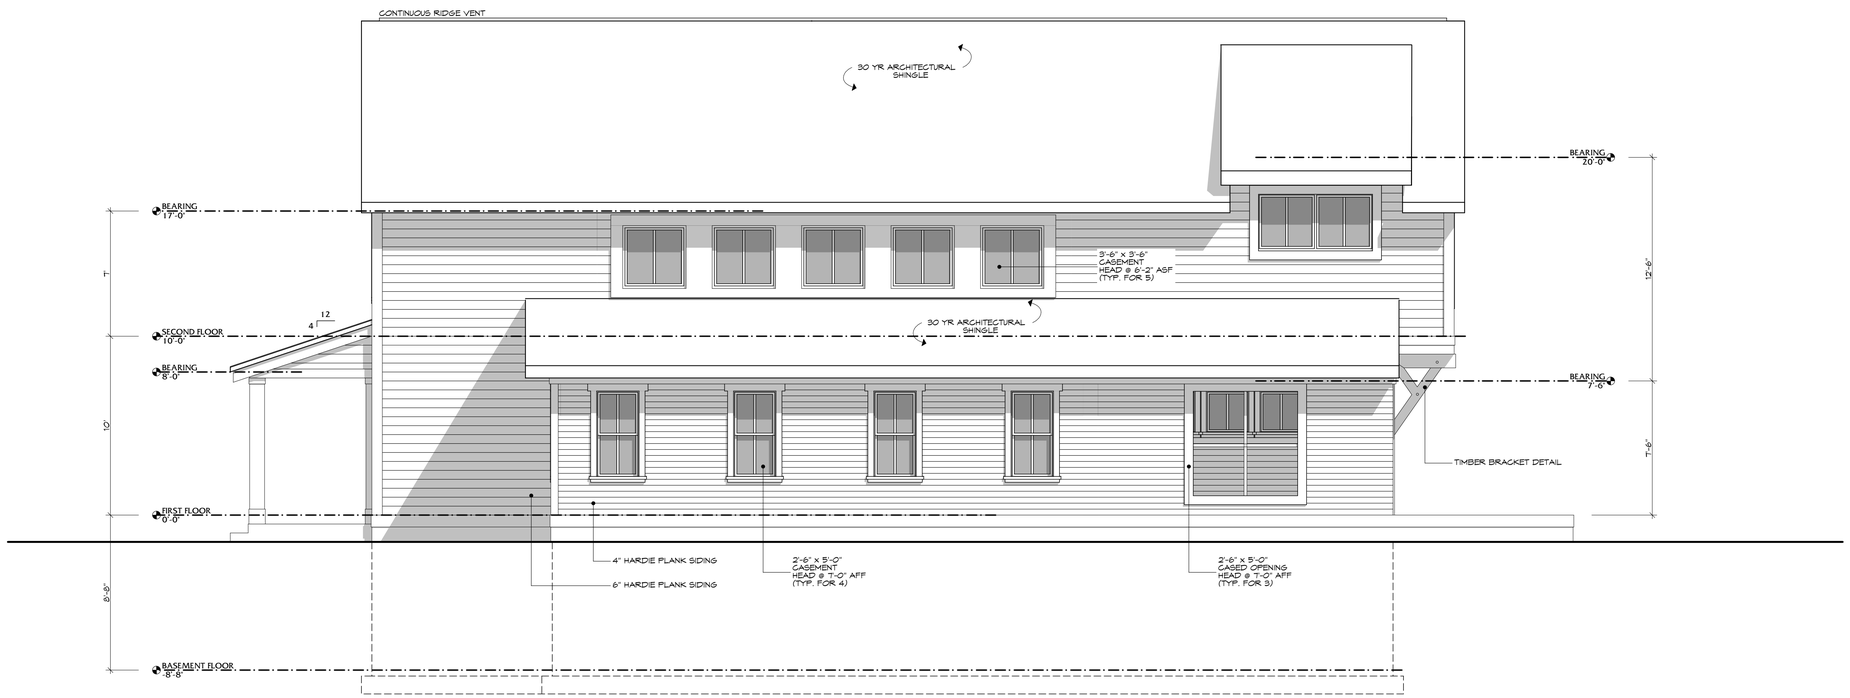

1 EAST ELEVATION

SCALE: 1/4" = 1'-0"

0 2' 4' 8'

PENINSULA ARCHITECTS
P.O. Box 235 | 1775 Main Street
Peninsula, OH 44264
v 330.657.2800 | f 330.657.2419
www.pa-architects.com

PETE & CLARE SMITH RESIDENCE

147 Elm Street Hudson, Ohio

DATE	ISSUE
5/25/17	DESIGN DEVELOPMENT

SCALE: AS NOTED

ELEVATIONS

A2.01

© 2017 Peninsula Associates Architects LLC

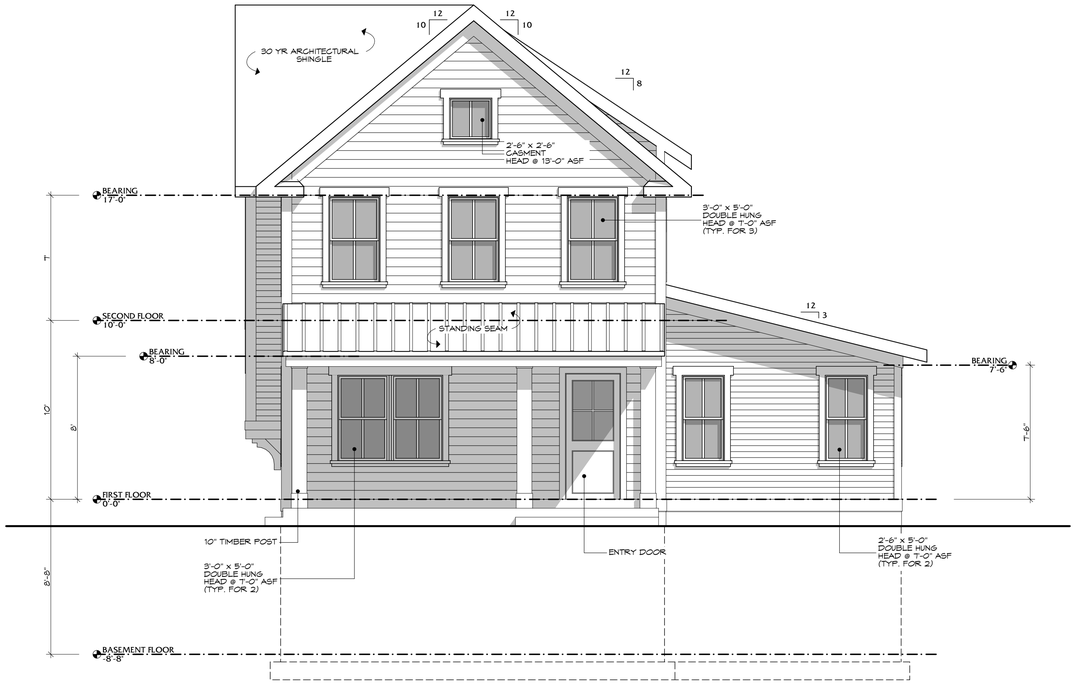

1 SOUTH ELEVATION
SCALE: 1/4" = 1'-0"

0 2' 4' 8'

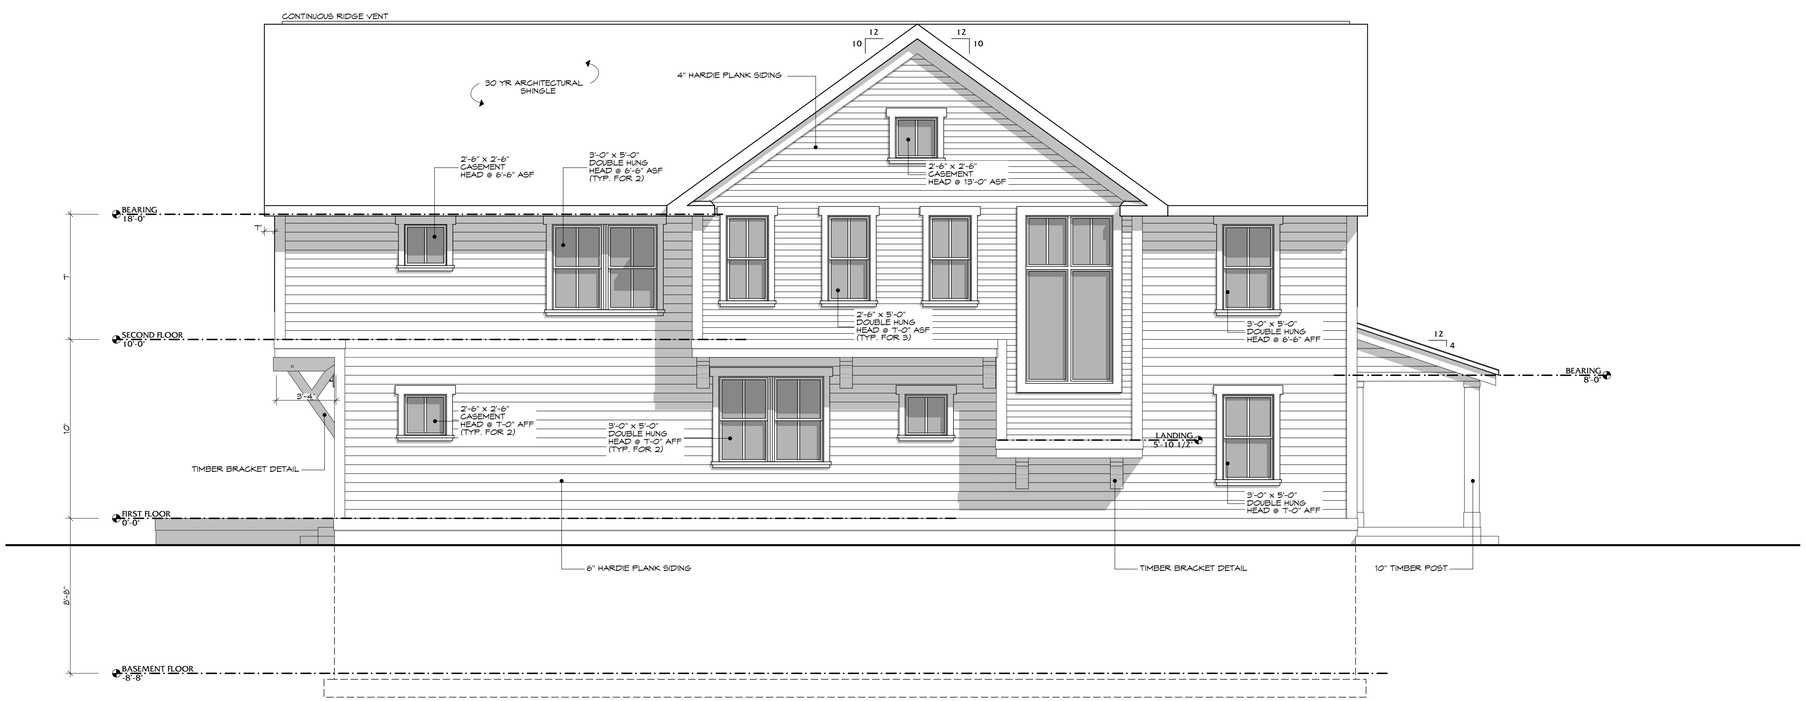

2 WEST ELEVATION
SCALE: 1/4" = 1'-0"

0 2' 4' 8'

PENINSULA
ARCHITECTS
P.O. Box 235 | 1775 Main Street
Peninsula, OH 44264
v 330.657.2800 | f 330.657.2419
www.pa-architects.com

PETE & CLARE SMITH RESIDENCE
147 Elm Street Hudson, Ohio

DATE	ISSUE
5/25/17	DESIGN DEVELOPMENT

SCALE	AS NOTED

ELEVATIONS

A2.00

© 2017 Peninsula Associates Architects LLC

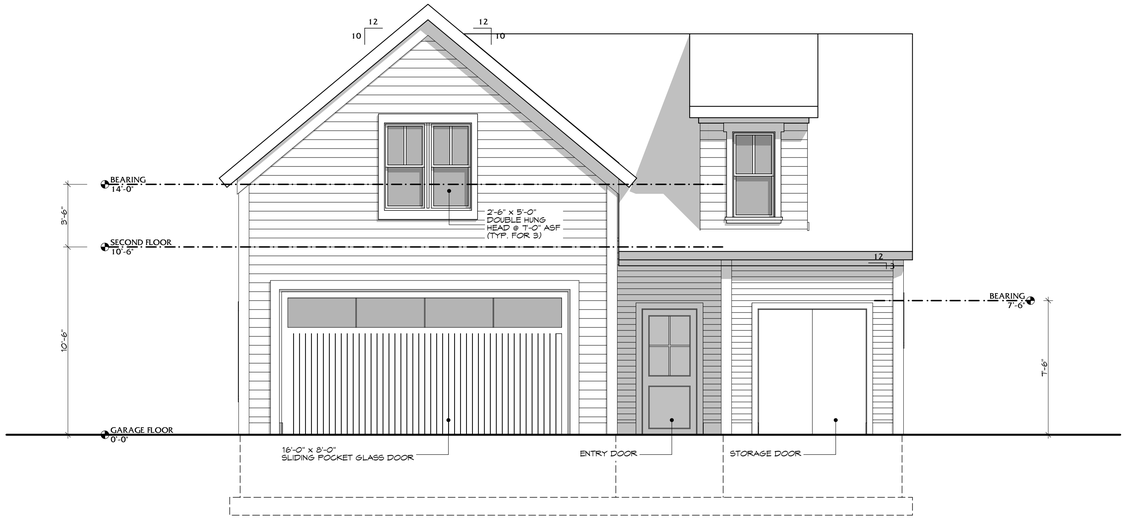

1 SOUTH ELEVATION

SCALE: 1/4" = 1'-0"

0 2' 4' 8'

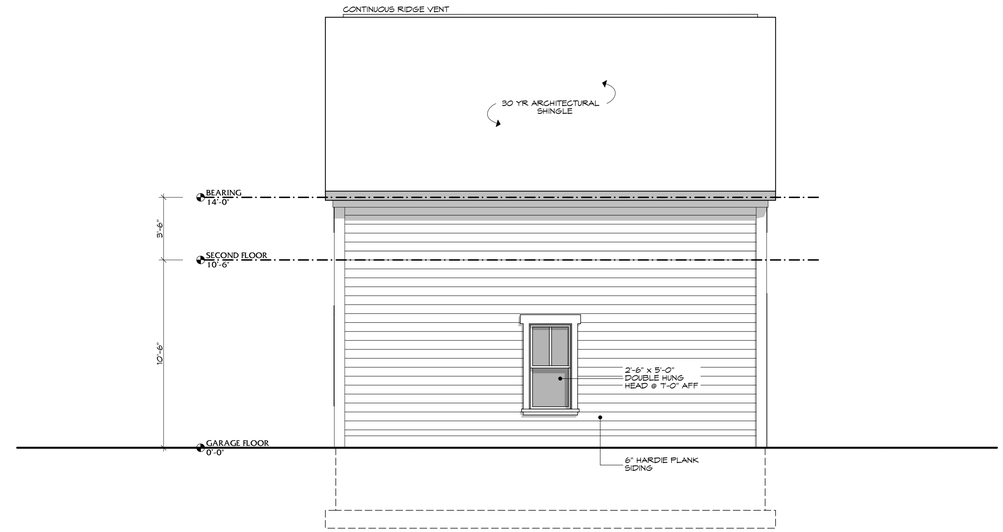

2 WEST ELEVATION

SCALE: 1/4" = 1'-0"

0 2' 4' 8'

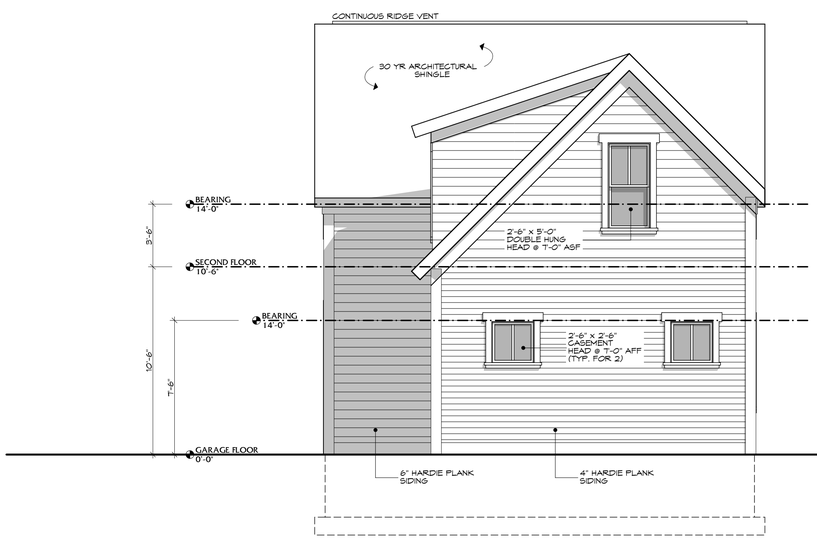

3 EAST ELEVATION

SCALE: 1/4" = 1'-0"

0 2' 4' 8'

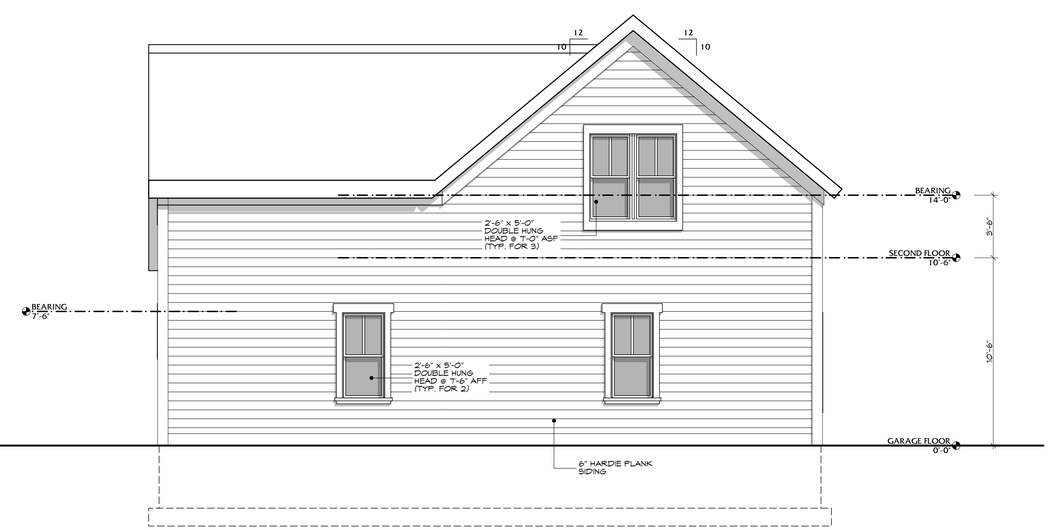

4 NORTH ELEVATION

SCALE: 1/4" = 1'-0"

0 2' 4' 8'

PENINSULA
ARCHITECTS
P.O. Box 235 | 1775 Main Street
Peninsula, OH 44264
v 330.657.2800 | f 330.657.2419
www.pa-architects.com

PETE & CLARE SMITH RESIDENCE

147 Elm Street Hudson, Ohio

DATE	ISSUE
5/25/17	DESIGN DEVELOPMENT

SCALE AS NOTED

GARAGE ELEVATIONS

A2.02

© 2017 Peninsula Associates Architects LLC