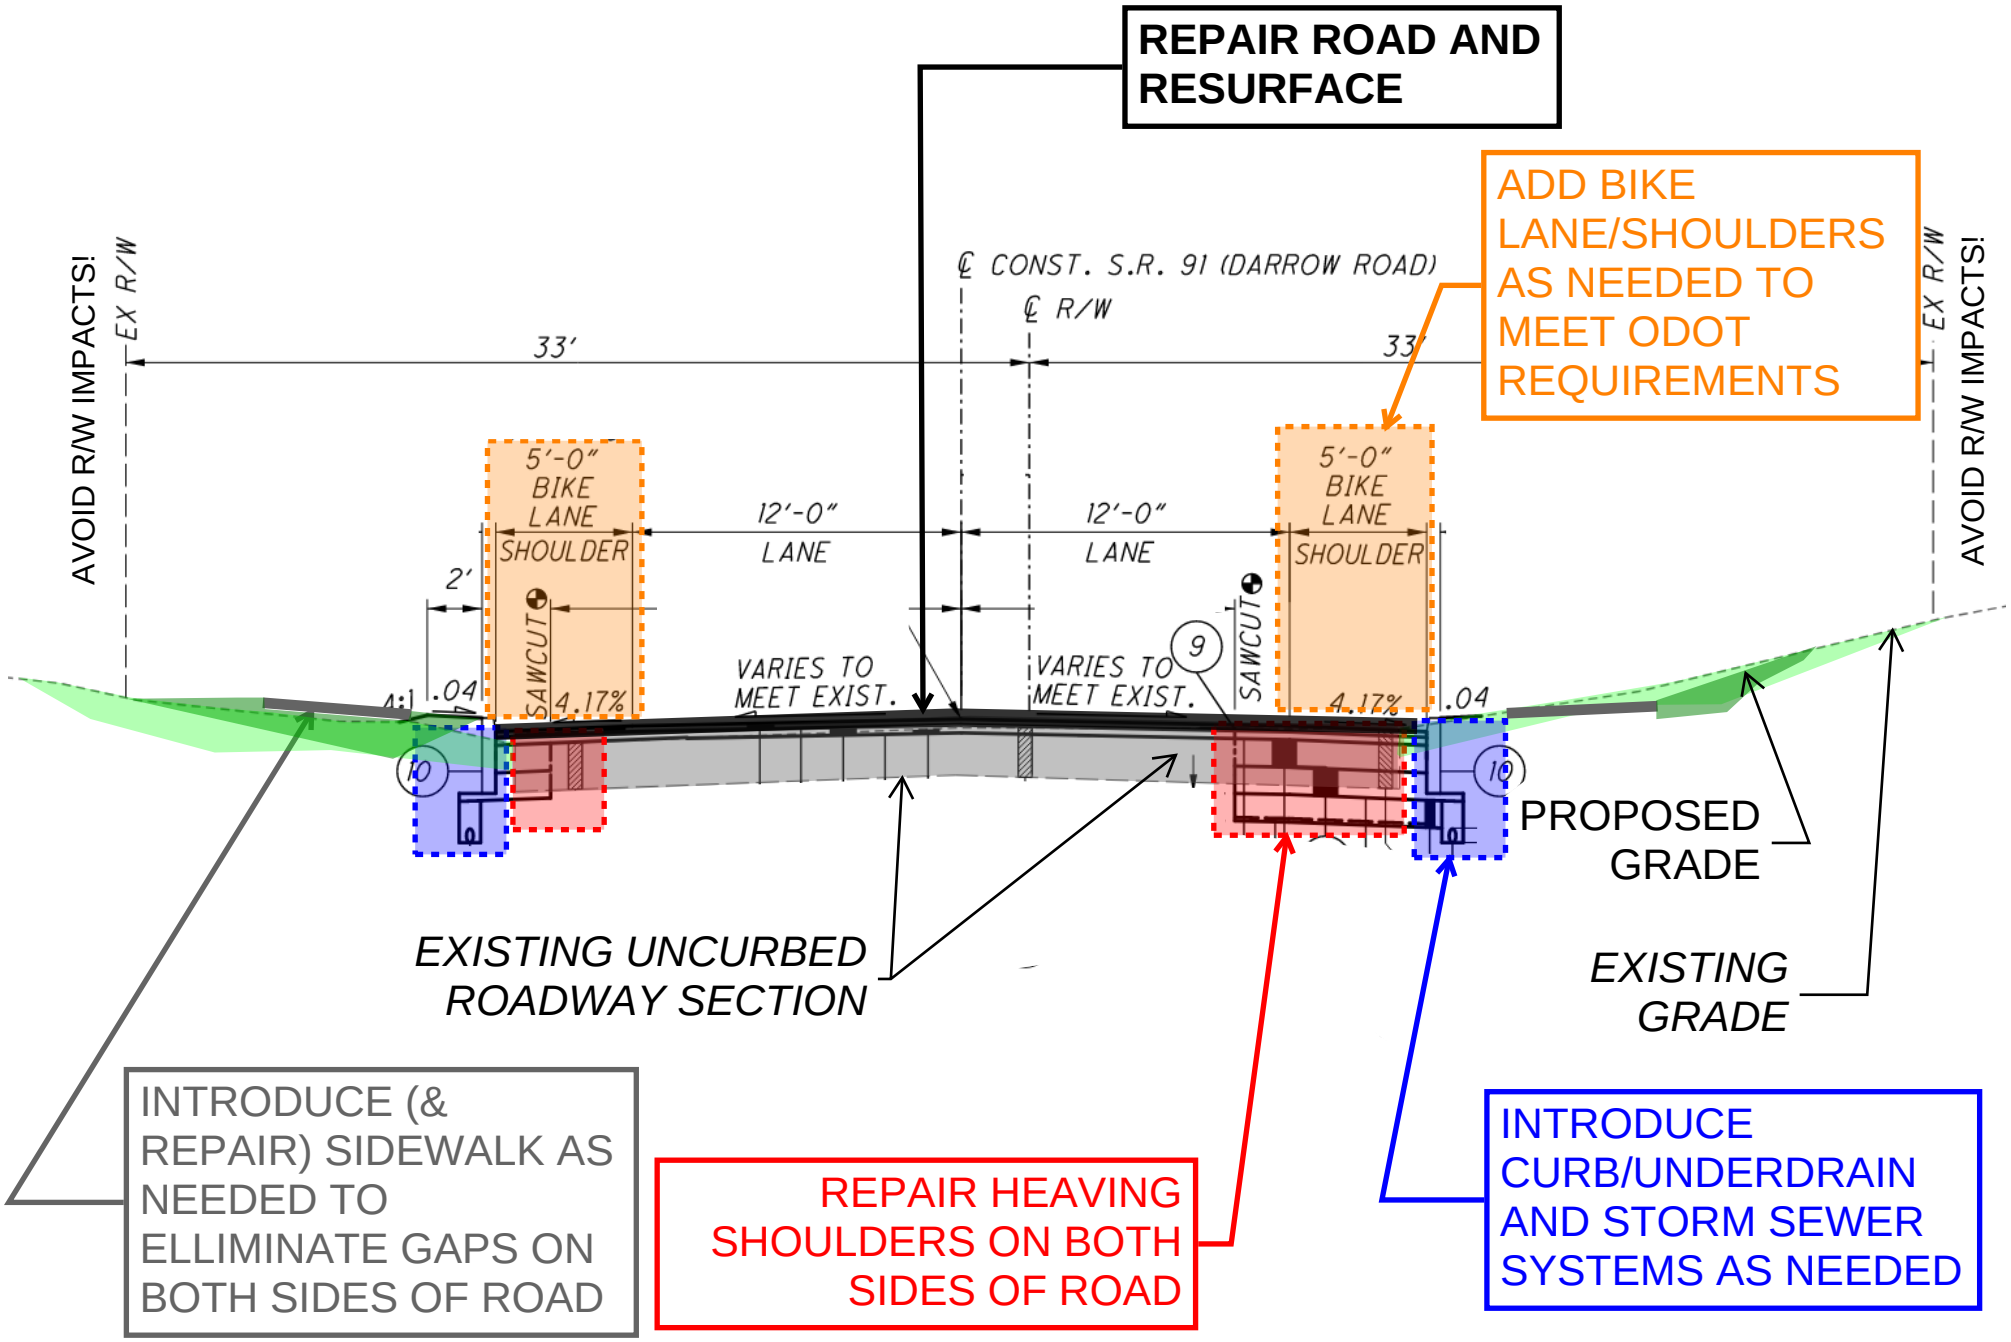2023 AMATS PROJECT APPLICATIONS
CONCEPT SR 91 RECONSTRUCTION TYPICAL SECTION