



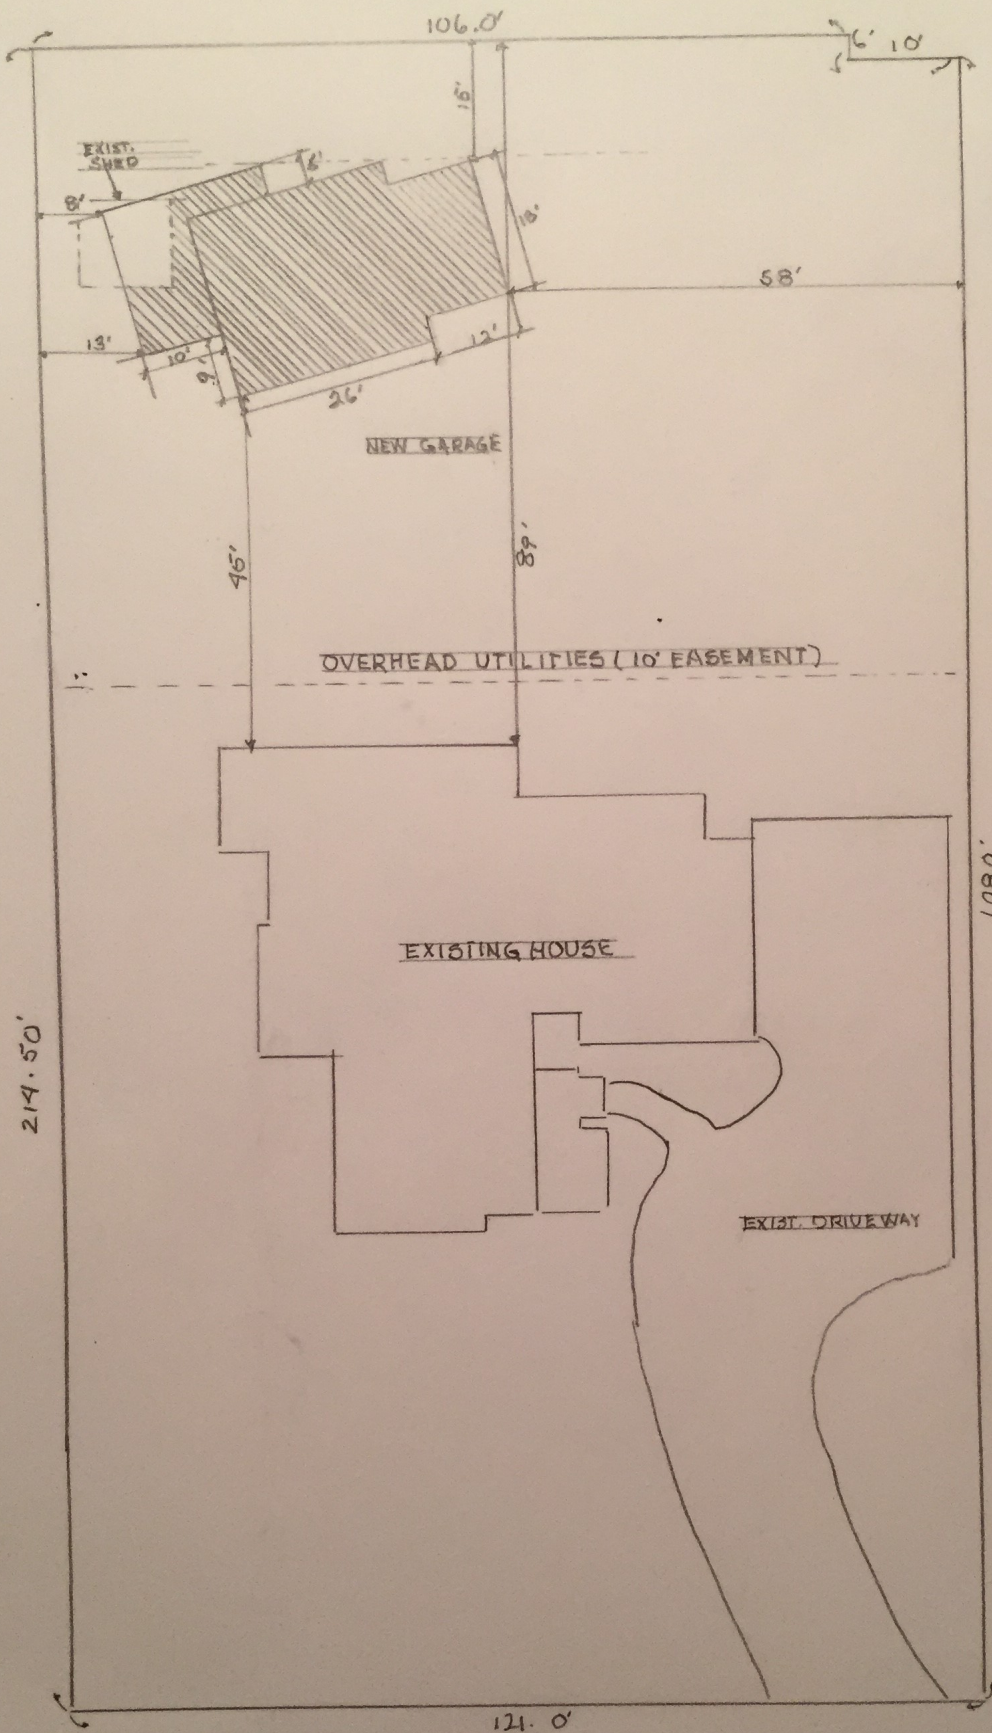


OWEN BROWN ST ↑ N

PLOT PLAN SCALE 1" = 20'

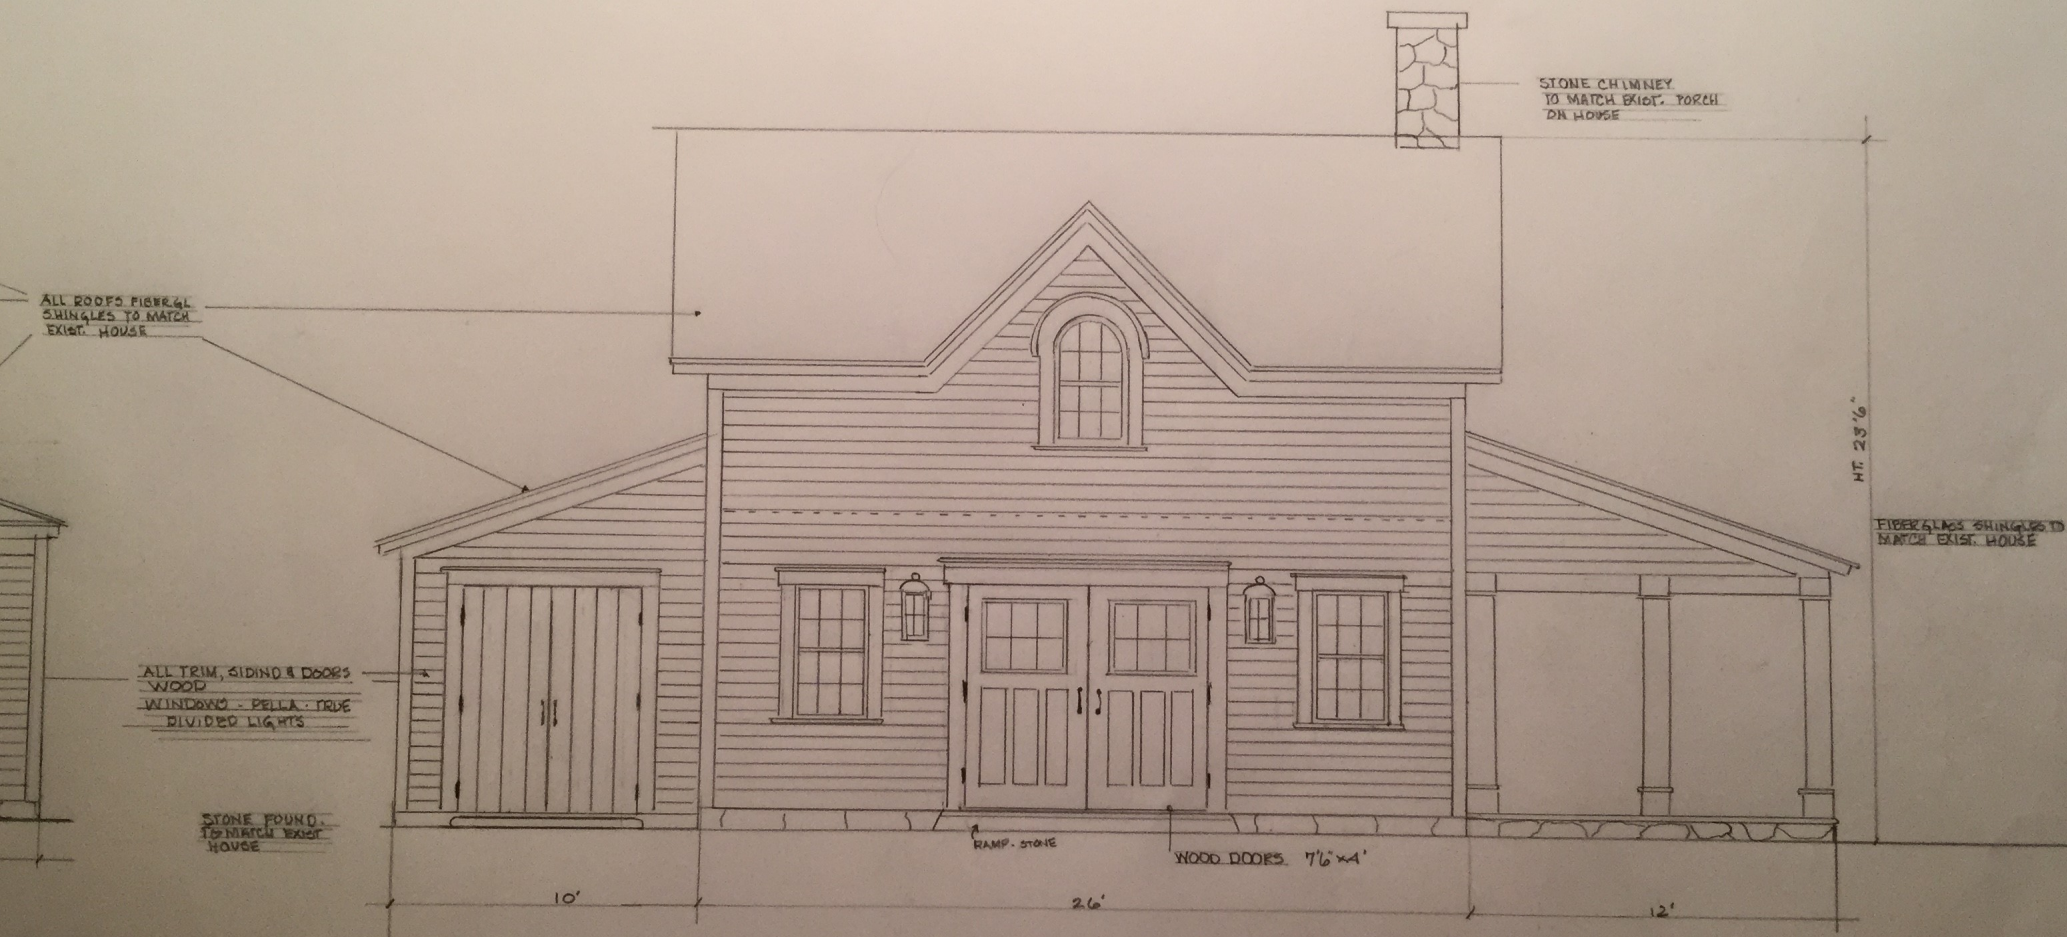

FRONT ELEVATION S

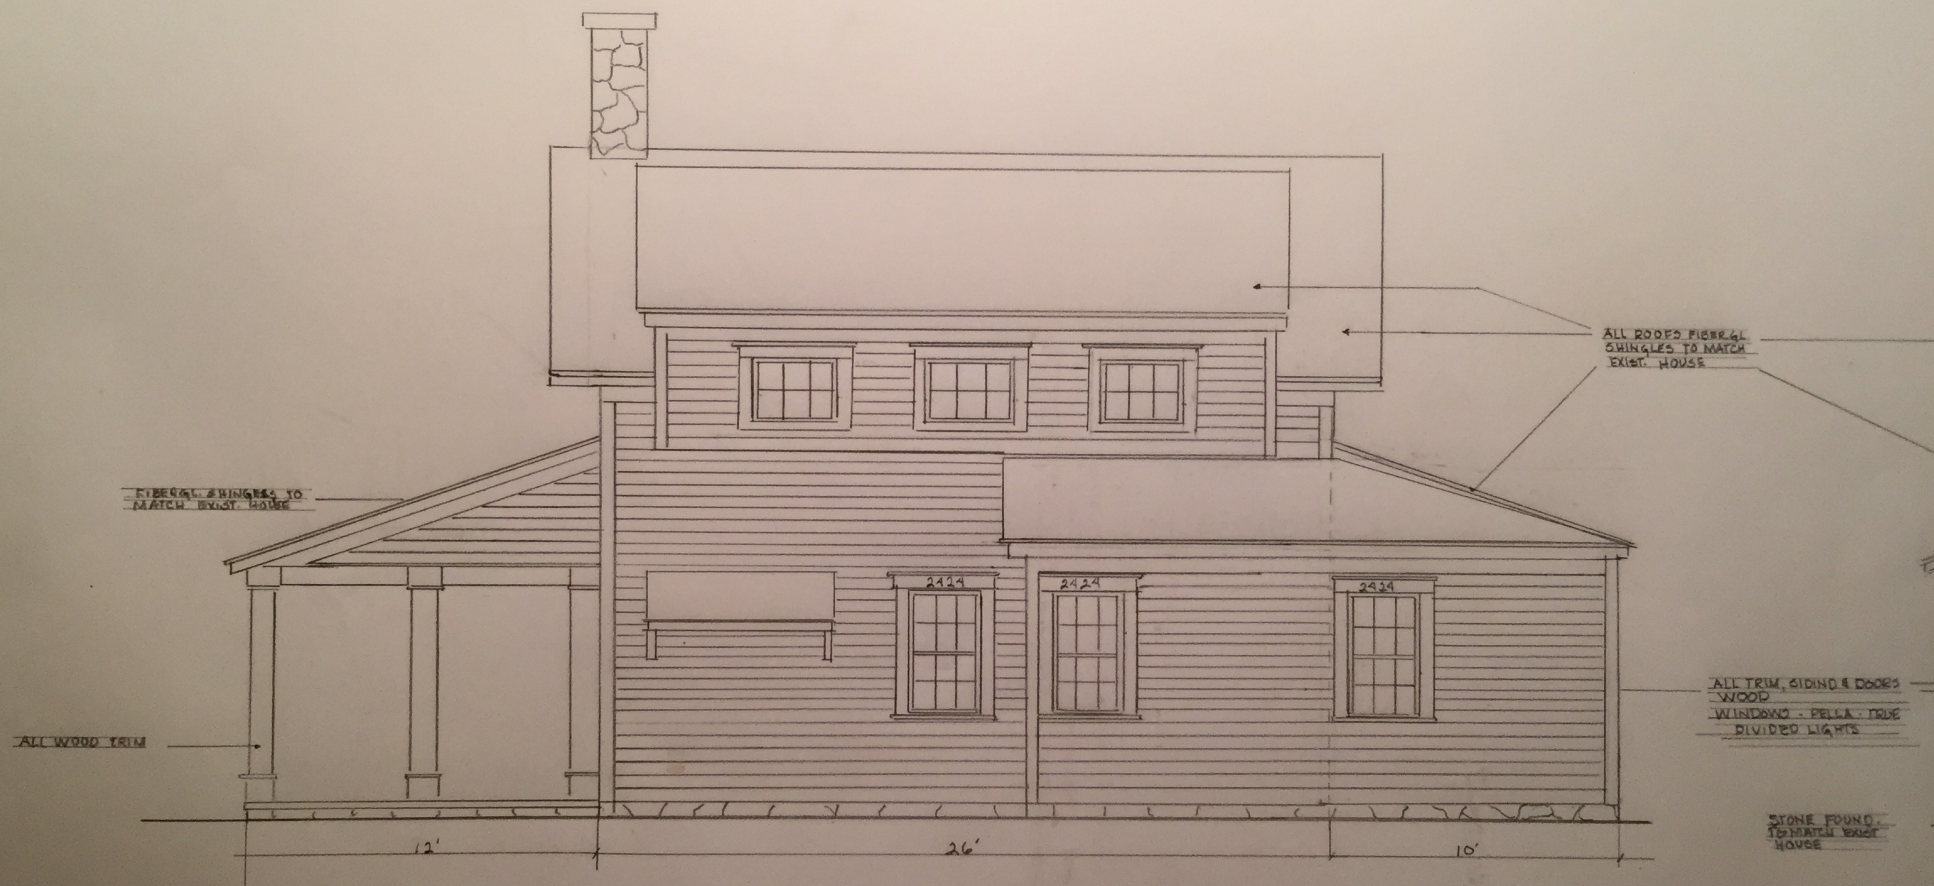

REAR ELEVATION N

ALL ROOFS FIBERGL. SHINGLES
TO MATCH EXIST. HOUSE

ALL WINDOWS PELLA-
TRUE DIVIDED LIGHTS

ALL SIDING TRIM
DOORS - WOOD


STONE FOUND TO MATCH EX. HOUSE

20'


29'

WEST SIDE ELEVATION




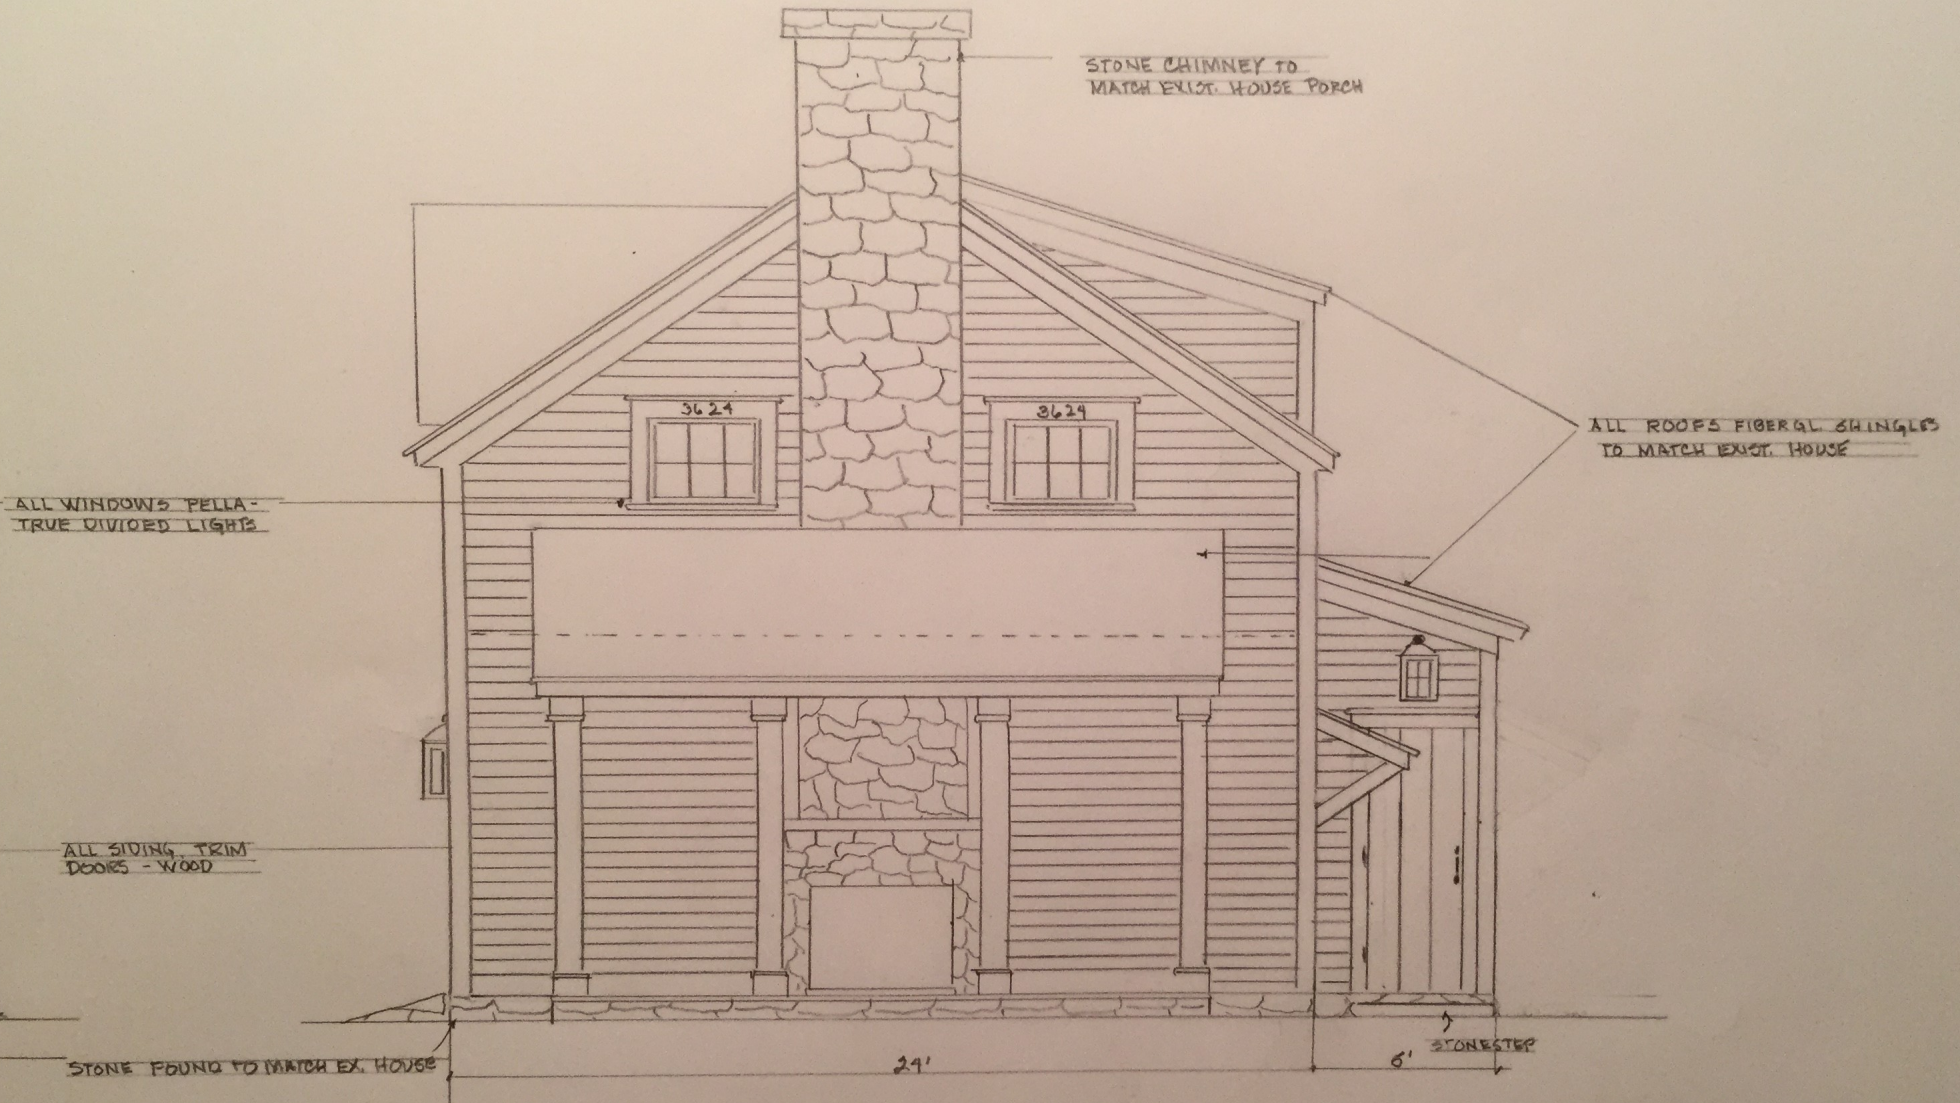


EAST SIDE ELEVATION

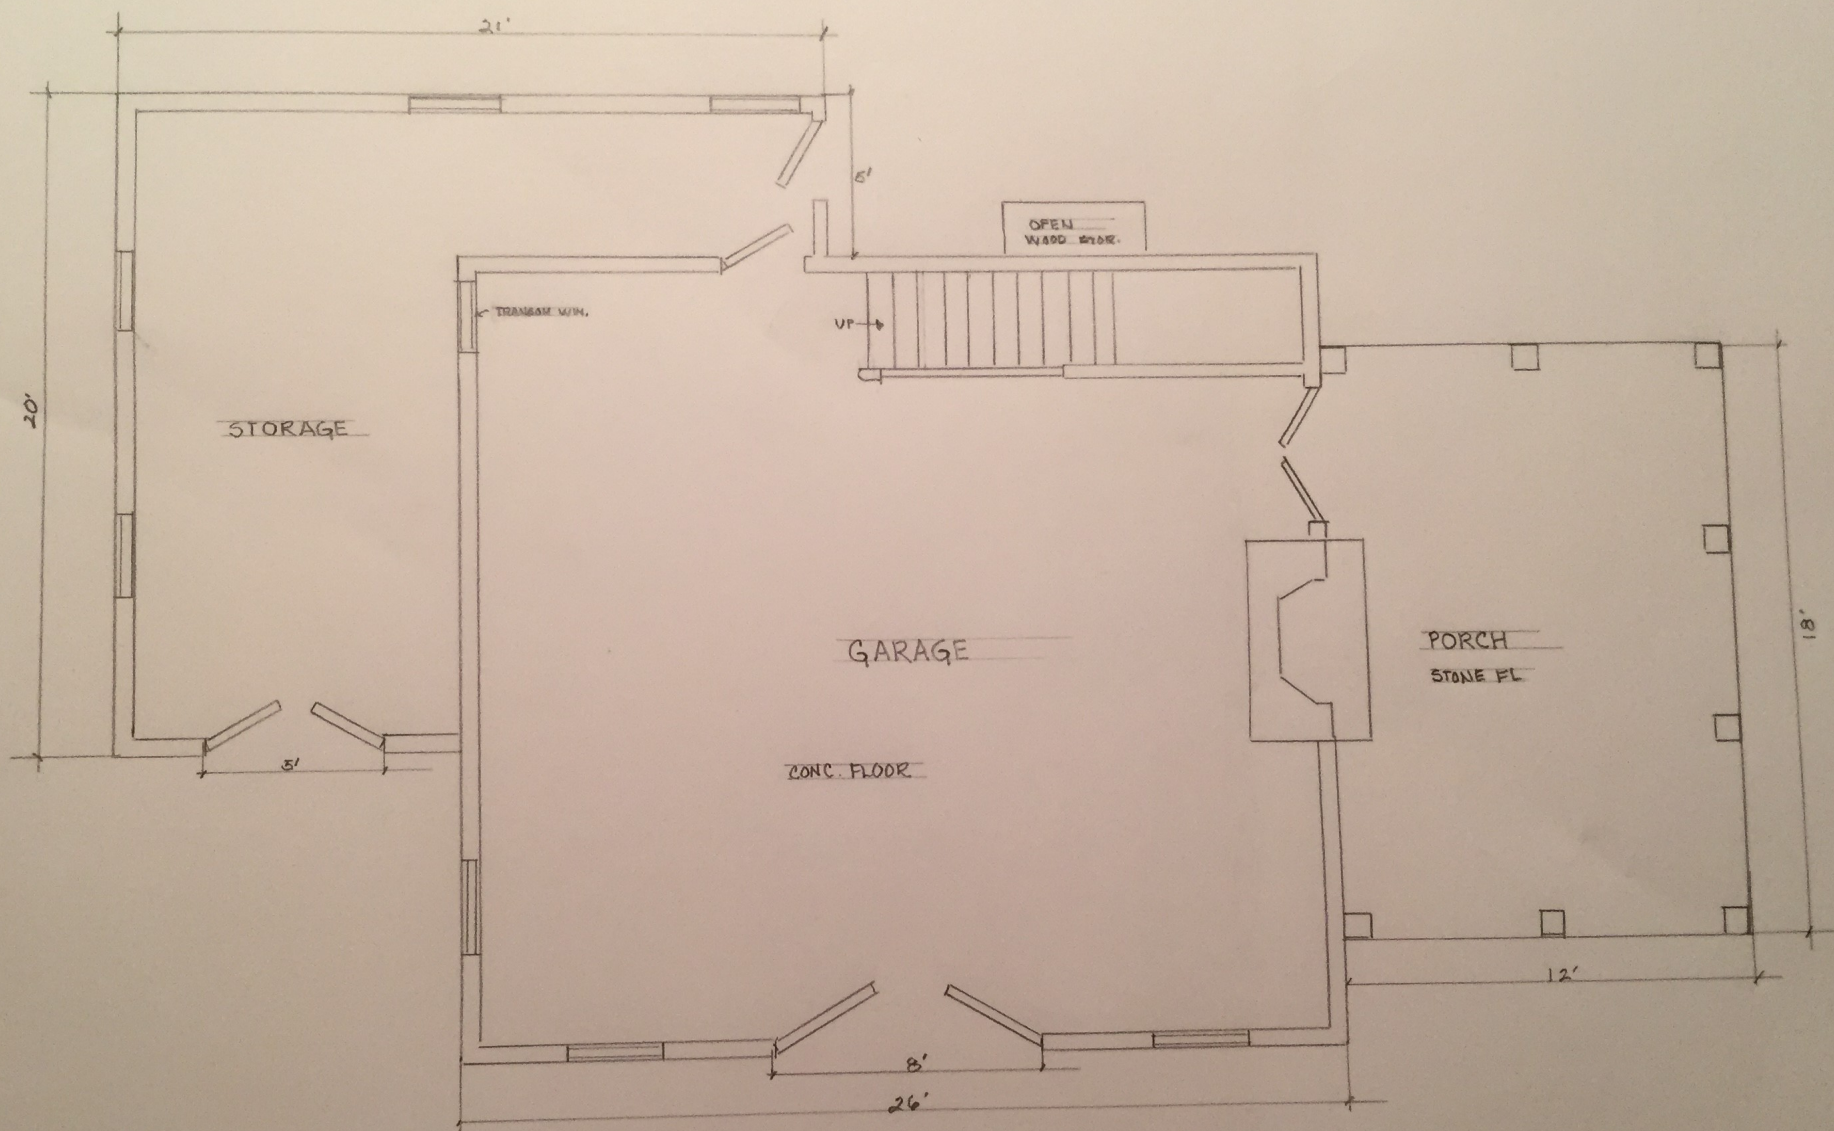


FIRST FLOOR PLAN

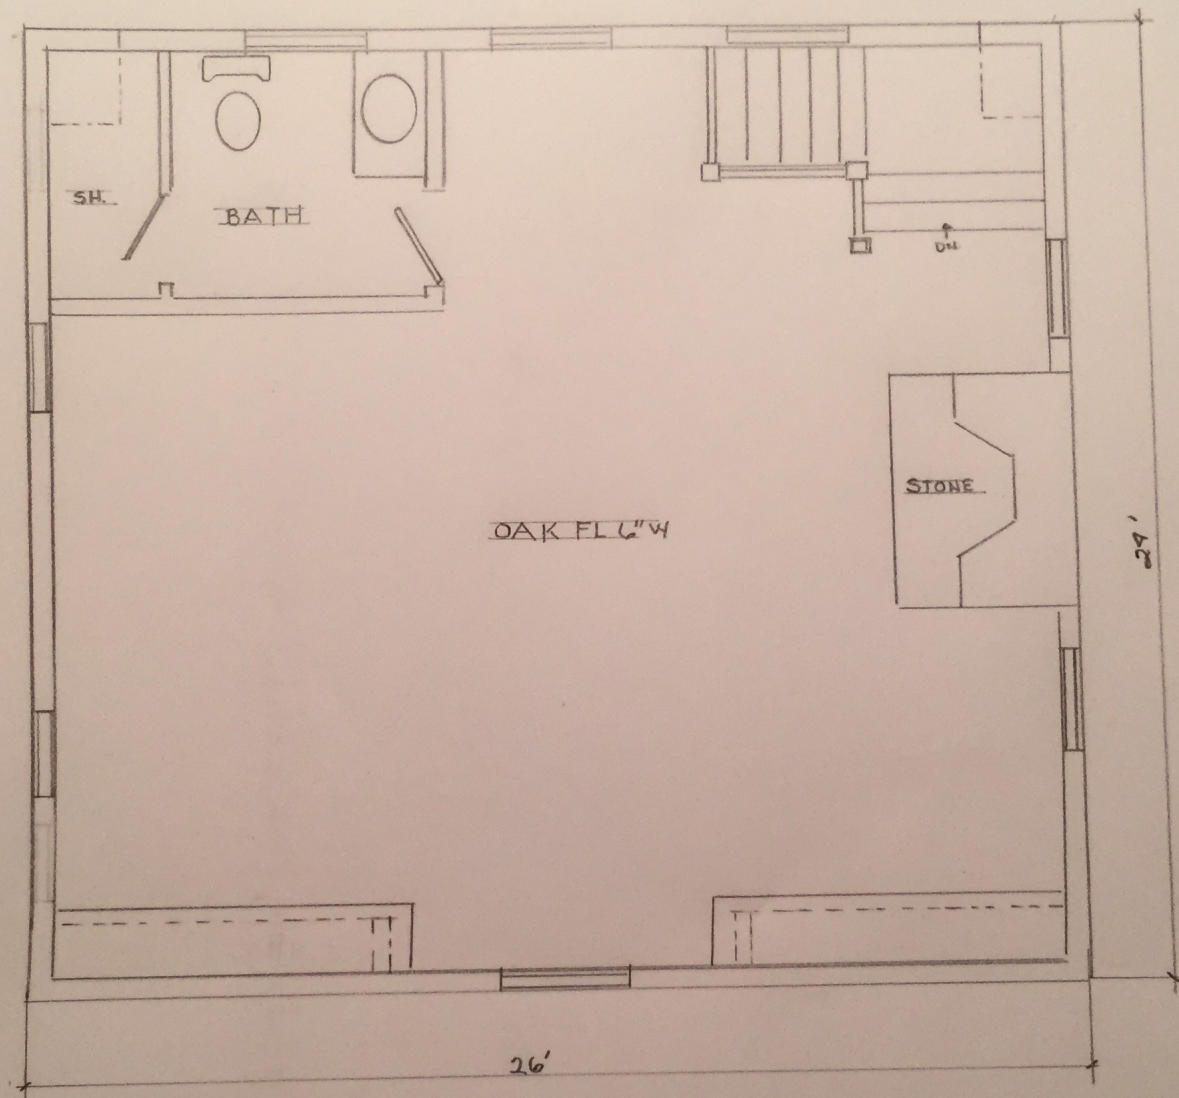

SECOND FLOOR PLAN

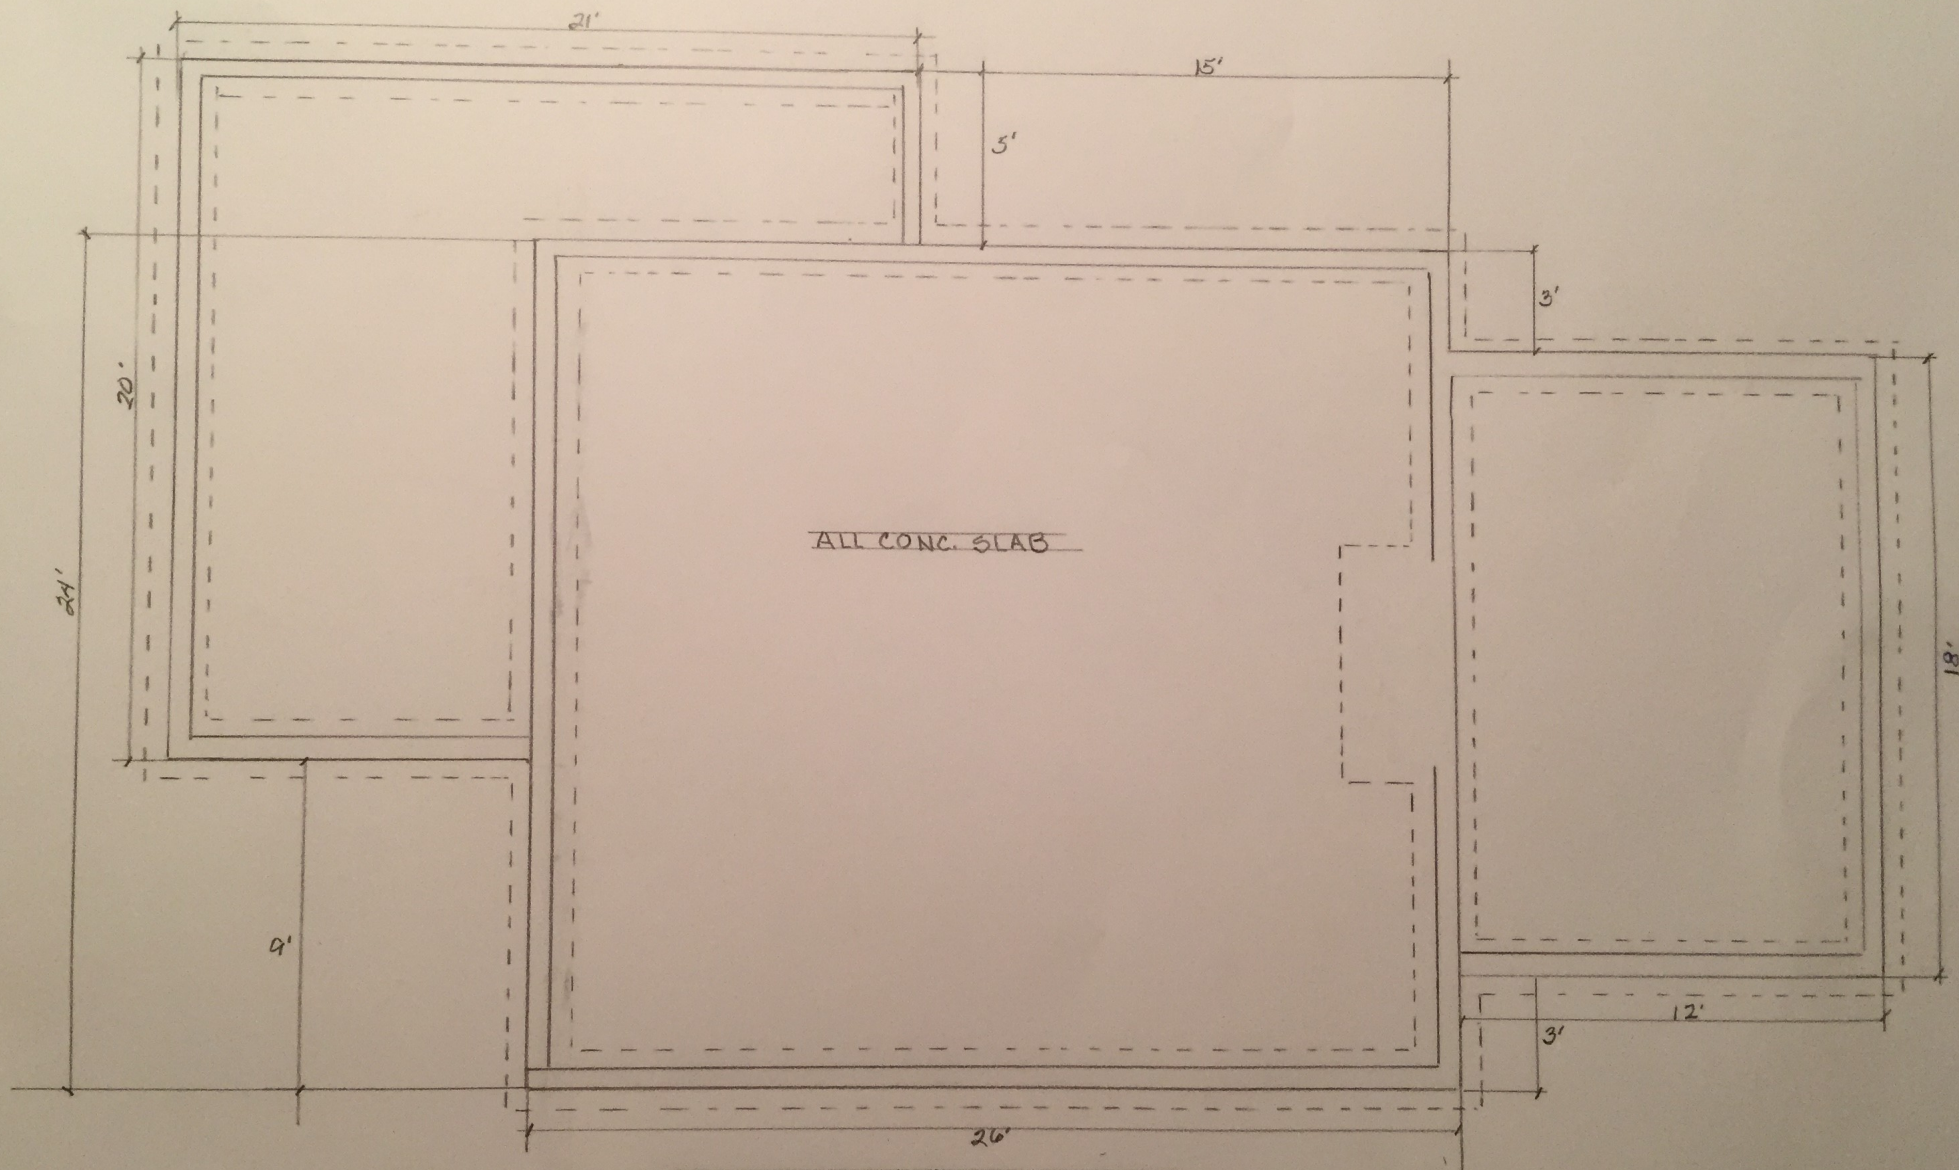


FOUNDATION PLAN SCALE 1/4" = 1'

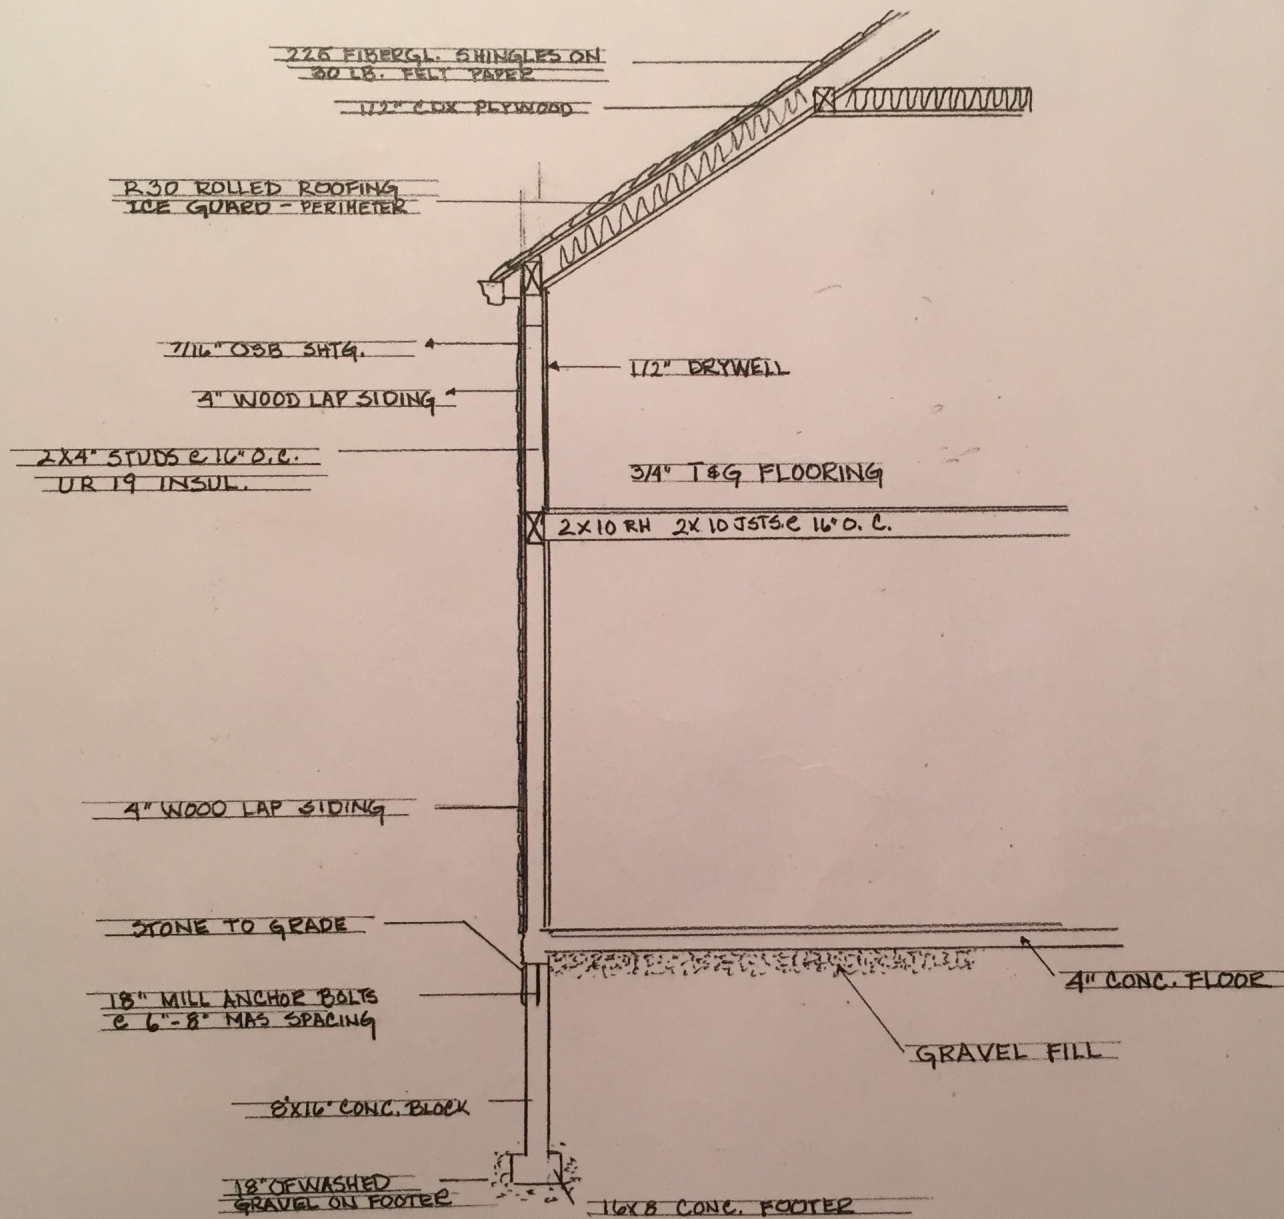


24'

STANDARD WALL SECTION SCALE 1/4" = 1'

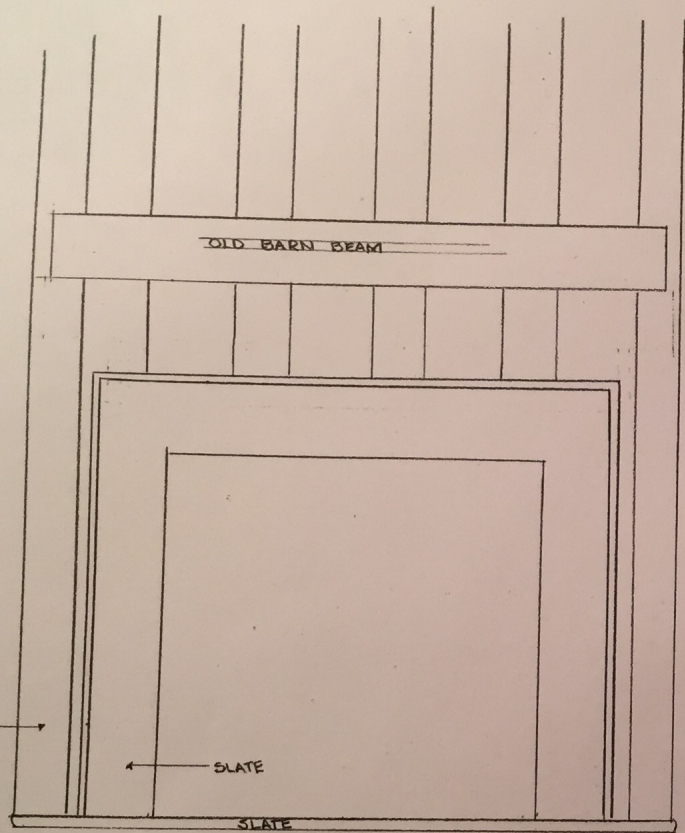

SECOND FL FIREPLACE SCALE 1"=1'

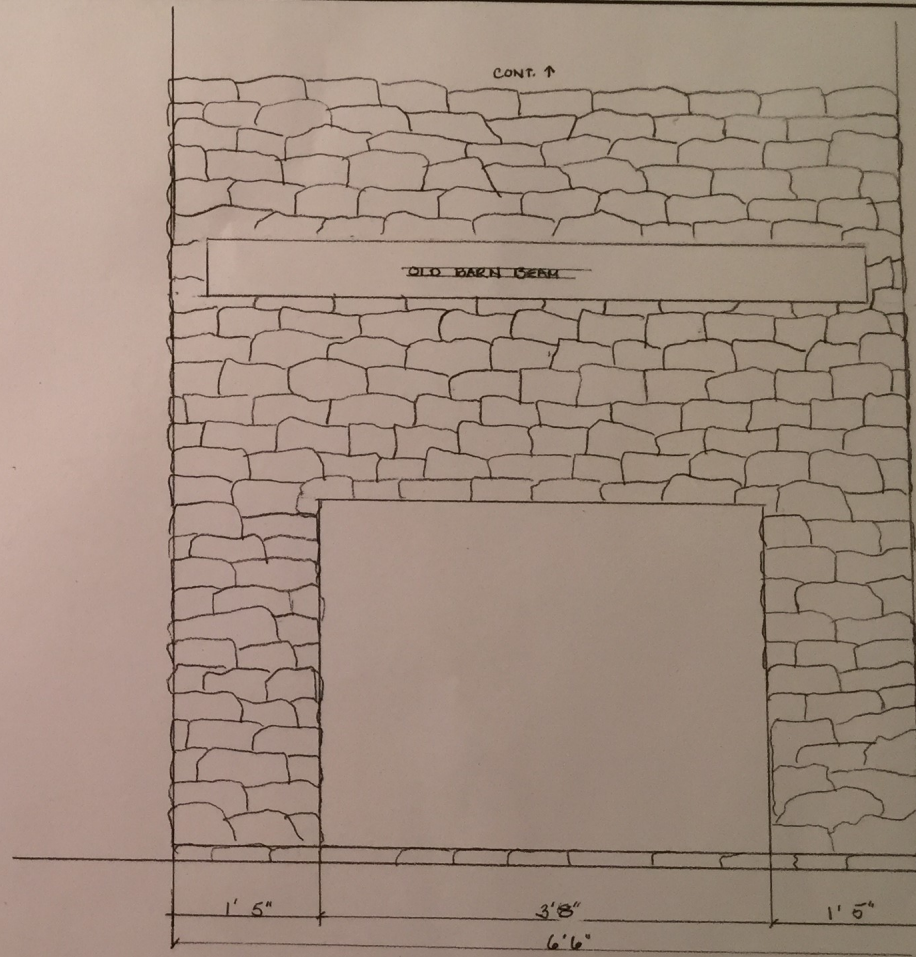


PORCH FIREPLACE SCALE 1"=1'

PRIOR TO WORK CONTRACTOR SHALL VERIFY EXISTING CONDITIONS
 & NOTIFY OWNER/DESIGNER OF ANY CONDITIONS NOT SHOWN

26 GA. GALV. STEEL FIRESTOPPING CONTINUOUS ACROSS
 CHIMNEY AT INTERSECTION OF ROOF JOISTS / RAKE, SHEATHING

6" x 8" WOOD
 BOARDS

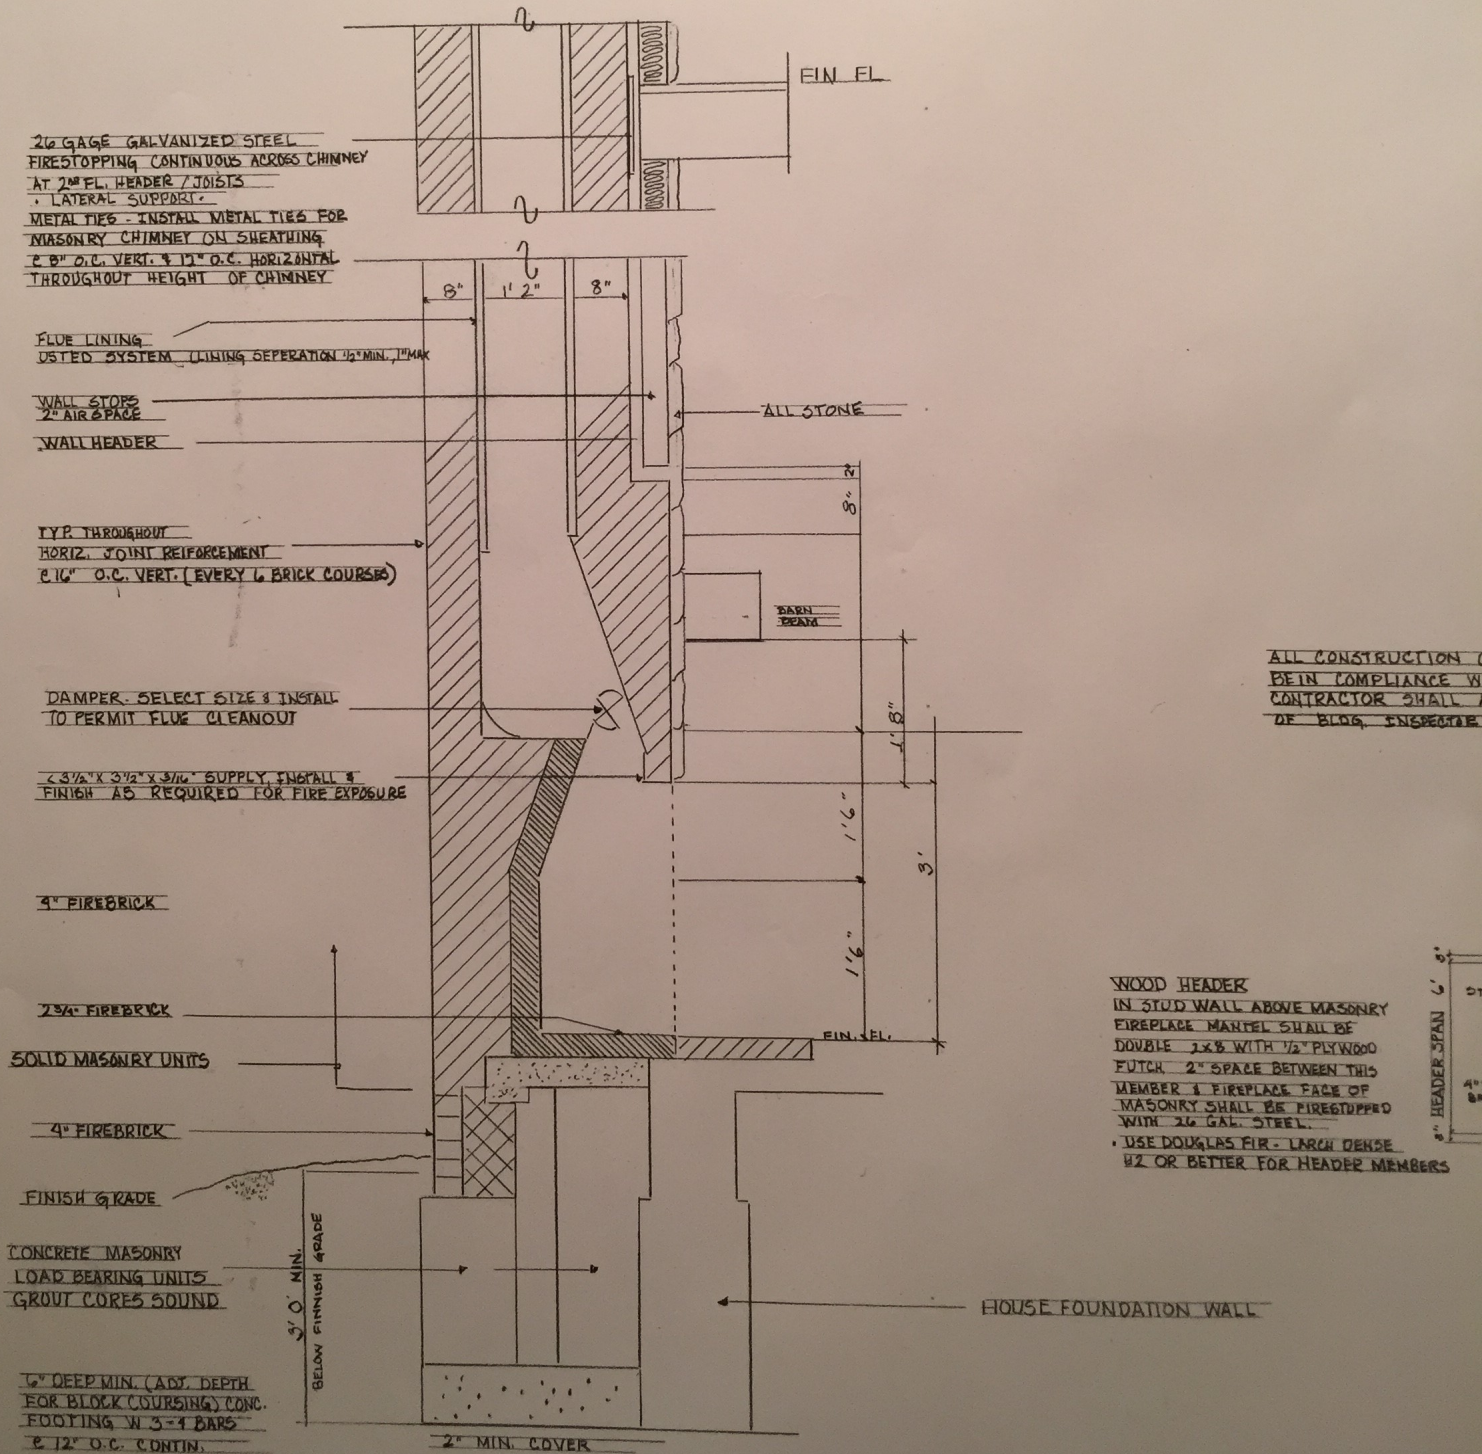

FIREPLACE SECTION A A SCALE 3/4" = 1'







