




PROP. OVERHEAD EXAMPLE





EXISTING CONDITIONS

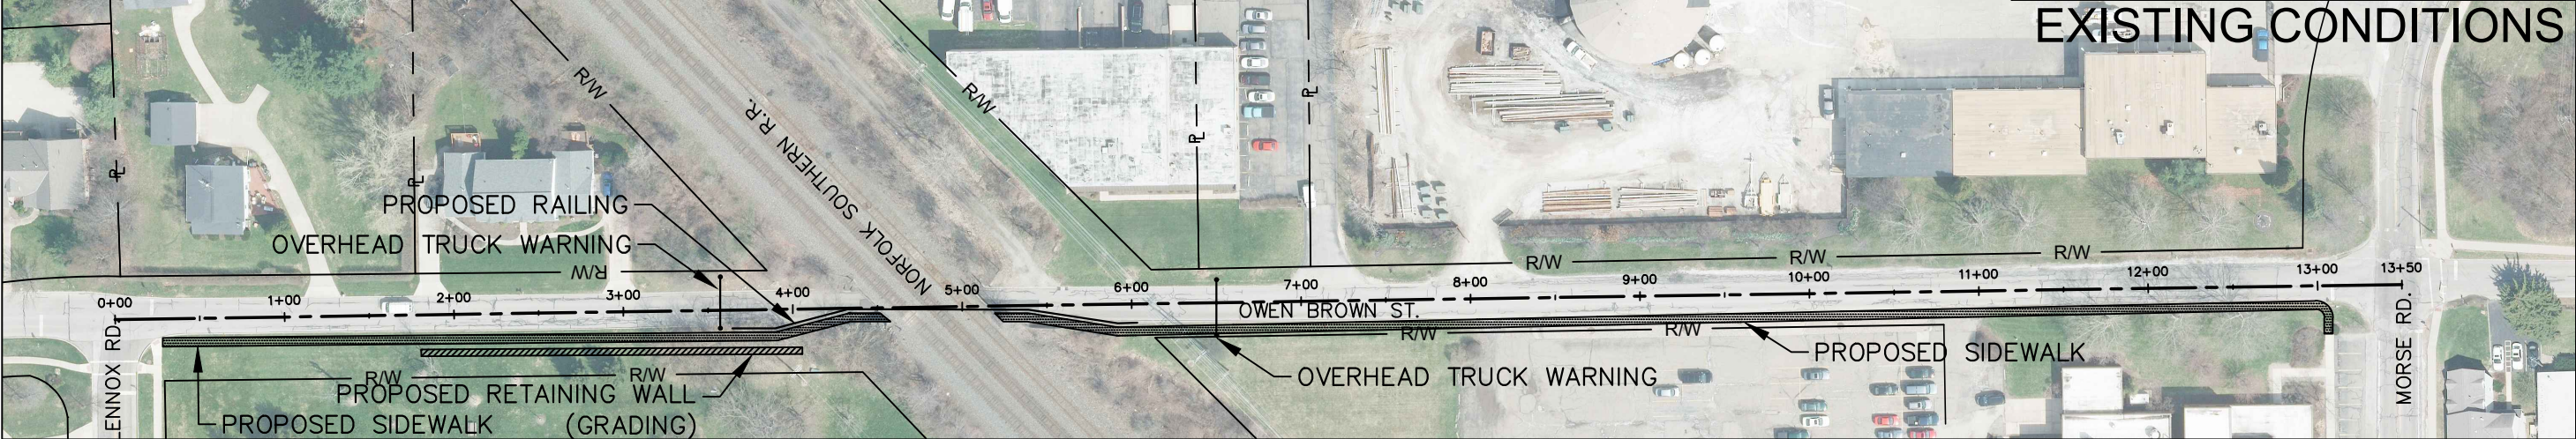

EXISTING CONDITIONS

PROPOSED ALTERNATIVE

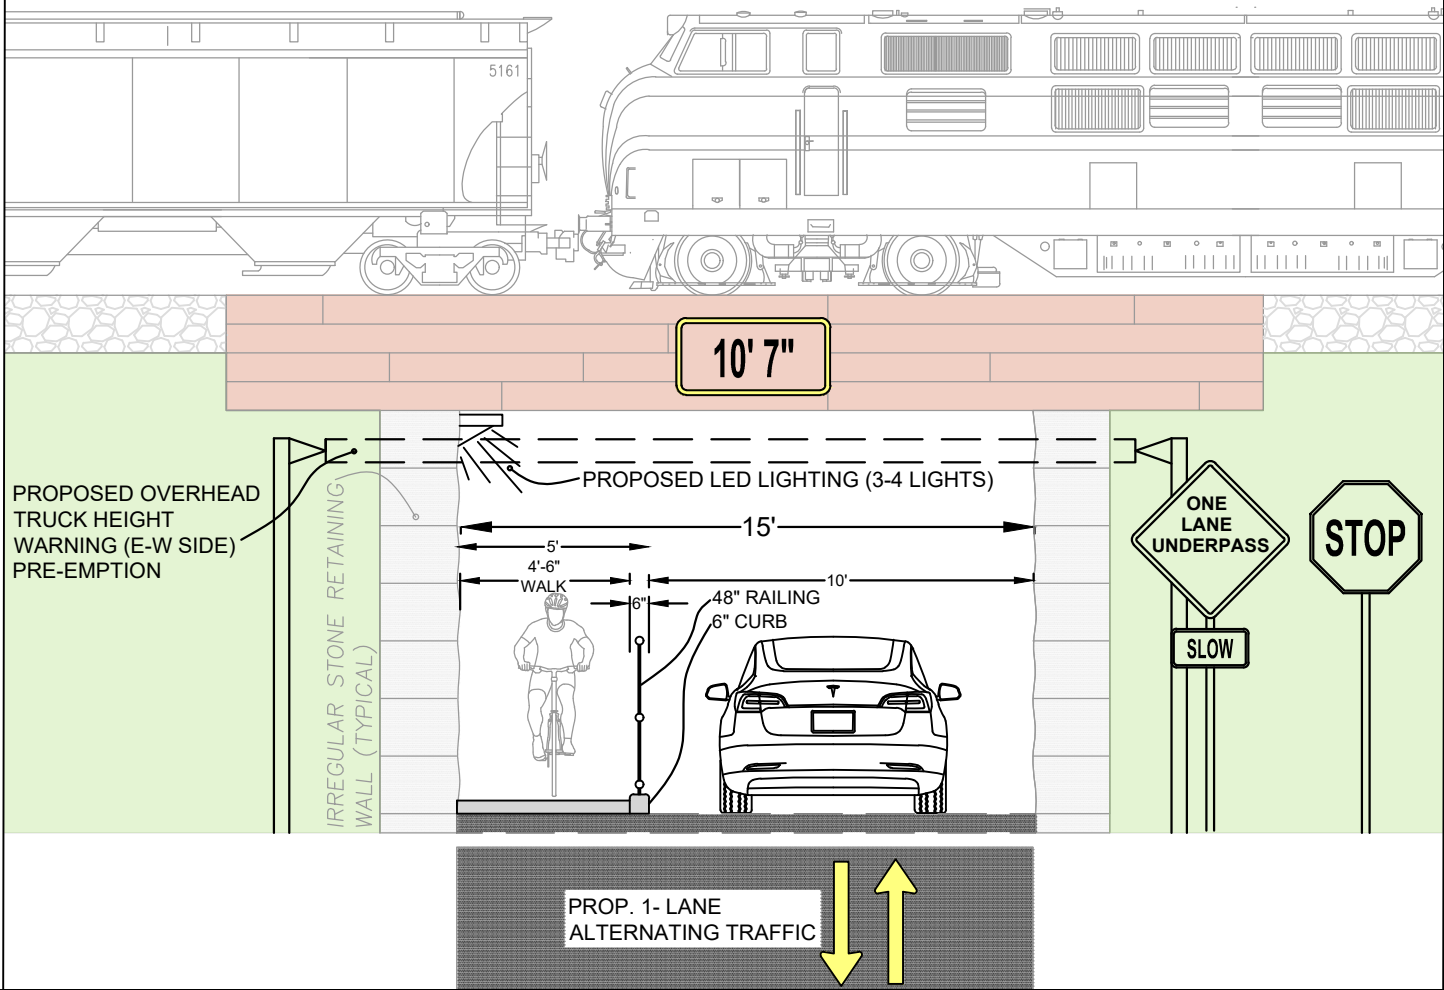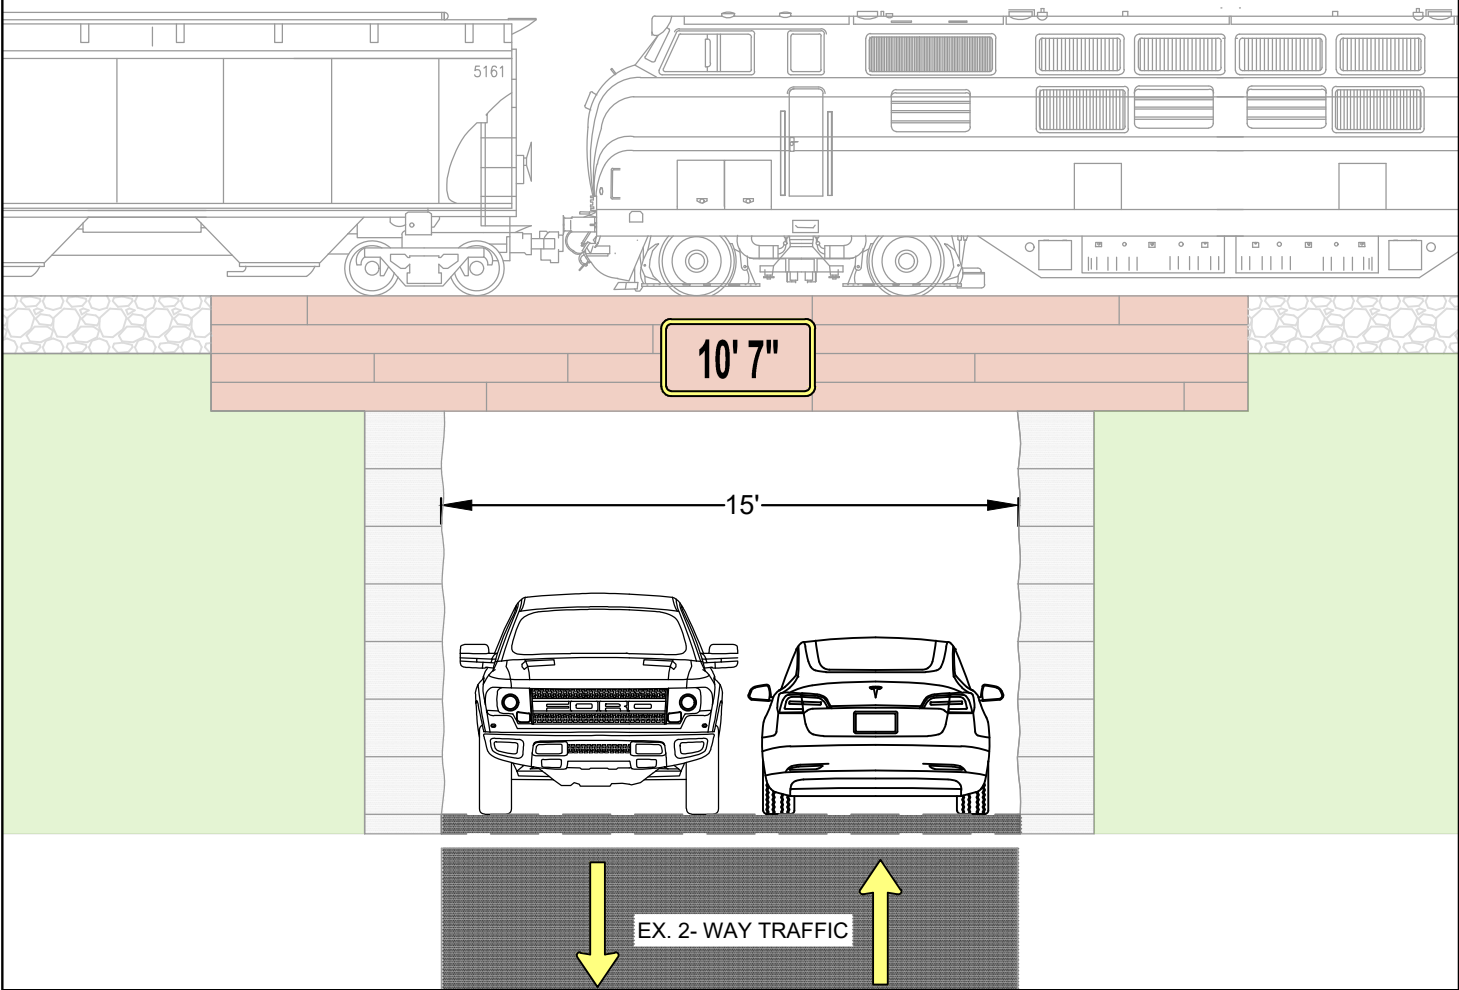

OHIO
HUDSON

CITY OF HUDSON
ENGINEERING DEPARTMENT
1140 TEREX ROAD
HUDSON, OH 44236
(330)–342–1770

OWEN BROWN BRIDGE

DATE:	REV. #	DESCRIPTION:

CONCEPT DRAWING

CALCULATED	XXX
CHECKED	XXX

SHEET 1 OF 1