PHASE 1 –
- Vehicle Storage Building / Port
- FD Bunk Rooms / Conference Room
- FD Officer Bunk Room / Day Room
- FD Kitchen
- FD Gross Decon / Gear Washroom
- FD Vestibule
- Restroom and Shower Room Near FD Bunks

PHASE 2 –
- EMS Bunk Rooms
- EMS Officer Bunk Room
- Men's Locker Room
- Women's Locker Room
- EMS Kitchen / Decon Room
- EMS Laundry / Vending
- EMS Vestibules

PHASE 3 –
- Asst EMS Chief Office / EMS Officers Office
- Front Office Wall Removal
- EMT Instructor Office
- EMS / Fire Storage Area.
- FD Bay Door and Parking Lot Work.

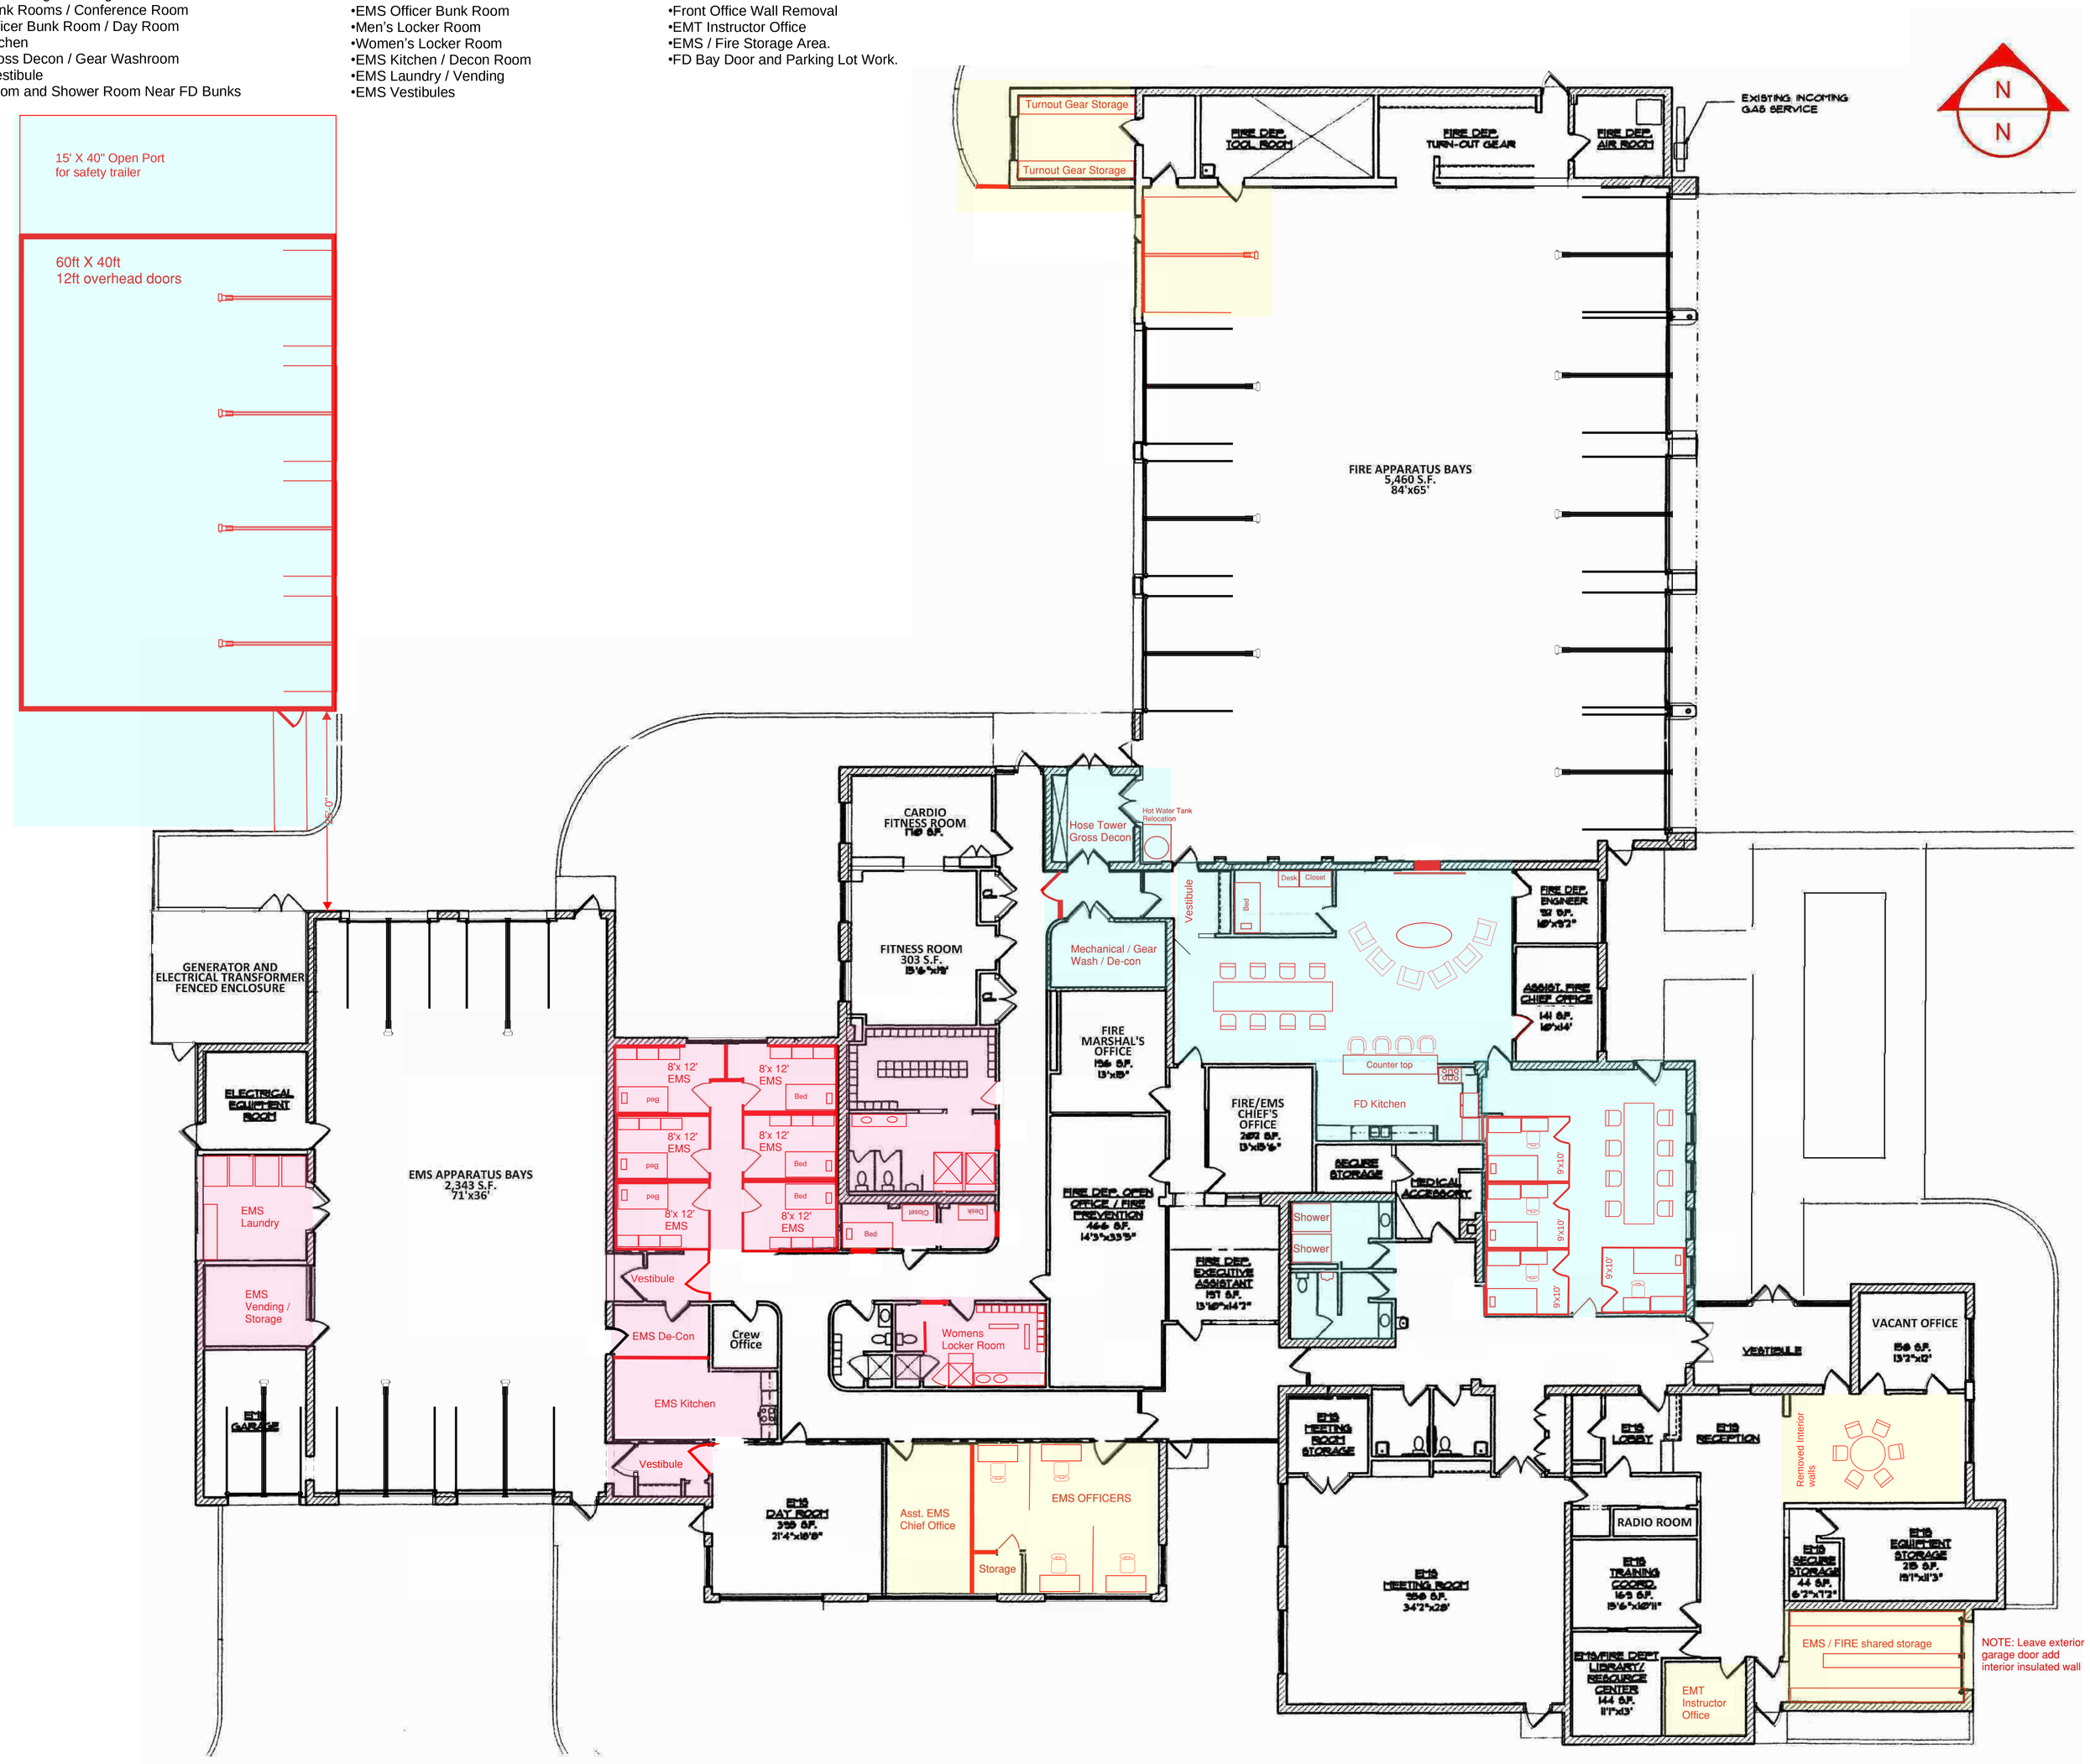

1 FIRST FLOOR PLAN
1/8" = 1'-0"

ARCHITECT:

K2M DESIGN

Architecture, Engineering, Interior Design, Facility Asset Management

3121 Bridge Avenue
Cleveland, Ohio 44113

www.k2mdesign.com

Building Relationships Based on Trust and Results

Cleveland | Indianapolis | Key Largo | Key West | Marathon | Charlotte | Baltimore | Bentonville

Seal:

NOT FOR CONSTRUCTION

Scott C. Maloney, License #XXXXX
Expiration Date XX/XX/XX
COA #: XXXXX

NOT FOR CONSTRUCTION

Steven S. Grasley, License #XXXXX
Expiration Date XX/XX/XX
COA #: XXXXX

NOTE: This item has been digitally signed and sealed. Digital signatures must be verified on electronic files. Reproduced copies of digitally signed, dated, and sealed documents are not considered signed and sealed.

Consultants:

Submissions:

No.	Description	Date

Hudson Fire and EMS
40 S Oviatt St, Hudson, OH 44236

CITY OF HUDSON
1140 TEREX RD HUDSON OH 44236

Drawing Size	Project #:
30x42	24061
Drawn By: VM	Checked By: Checker

Title:
EXISTING FIRST FLOOR PLAN

Sheet Number:
A2.1.1

Date: 03.17.2025

©2023 by K2M Design, Inc.

3/17/2025 7:29:31 AM
Autodesk Docs://24061_Hudson Fire/24061 - City of Hudson RFP_R25.rvt