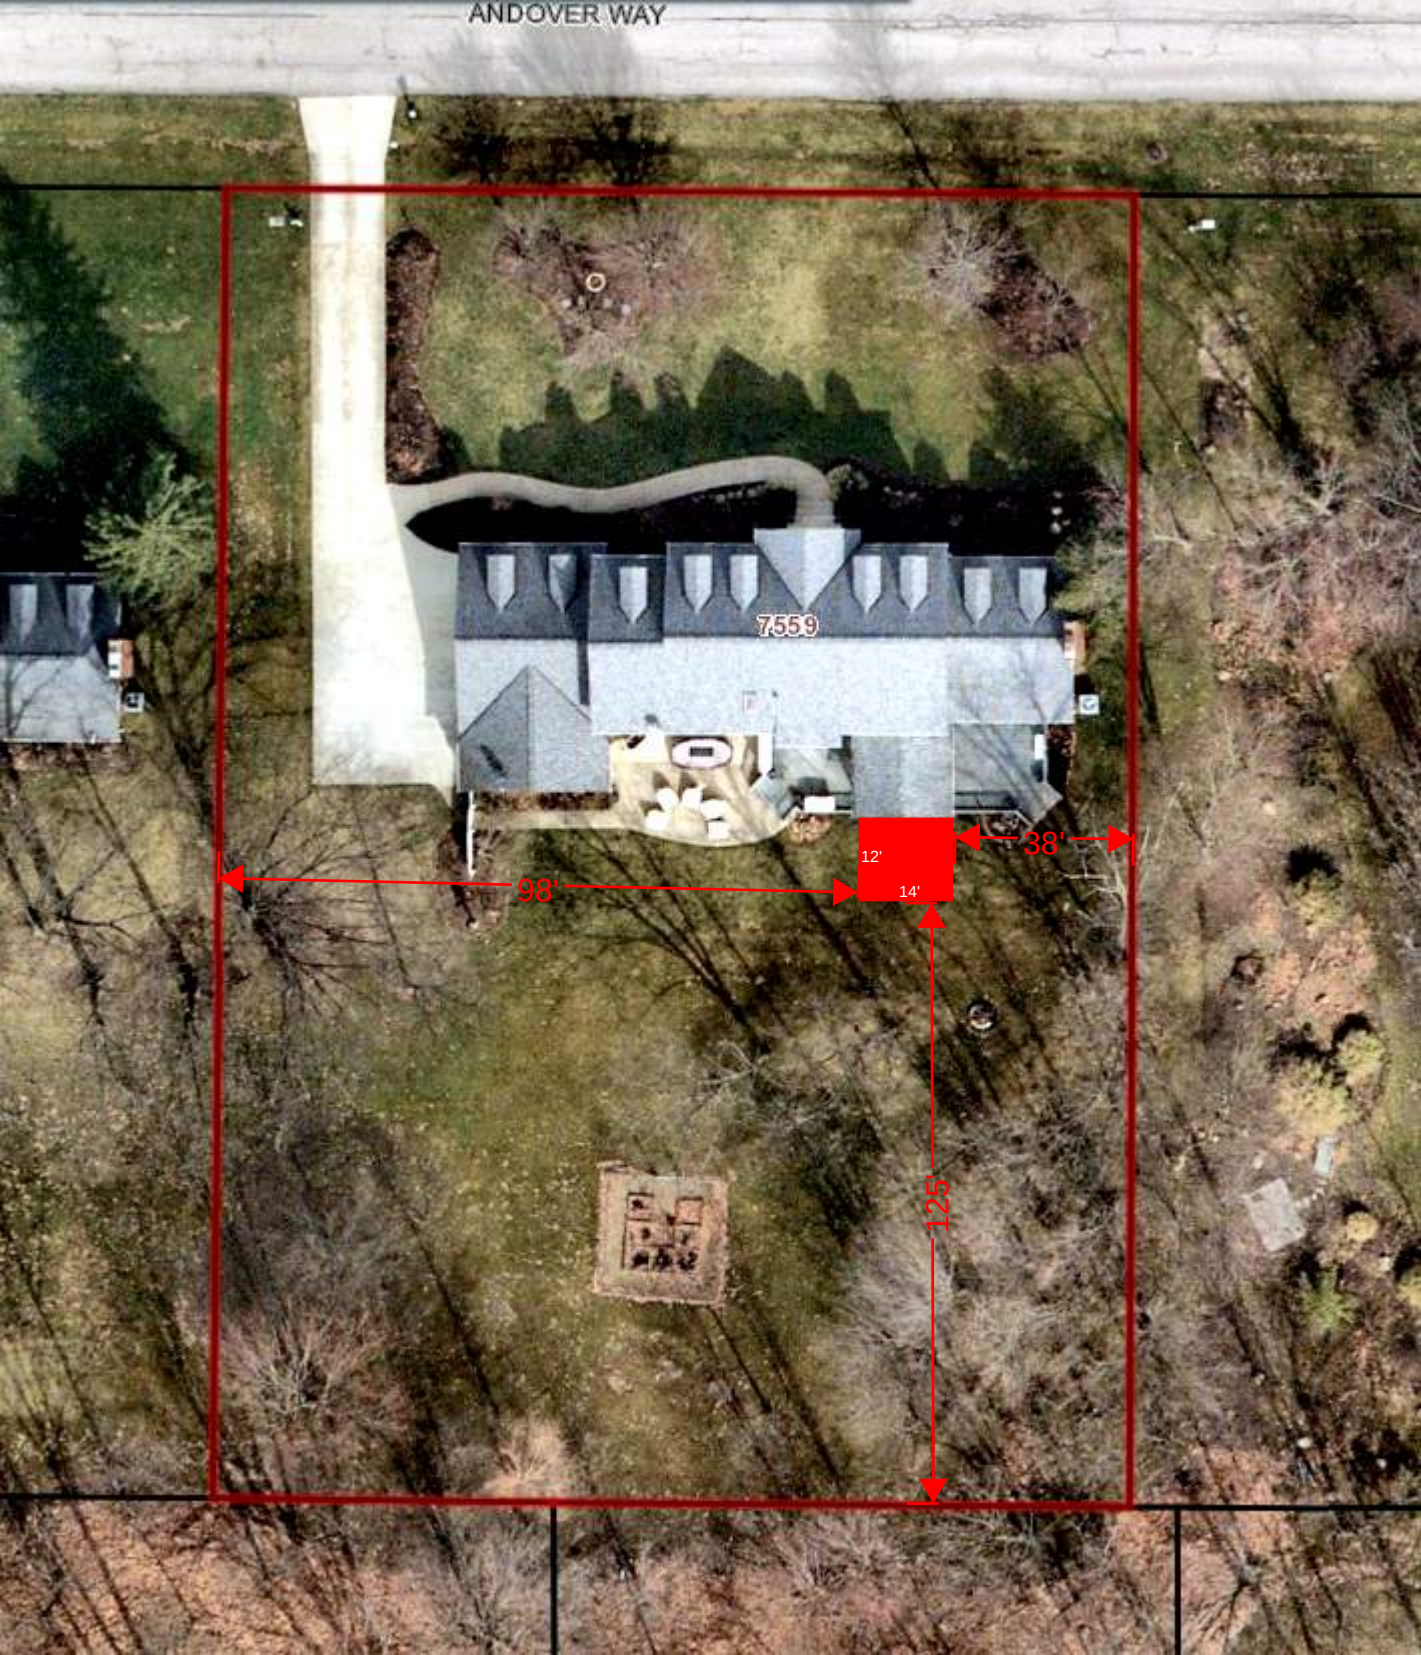
ANDOVER WAY
7559
12'
14'
38'
98'
125

7559 Andover Way

scale
1/4" = 1'

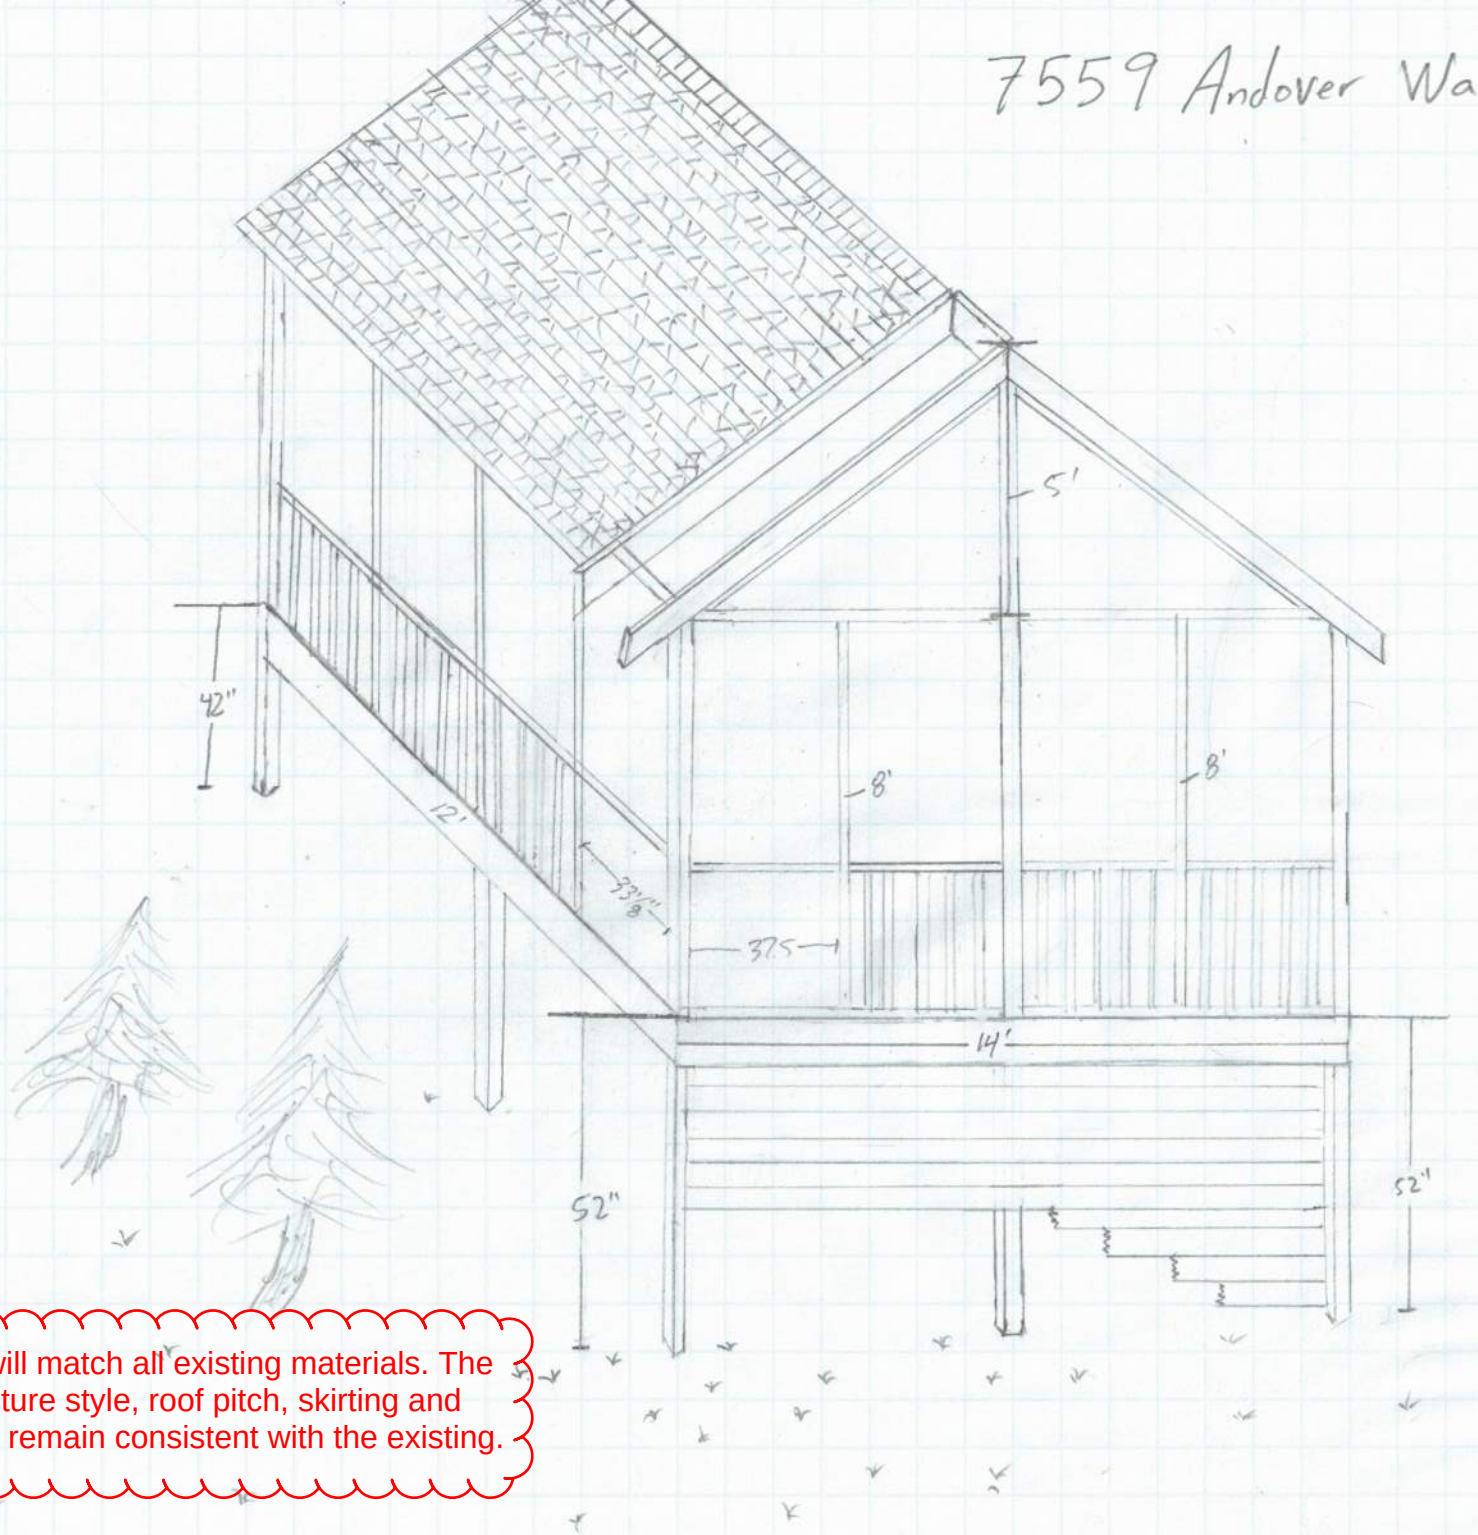

Materials will match all existing materials. The color, structure style, roof pitch, skirting and shingle will remain consistent with the existing.

Railing Detail Example

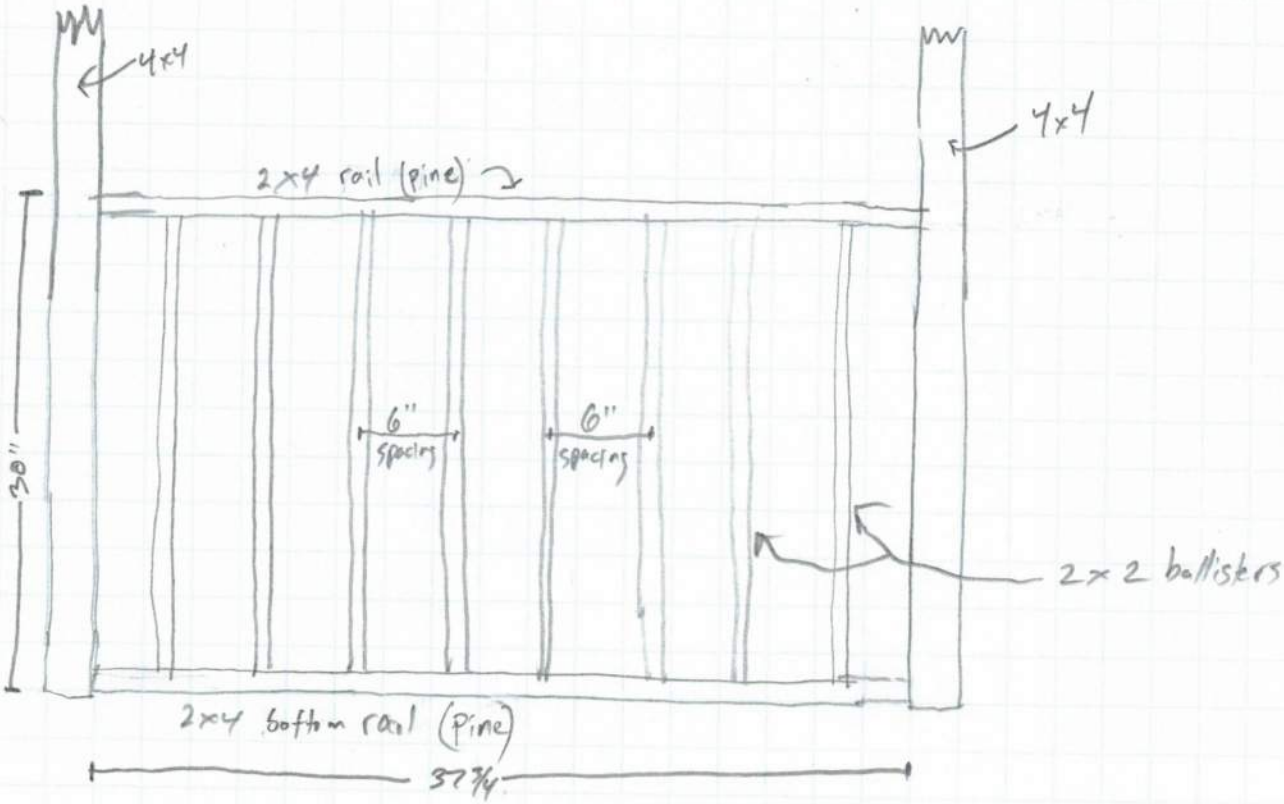

see attached picture of example

Floor Plan

7559 Andover Way

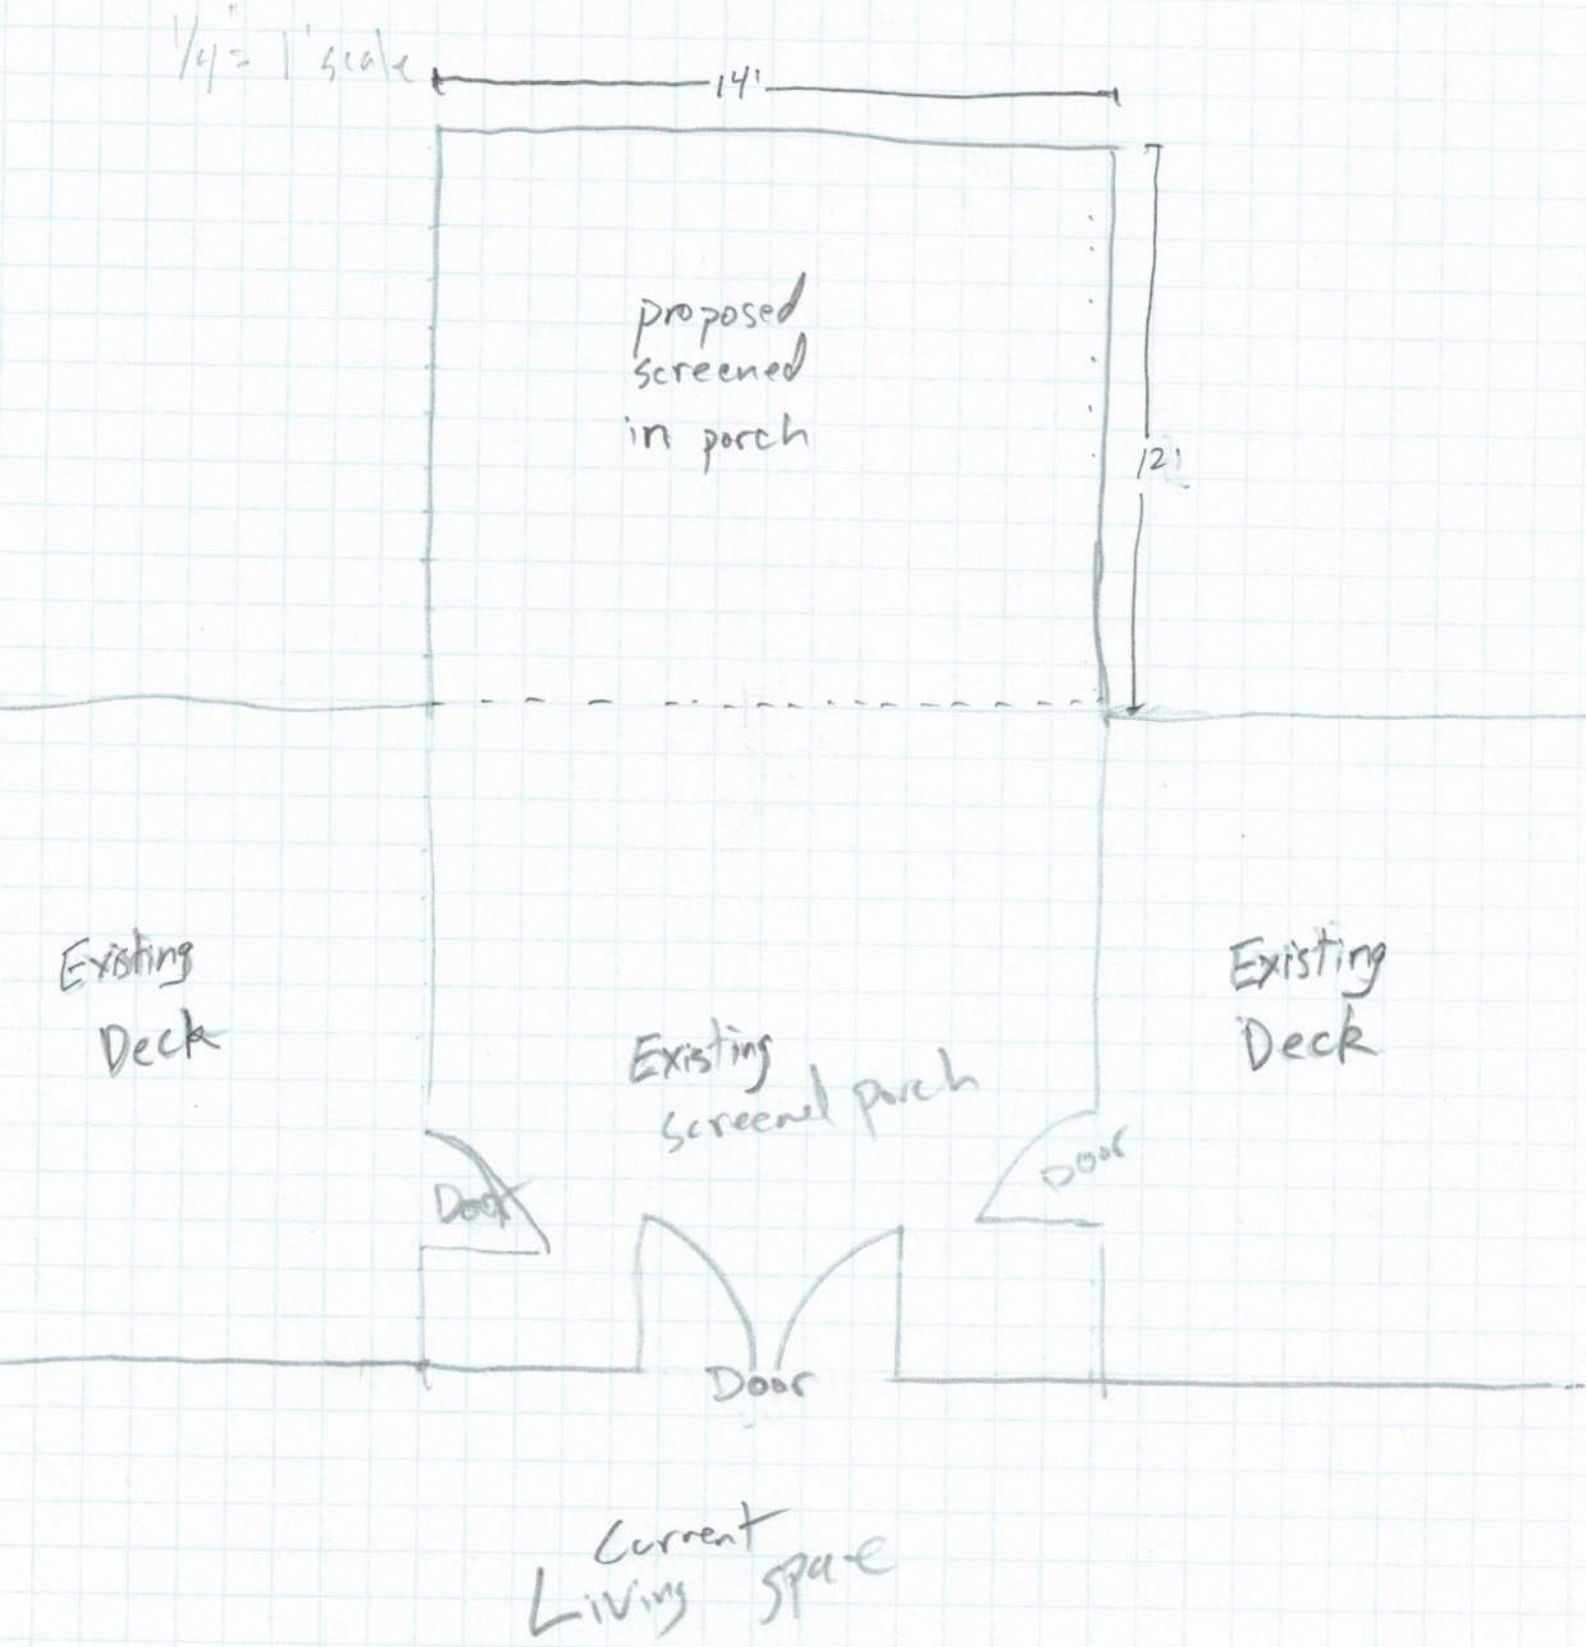

Jeep
JVK 5783

7559