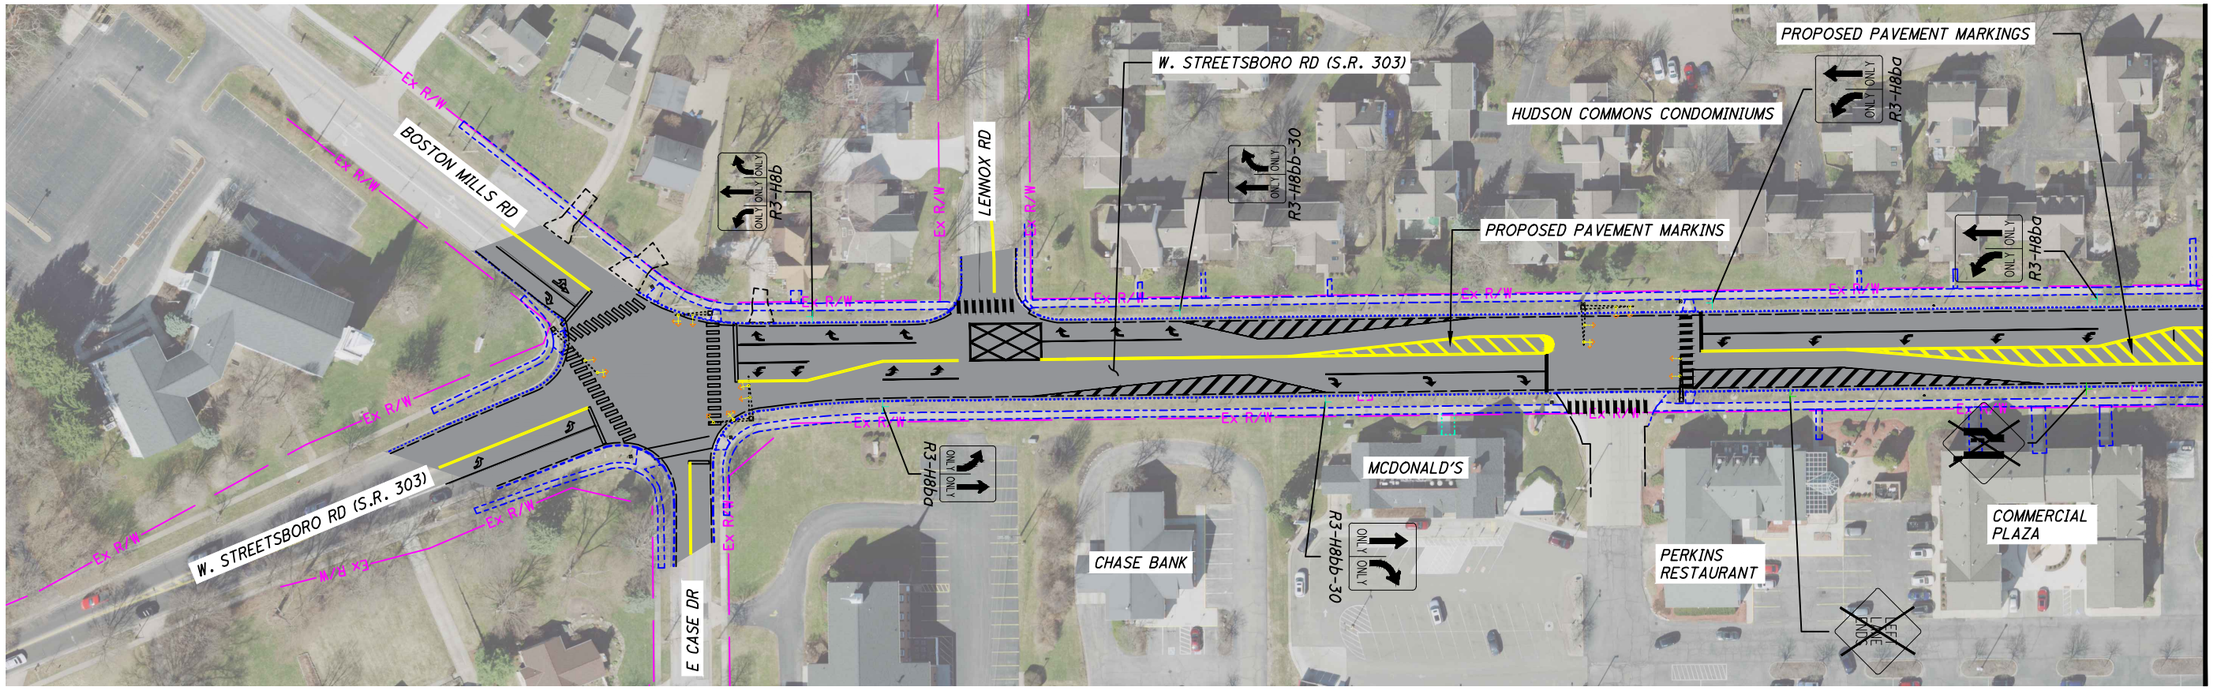

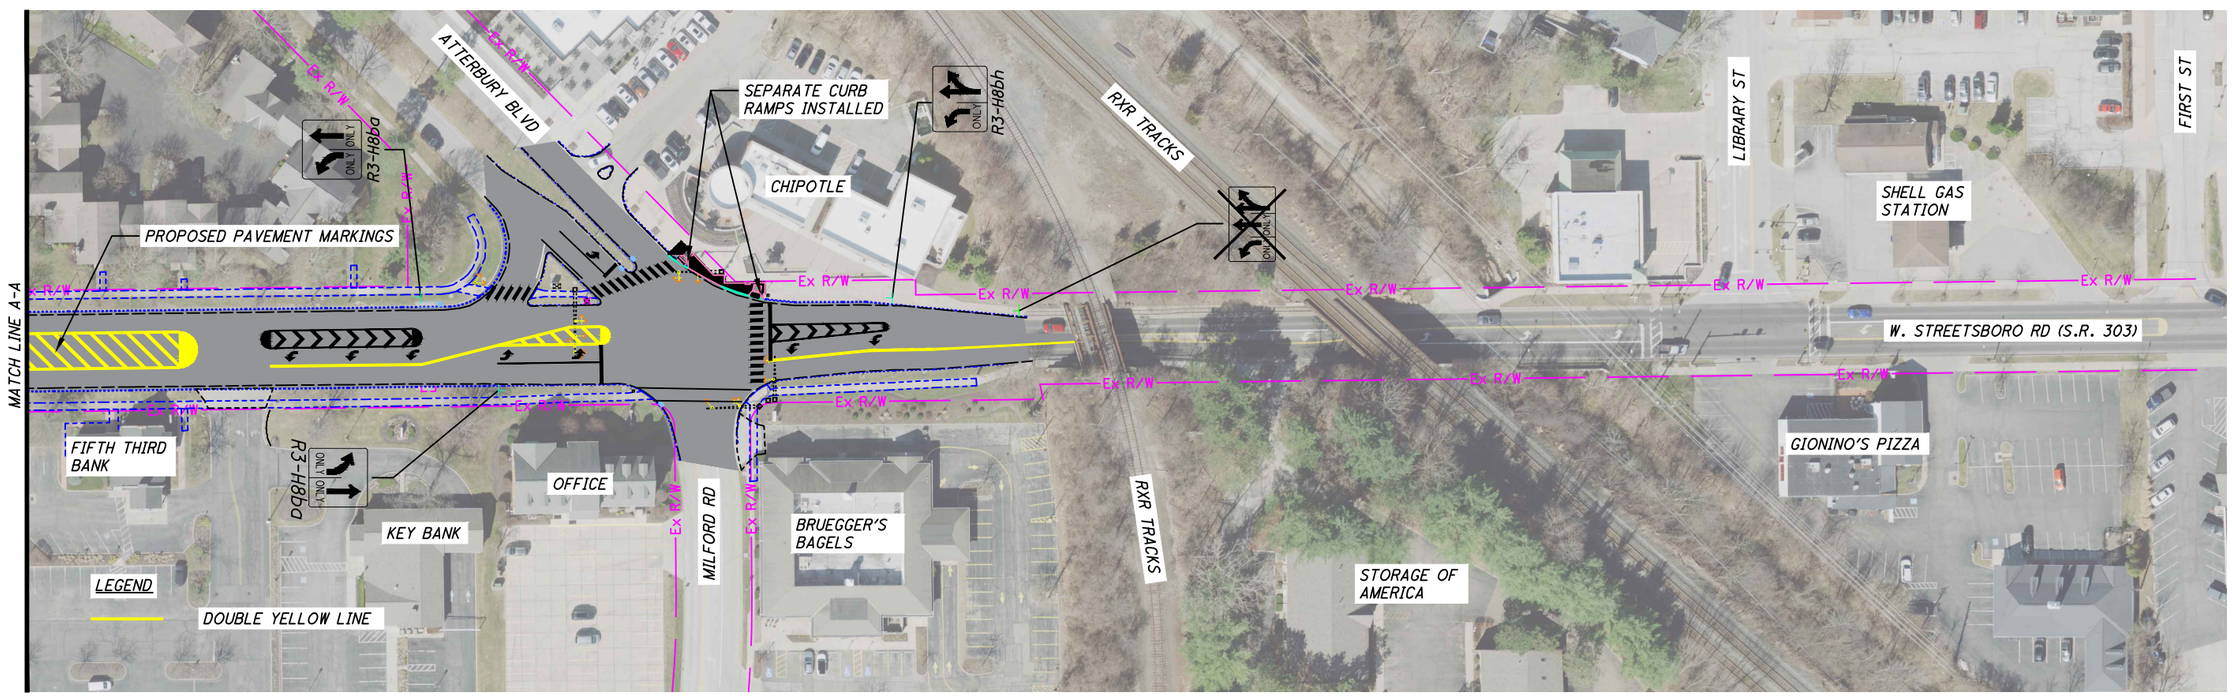

HORIZONTAL SCALE IN FEET
0 25 50 100

CALCULATED LDS
CHECKED JLN

EXHIBIT
PROPOSED S.R. 303 SAFETY IMPROVEMENTS

SUM-303-12.63

2/2

F:\Jobs\1279-SR 303 Safey Improvements\400-Engineering\Roadway\Sheets\1279_EXHIBIT.dwg 07-Mar-25 3:34 PM