Lauren Goffman,

Fence siteplan on 85 Survey

Daniel Hickin

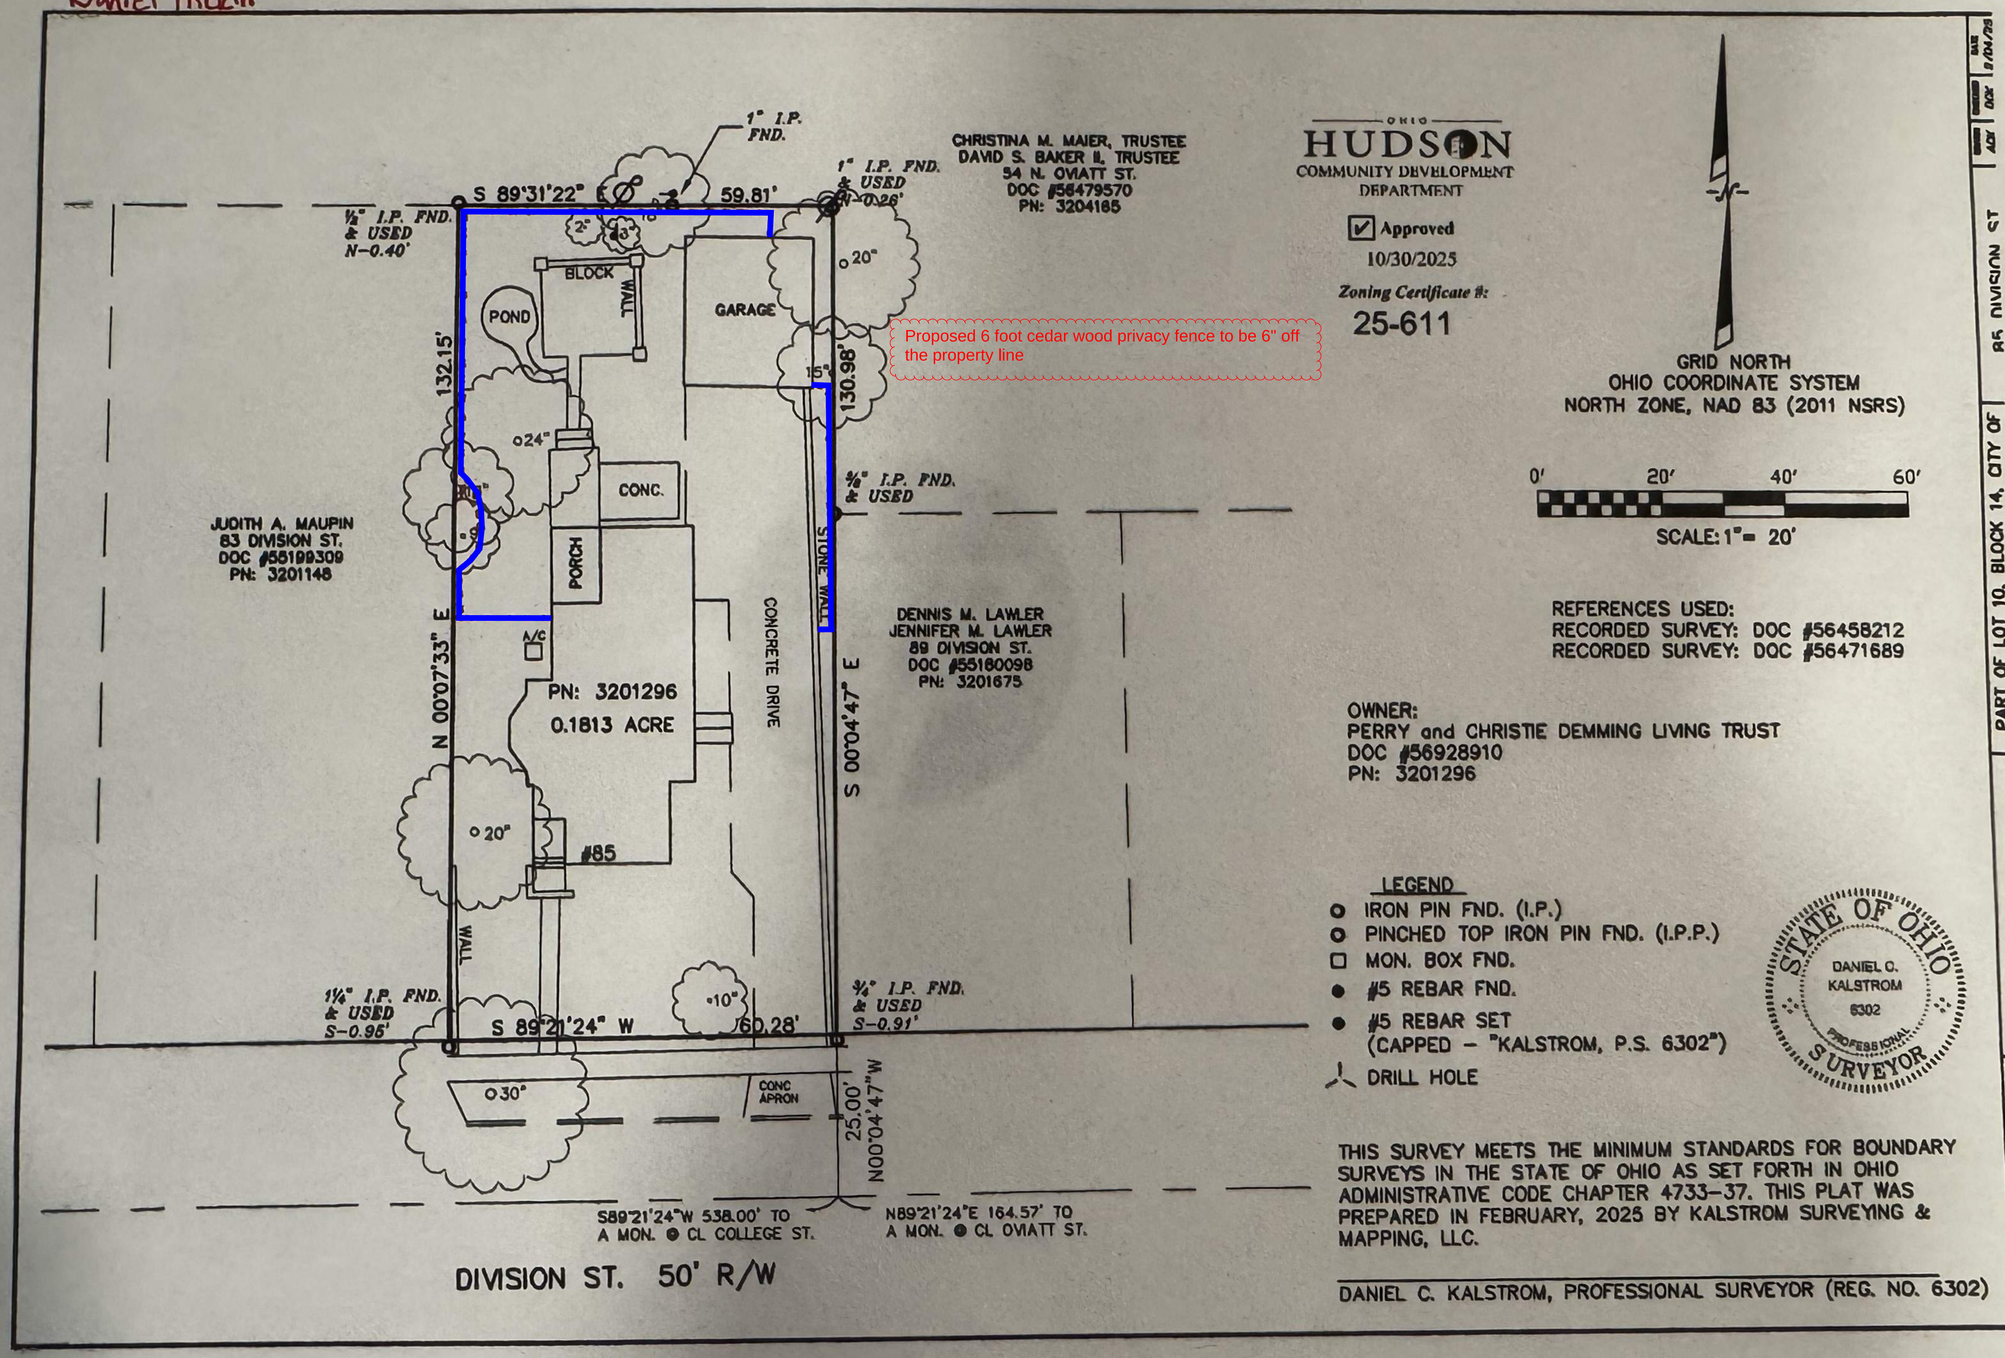

Demming
85 Division St.
Hudson

Scale
1" on map = 1' on site
1" = 1'

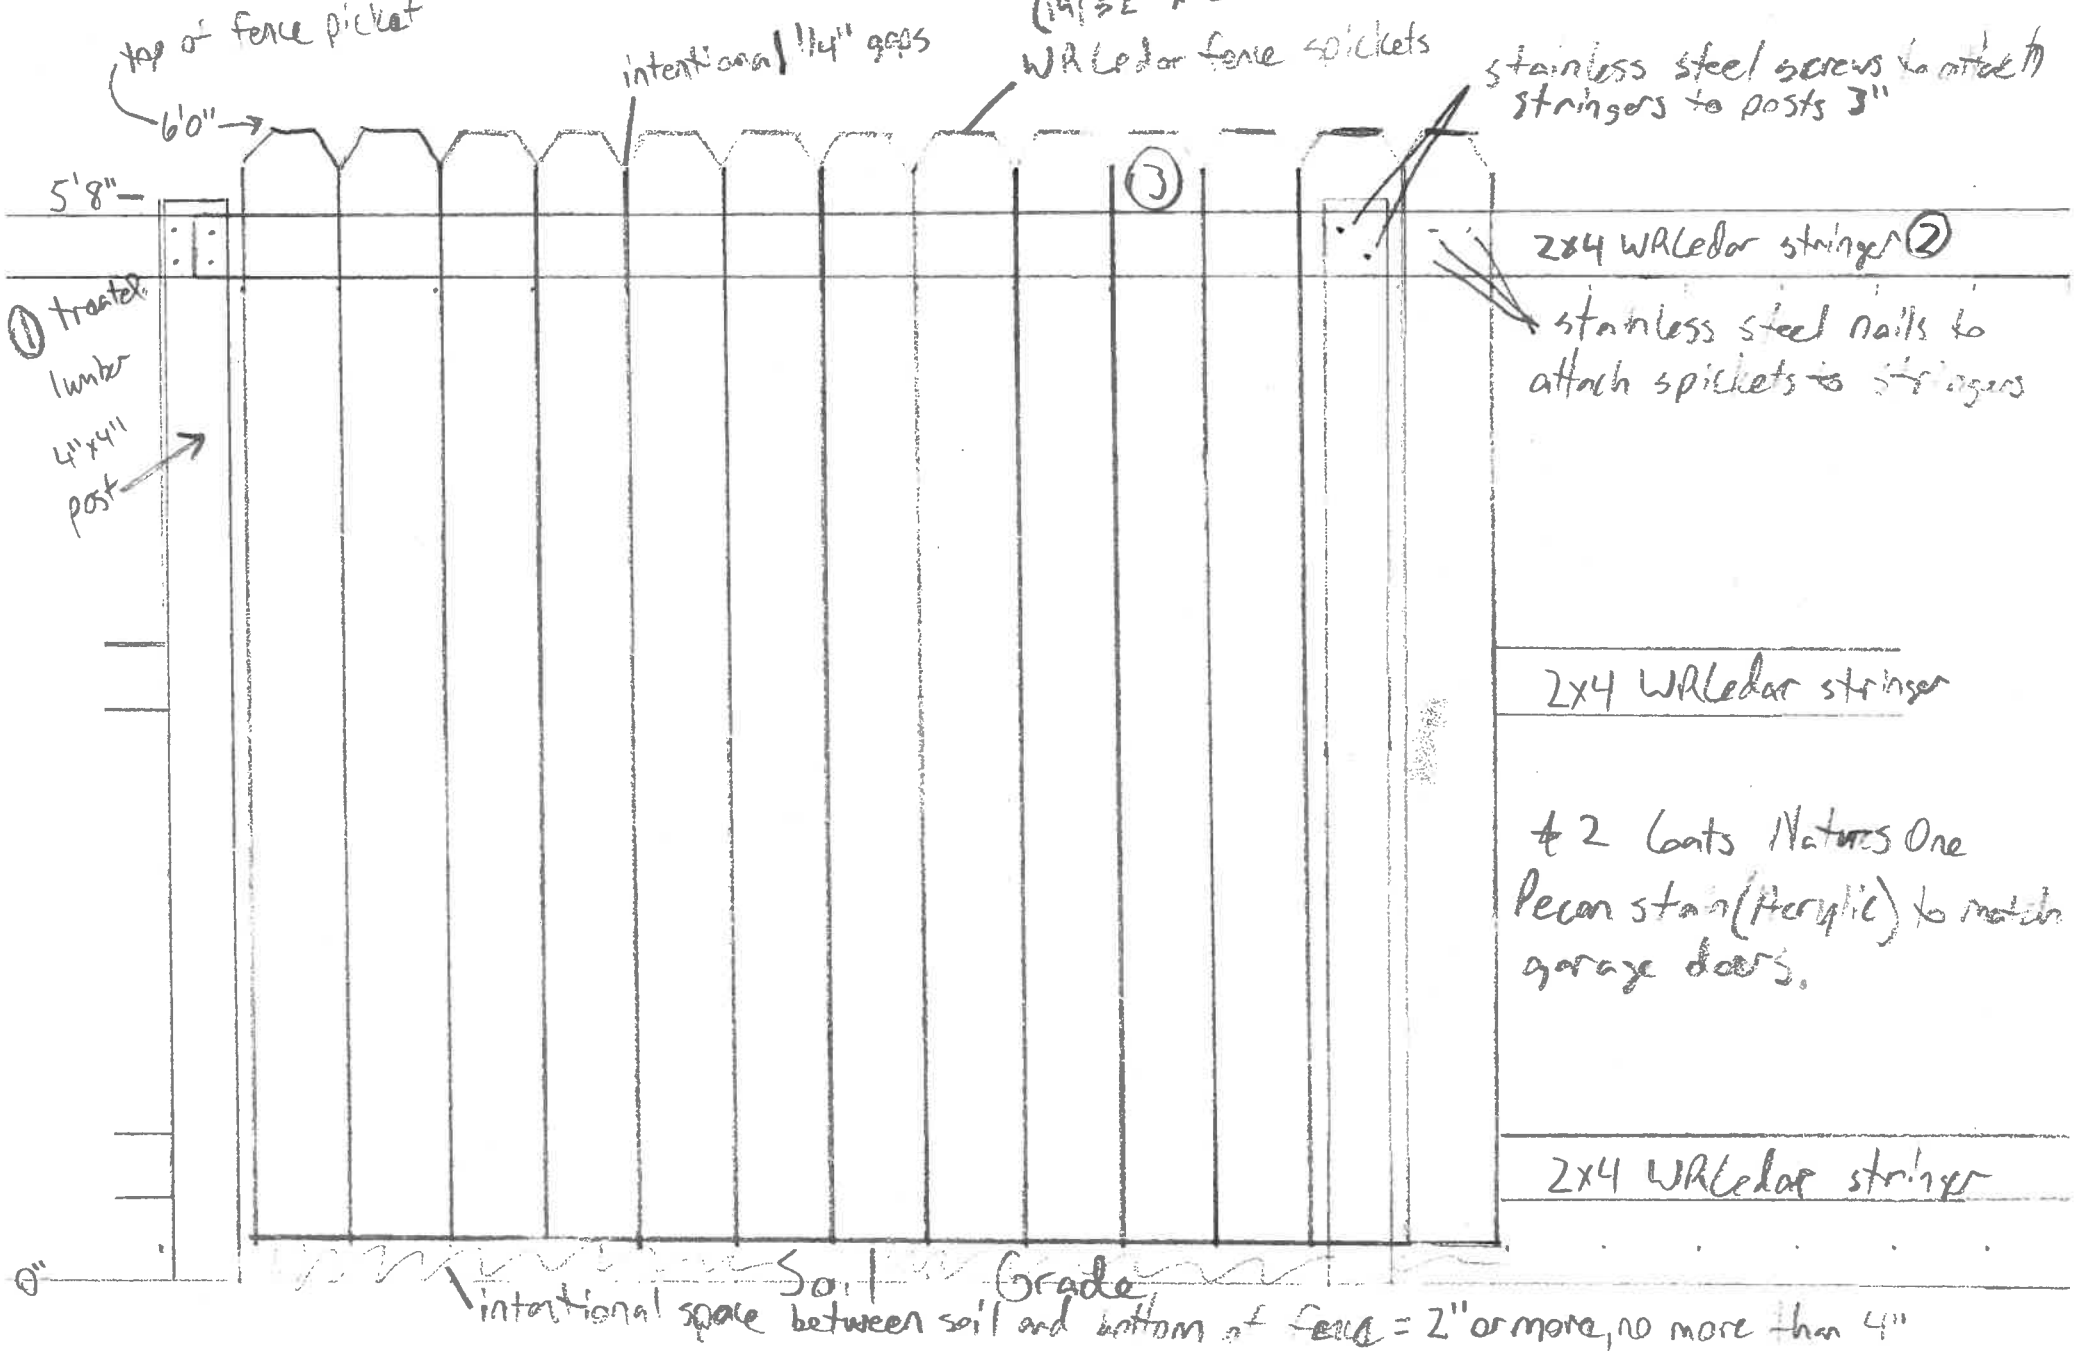

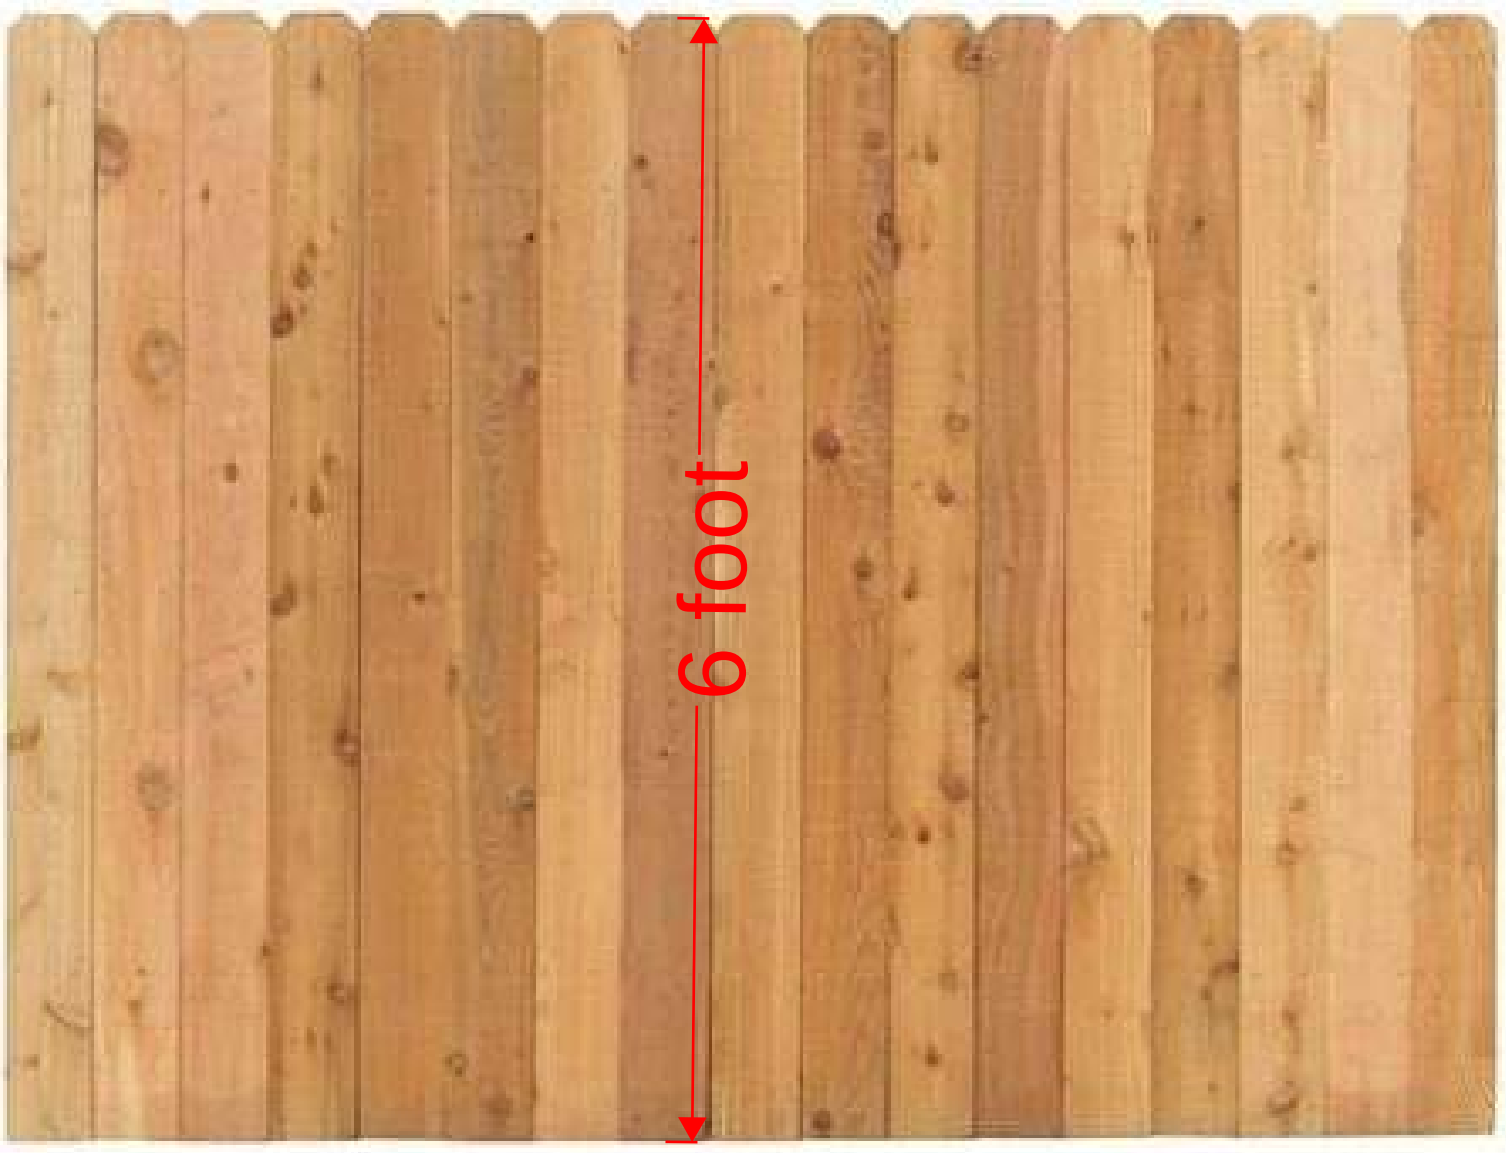


85













