PROJECT SITE LOGISTICS PLAN
PREPARED BY: THE KRILL CO., INC.
DATE PREPARED: 03/30/2026

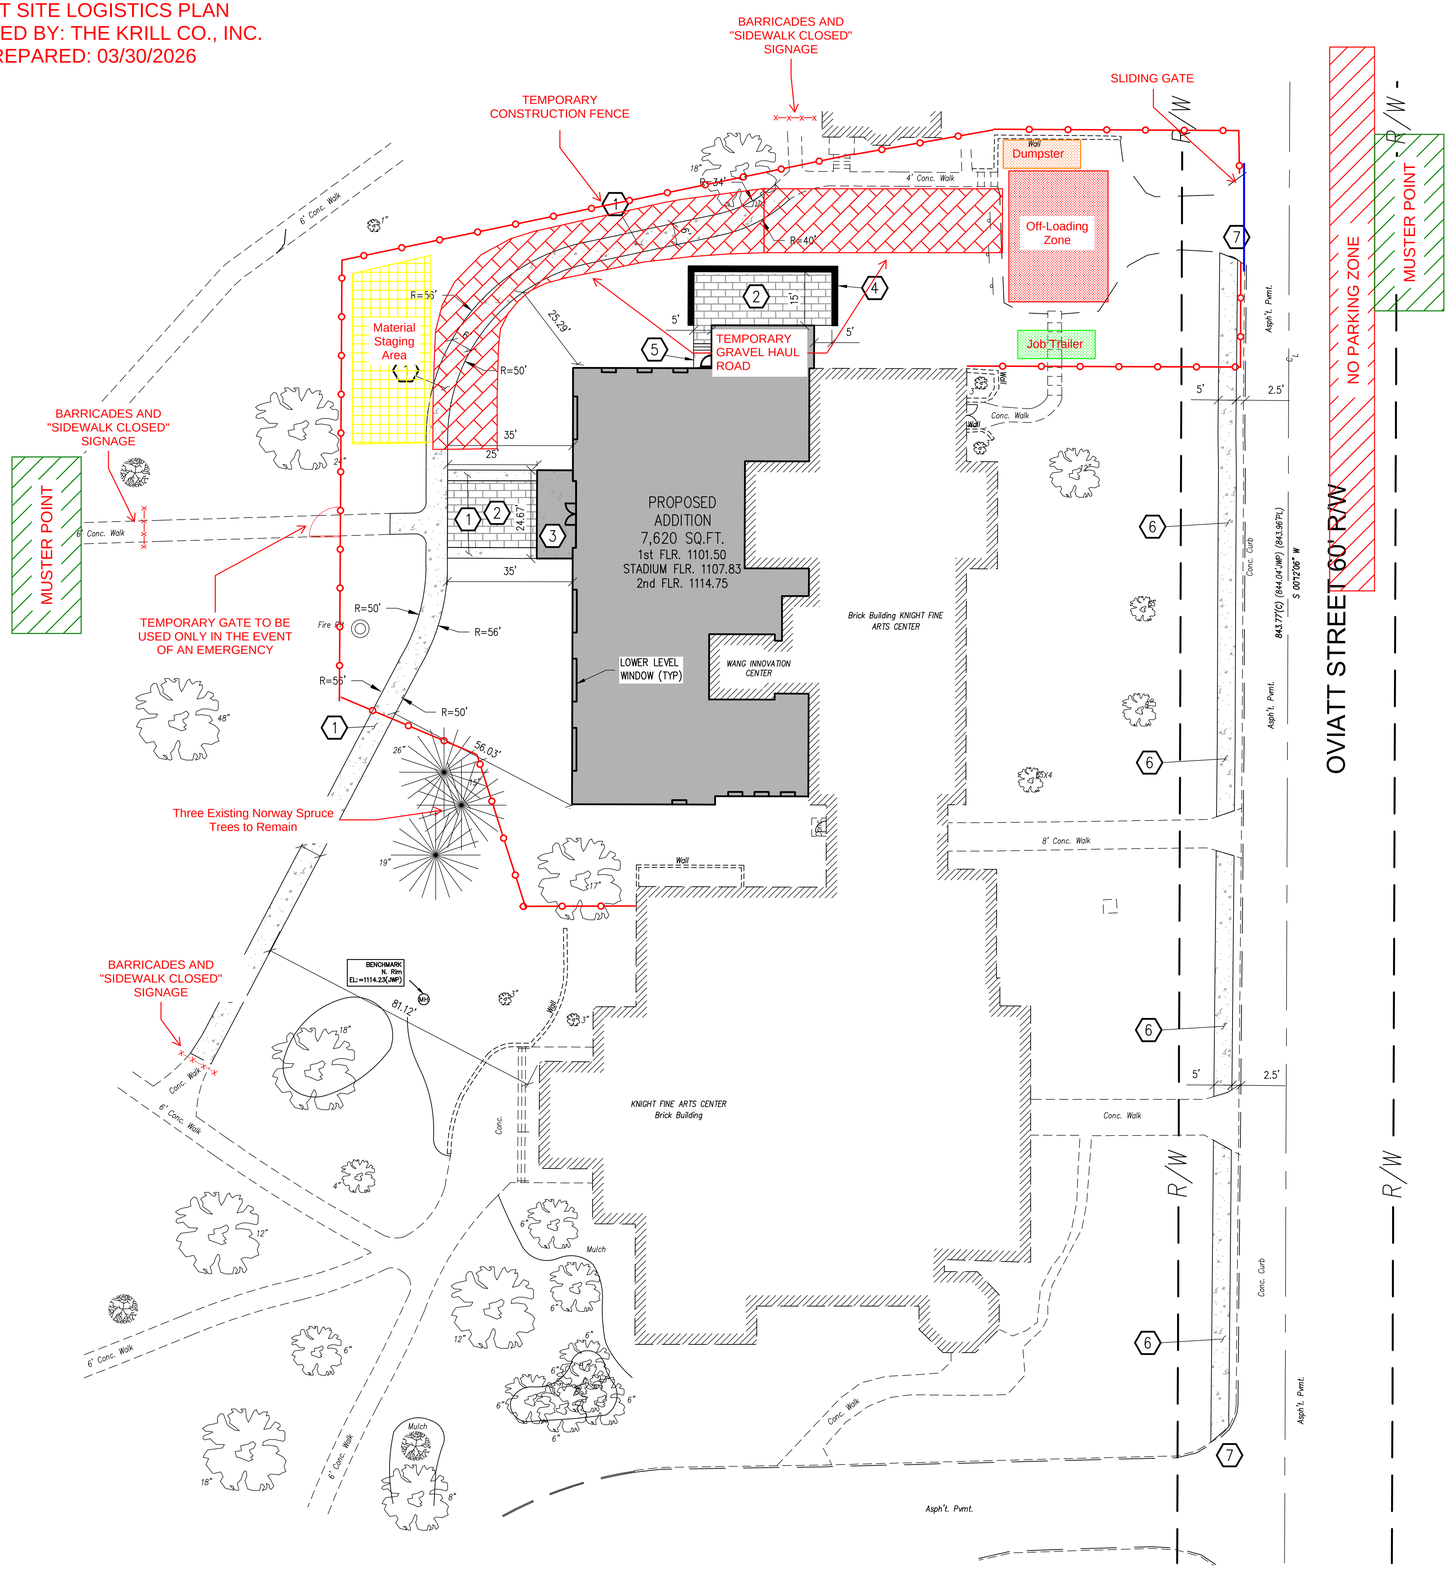

PAVEMENT LEGEND

INSTALL STANDARD DUTY CONCRETE PAVEMENT.

INSTALL BRICK PAVER PAVEMENT.

KEYED NOTES

1. – INSTALL 4" THICK CONCRETE WALK PER ODOT ITEM 608, CONSISTING OF 4" OF CLASS 'QC-1' CONCRETE OVER 4" OF COMPACTED NO. 57 LIMESTONE ON COMPACTED SUBGRADE. PROVIDE JOINTS AT 5' MAXIMUM SPACING.
2. – INSTALL BRICK PAVER WALK/PATIO, SEE ARCHITECTURAL PLANS FOR DETAILS.
3. – PROPOSED COVERED PORCH. SEE ARCHITECTURAL PLANS FOR DETAILS.
4. – INSTALL BARN STONE LANDSCAPING WALL, SEE LANDSCAPING PLAN FOR DETAILS. 3' HIGH MAXIMUM HEIGHT.
5. – PROPOSED CONCRETE DOOR STOOP, STEPS AND HAND RAIL, SEE ARCHITECTURAL PLANS FOR DETAILS.
6. – INSTALL 5' CONCRETE WALK PER CITY OF HUDSON STANDARDS.
7. – INSTALL ADA RAMP PER CITY OF HUDSON STANDARDS.

NOTES:

1. ALL DIMENSIONS SHOWN ARE TO EDGE OF BUILDING, FACE OF CURB, OR EDGE OF PAVEMENT, UNLESS OTHERWISE SHOWN.
2. REQUIRED PERMITS FOR ALL APPROVED WORK IN THE PUBLIC RIGHT-OF-WAY SHALL BE OBTAINED BEFORE WORK BEGINS.

SURVEY DISCLAIMER

THE EXISTING SURVEY INFORMATION SHOWN ON THIS PLAN WAS PROVIDED BY *APEX LAND SURVEYING*. VERIFICATION OF EXISTING INFORMATION WAS NOT PERFORMED AS PART OF THIS PLAN. IF DISCREPANCIES ARE FOUND WITH THE EXISTING CONDITIONS VERSUS WHAT IS SHOWN ON THESE PLANS, CONTRACTOR SHOULD NOTIFY ENGINEER.

BASIS OF BEARINGS
THE BASIS FOR BEARINGS FOR THIS SURVEY IS GRID NORTH OF THE OHIO STATE PLANE COORDINATE SYSTEM, NORTH ZONE, NAD83 (2011).

BENCHMARK
SUMMIT COUNTY CONTROL MONUMENT "HU 106 AT SOUTHEAST CORNER OF S.R. 91 AND PROSPECT STREET, 28 FEET EAST OF CENTERLINE OF S.R. 91 AND 51 FEET SOUTH OF CENTERLINE OF PROSPECT STREET.

ELEVATION = 1100.11 (NAVD88)

UNDERGROUND UTILITIES
Contact Two Working Days Before You Dig
OHIO811.org Before You Dig
OHIO811, 8-1-1, or 1-800-362-2764
(Non-members must be called directly)

KRILL
THE BUILDING PROFESSIONALS

SCALE: 1"=20'

PRELIMINARY NOT FOR CONSTRUCTION

ISSUES AND REVISIONS
1 02-09-2026 PLANNING COMMISSION
2 03-18-2026 REVISED PER PLANNING COMMISSION

ARTS AND INNOVATION CENTER
BUILDING ADDITION TO KNIGHT FINE ARTS CENTER
FOR WESTERN RESERVE ACADEMY
130 N. OVIATT STREET
CITY OF HUDSON, SUMMIT COUNTY, OHIO 44236

wohlwend engineering group
4216 KARG INDUSTRIAL PKWY
KENT, OH 44240
(330) 673-2400

02-09-2026

PROJECT NUMBER
20250062

SITE PLAN

C-300