St. Mary's Church
Permanent and Temporary Property Acquisitions

PART OF BLOCKS 7, 8, 21, 22 OF ORIGINAL HUDSON VILLAGE
PART OF ORIGINAL HUDSON TOWNSHIP LOTS 55, 56, 65, & 66
CITY OF HUDSON, SUMMIT COUNTY, STATE OF OHIO

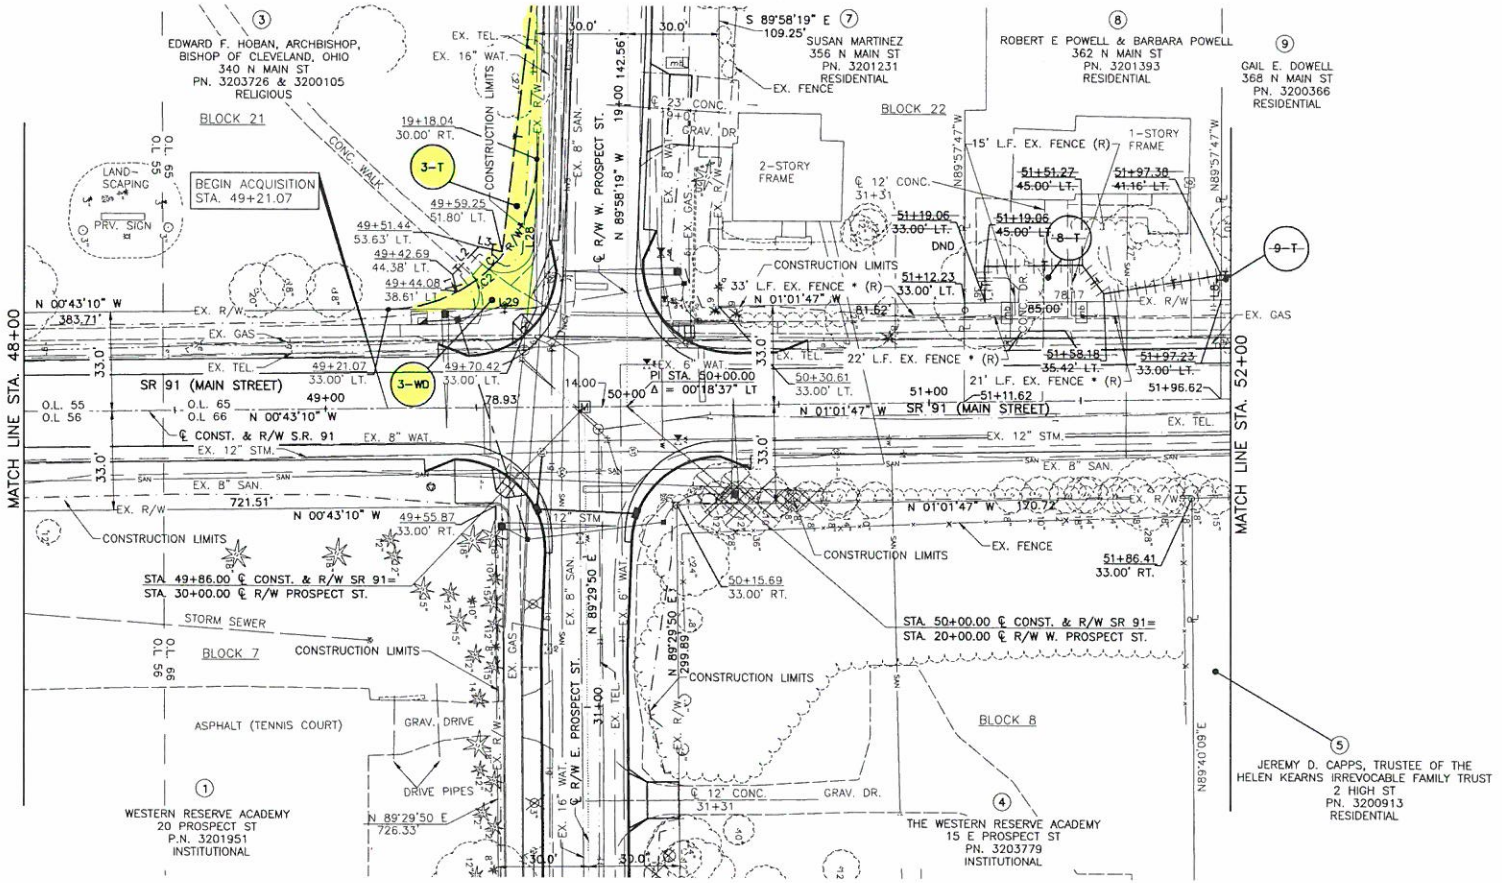

LINE	BEARING	DISTANCE
L1	S75°46'25W	5.94'
L2	N47°17'37"W	12.73'
L3	N12°27'18"E	8.02'
~~L4~~	~~S86°56'13"W~~	~~12.00'~~
~~L5~~	~~N01°01'47"W~~	~~32.22'~~
~~L6~~	~~N53°10'38"E~~	~~11.81'~~
~~L7~~	~~N09°21'36"W~~	~~39.62'~~
~~L8~~	~~S89°57'47"E~~	~~8.16'~~
L27	S89°16'50"W	33.00'
L28	S89°58'19"E	49.35'
L29	S00°43'10"E	49.35'

CURVE	LENGTH	RADIUS	DELTA	CHORD DIRECTION	CHORD LENGTH
C1	53.98'	50.00'	61°51'31"	S59°02'33"E	51.40'
C2	77.89'	50.00'	89°15'09"	N45°20'45"W	70.25'

R/W MONUMENT TABLE

ROAD	STATION	OFFSET	PROJECT COORDINATES SEE SURVEY CERTIFICATION NORTH (Y)	EAST (X)	EXPECTED TO BE DISTURBED R/W MON.	DESCRIPTION
PROSPECT	STA. 19+18.04	30.00' RT.	577825.004	2260013.658		IRON PIN SET
S.R. 91 (MAIN)	STA. 49+21.07	33.00' LT.	577775.632	2260063.629		IRON PIN SET
S.R. 91 (MAIN)	STA. 51+12.41	30.56' LT.	577966.8198	2260063.0500	1	IRON PIN FOUND
S.R. 91 (MAIN)	STA. 51+86.26	33.30' RT.	578041.8034	2260125.5819		IRON PIPE FOUND
TOTAL TO GENERAL SUMMARY					1	

* – DENOTES RIGHT-OF-WAY ENCROACHMENT

NOTE: PARCELS 8-T AND 9-T HAVE BEEN ELIMINATED

REV.	DATE	DESCRIPTION
DATE OF COMPLETION		

HORIZONTAL SCALE 1" = 20 FEET

PID NO. 88548

R/W DESIGNER PSB
R/W REVIEWER ROH

RIGHT OF WAY DETAIL - SR 91 (MAIN STREET)
STA. 48+00 TO STA.52+00

SUM-91-15.20
CITY OF HUDSON

6 / 9
65
68

G:\Project\TOHHDN22.FE01\Drawing\ROW\Sheets\SR91R0001.dwg, 8/06/14 - 3:19pm, barr