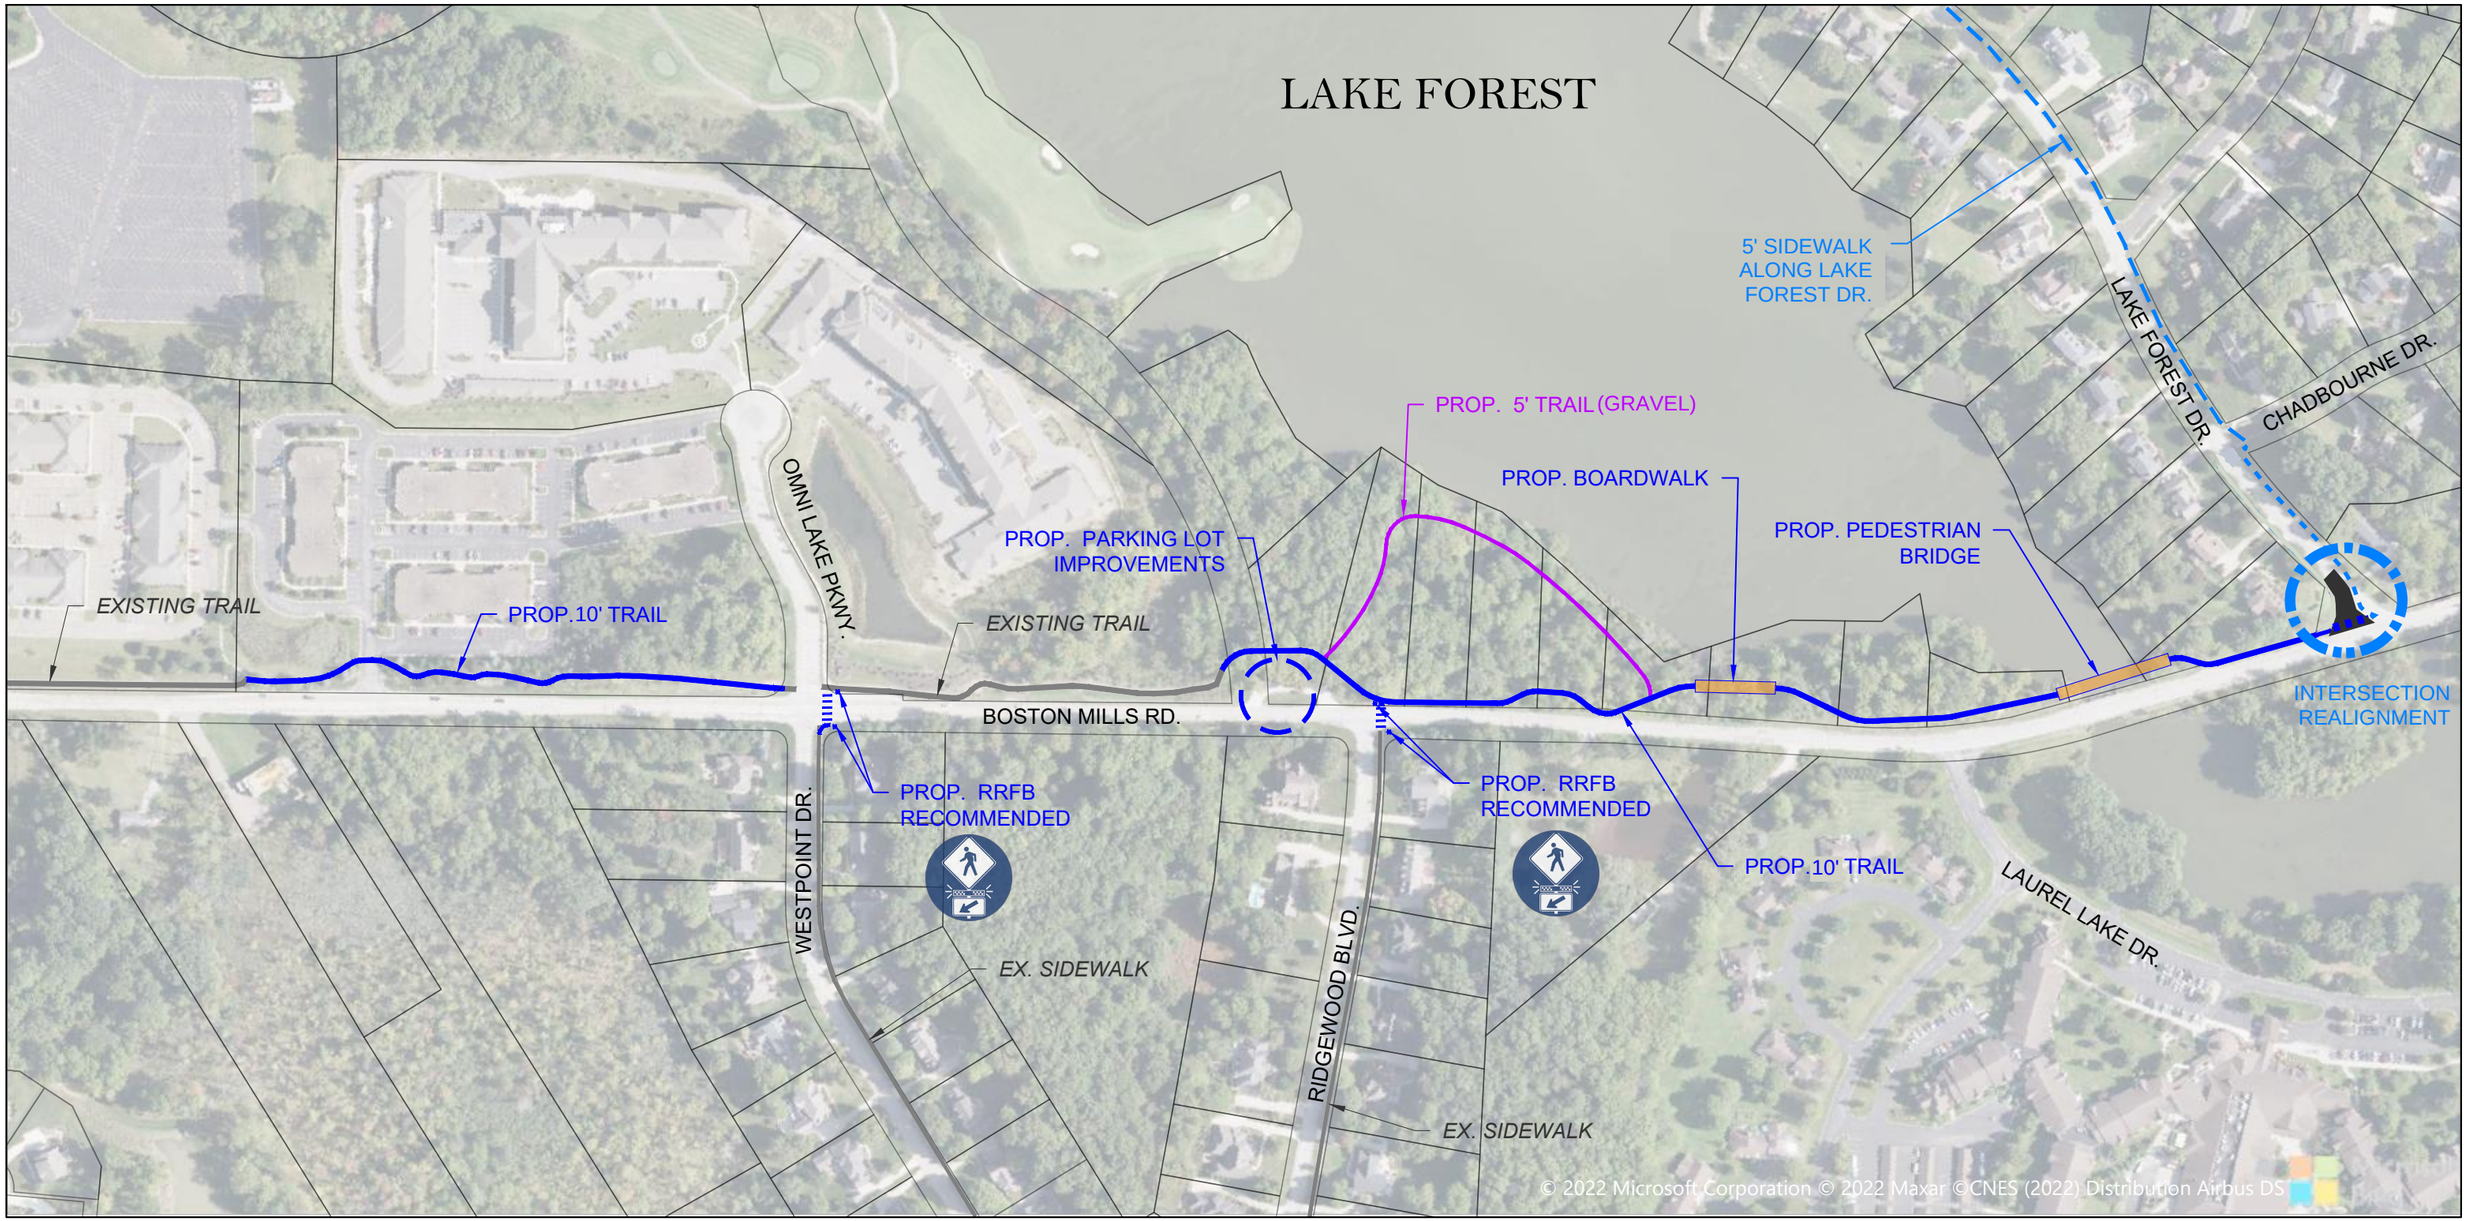

OHIO
HUDSON
1140 Terex Road
Hudson, Ohio 44236
(330) 342-1770

0 125 250
SCALE IN FEET
SCALE: 1" = 250'

CITY OF HUDSON
BOSTON MILLS SIDEWALK
CONCEPTUAL PLAN

DRAFT

S:\CAPITAL PROJECTS\SIDEWALK - PATH PROJECTS\BOSTON MILLS RD TRAIL OMNI TO LAKE FOREST\CAD DATA - DESIGN\BASE DRAWING\BOSTON MILLS SIDEWALK EXHIBIT.DWG - 5/6/2022 12:43:23 PM