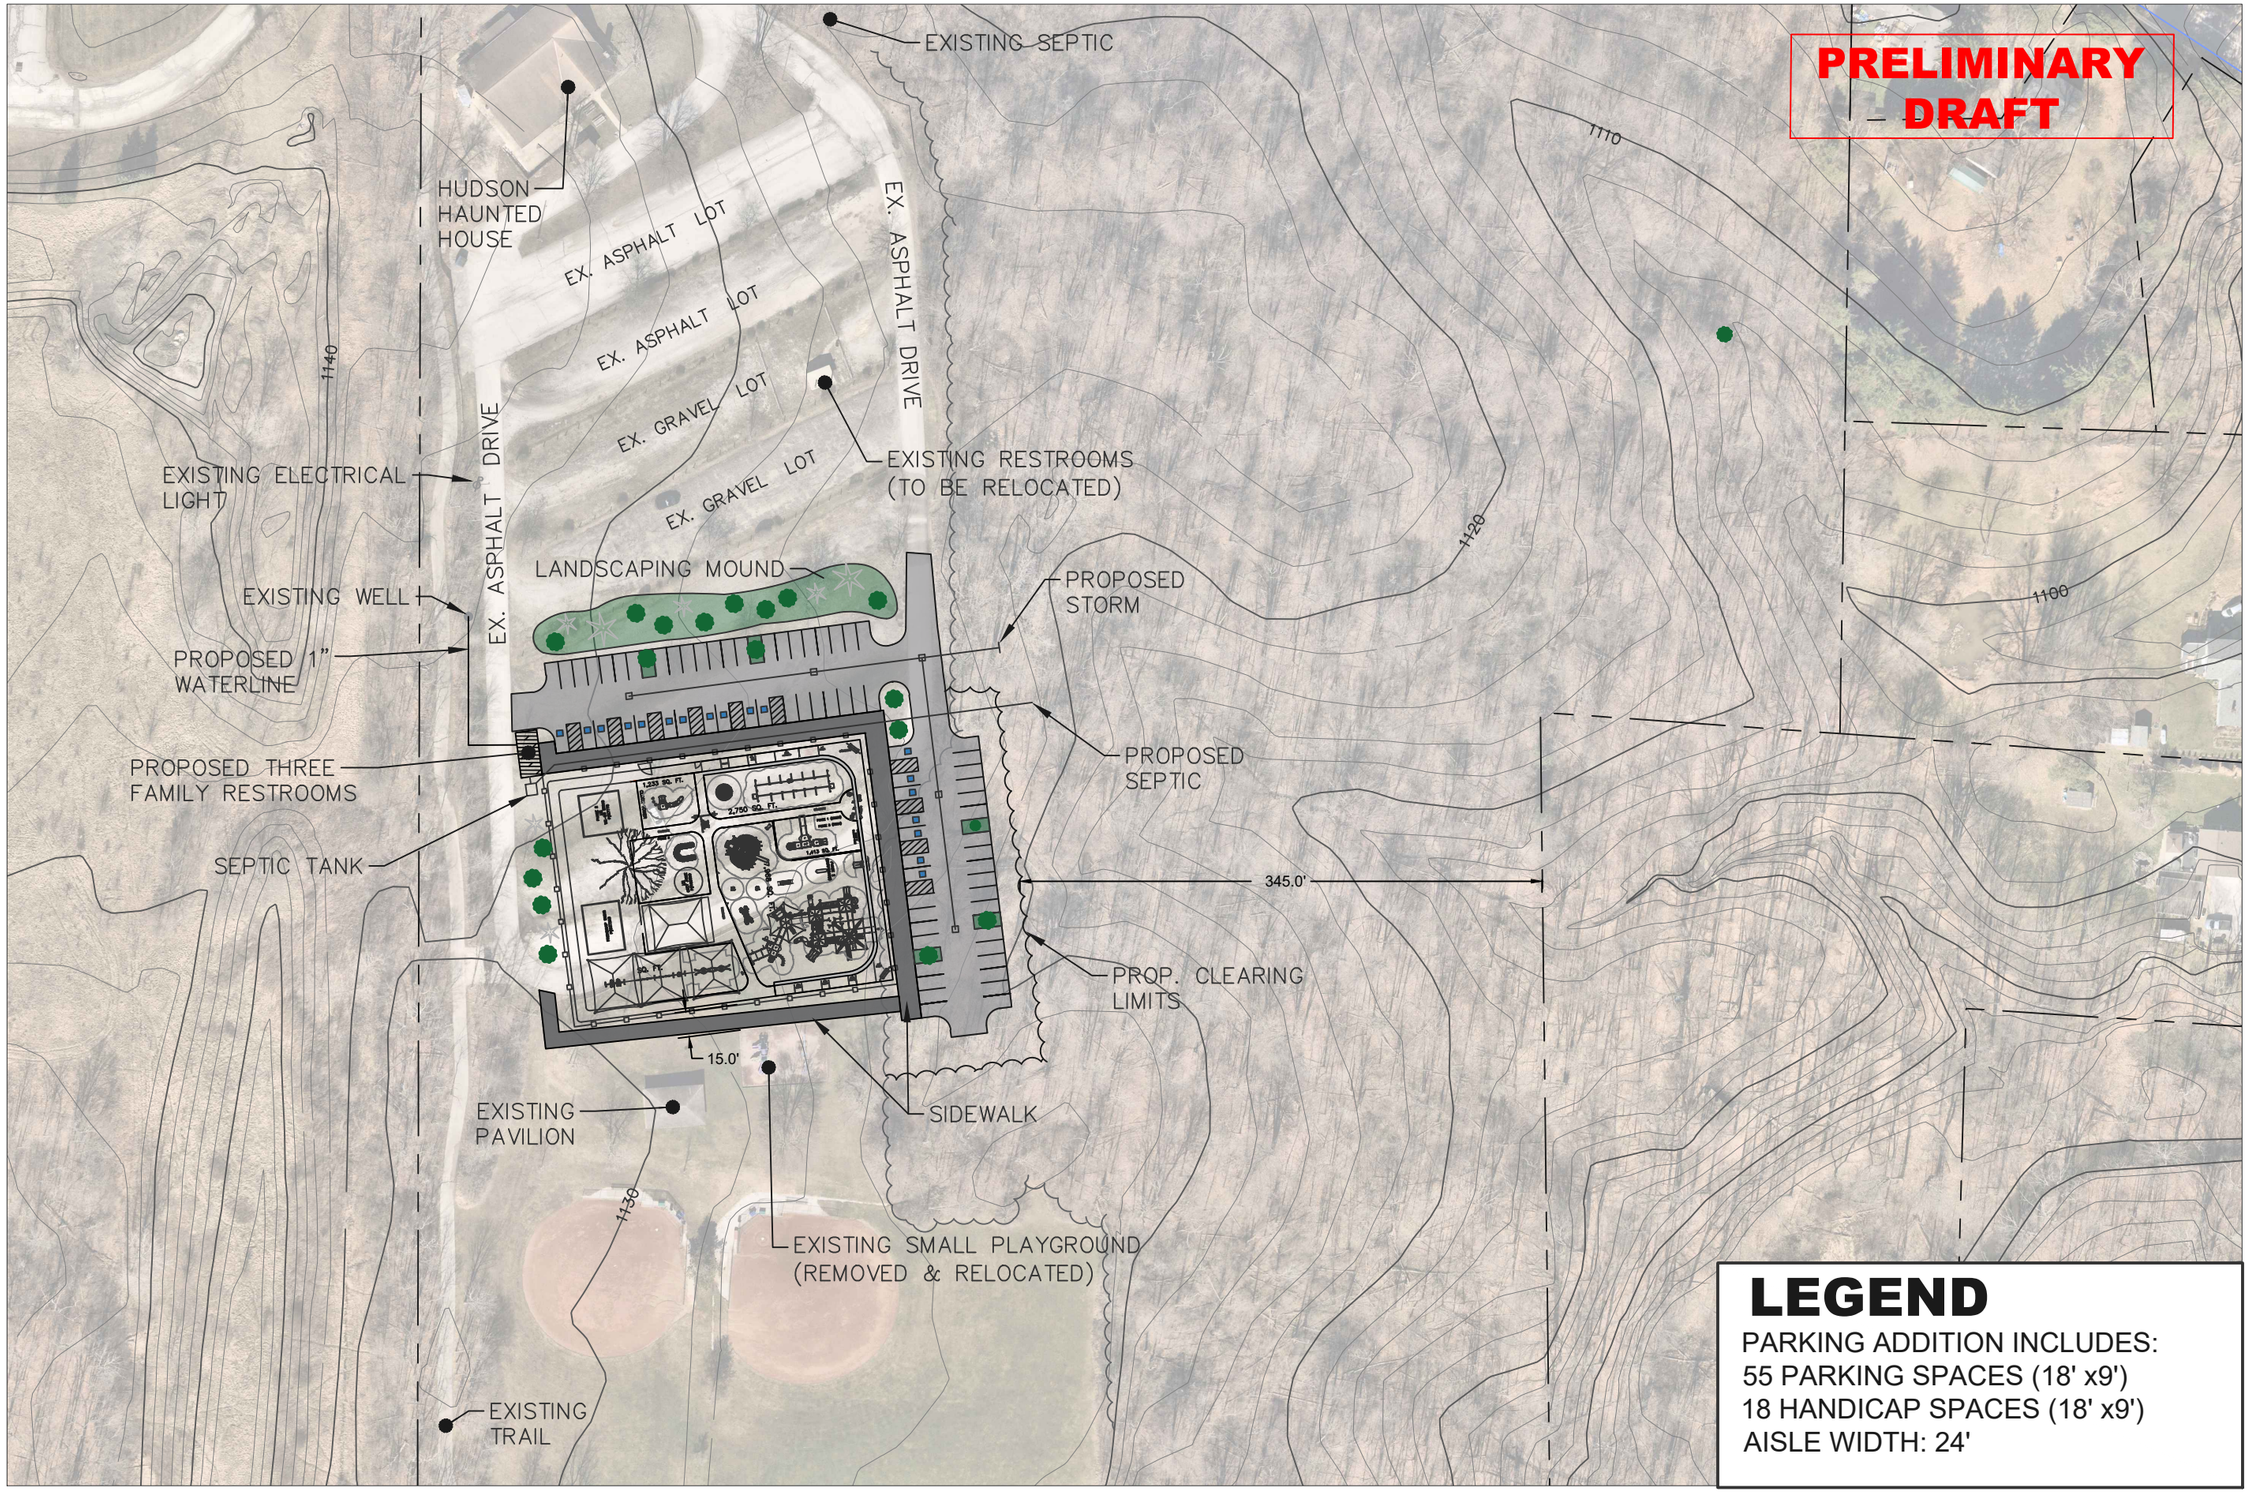


## LEGEND

PARKING ADDITION INCLUDES:
55 PARKING SPACES (18' x9')
18 HANDICAP SPACES (18' x9')
AISLE WIDTH: 24'

OHIO HUDSON

0 50 100
SCALE IN FEET

SCALE: 1" = 100'

CITY OF HUDSON
ENGINEERING DEPARTMENT
1140 TEREX ROAD
HUDSON, OH 44236
(330)-342-1770

OAK GROVE PARK
INCLUSIVE
PLAYGROUND

| DATE: | REV. #: | DESCRIPTION: |
|---|---|---|
| | | |

INCLUSIVE PLAYGROUND EXHIBIT

| | |
|---|---|
| CALCULATED | XXX |
| CHECKED | XXX |

SHEET 1 OF 1