



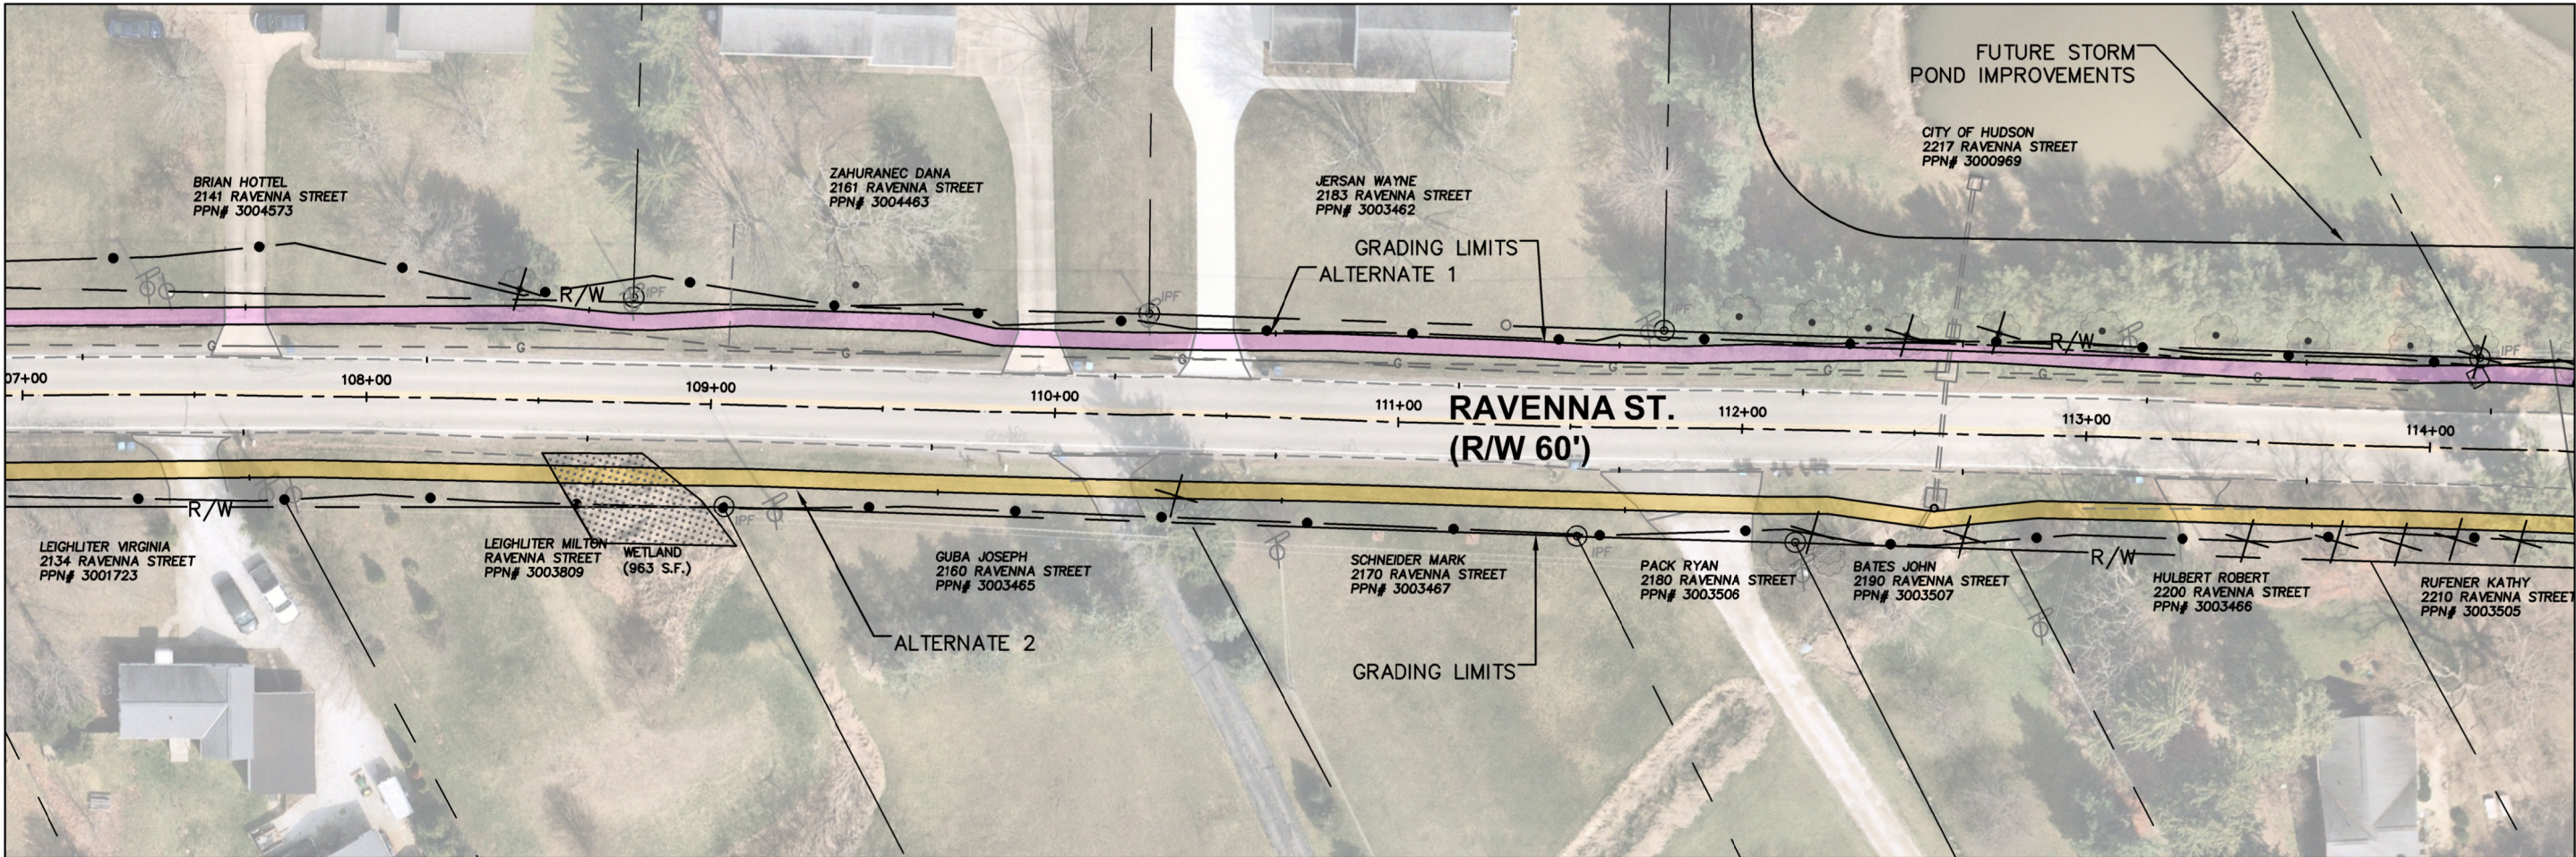

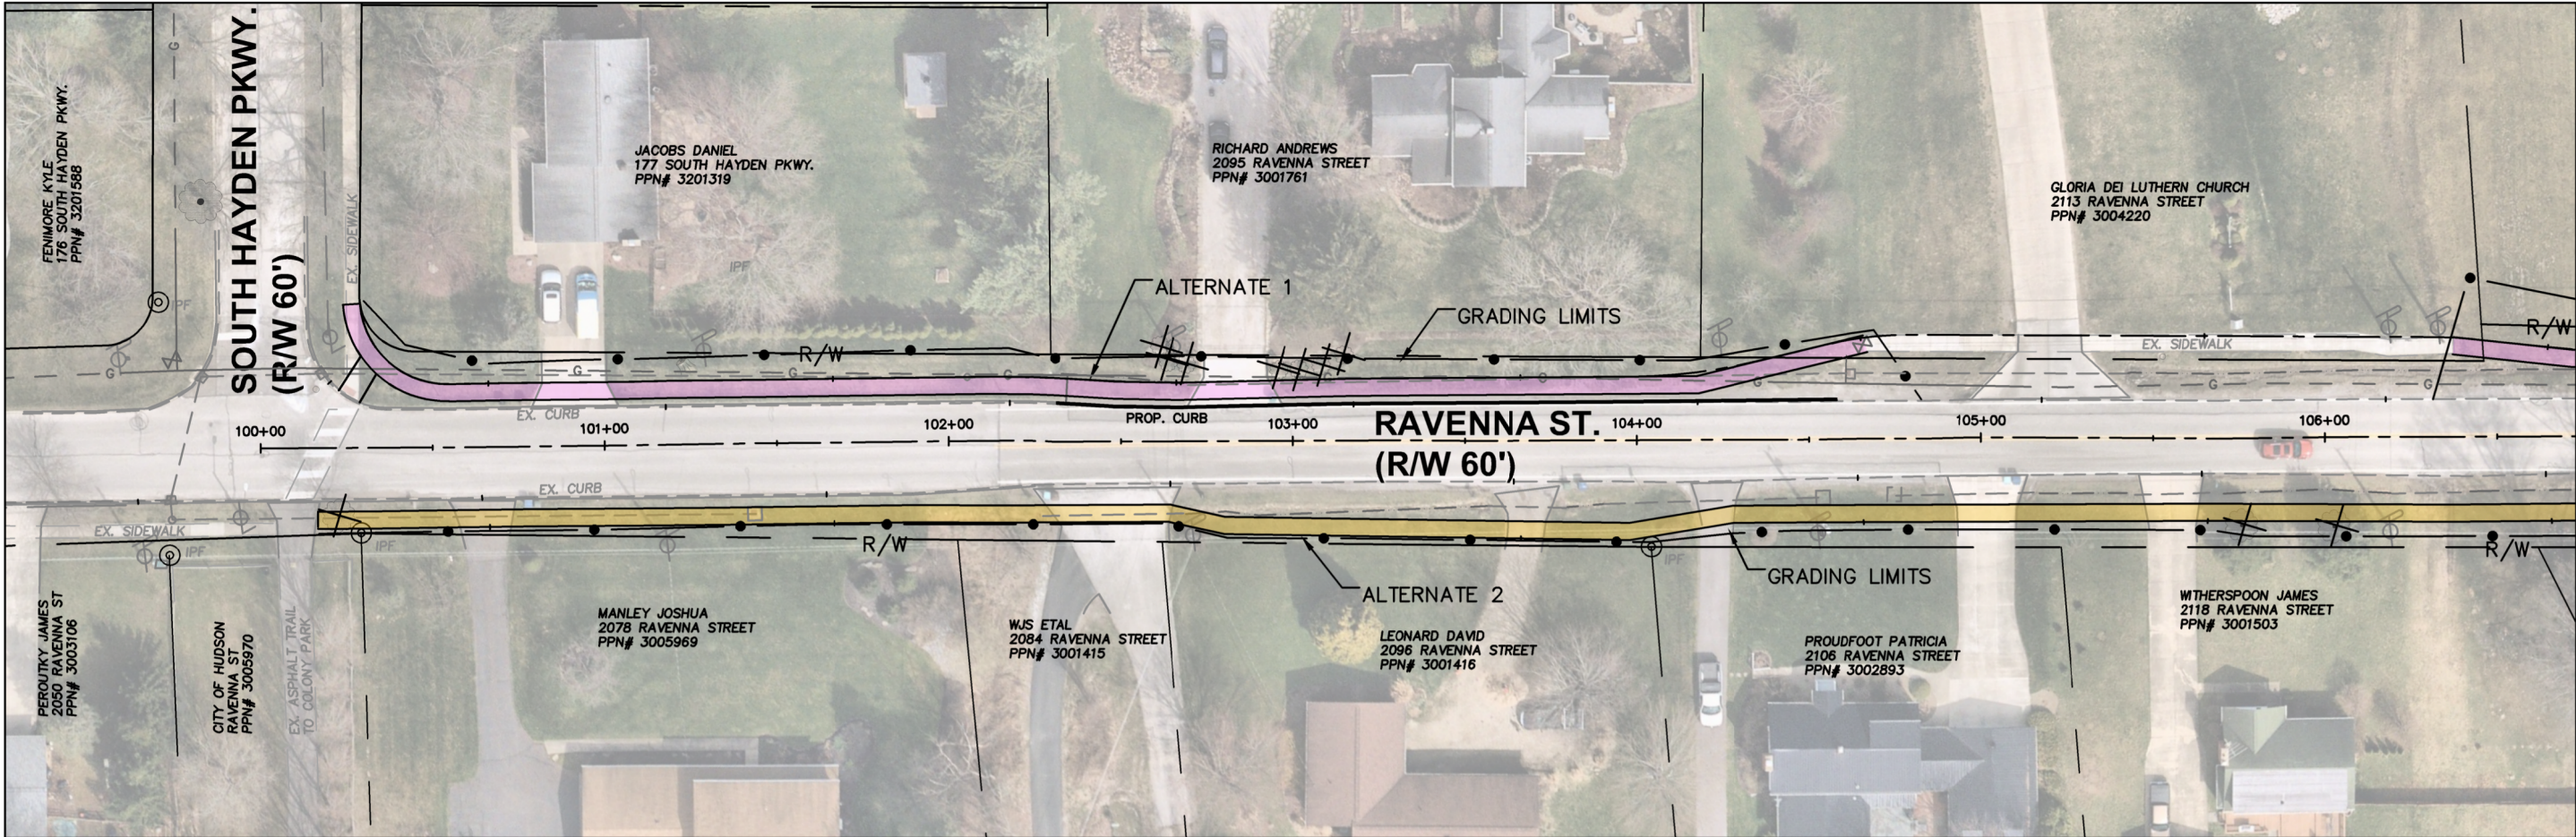



50
25
0

SCALE IN FEET

CITY OF HUDSON
ENGINEERING DEPARTMENT
1140 TEREX ROAD
HUDSON, OH 44236
(330)-342-1770

RAVENNA STREET
SIDEWALK



DATE:	REV. #	DESCRIPTION:

PUBLIC MEETING

CALCULATEDJMS

CHECKEDBSK

SHEET 1 OF 3

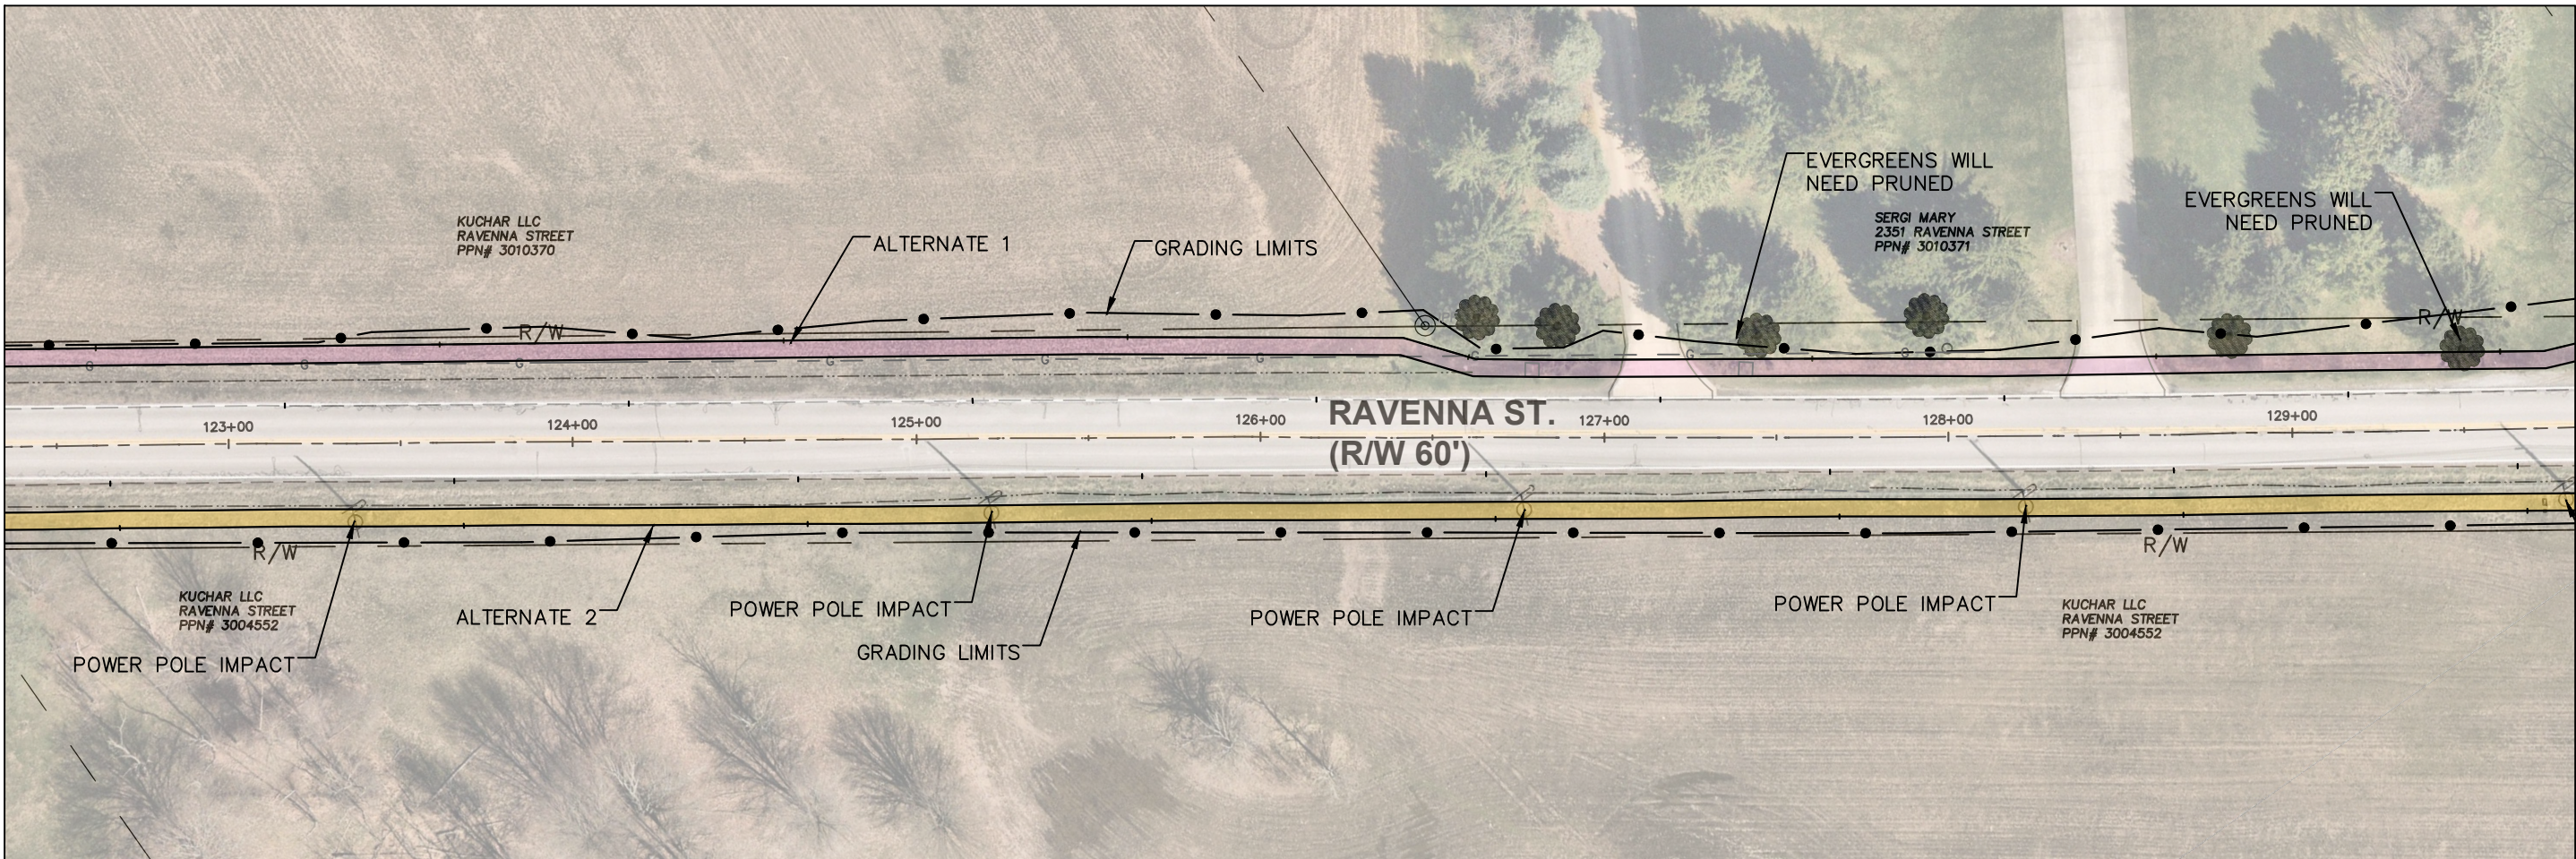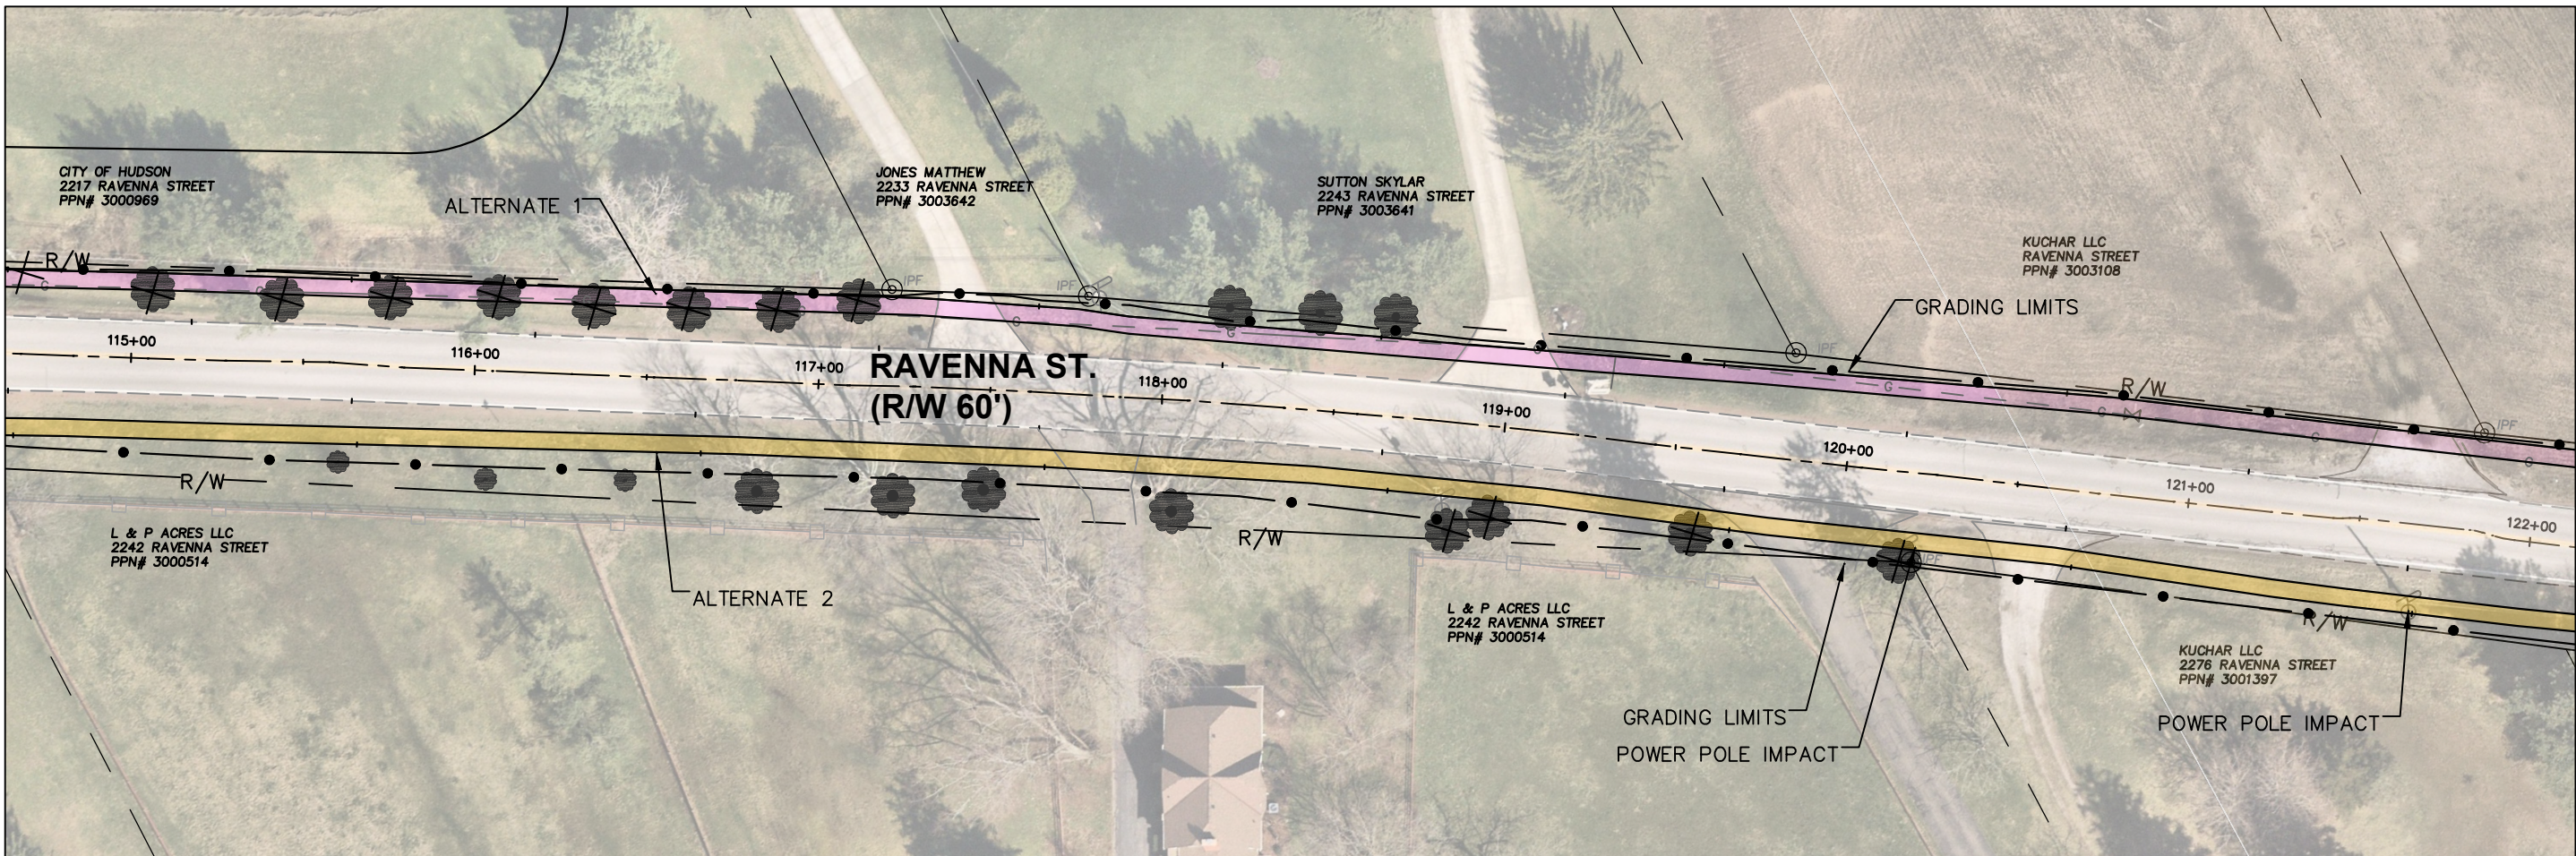

OHIO
HUDSON

50
25
0
SCALE IN FEET

CITY OF HUDSON
ENGINEERING DEPARTMENT
1140 TEREX ROAD
HUDSON, OH 44236
(330)-342-1770

RAVENNA STREET
SIDEWALK


REV. #	DATE	DESCRIPTION

PUBLIC MEETING

CALCULATEDJMS

CHECKEDBSK

SHEET 2 OF 3

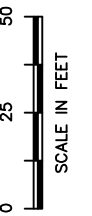

CITY OF HUDSON
ENGINEERING DEPARTMENT
1140 TEREX ROAD
HUDSON, OH 44236
(330)-342-1770

RAVENNA
STREET
SIDEWALK[illegible]

PUBLIC MEETING

CALCULATED	JMS
CHECKED	BSK

SHEET 3 OF 3

