


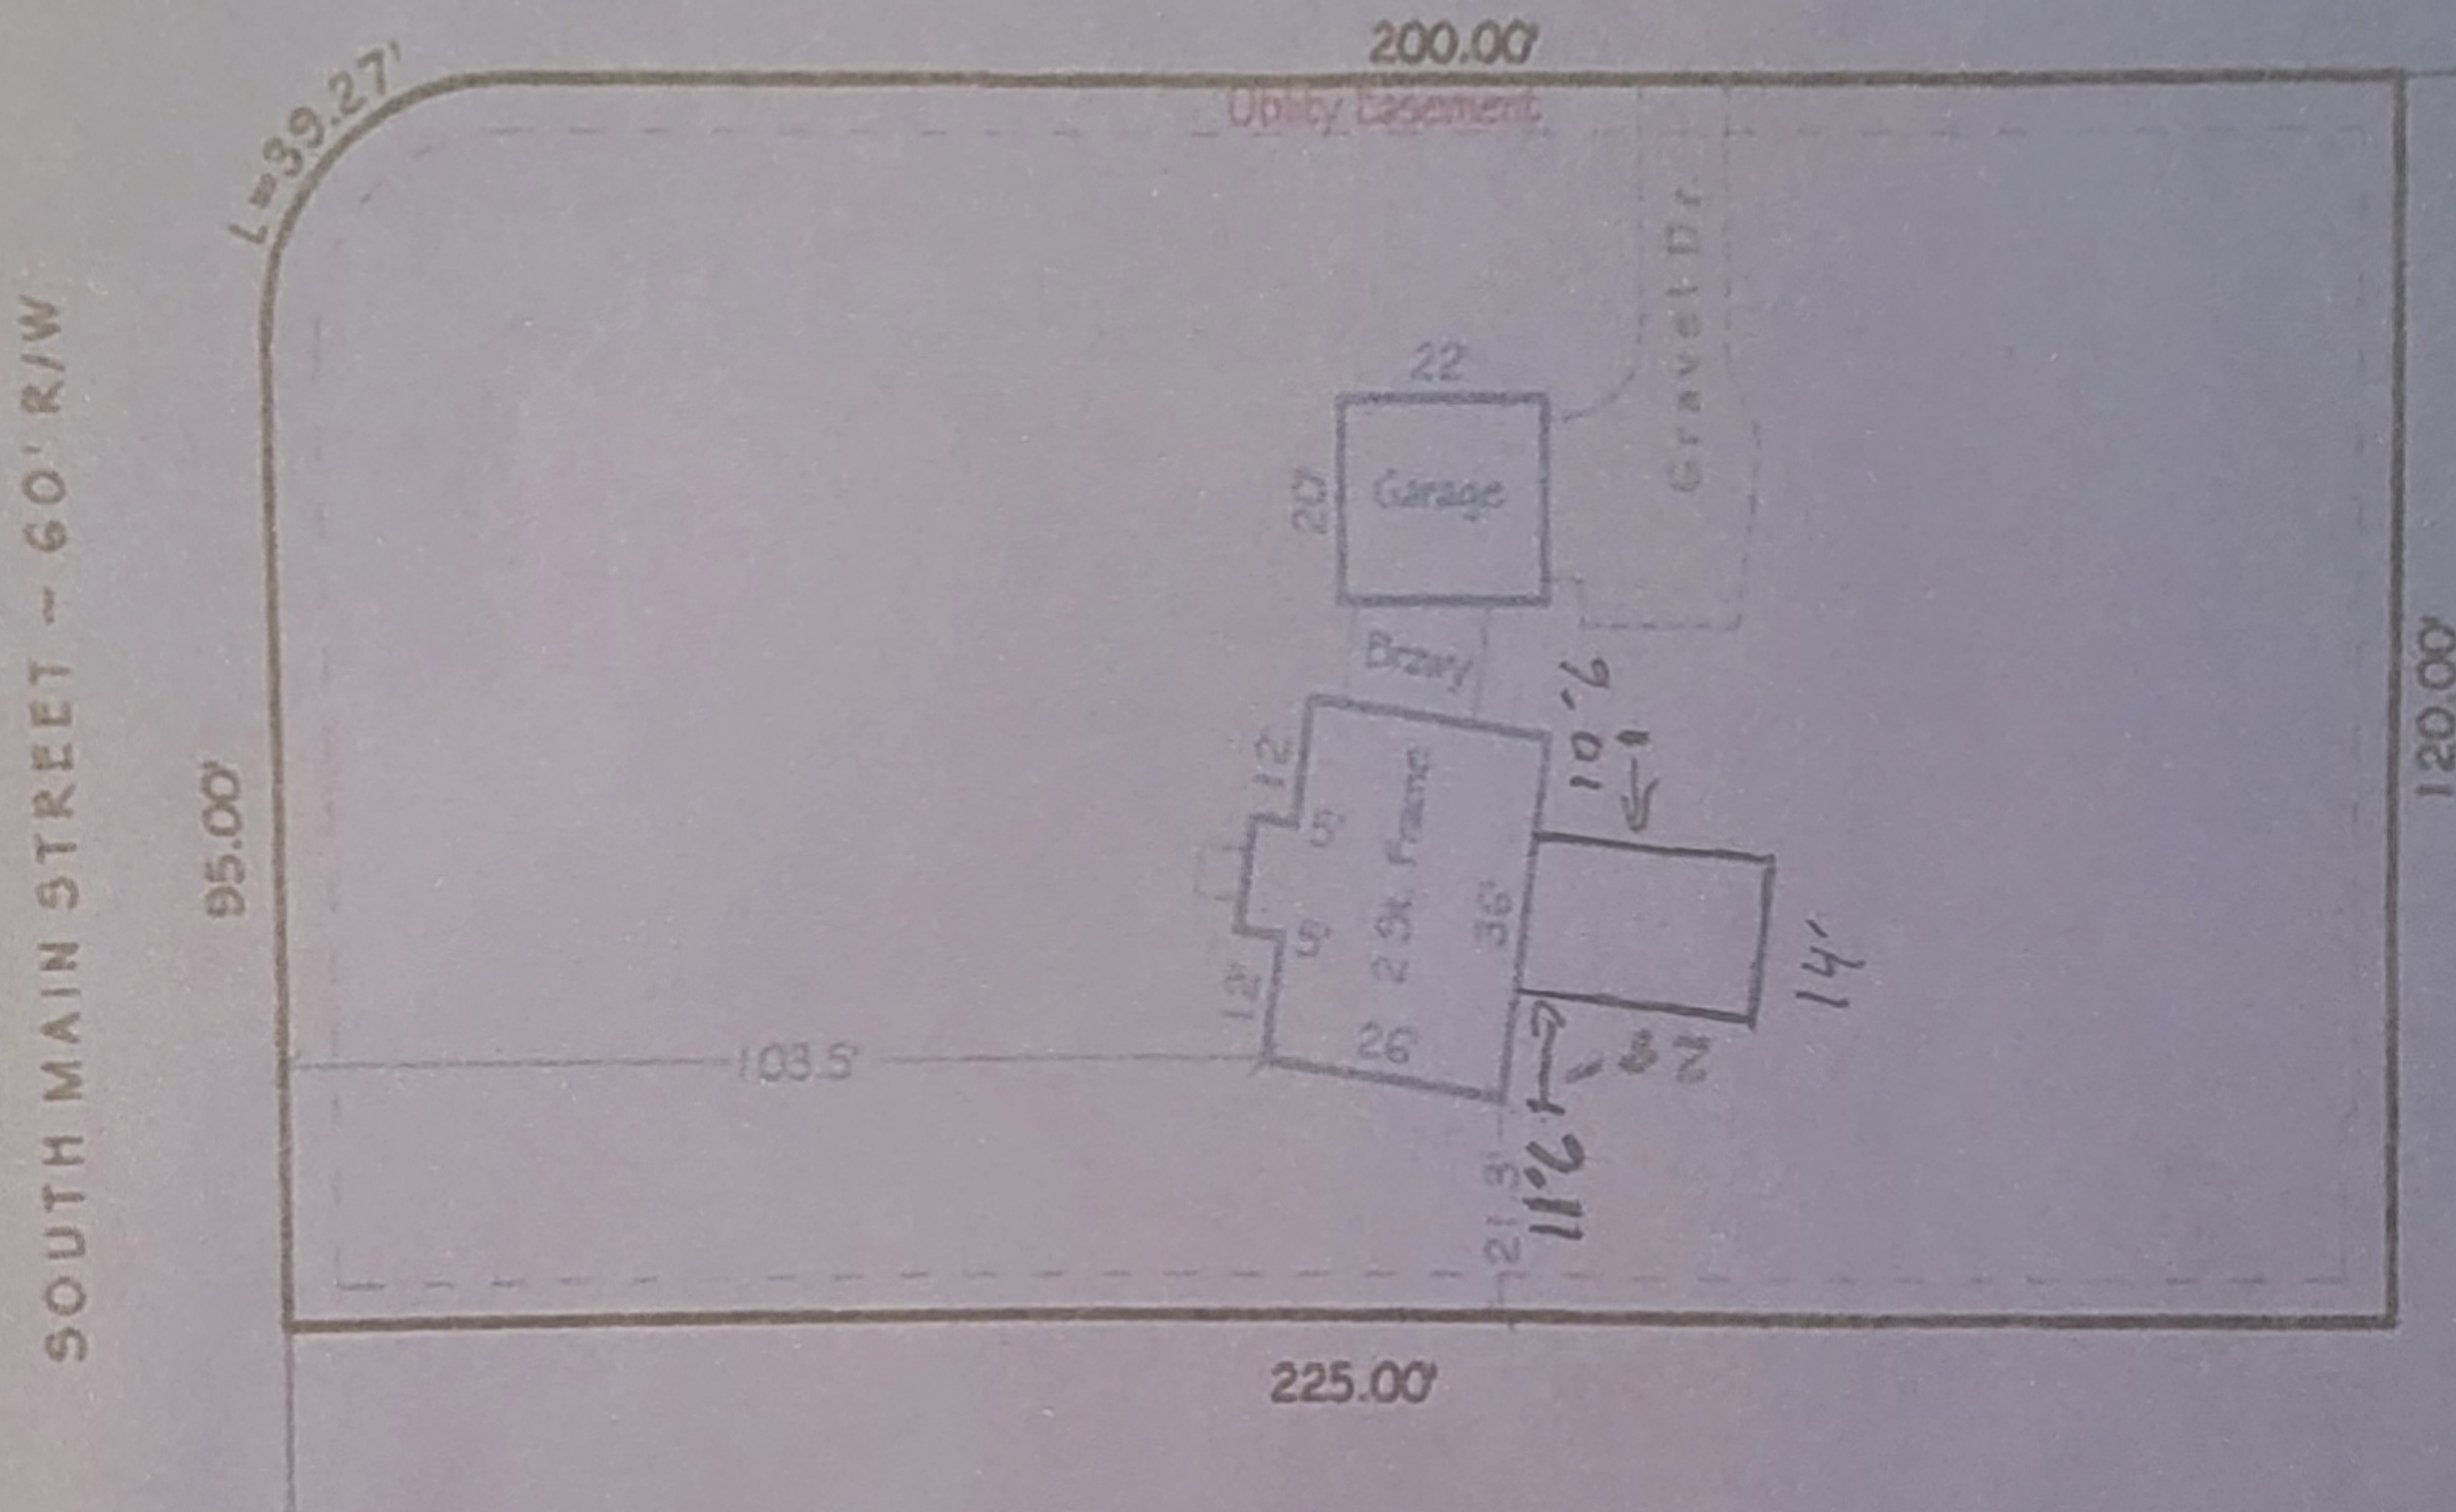

COLONY DRIVE ~ 60' R/W



SCALE: 1" = 40'

Date: 11/07/12

Linear Error: +/- 2 ft.

259 SOUTH MAIN STREET

STATE OF OHIO

COUNTY OF SUMMIT

CITY OF HUDSON


SUBLOT 5 IN

OLDE TOWNE COLONY ALLOTMENT

P.B. 45, PG. 53

P.P.N. 32-00189

Notes:

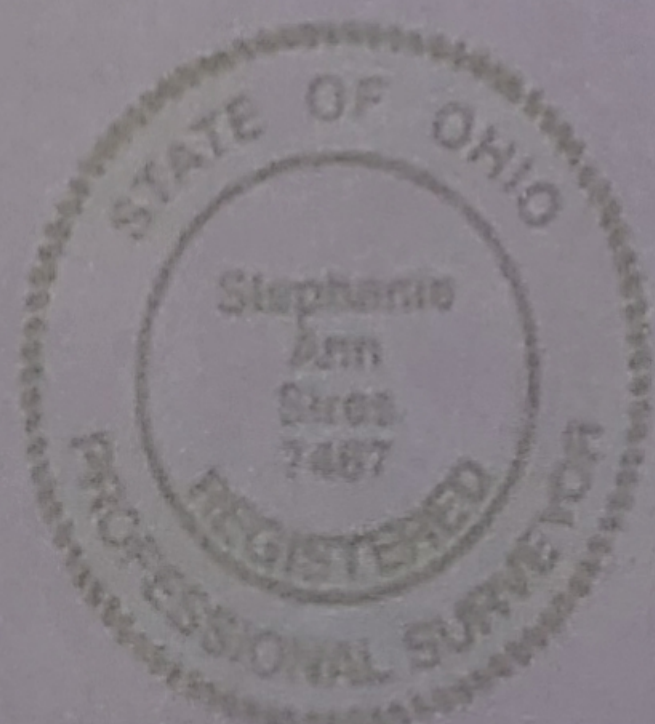

Stephanie Sires

STEPHANIE ANN SIRES - REGISTERED SURVEYOR NO. 7467

THIS MORTGAGE IDENTIFICATION SURVEY WAS PREPARED IN ACCORDANCE WITH CHAPTER 4733.35 OF THE ADMINISTRATIVE CODE AND IS NOT A BOUNDARY SURVEY PURSUANT TO CHAPTER 4733.01 OF THE ADMINISTRATIVE CODE. THIS MORTGAGE IDENTIFICATION IS CERTIFIED EXCLUSIVELY TO THE STATED LENDER COMPANY AND LENDER. IT IS NOT FOR THE USE OF THE PROPERTY OWNER AND SHOULD NOT BE USED TO ESTABLISH PROPERTY LINES. THE PRESENCE OF ENCROACHMENTS ON THE PREMISES SHALL BE DETECTED BY STRUCTURES, FENCES AND OTHER IMPROVEMENTS.

Vinyl siding to match existing
Roof shingle material to match existing
Windows to match existing
Exposed Foundation to match existing

NORTH VIEW

RIDGE VENT

1" x 10" FREEZE BOARD

VINYL SIDING

5' x 5' DECK-W-RAMP
& SPINDLE RAIL


SOUTH VIEW

RIDGE VENT


1" x 10" FREEZE BOARD


VINYL SIDING

Vinyl siding to match existing
Roof shingle material to match existing
Windows to match existing
Exposed Foundation to match existing

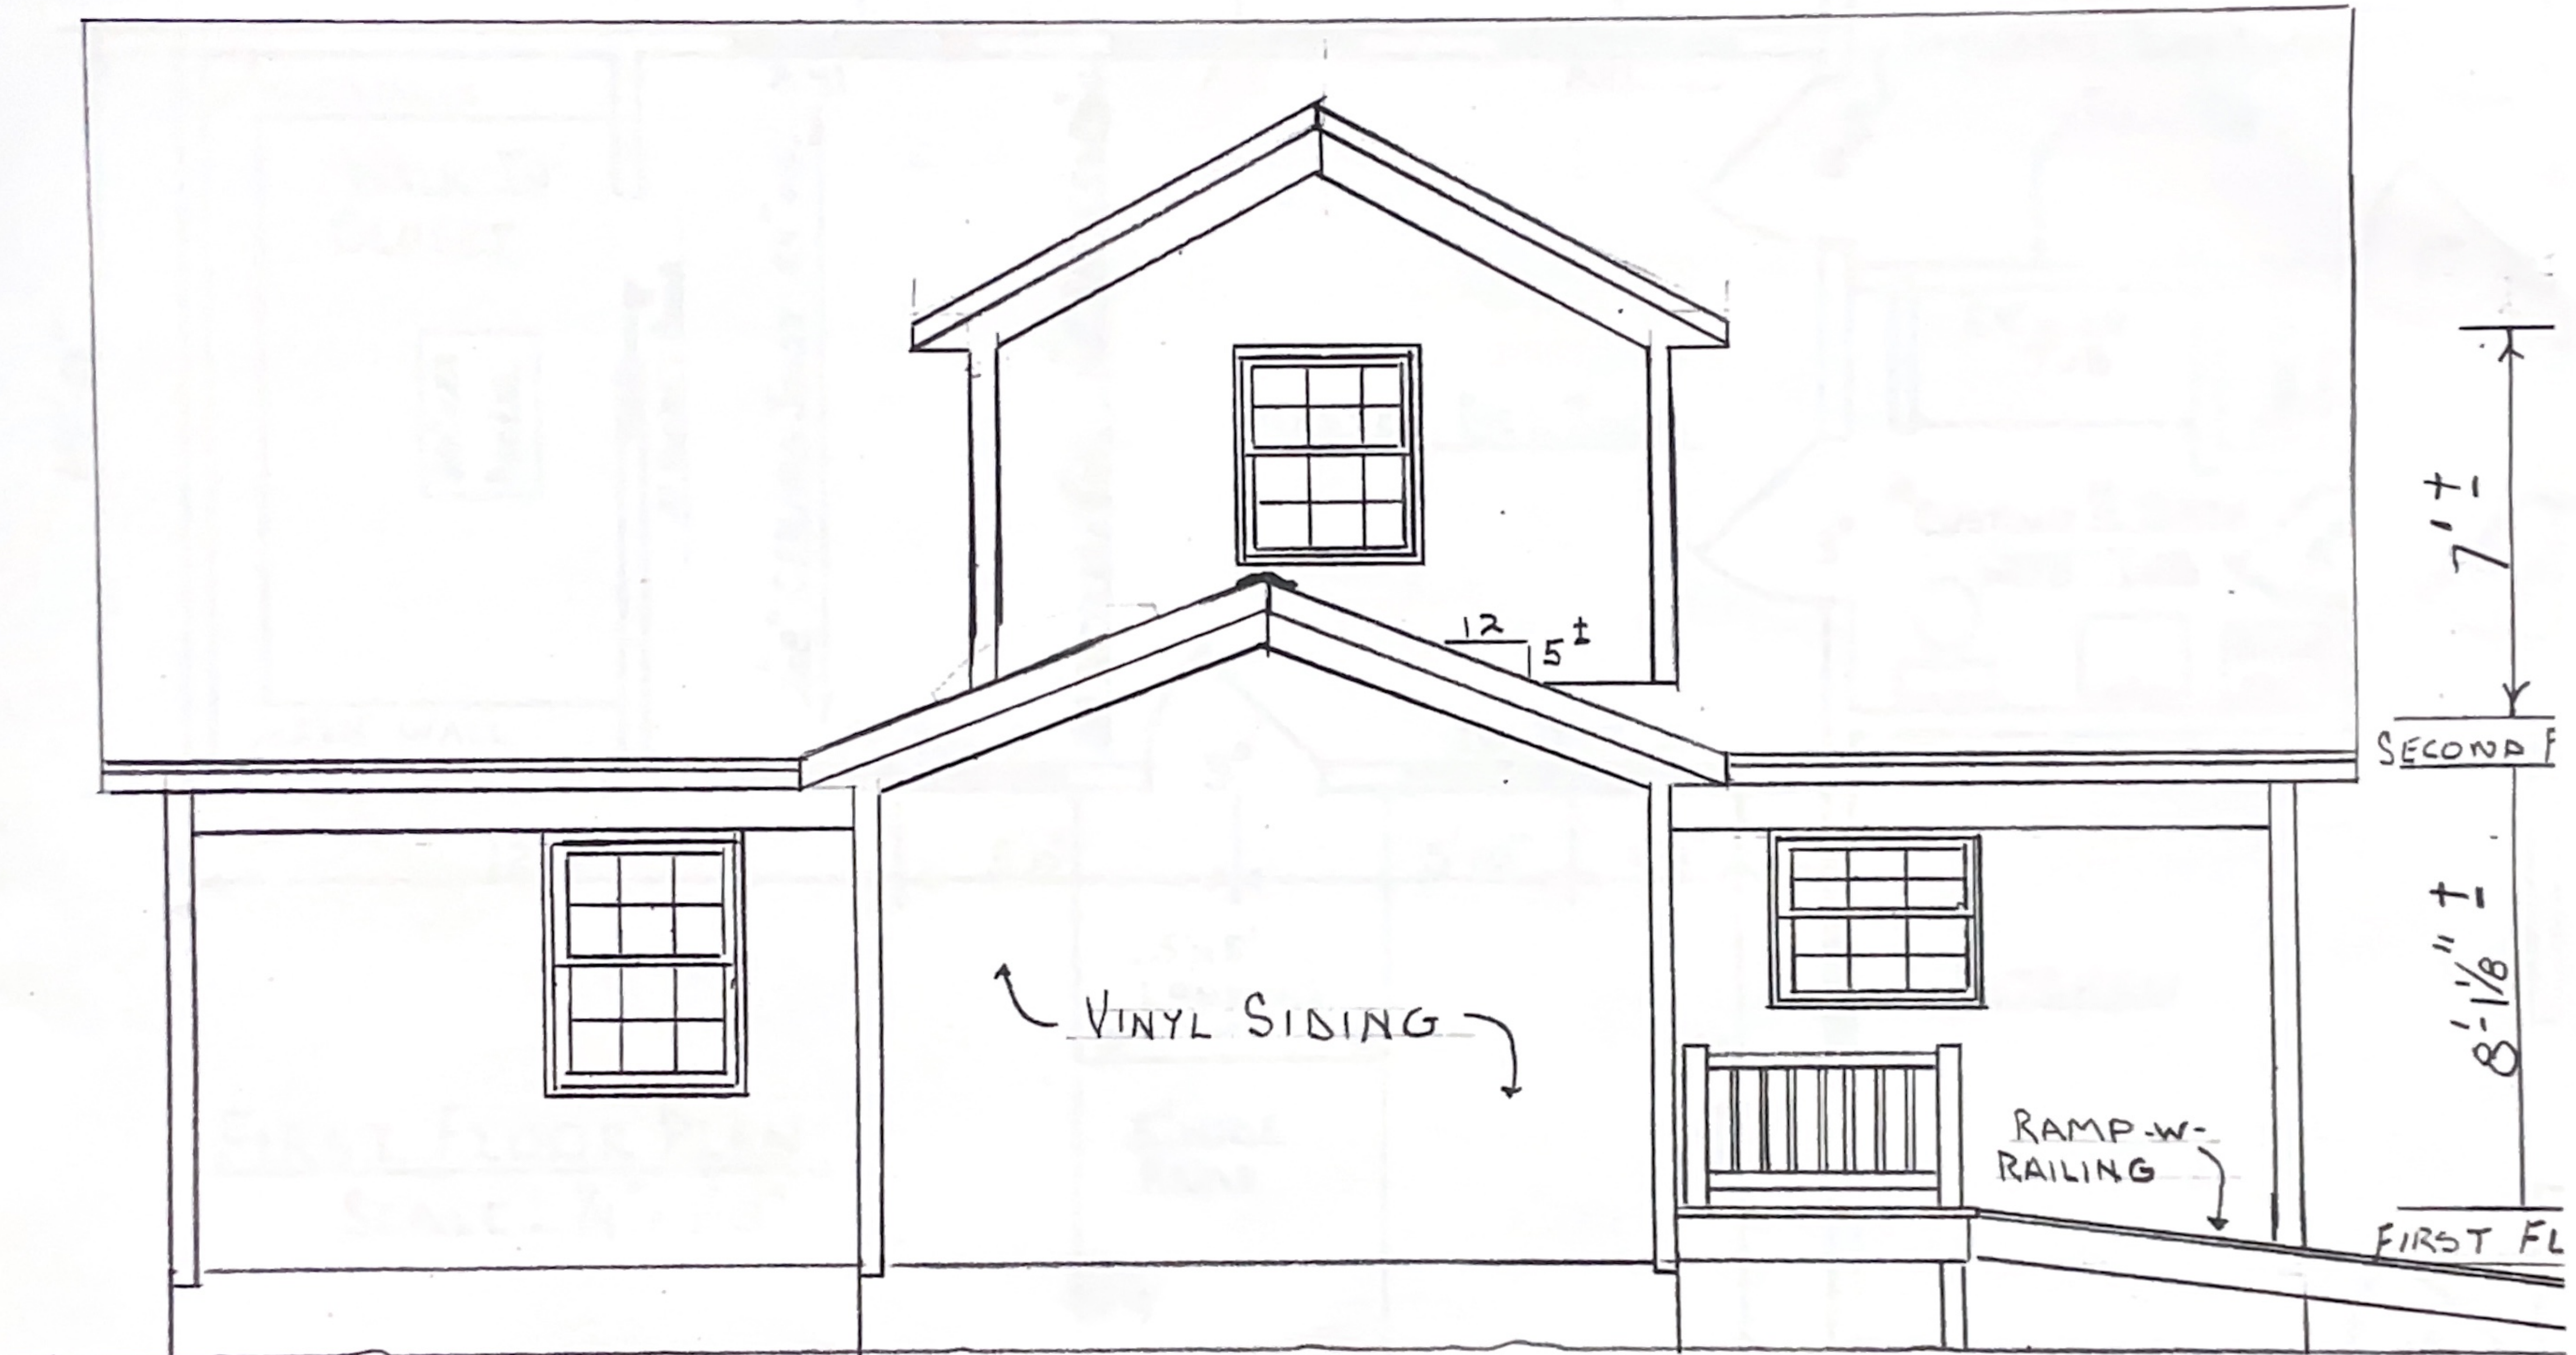

EAST VIEW

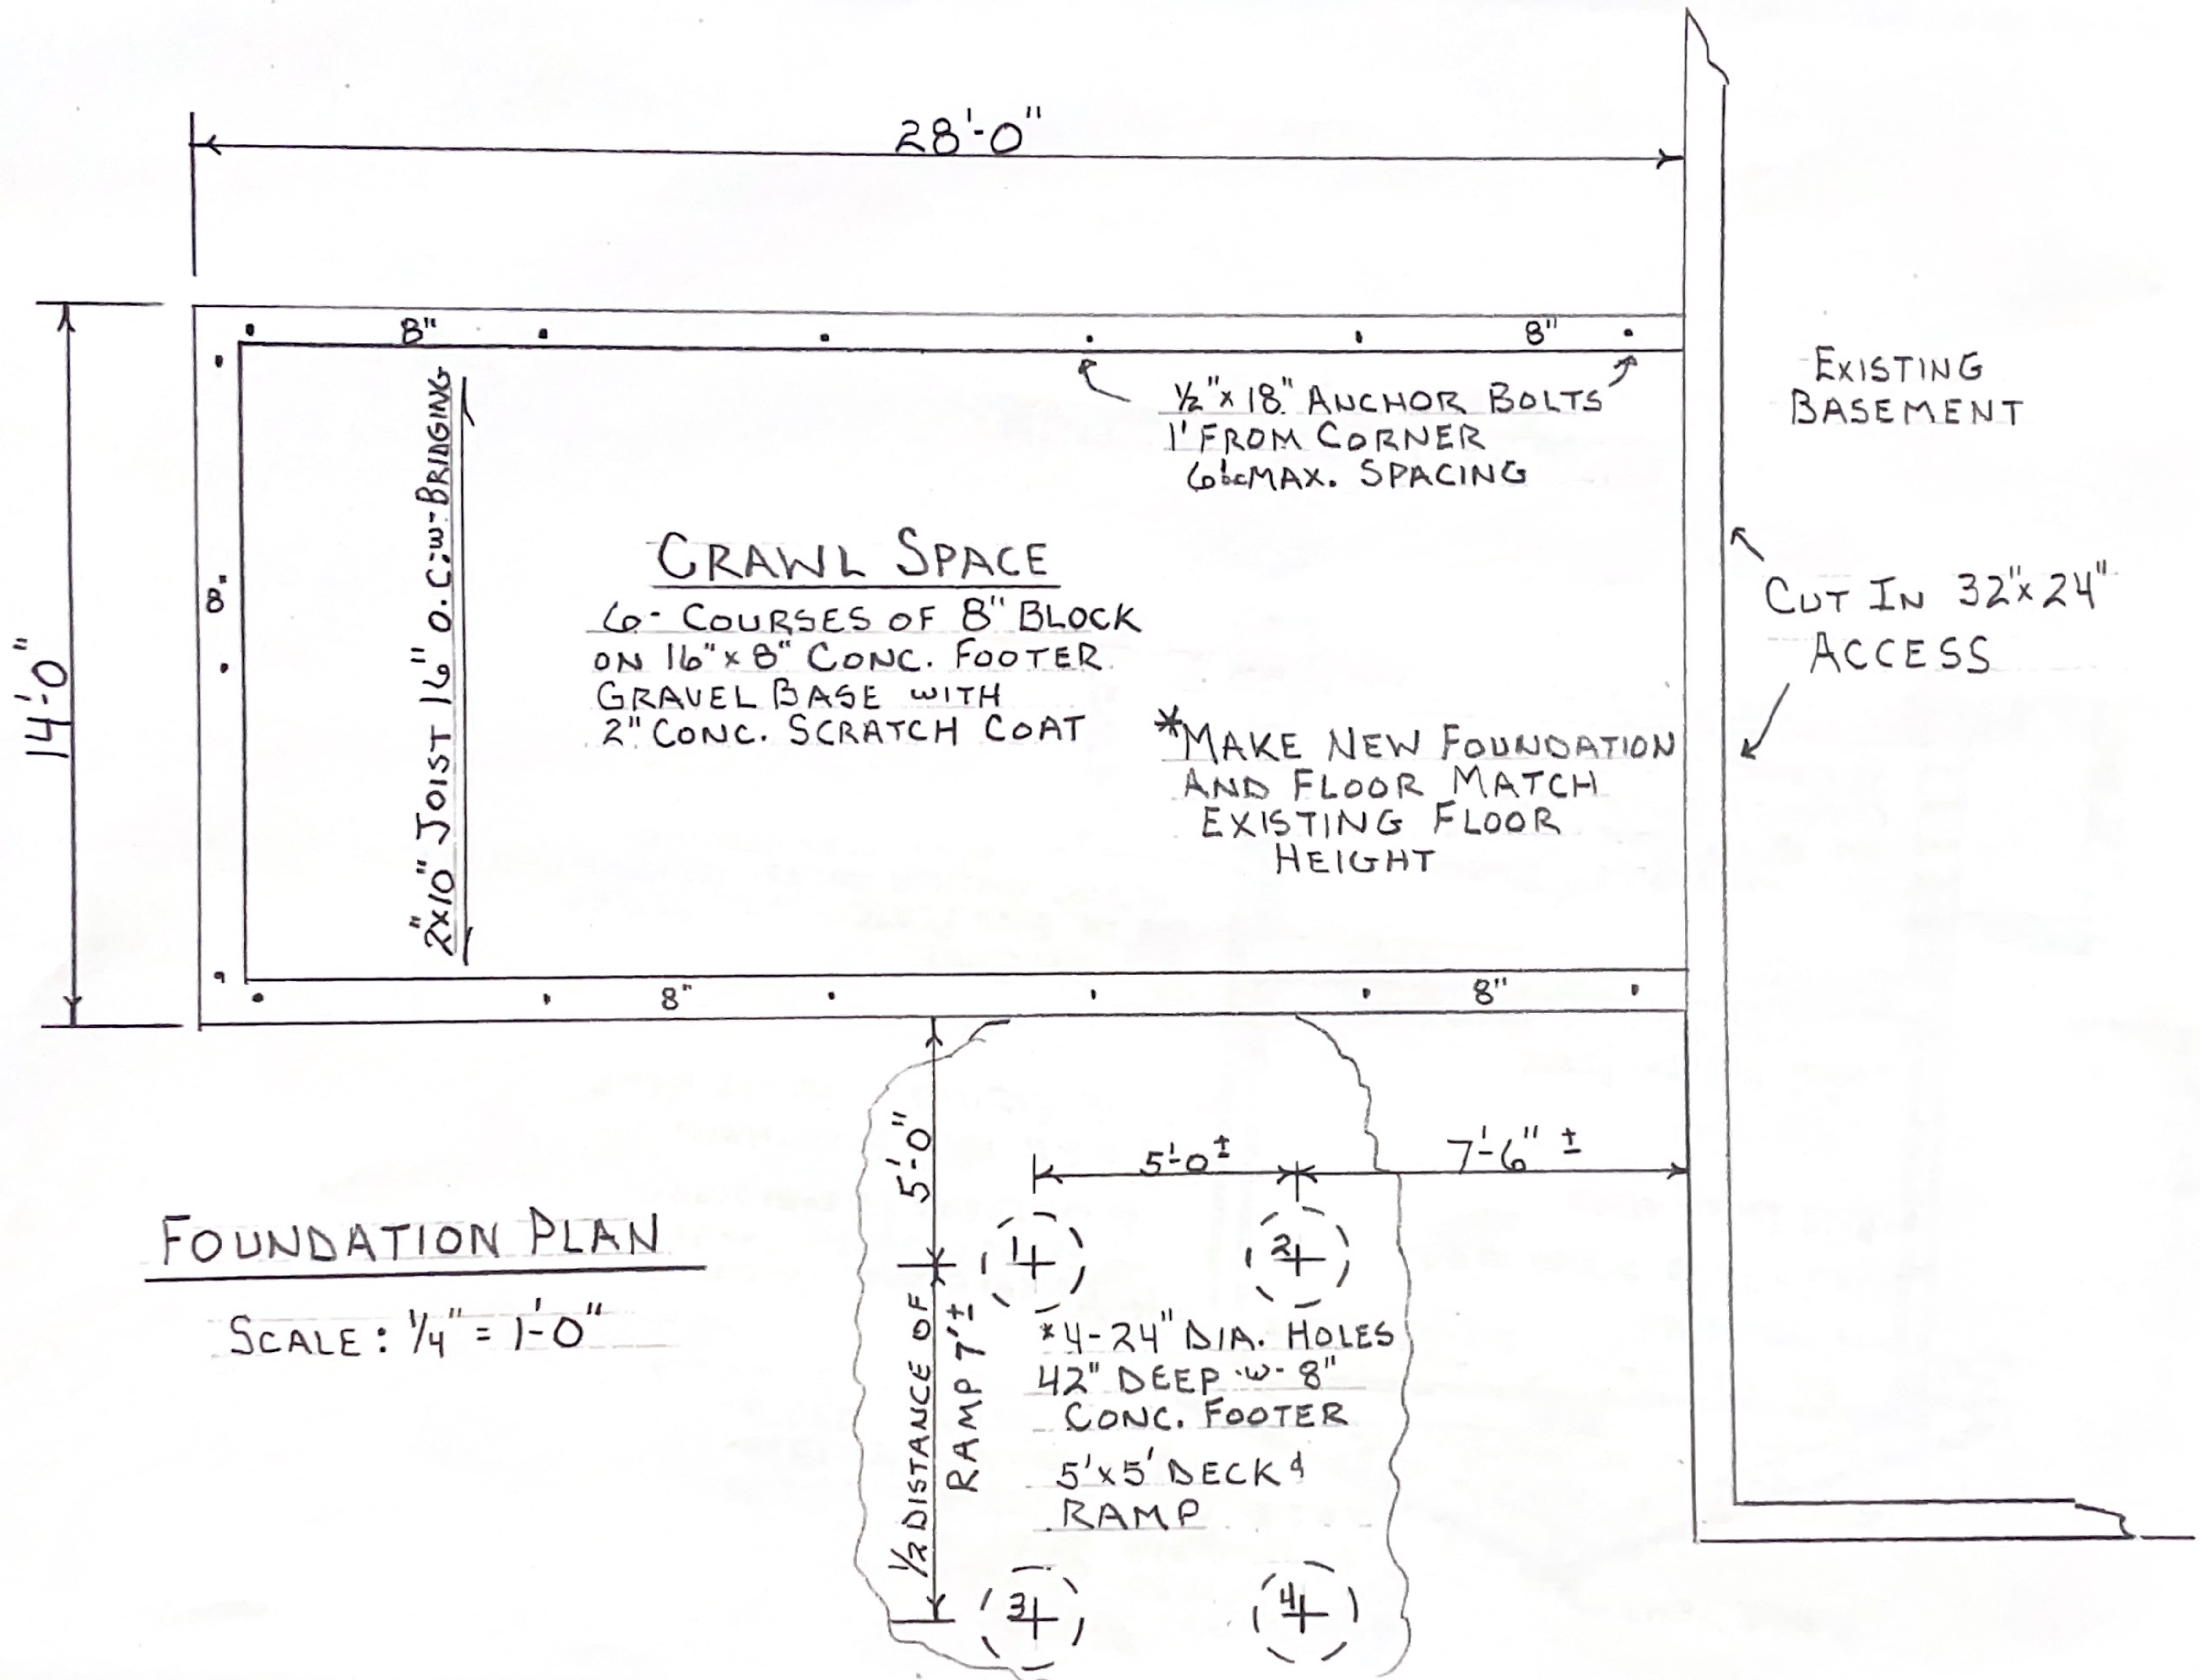

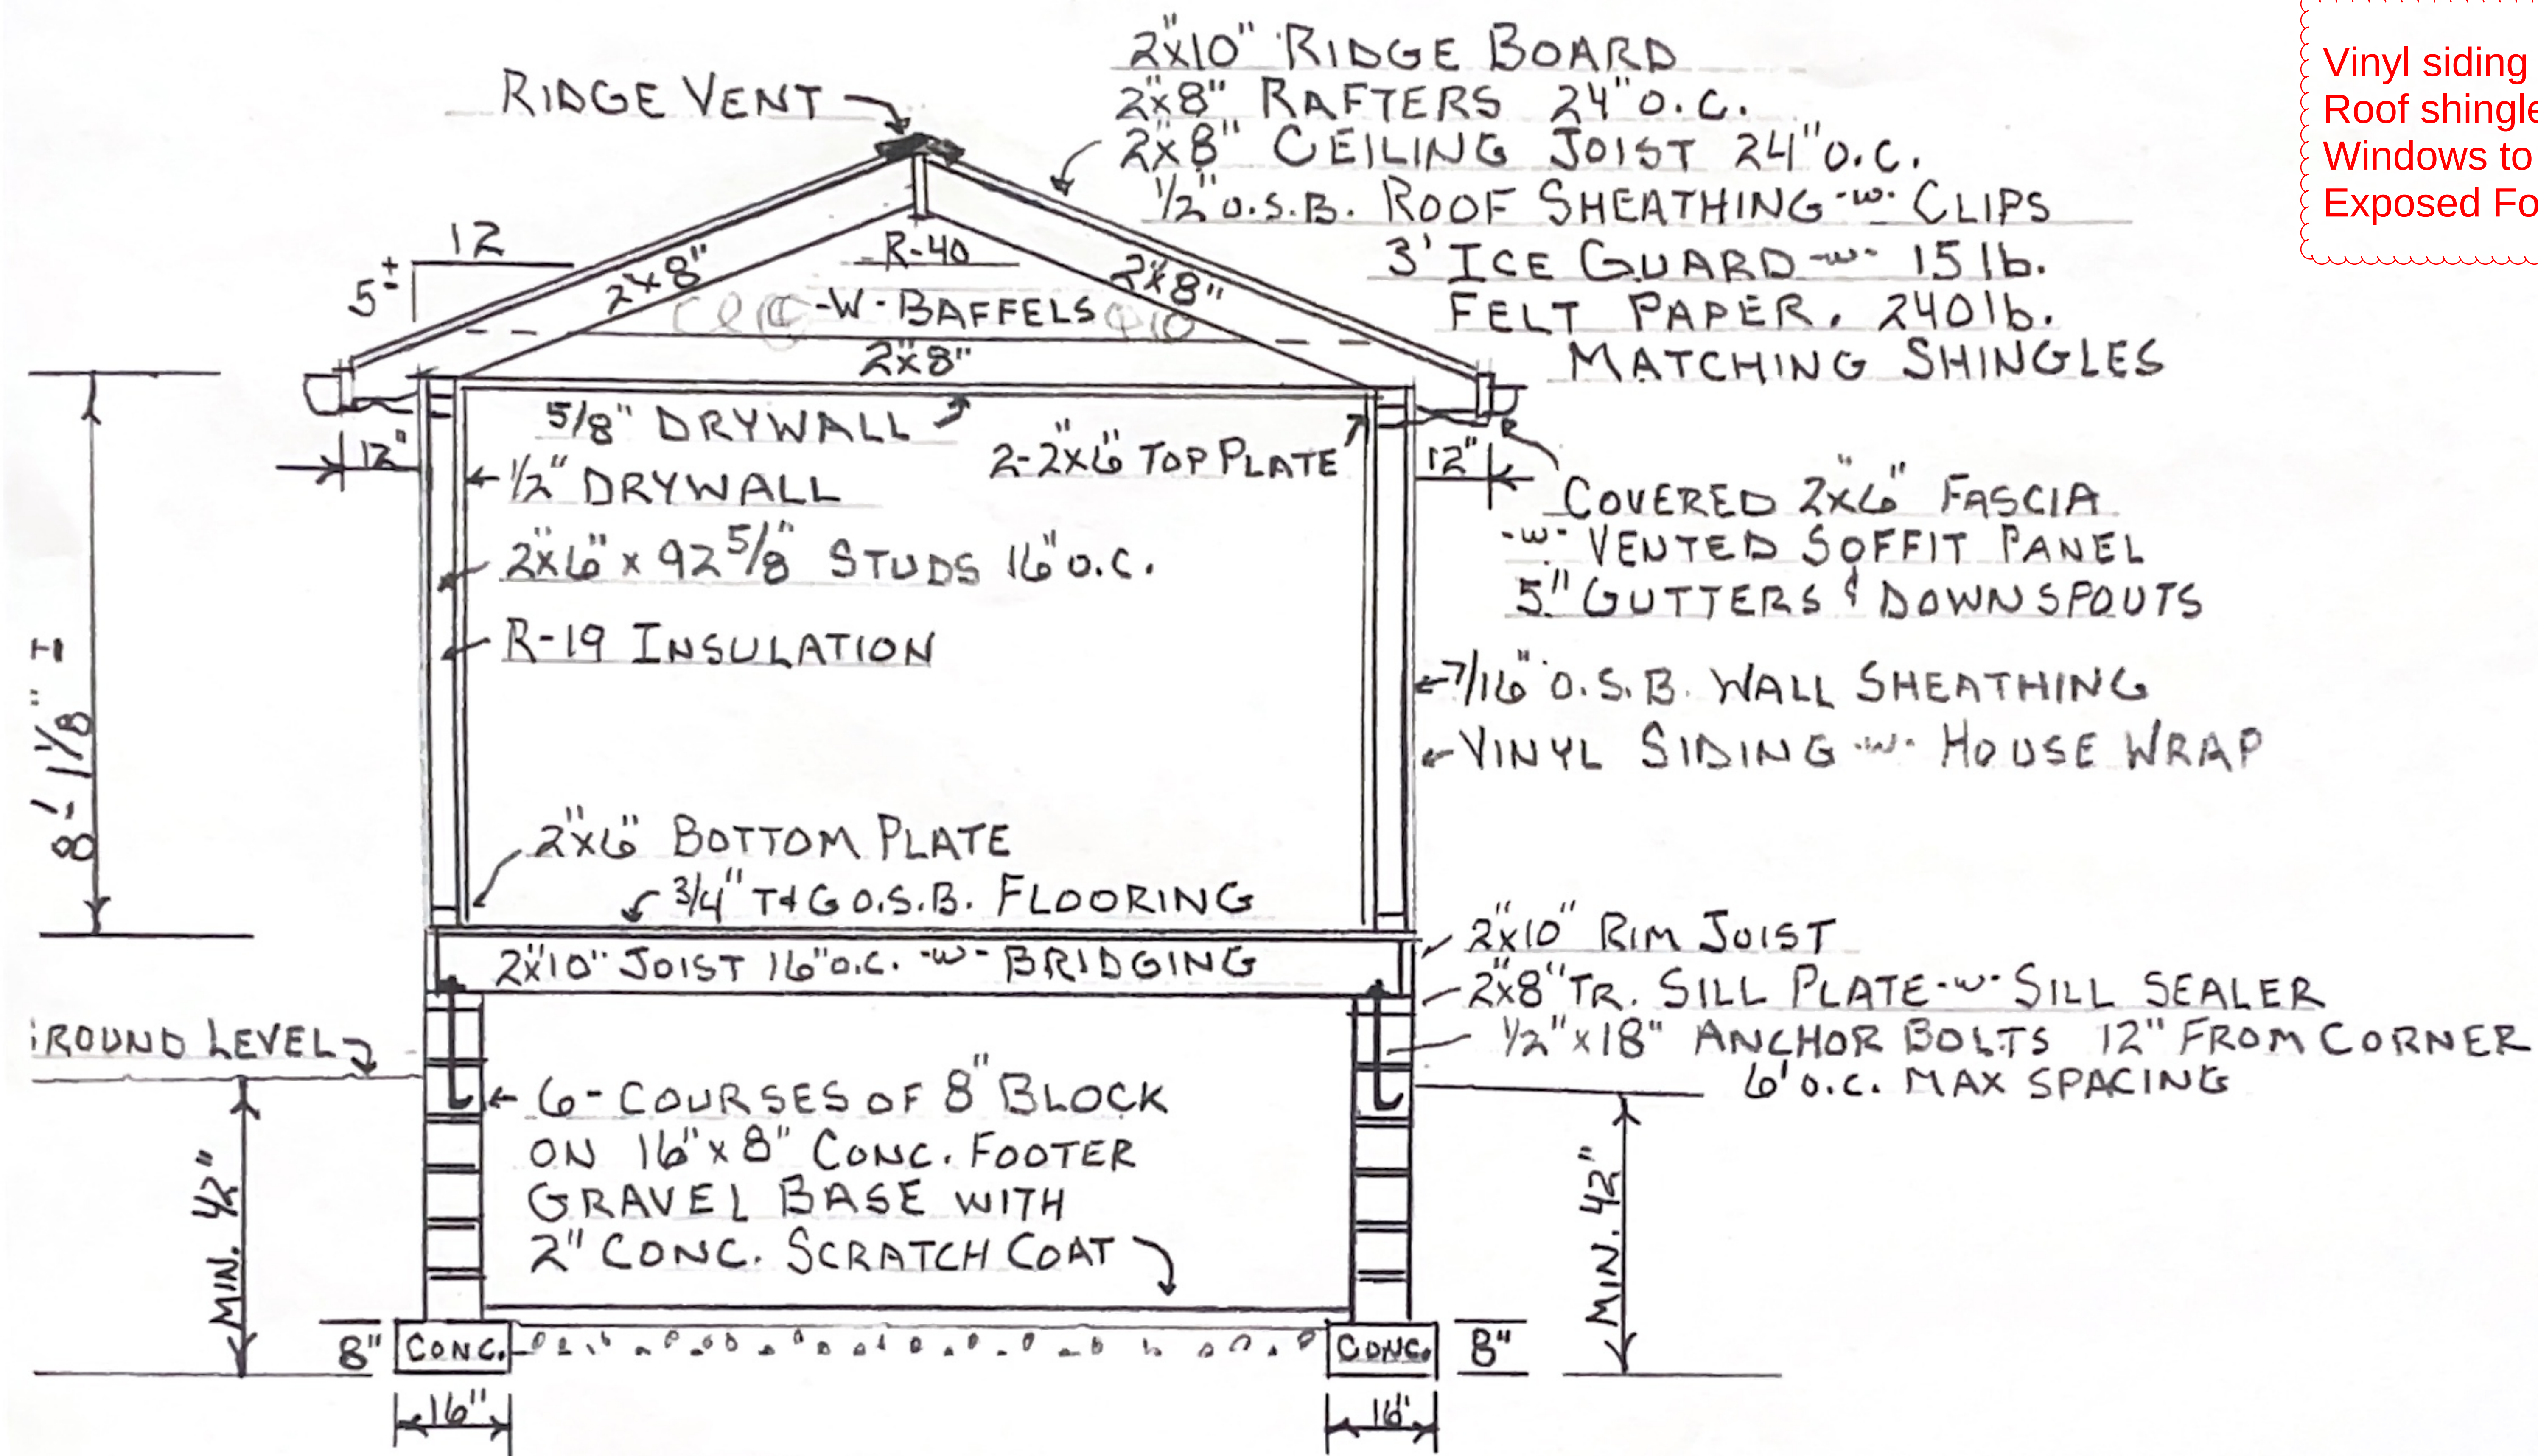

Vinyl siding to match existing
 Roof shingle material to match existing
 Windows to match existing
 Exposed Foundation to match existing

TYPICAL CROSS SECTION
 SCALE: 1/4" = 1'-0"











259

