

Existing building roof plan



DESIGN - BUILD

Project Address



49 Owen Brown

Page name
Existing building plan

Page number 1

Date
11 6 2025

Scale
1:96

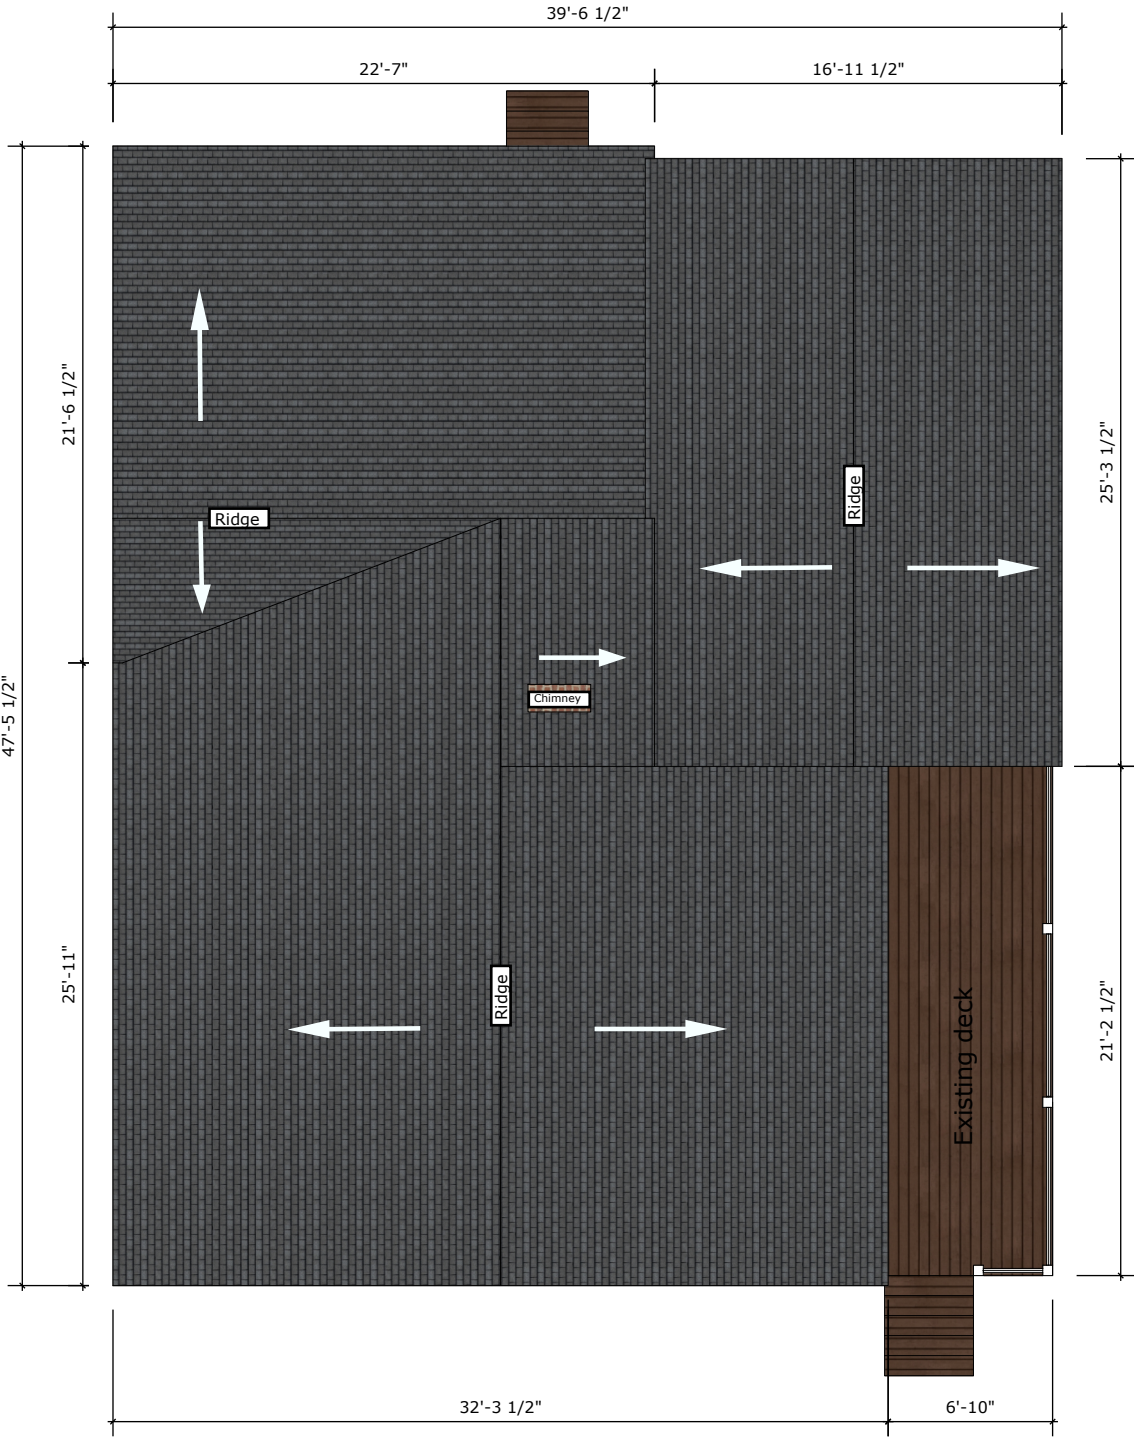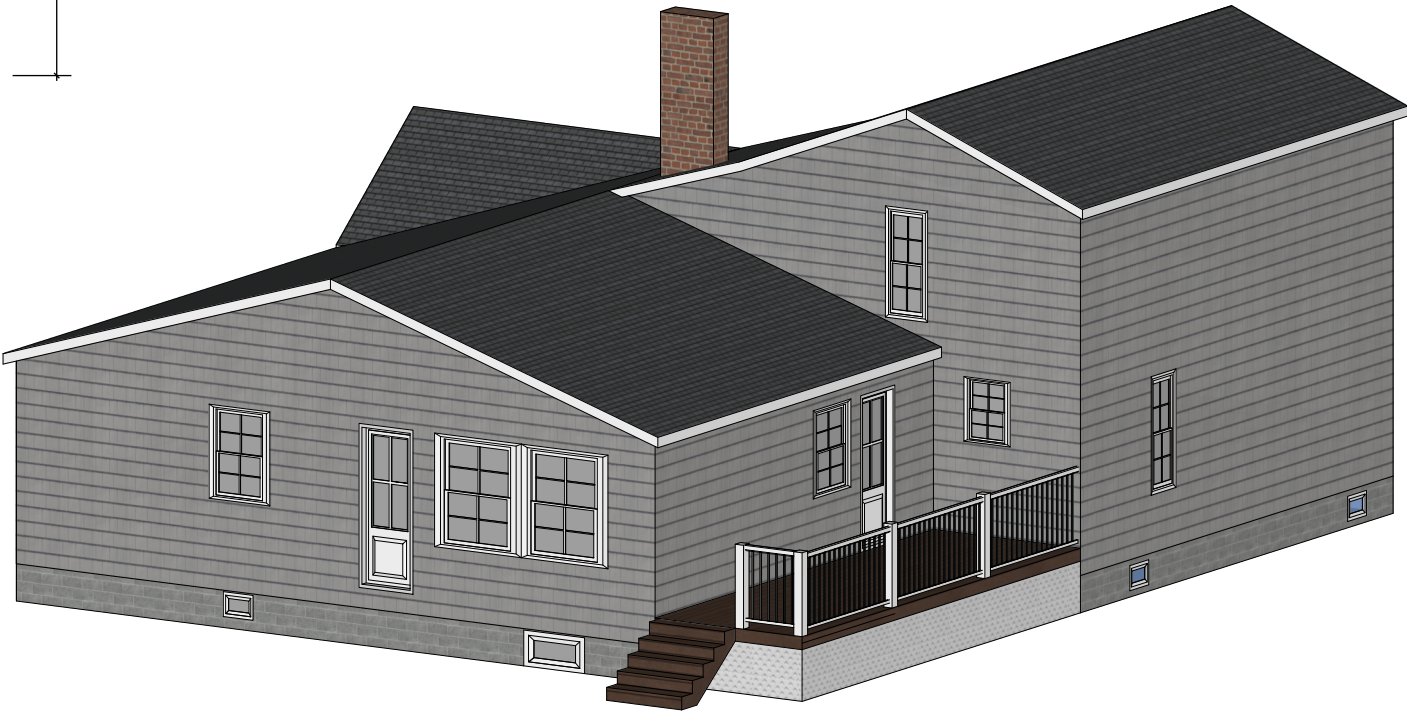


Existing building elevation




DESIGN - BUILD


EAST (SIDE OF HOUSE)

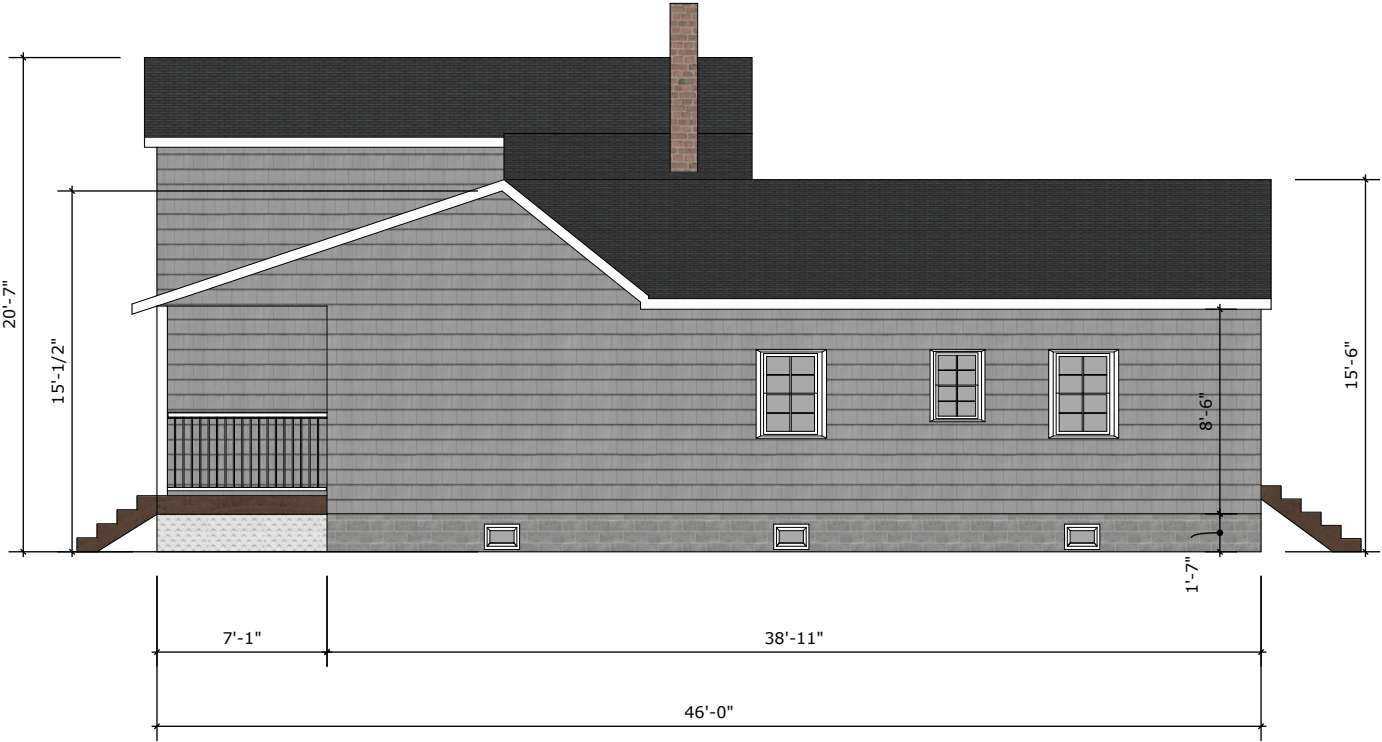


SOUTH ELEVATION (FRONT OF HOUSE)

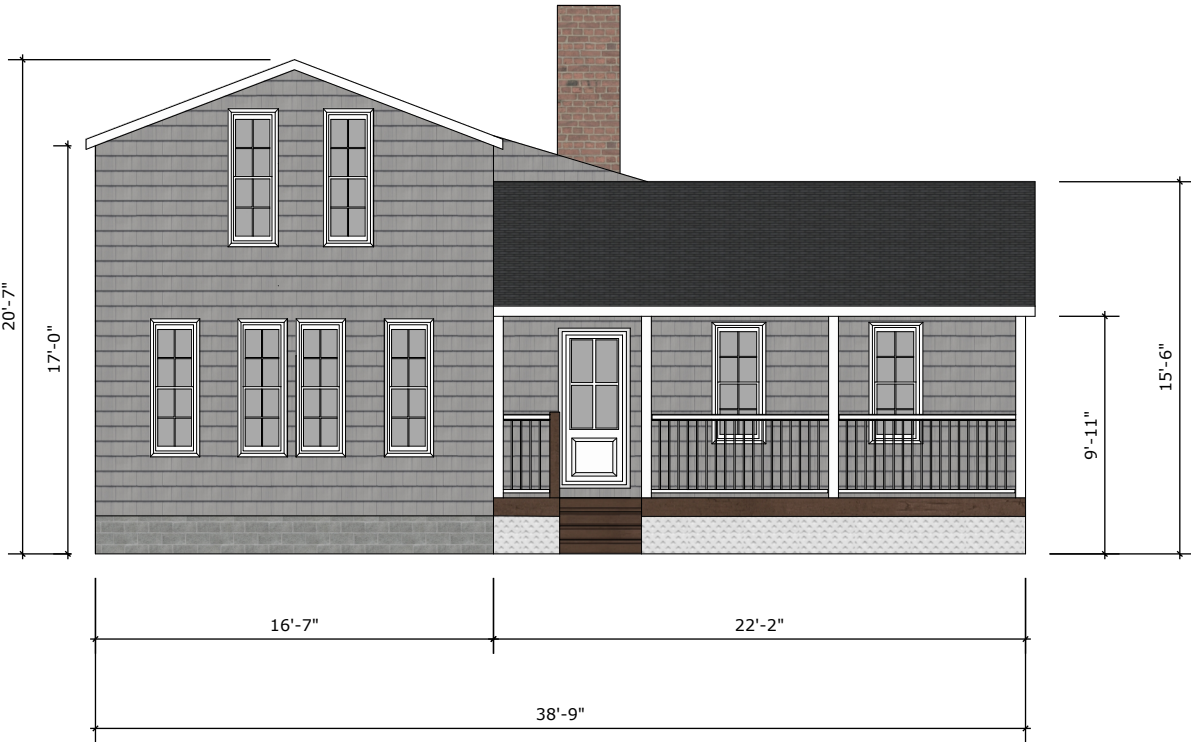

WEST (SIDE OF HOUSE)

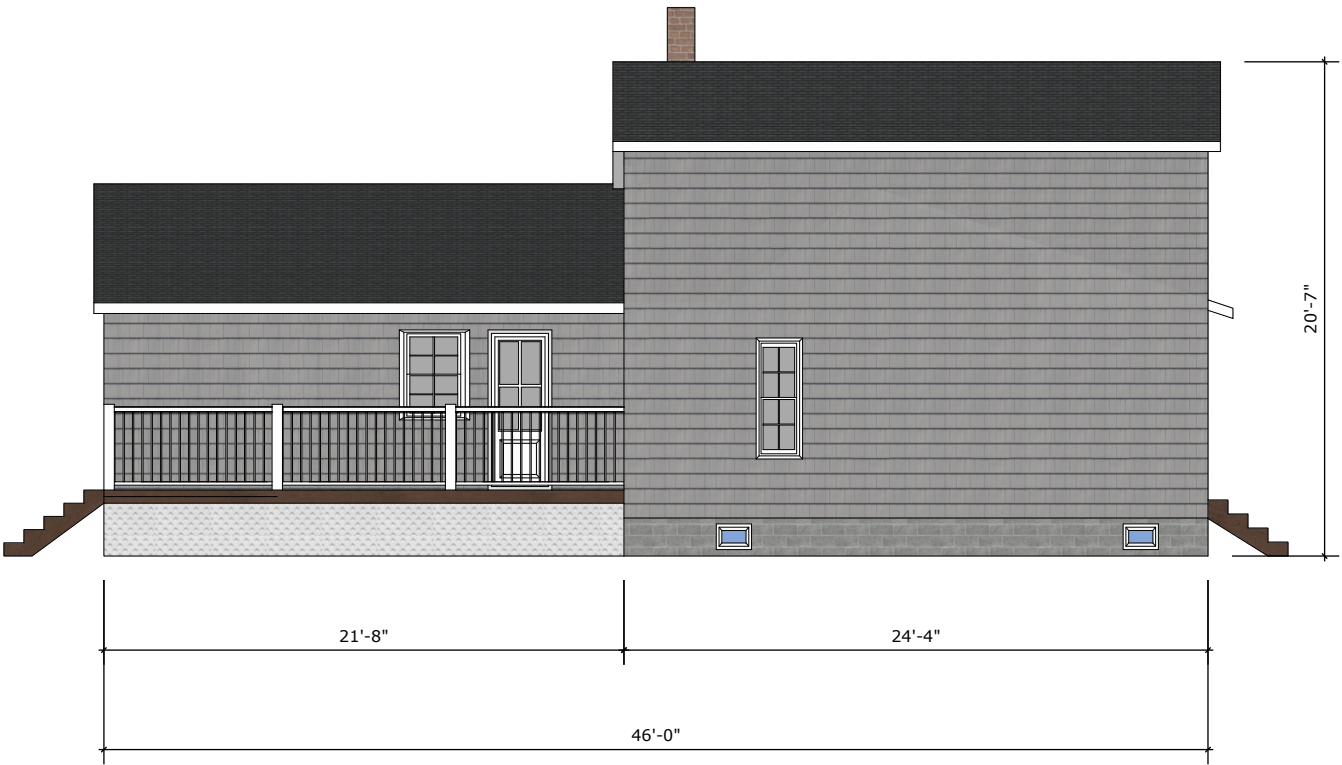

NORTH ELEVATION (REAR OF HOUSE)

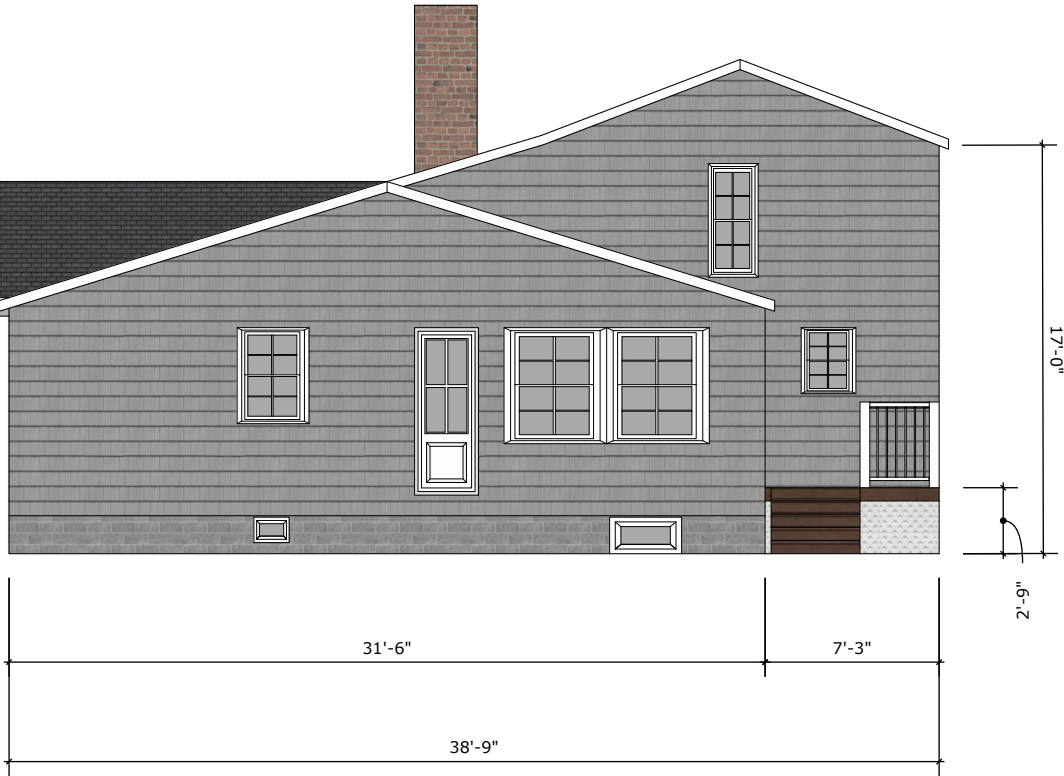

Project Address

49 Owen Brown

Page name
Existing elevations

Page number 2

Date
11 6 2025

Scale
1:96

New addition roof plan



DESIGN - BUILD

Project Address




49 Owen Brown

Page name
New addition roof plan

Page number 3

Date
11 6 2025

Scale
1:96

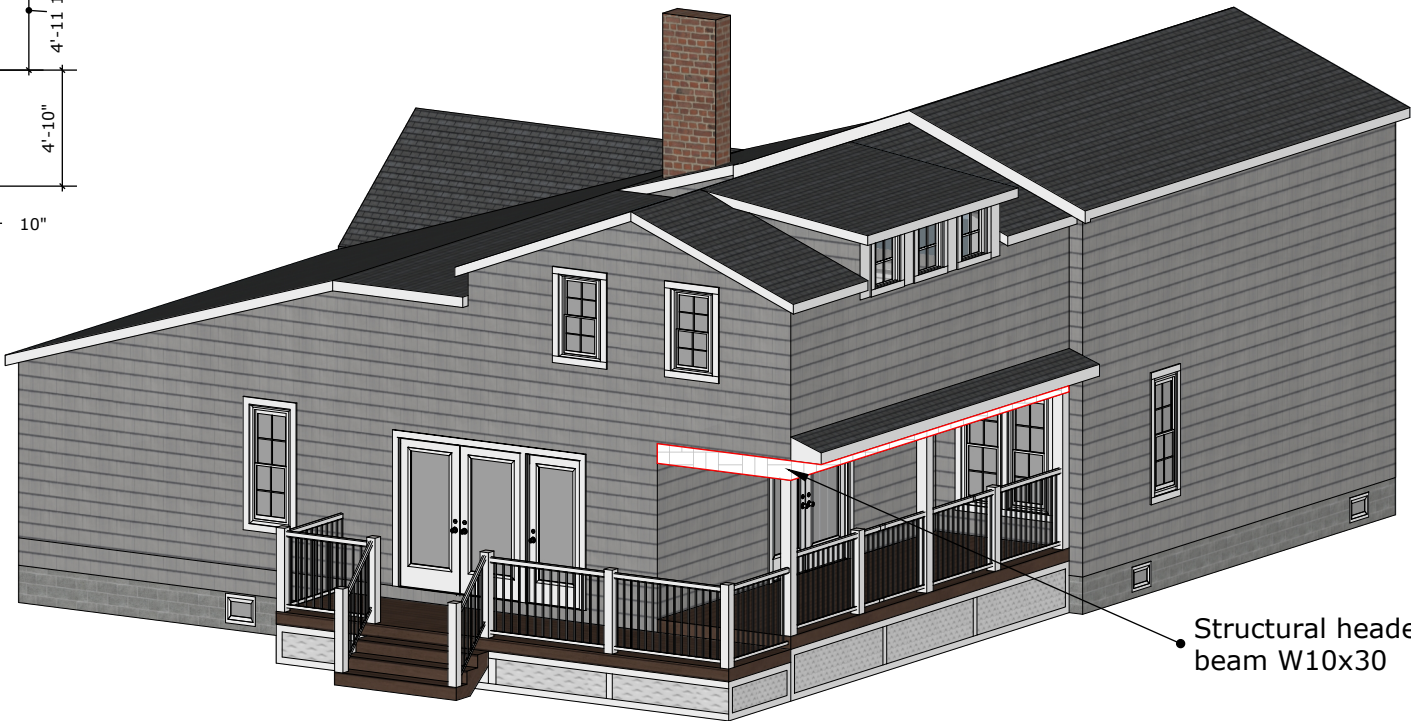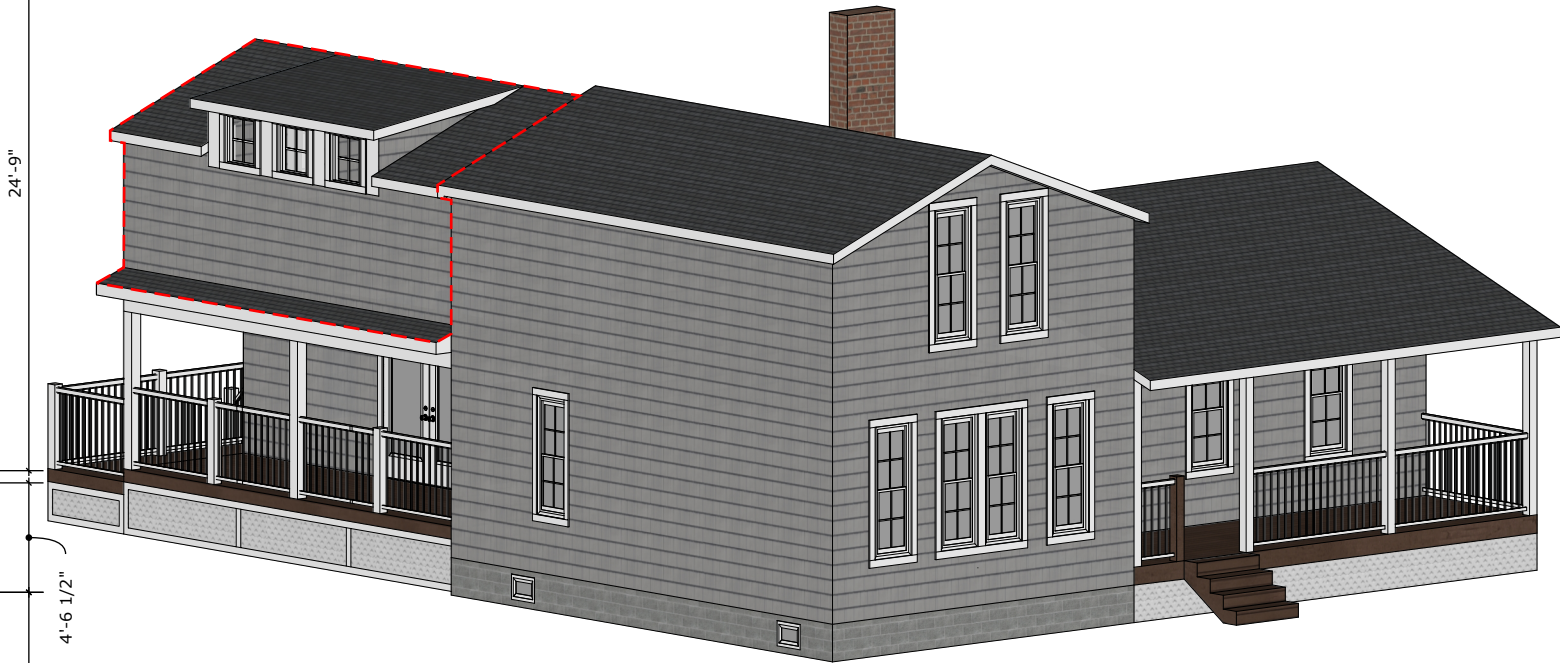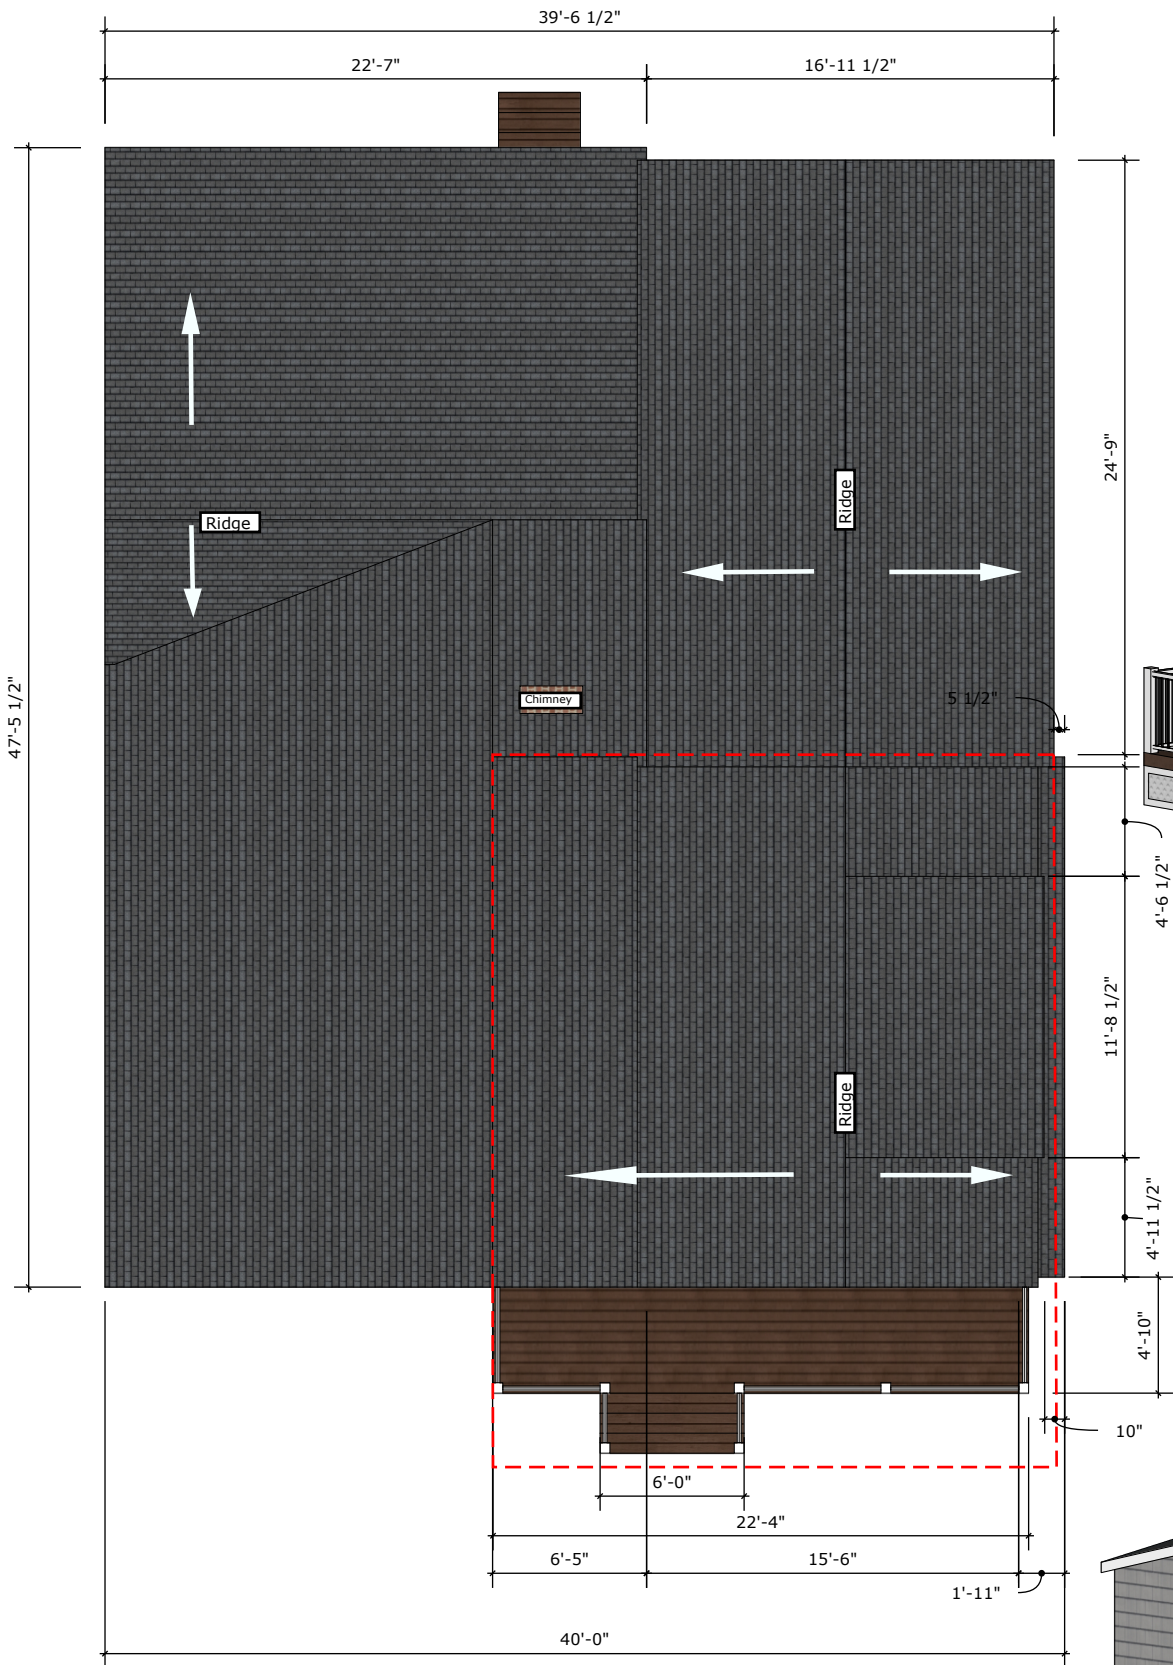

Structural header
beam W10x30




New addition elevation




DESIGN - BUILD


EAST (SIDE OF HOUSE)

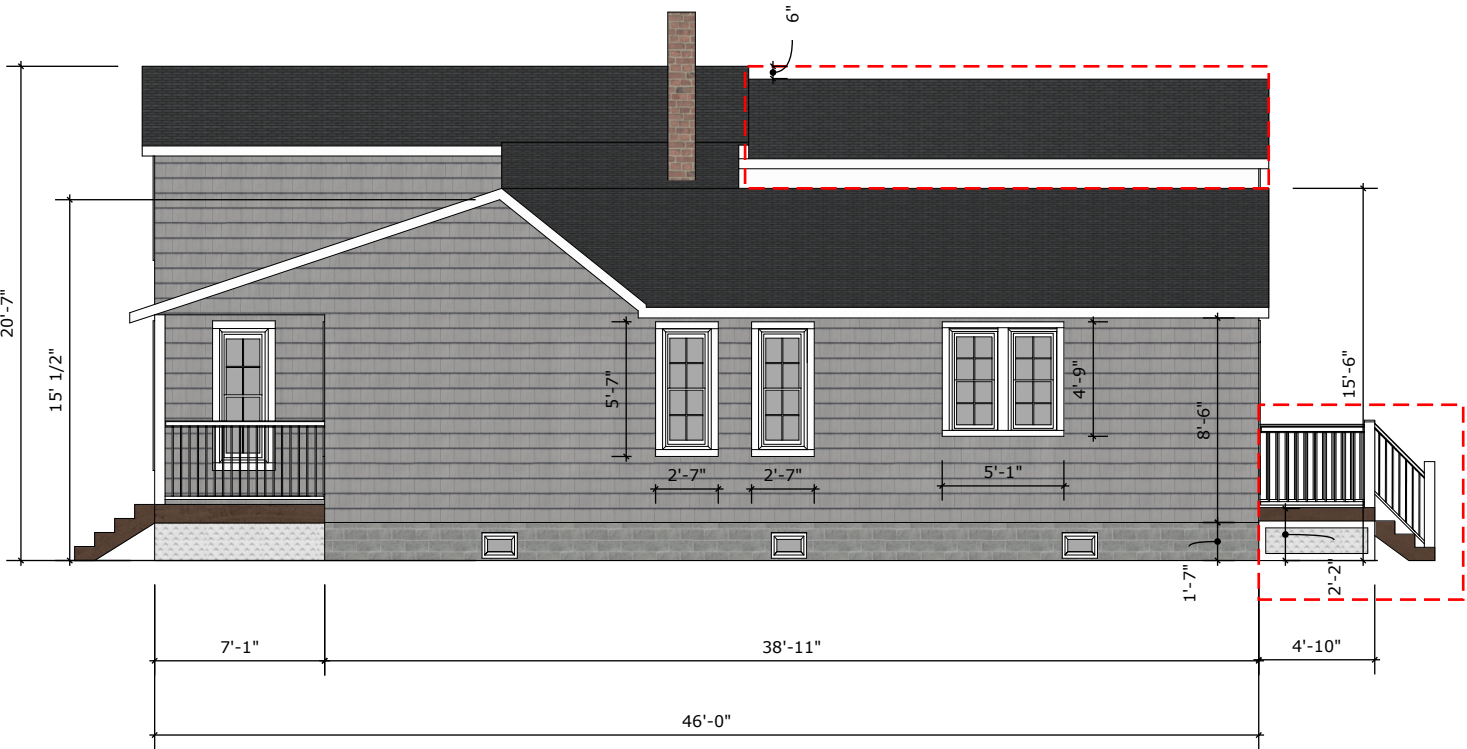


SOUTH ELEVATION (FRONT OF HOUSE)

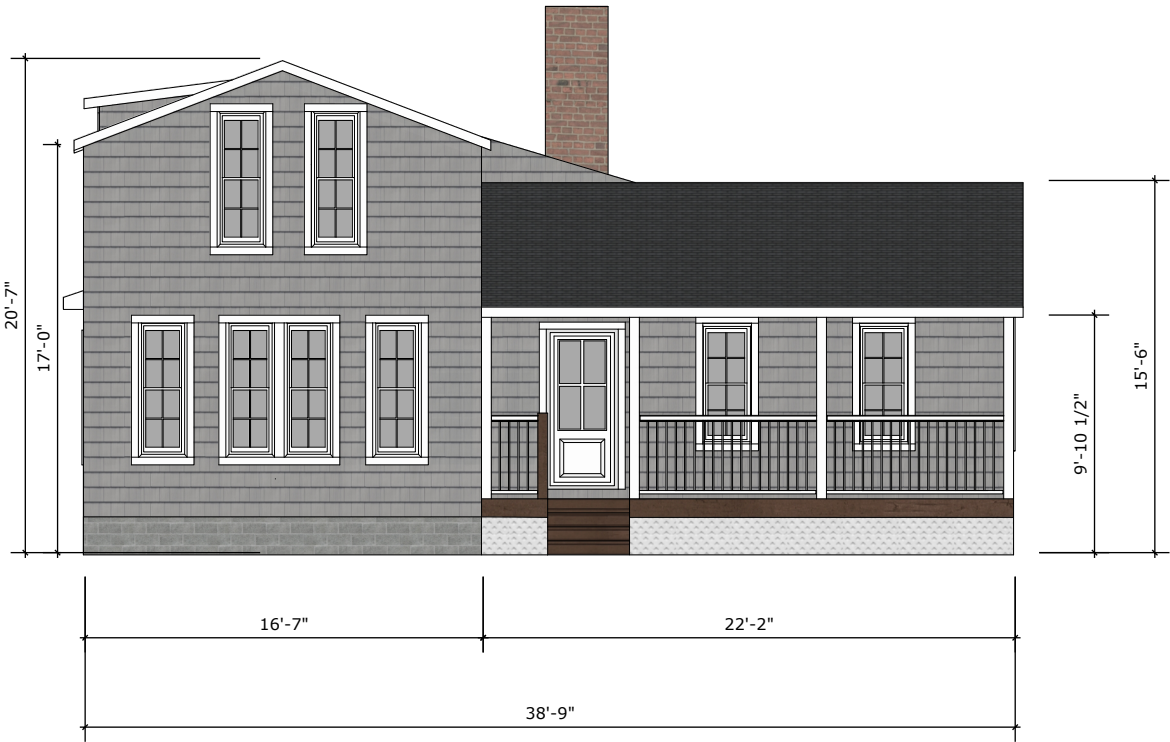

WEST (SIDE OF HOUSE)

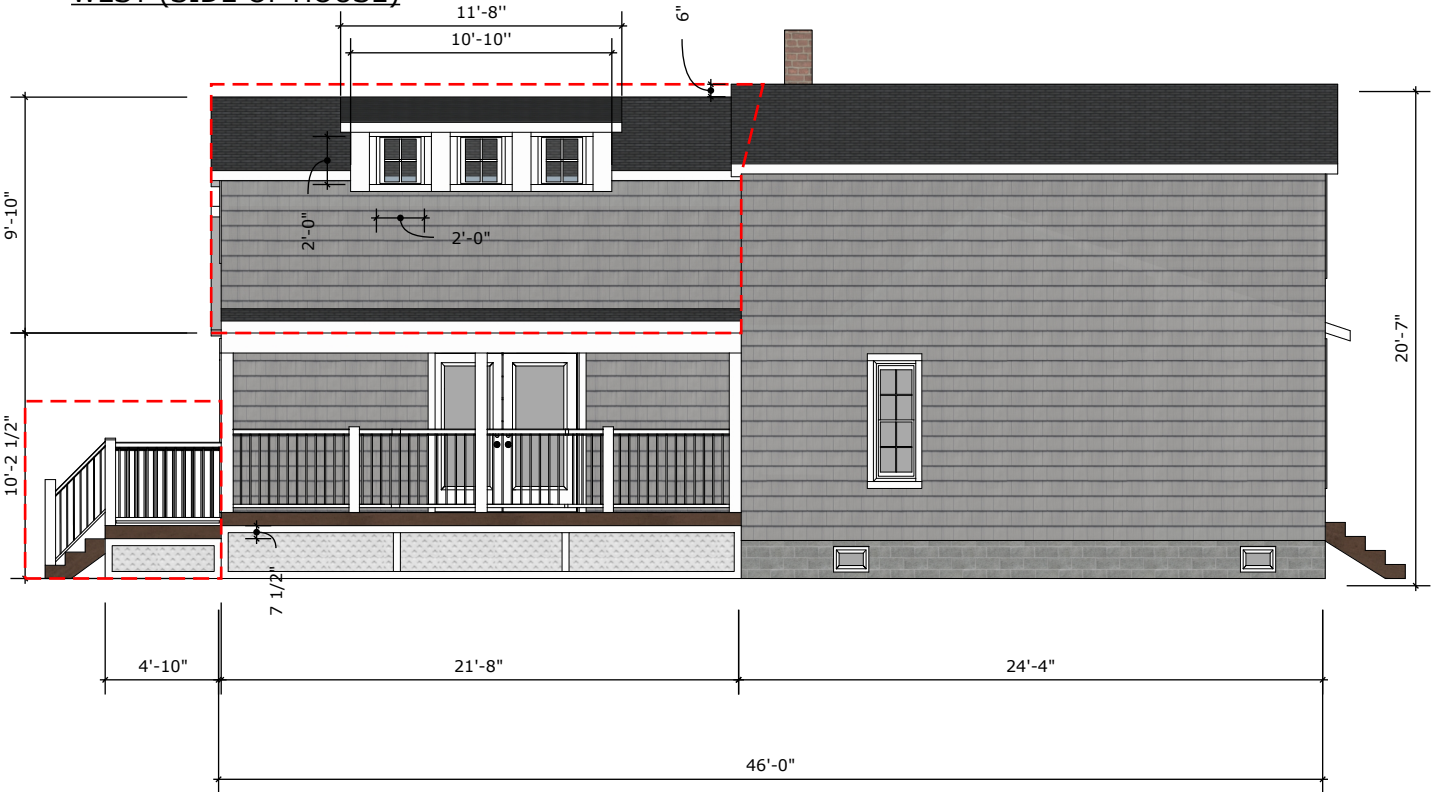

NORTH ELEVATION (REAR OF HOUSE)

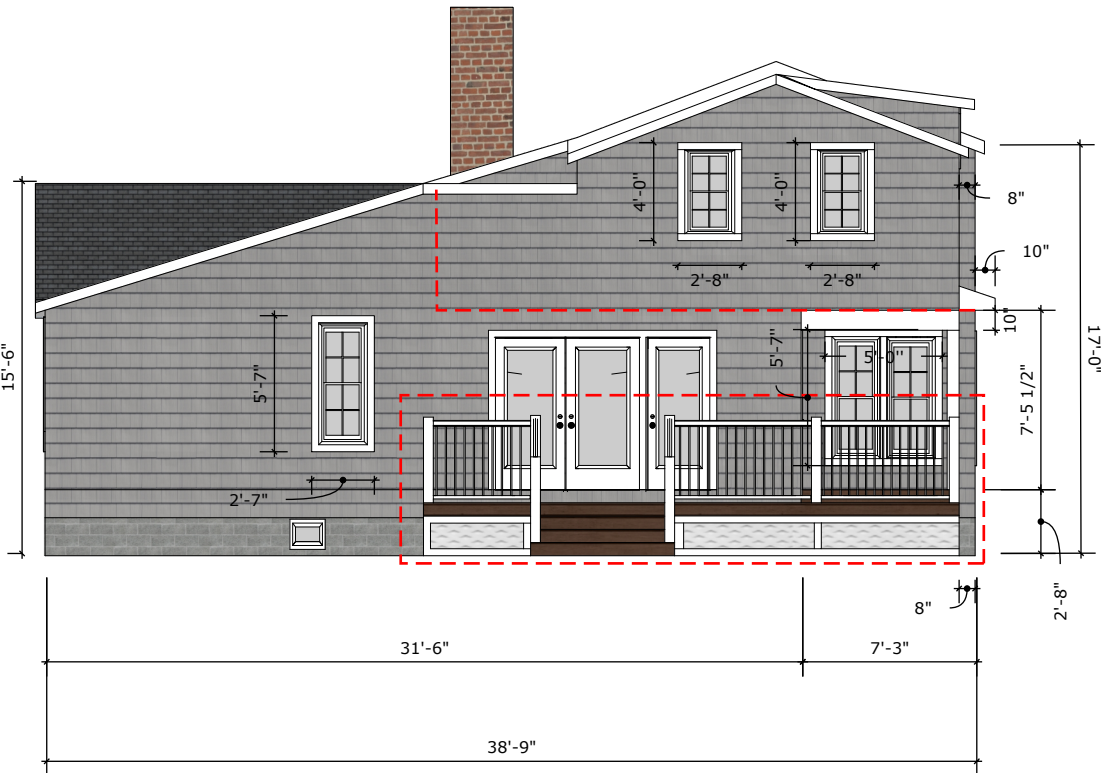

Project Address


49 Owen Brown

Page name
New addition elevation

Page number 4

Date
11 6 2025

Scale
1:96

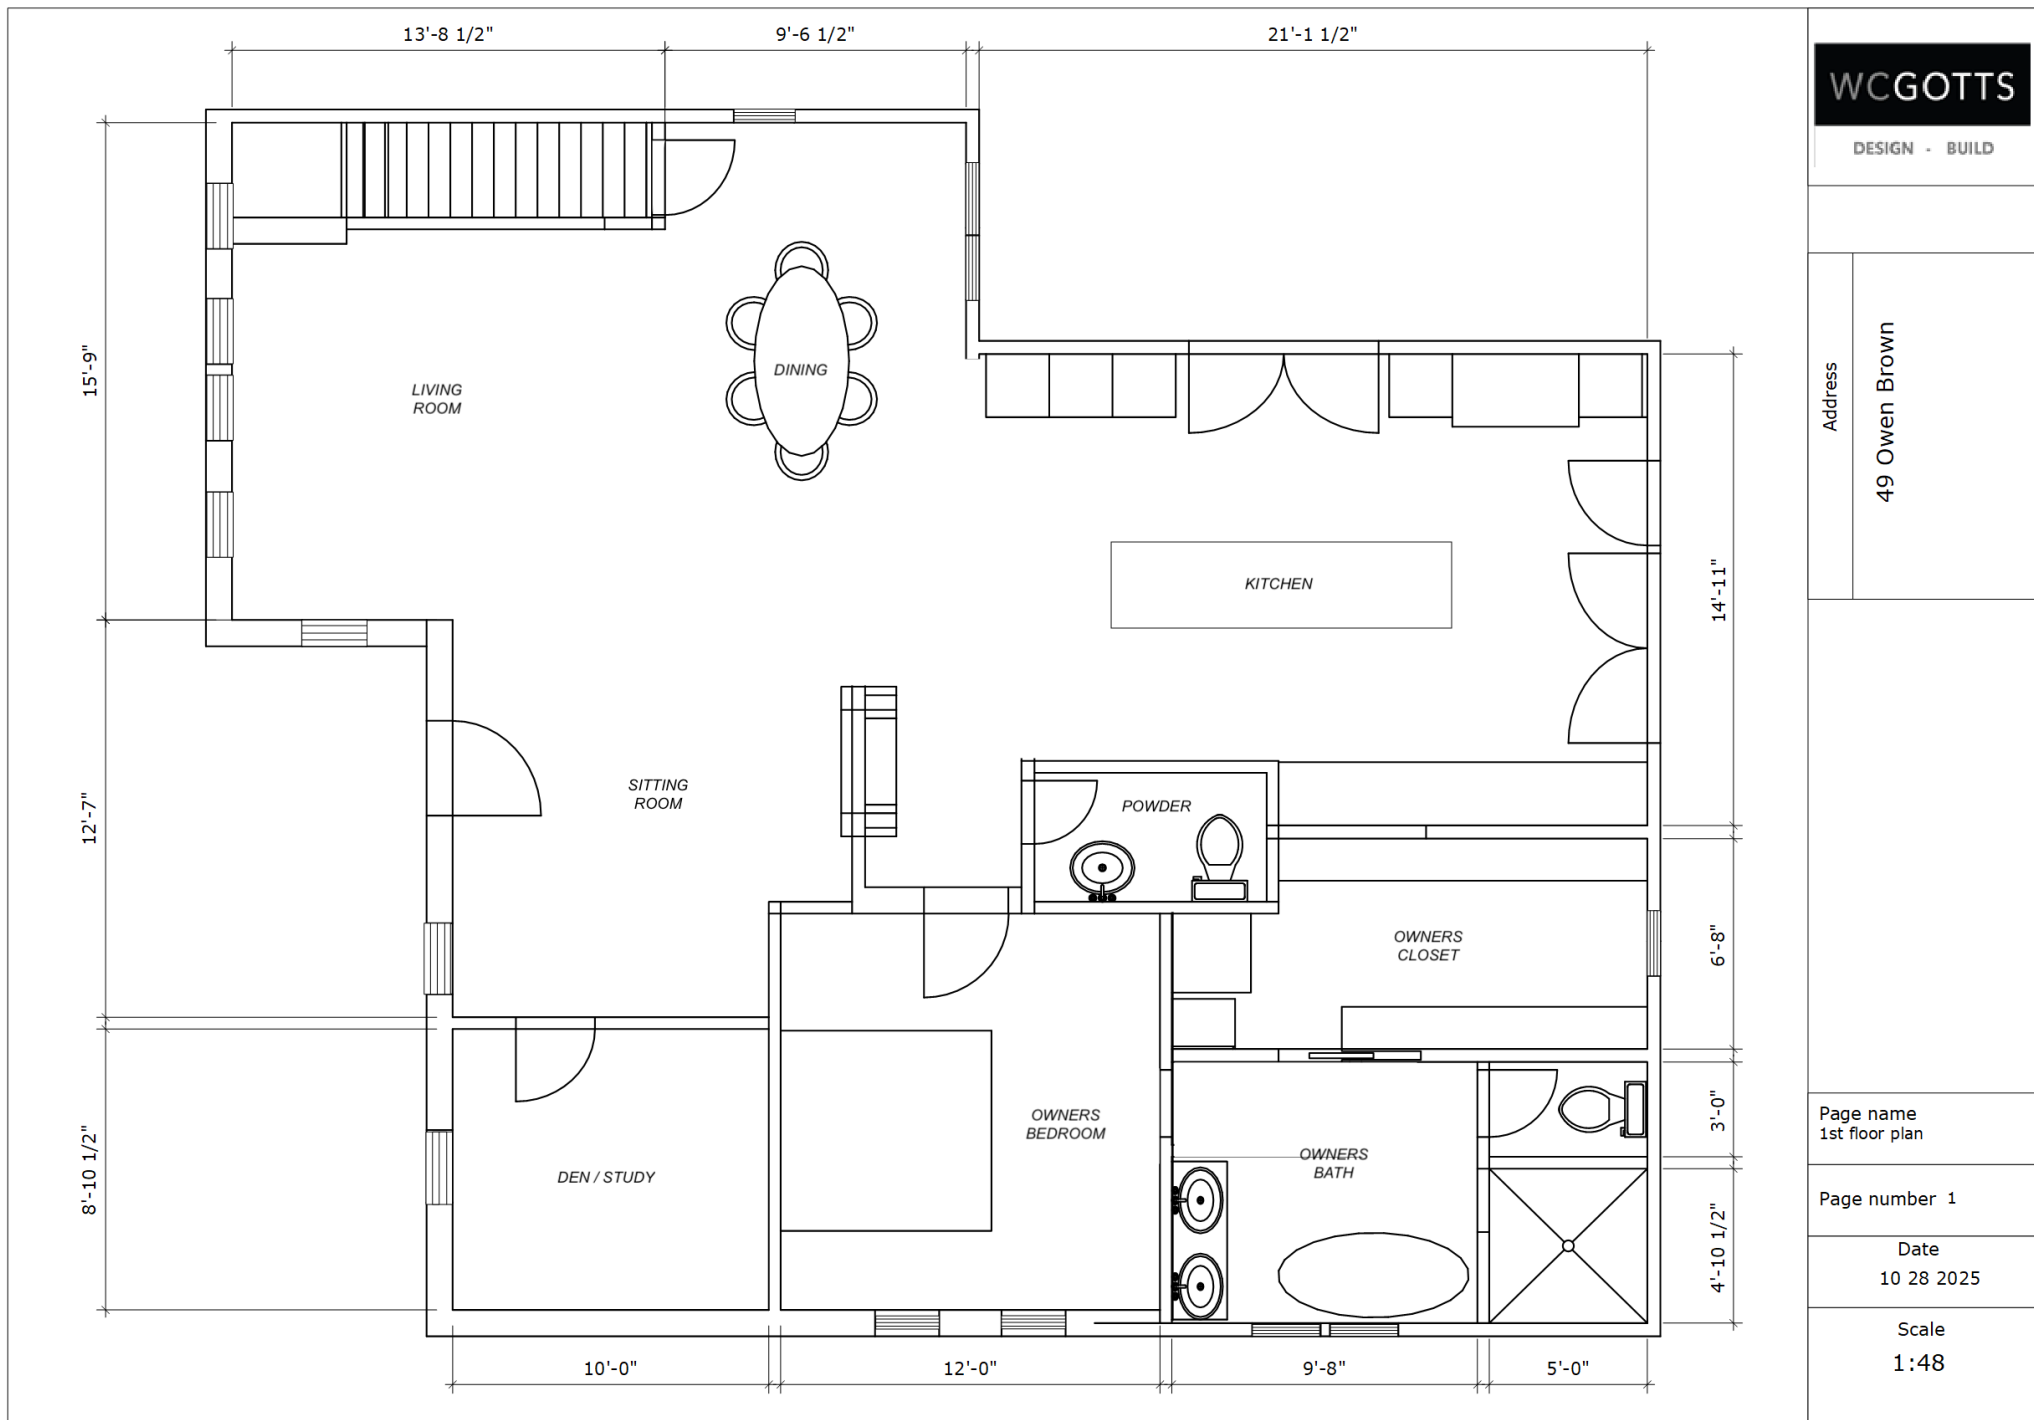

Address

49 Owen Brown

Page name
1st floor plan

Page number 1

Date
10 28 2025

Scale
1:48

Address


49 Owen Brown

Page name
2nd floor plan

Page number 2

Date
10 28 2025

Scale
1:48

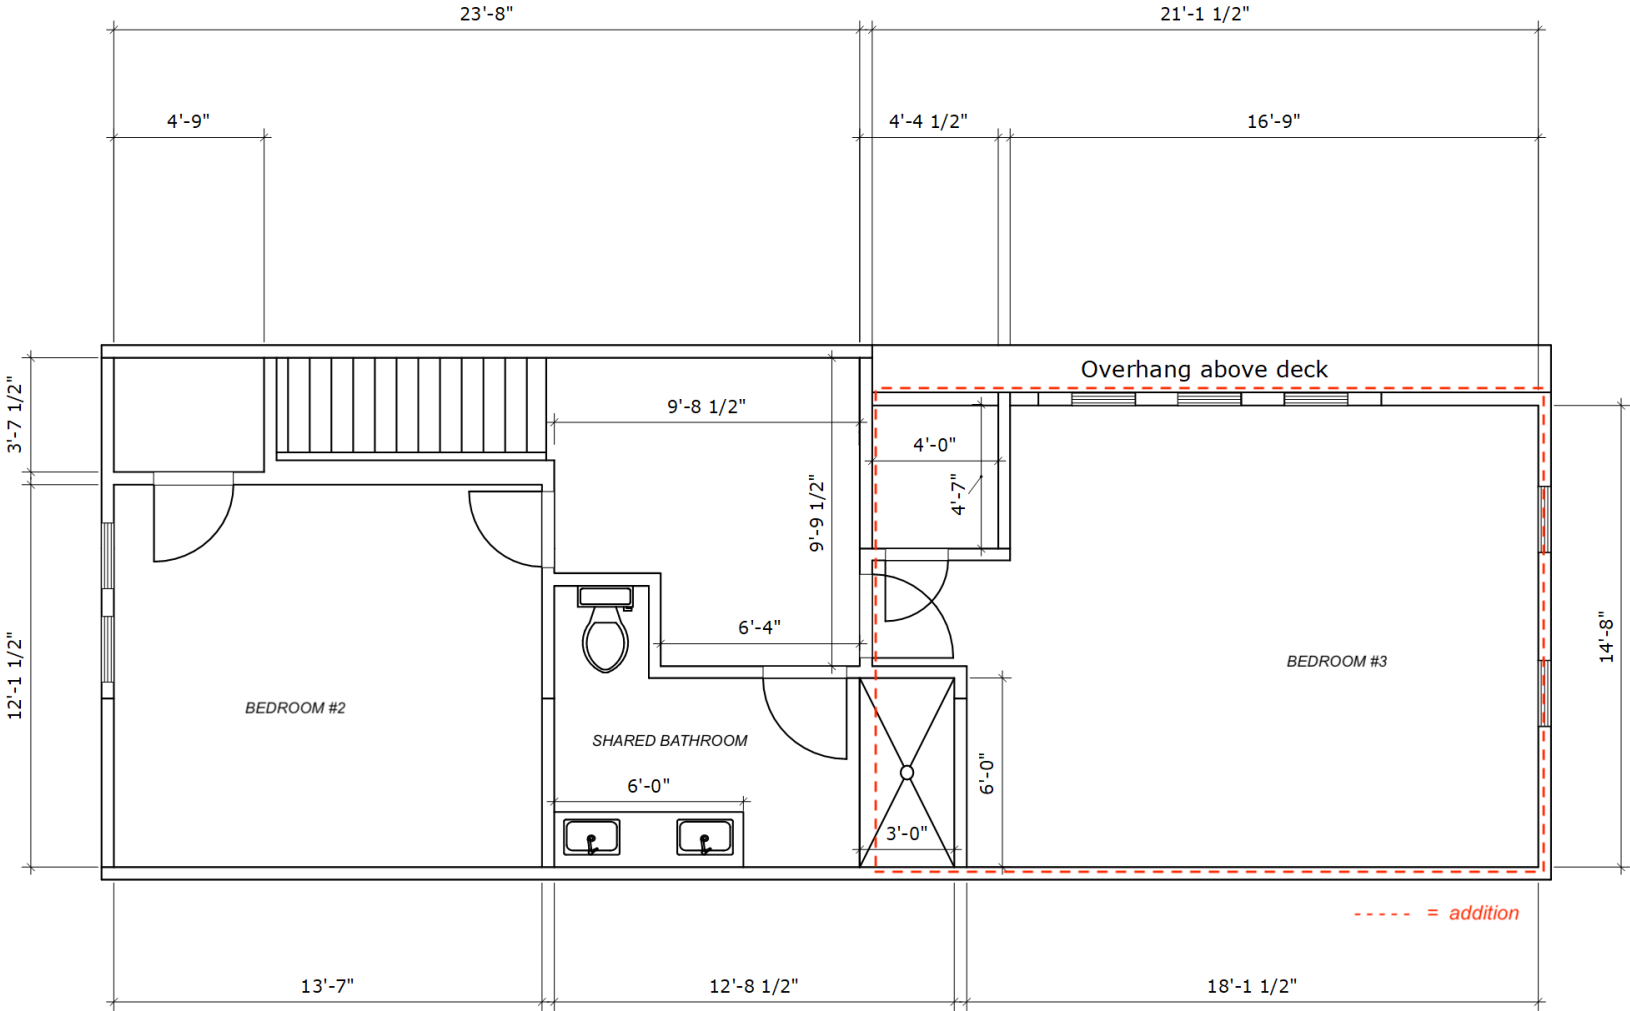





TRIM DETAIL TO BE MATCHED WITH NEW WINDOWS/DOORS



SOFFIT/FASCIA/FRIEZE BOARD TO MATCH ON ADDITION













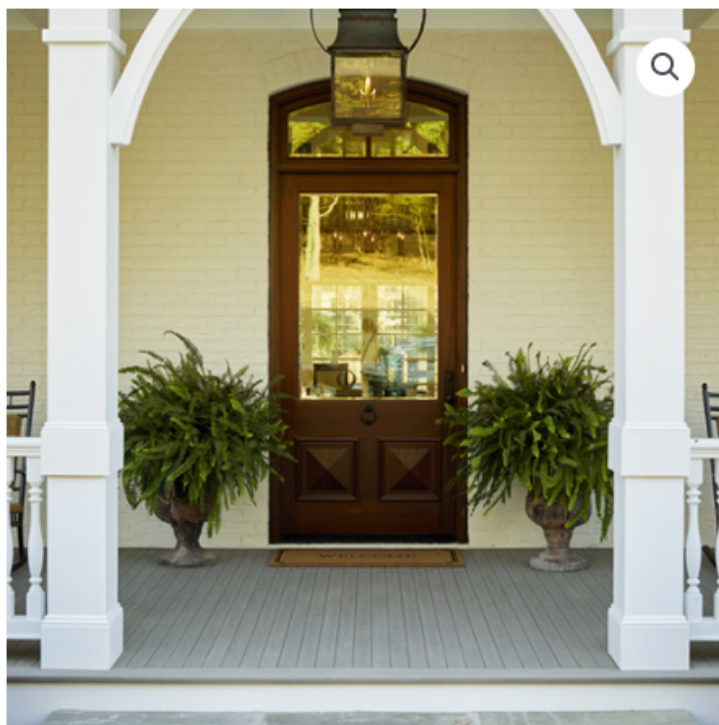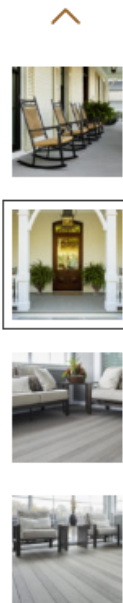

TIMBERTECH ADVANCED PVC

Porch Collection

Hardwood & Stained Wood Looks

Give your porch the refined look of premium hardwood with all the benefits of a durable capped polymer material. Our high-performance, low-maintenance porch boards are designed with a tongue-and-groove system for minimal gapping, giving you a smooth surface you'll never have to sand, stain, or seal.

PORCH COLOR Coastline®



SAMPLE SIZE

☐ 1' Sample

FREE \$0.00

\$0.00



ADD TO CART