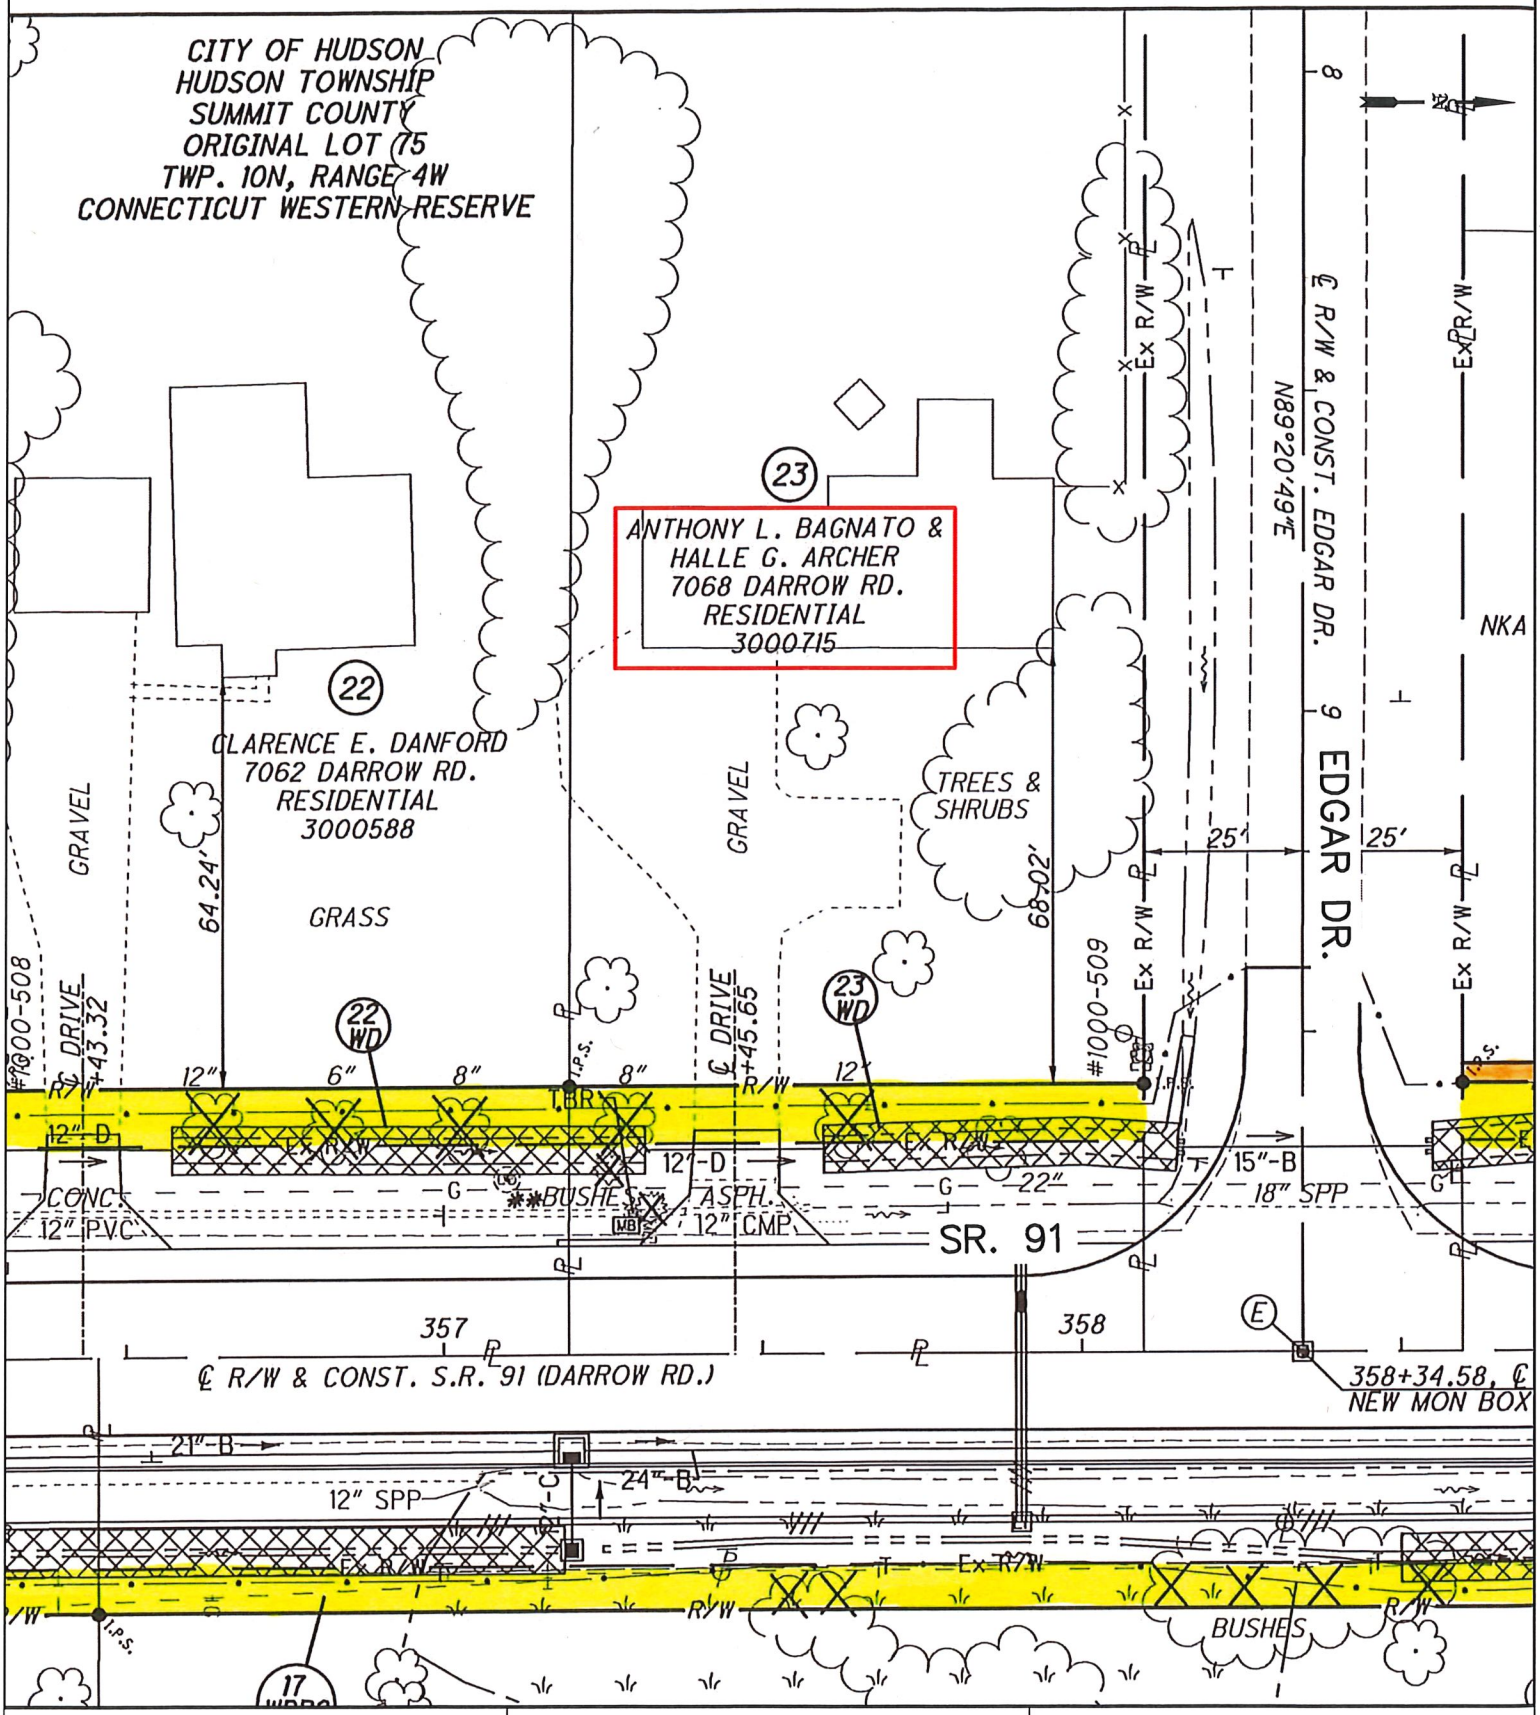

OHIO
HUDSON
115 Executive Parkway, Suite 400
Hudson, Ohio 44236
(330) 342-1770

7068 DARROW RD.

=TEMPORARY R/W

=PERMANENT R/W

SR. 91 NORTH TURN LANES
(PID 93822)

Drawn:	Checked:	Date:
Scale:	Drawing No:	