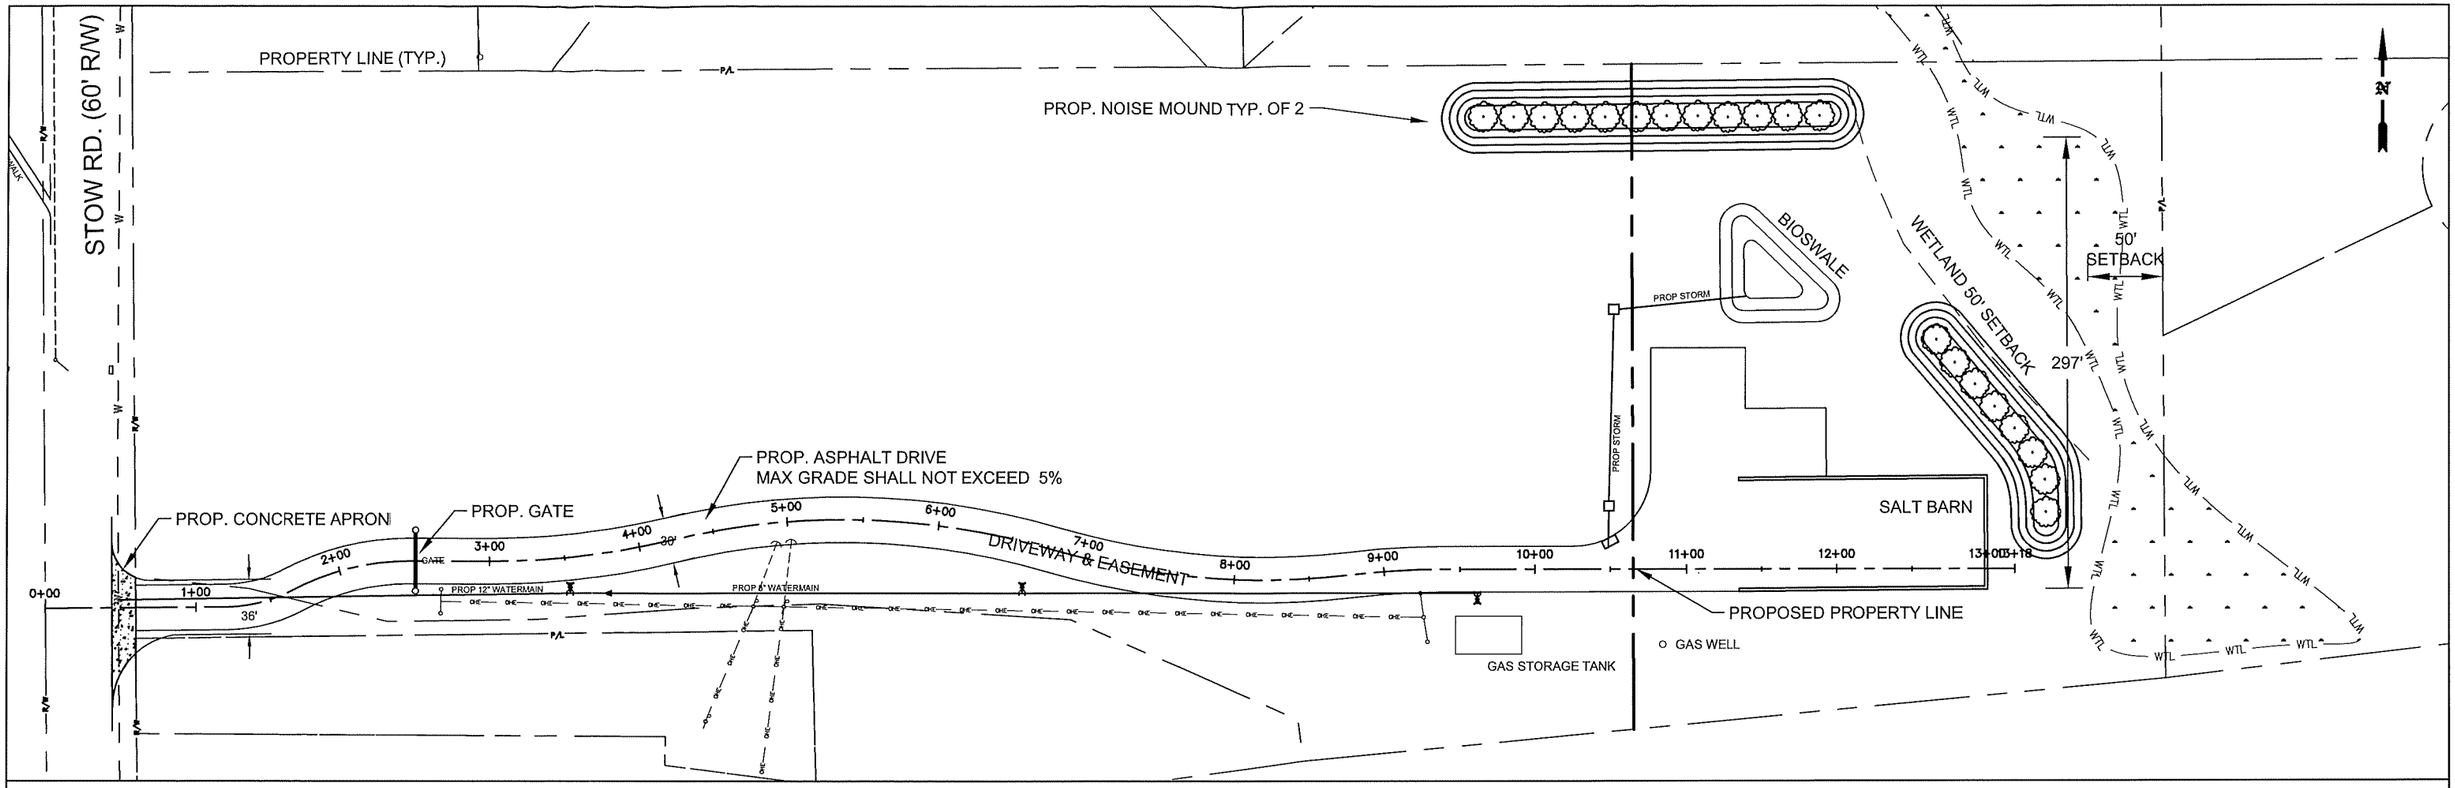

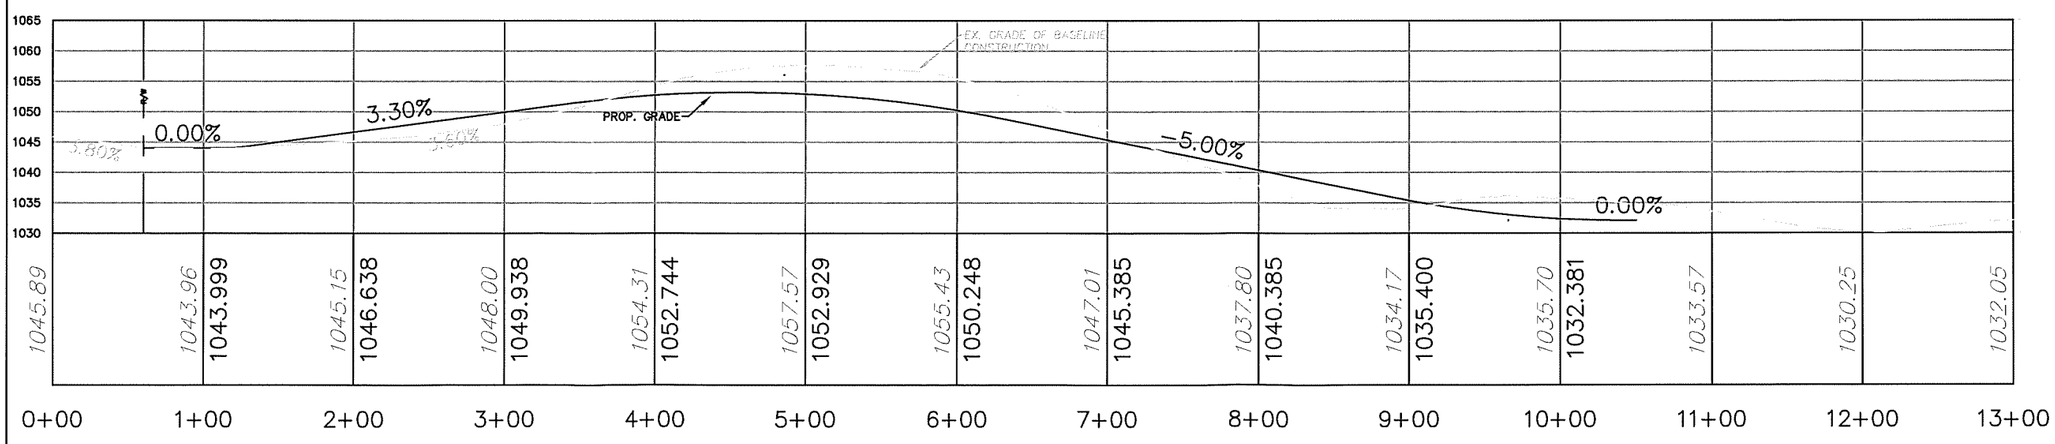

DRAFT

0 50 100
SCALE IN FEET

OHIO HUDSON
115 Executive Parkway, Suite 400
Hudson, Ohio 44236
(330) 342-1770

HUDSON SCHOOLS PRACTICE FIELDS

SITE PLAN ACCESS ROAD

Drawn:	Checked:	Date:
JVG	TJS	01/09/2020
Scale: 1" = 100'		Drawing No: Figure 1