


RIGHT SIDE ELEVATION:
STONE (852 SQ. FT.)
SIDING (92 SQ. FT.)
TOTAL: 90% STONE COVERAGE

FRONT ELEVATION:
STONE (1,283 SQ. FT.)
SIDING (490 SQ. FT.)
TOTAL: 72% STONE COVERAGE

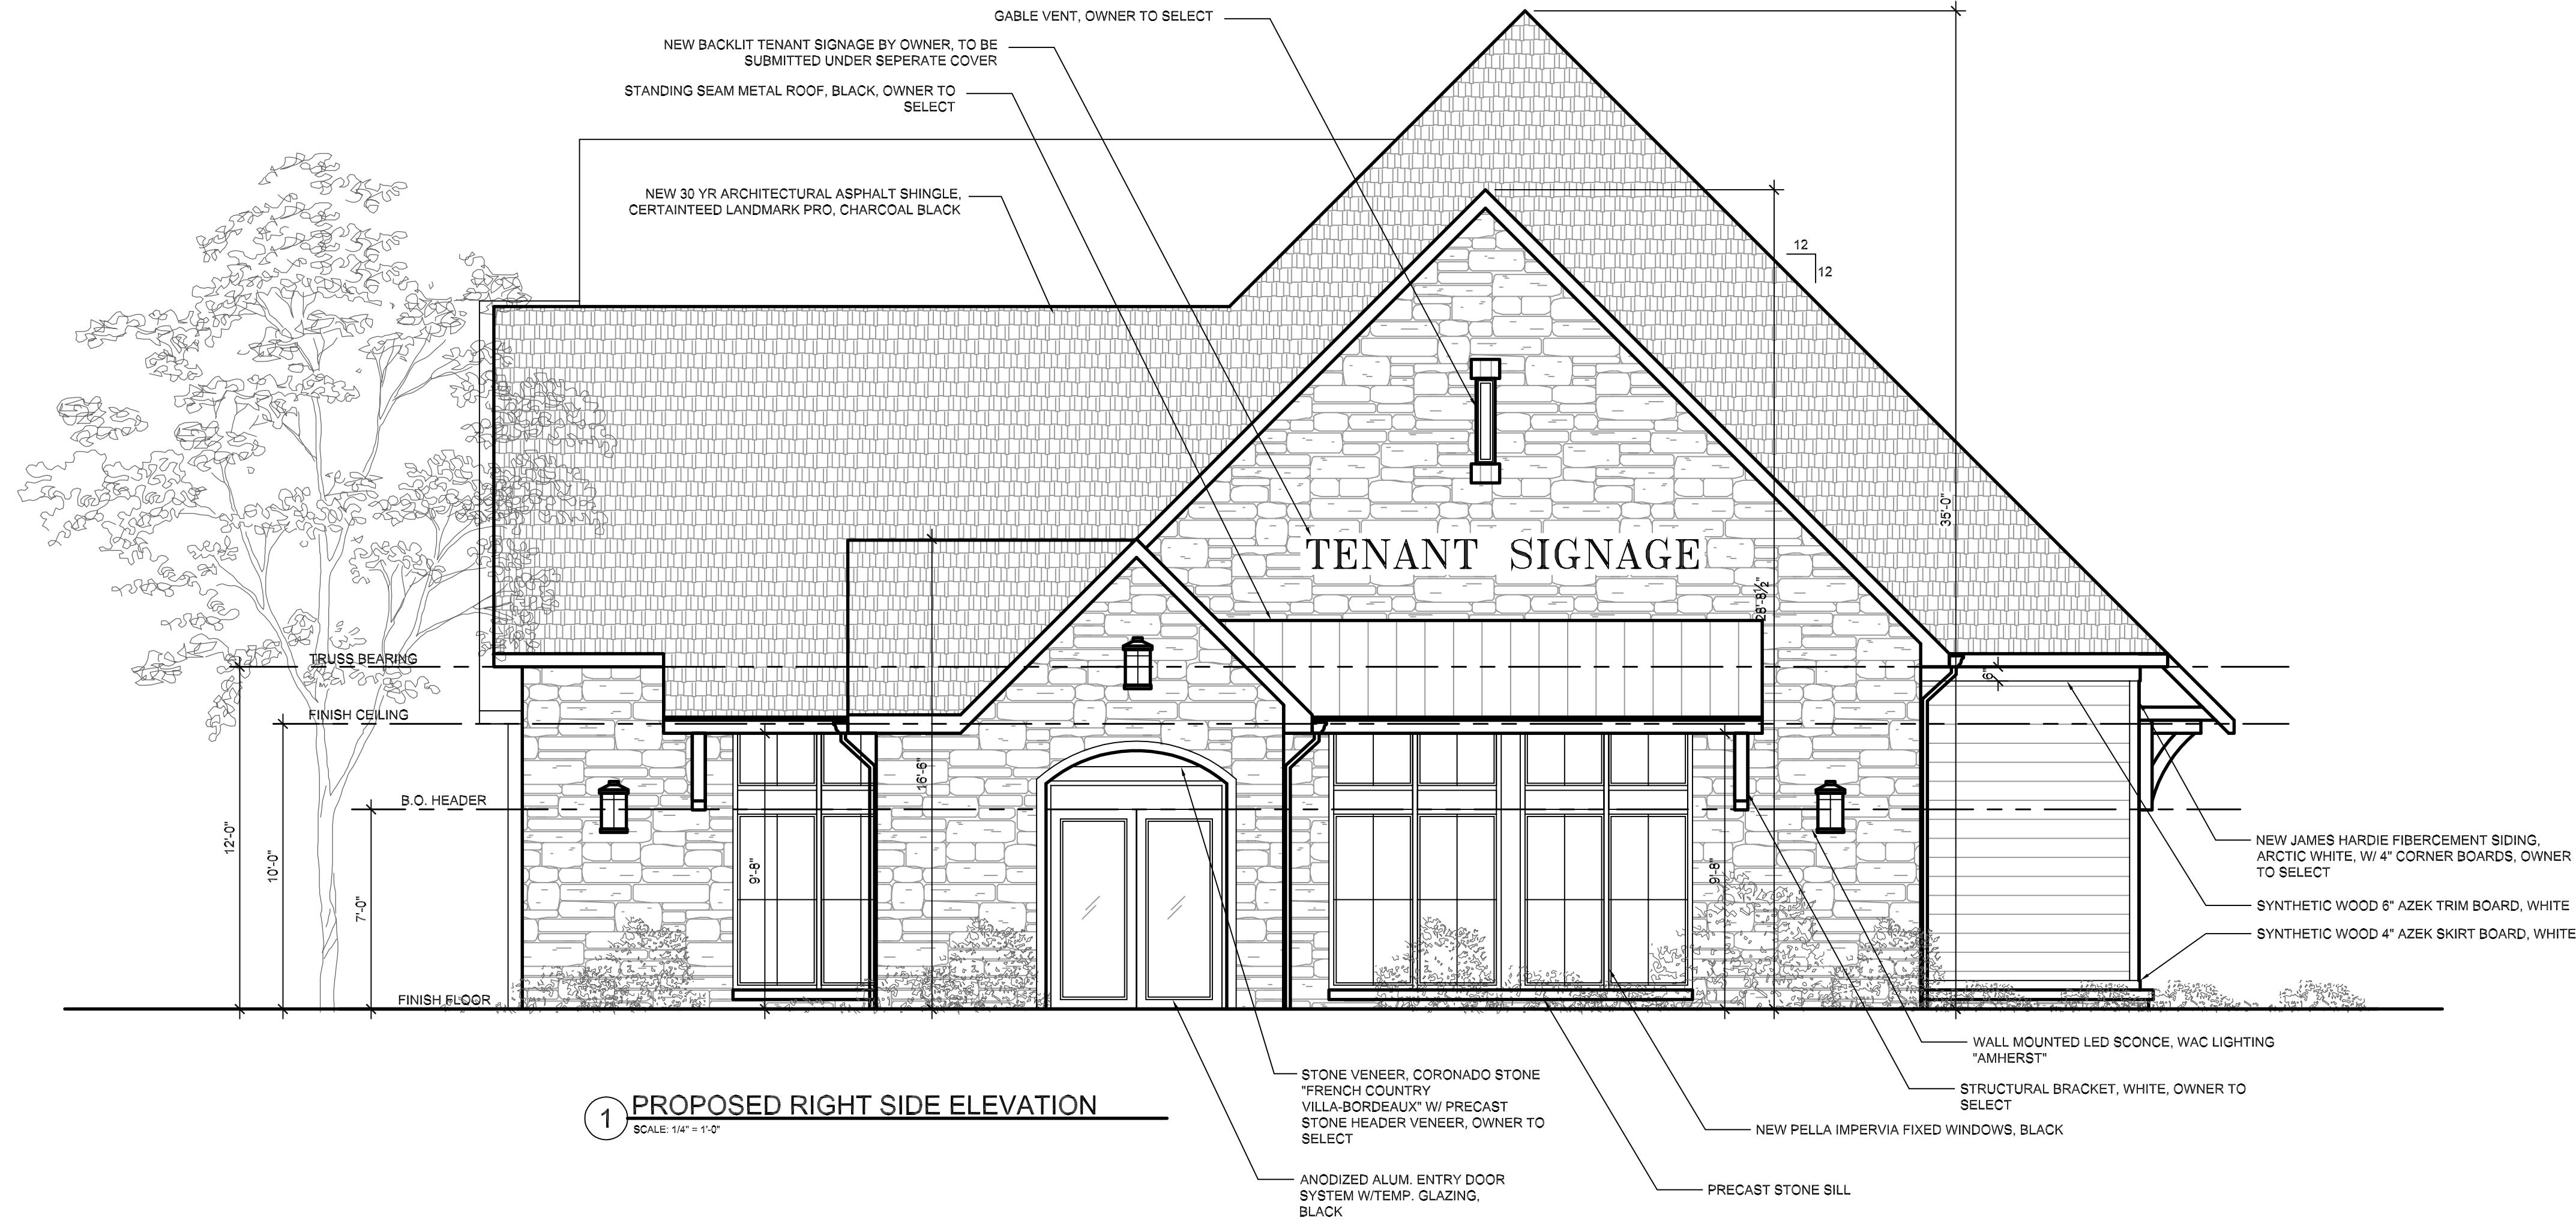

1 PROPOSED RIGHT SIDE ELEVATION
SCALE: 1/4\"/>




2 PROPOSED FRONT ELEVATION
SCALE: 1/4\"/>

REV.	DATE

LS ARCHITECTS

22082 LORAIN ROAD
FAIRVIEW PARK, OH 44126
PHONE 26-403-9894 FAX 440-76-8637

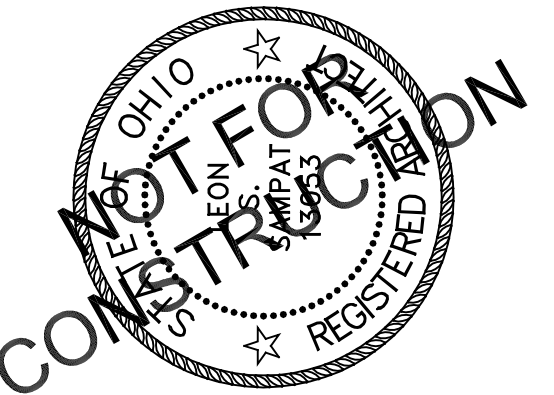

LEON S. SAMPAT
LICENSE# 13053
EXPIRATION DATE 12/31/2027

NEW DENTAL OFFICE BUILDING FOR:
DR. CARUSO
1465 NORTON AVE.
HUDSON, OH

JOB NO: 26-021

DATE: 03.05.2026

ISSUE: REVIEW

SHEET:

A2.1

REAR ELEVATION:
STONE (117 SQ. FT.)
SIDING (1,080 SQ. FT.)
TOTAL: 9% STONE COVERAGE

LEFT SIDE ELEVATION:
STONE (56 SQ. FT.)
SIDING (850 SQ. FT.)
TOTAL: 6% STONE COVERAGE




3 PROPOSED REAR ELEVATION
SCALE: 1/4" = 1'-0"



4 PROPOSED LEFT SIDE ELEVATION
SCALE: 1/4" = 1'-0"

REV.	DATE

LS ARCHITECTS
22082 LORAIN ROAD
FAIRVIEW PARK, OHIO 44126
PHONE 26-403-9694 FAX 440-76-8697

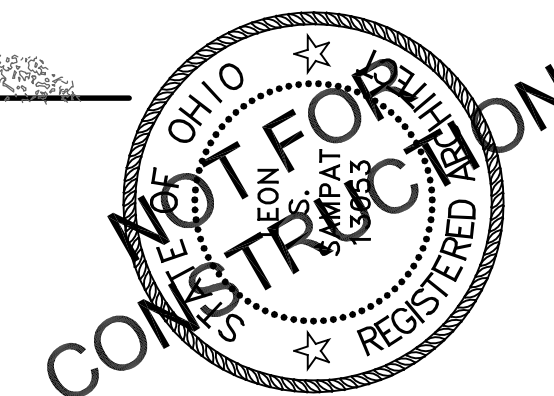


LEON S. SAMPAT
LICENSE# 13053
EXPIRATION DATE 12/31/2027

NEW DENTAL OFFICE BUILDING FOR:
DR. CARUSO
1465 NORTON AVE.
HUDSON, OH

JOB NO: 26-021
DATE: 03.05.2026
ISSUE: REVIEW

SHEET:
A2.2

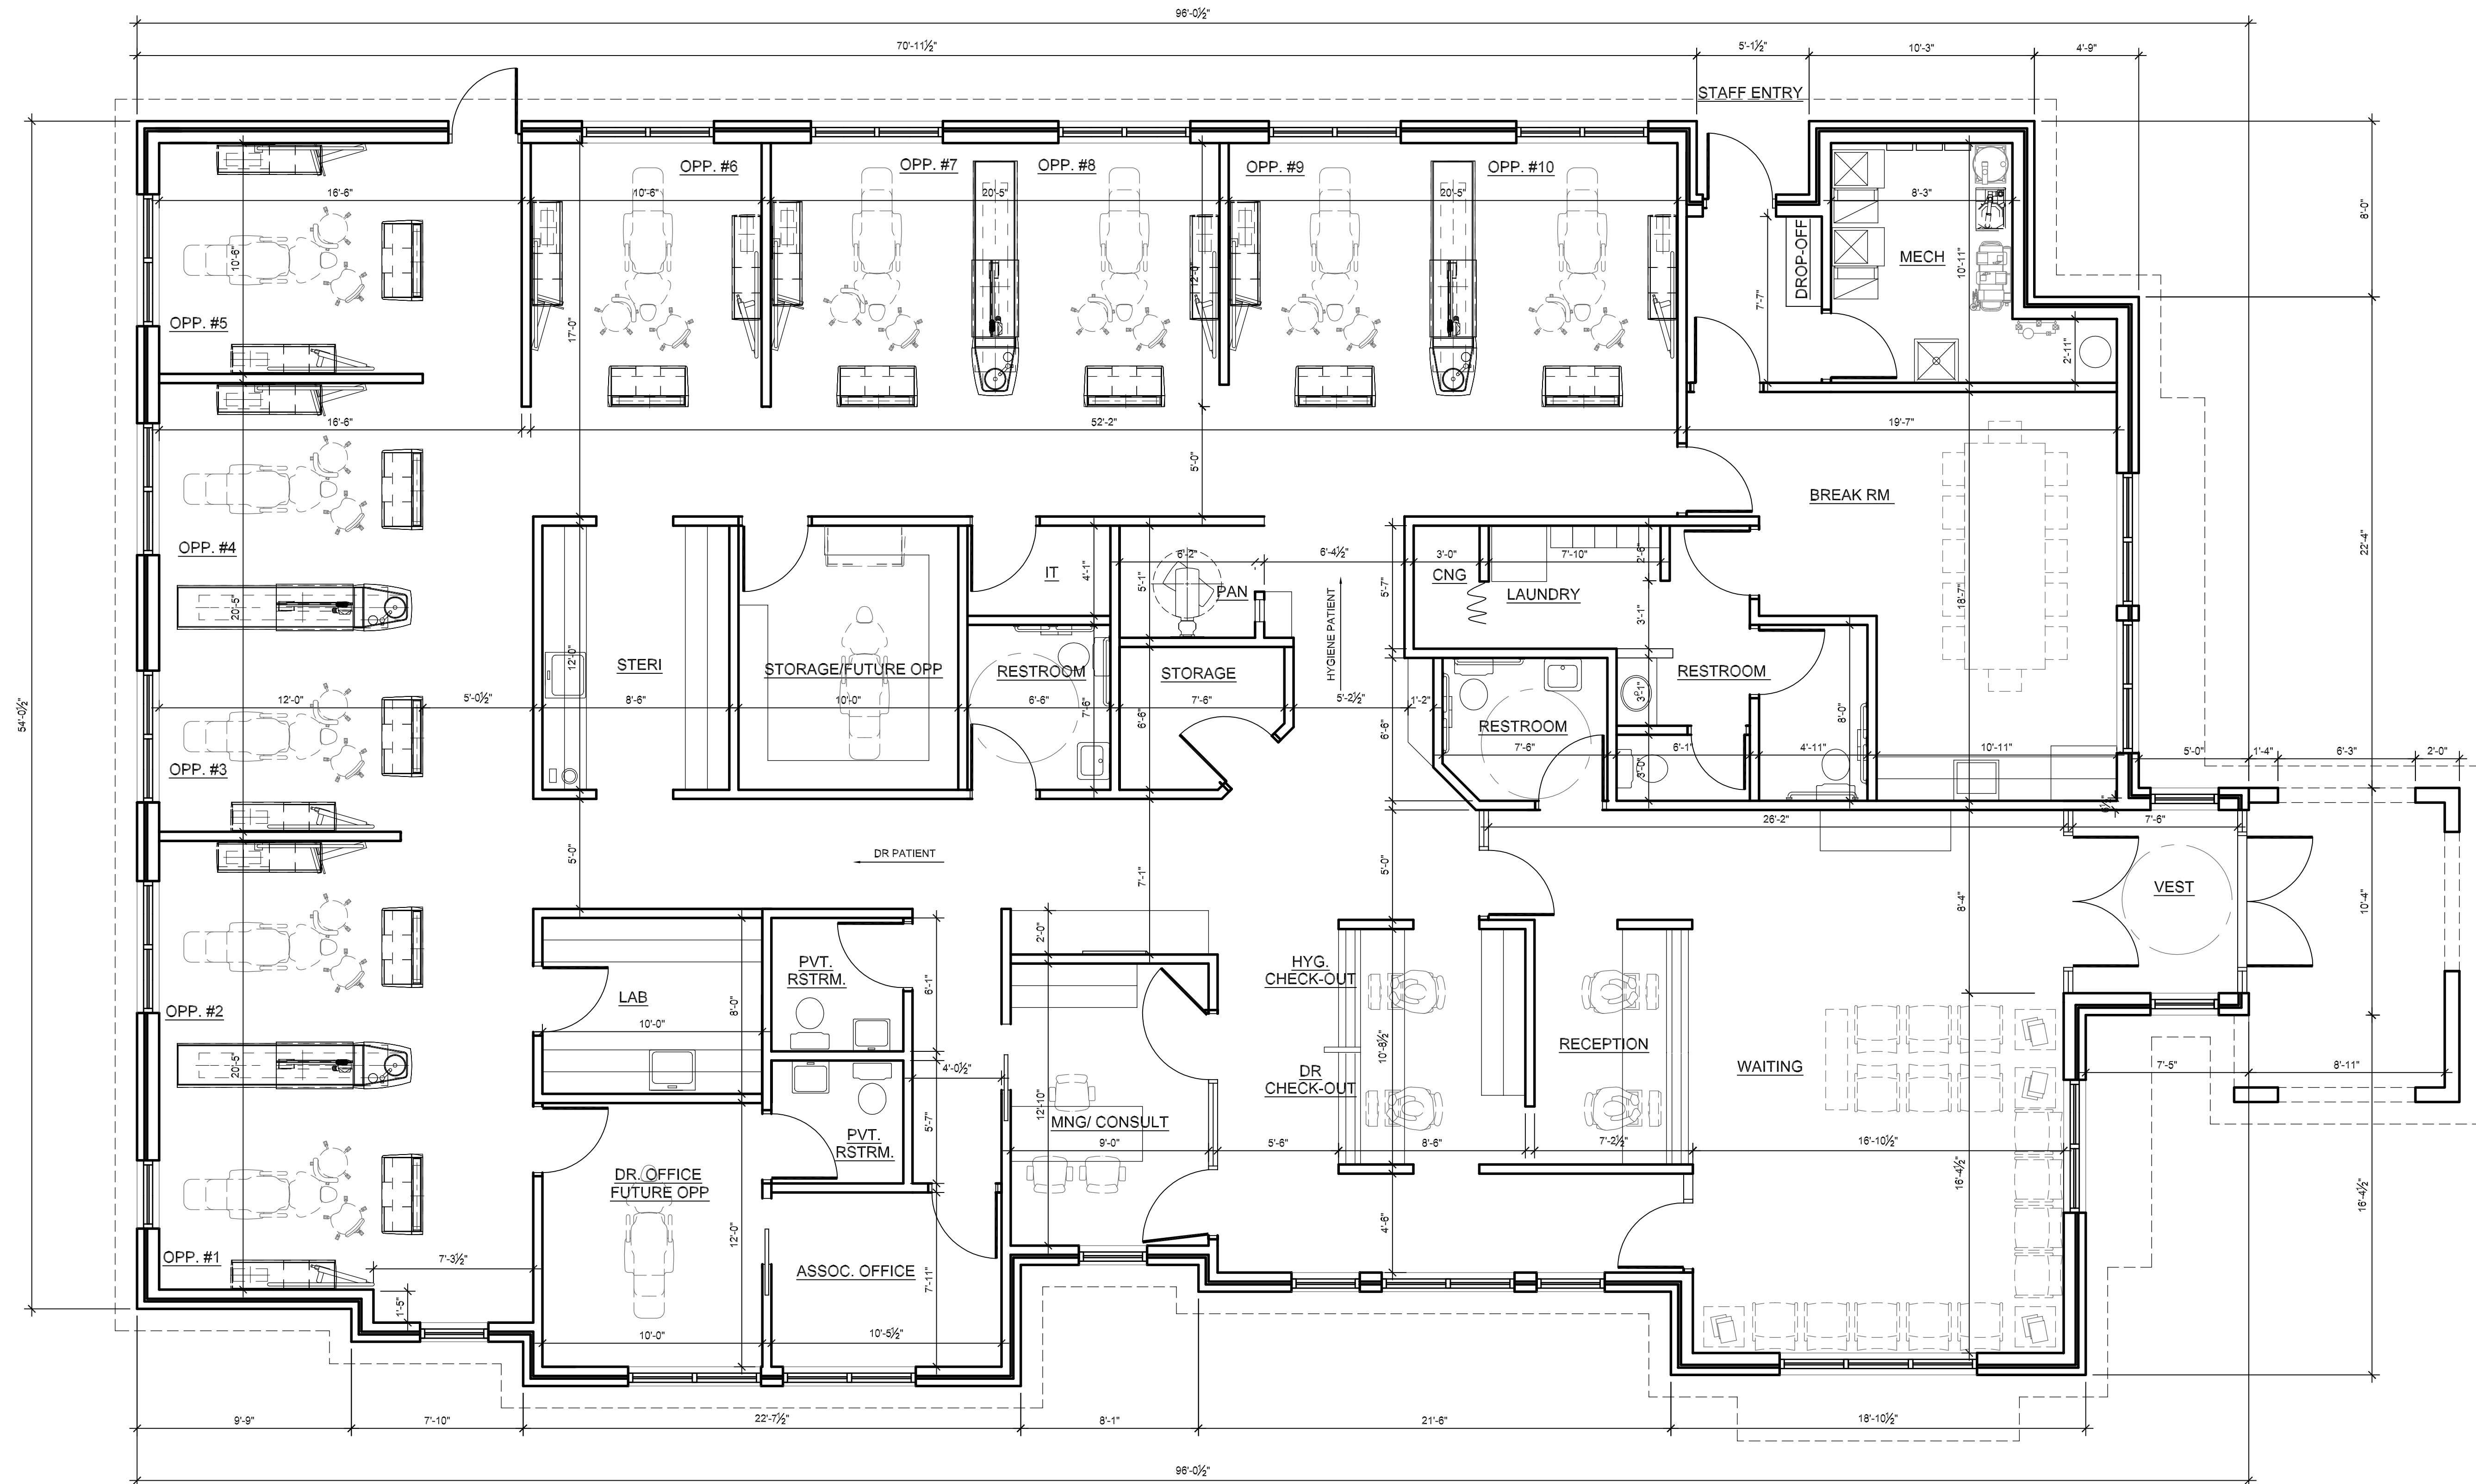


1 PROPOSED FLOOR PLAN
SCALE: 1/4" = 1'-0"
AREA: 5,000 SQ. FT.



REV.	DATE

LS ARCHITECTS
22082 LORAN ROAD
FAIRVIEW PARK, OH 44126
PHONE 26-403-9854 FAX 440-76-8897

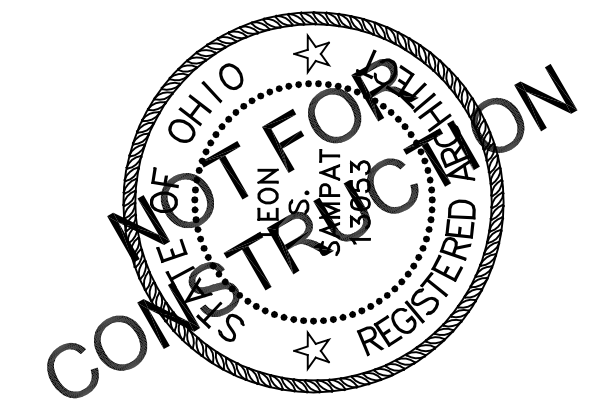

NEW DENTAL OFFICE BUILDING FOR:
DR. CARUSO
1465 NORTON AVE.
HUDSON, OH

JOB NO: 26-021
DATE: 03.05.2026
ISSUE: REVIEW

SHEET:
A1.1



REV.	DATE

LS ARCHITECTS
22082 LORAIN ROAD
FAIRVIEW PARK, OHIO 44126
PHONE 26-403-9854 FAX 440-76-8837



LEON S. SAMPAT
LICENSE# 13053
EXPIRATION DATE 12/31/2027

NEW DENTAL OFFICE BUILDING FOR:
DR. CARUSO
1465 NORTON AVE.
HUDSON, OH

JOB NO: 26-021
DATE: 03.05.2026
ISSUE: REVIEW
SHEET:

R.3



REV.	DATE

LS ARCHITECTS
22082 LORAIN ROAD
FAIRVIEW PARK, OHIO 44126
PHONE 26-403-9694 FAX 440-76-8637



NEW DENTAL OFFICE BUILDING FOR:
DR. CARUSO
1465 NORTON AVE.
HUDSON, OH

JOB NO: 26-021
DATE: 03.05.2026
ISSUE: REVIEW
SHEET:

R.2



REV.	DATE

LS ARCHITECTS
22082 LORAIN ROAD
FAIRVIEW PARK, OHIO 44126
PHONE 26-403-9854 FAX 440-76-8837



NEW DENTAL OFFICE BUILDING FOR:
DR. CARUSO
1465 NORTON AVE.
HUDSON, OH

JOB NO: 26-021
DATE: 03.05.2026
ISSUE: REVIEW

SHEET:
R.1



REV.	DATE

LS ARCHITECTS
22082 LORAIN ROAD
FAIRVIEW PARK, OHIO 44126
PHONE 26-403-9894 FAX 440-76-8837



LEON S. SAMPAT
LICENSE# 13053
EXPIRATION DATE 12/31/2027

NEW DENTAL OFFICE BUILDING FOR:
DR. CARUSO
1465 NORTON AVE.
HUDSON, OH

JOB NO: 26-021
DATE: 03.05.2026
ISSUE: REVIEW
SHEET:

R.4



REV.	DATE

LS ARCHITECTS
22082 LORAIN ROAD
FAIRVIEW PARK, OHIO 44126
PHONE 26-403-9894 FAX 440-76-8837



LEON S. SAMPAT
LICENSE# 13053
EXPIRATION DATE 12/31/2027

NEW DENTAL OFFICE BUILDING FOR:
DR. CARUSO
1465 NORTON AVE.
HUDSON, OH

JOB NO: 26-021

DATE: 03.05.2026

ISSUE: REVIEW

SHEET:

R.5



REV.	DATE

LS ARCHITECTS
22082 LORAIN ROAD
FAIRVIEW PARK, OHIO 44126
PHONE 26-403-9654 FAX 440-76-8637



LEON S. SAMPAT
LICENSE# 13053
EXPIRATION DATE 12/31/2027

NEW DENTAL OFFICE BUILDING FOR:
DR. CARUSO
1465 NORTON AVE.
HUDSON, OH

JOB NO: 26-021
DATE: 03.05.2026
ISSUE: REVIEW
SHEET:

M.1



WINDOWS:
PELLA IMPERVIA
FIBERGLASS, BLACK



ASPHALT SHINGLES:
CERTAINTEED
LANDMARK PRO,
CHARCOAL BLACK



STONE VENEER:
FRENCH COUNTRY VILLA-BORDEAUX
CORANADO STONE



SIDING:
JAMES HARDIE FIBERCEMENT
CEDARMILL PLANK,
ARCTIC WHITE



METAL ROOF:
STANDING SEAM, OWNER
TO SELECT, BLACK



LED SCONCE:
WAC LIGHTING
"AMHERST"