
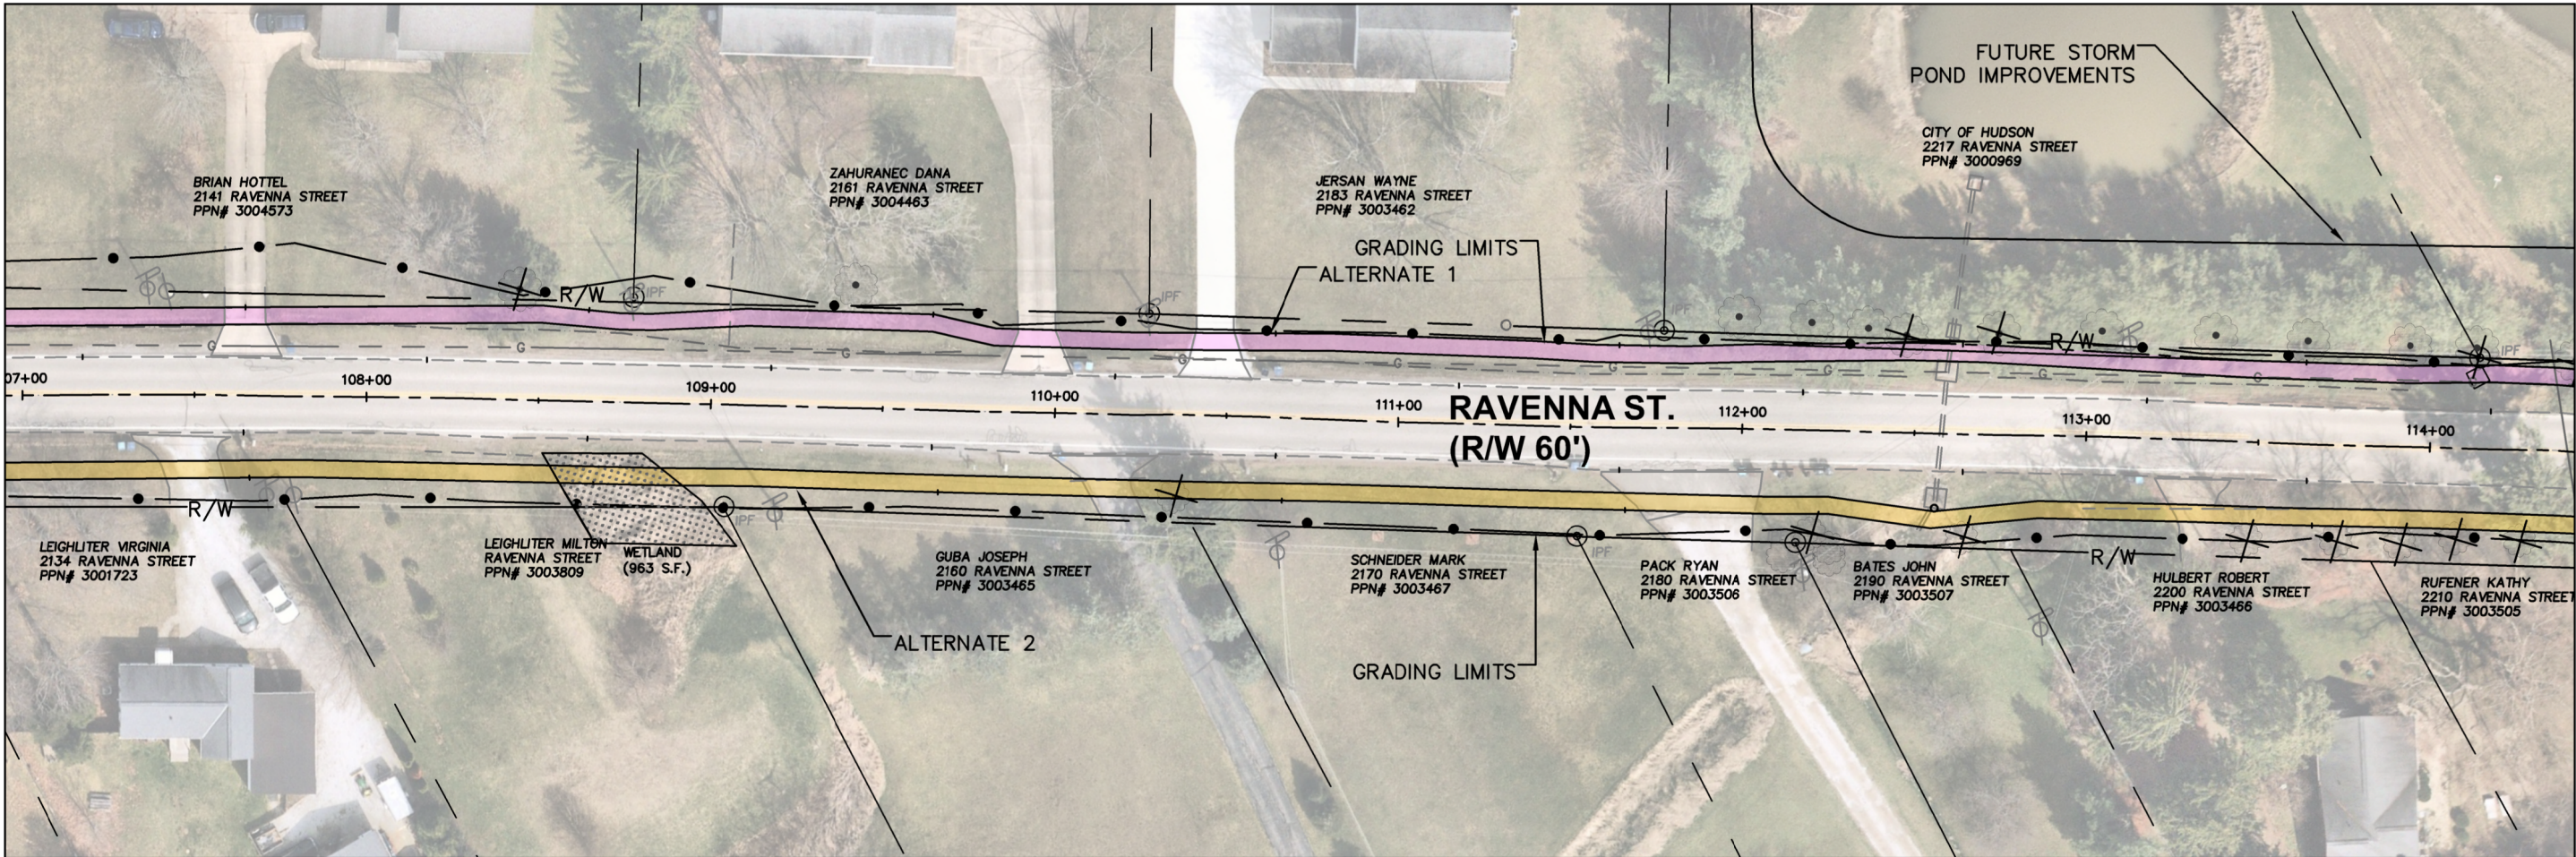


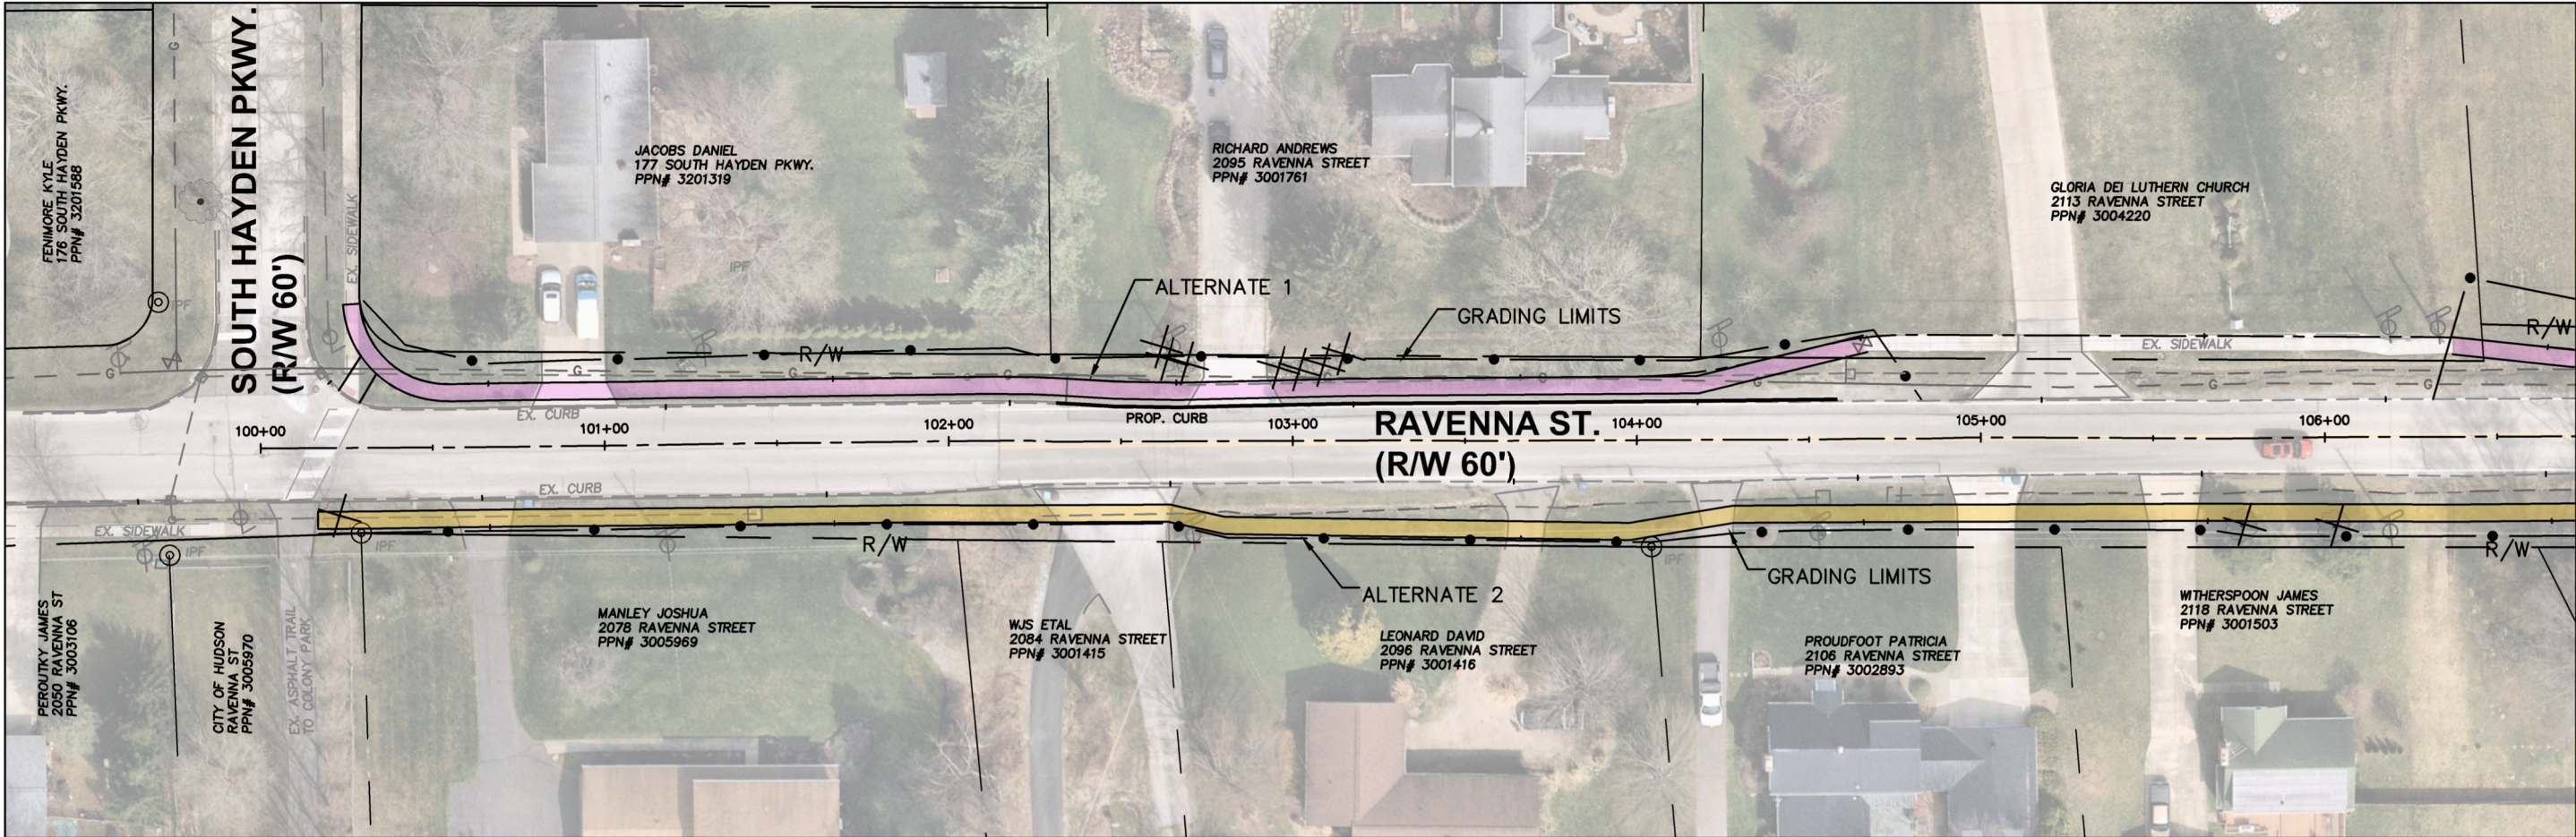

OHIO  
**HUDSON**

50  
25  
0  
SCALE IN FEET

CITY OF HUDSON  
ENGINEERING DEPARTMENT  
1140 TEREX ROAD  
HUDSON, OH 44236  
(330)-342-1770

RAVENNA STREET  
SIDEWALK

| DATE: | REV. # | DESCRIPTION: |
|-------|--------|--------------|
|       |        |              |
|       |        |              |
PUBLIC MEETING

CALCULATEDJMS

CHECKEDBSK

SHEET 1 OF 3



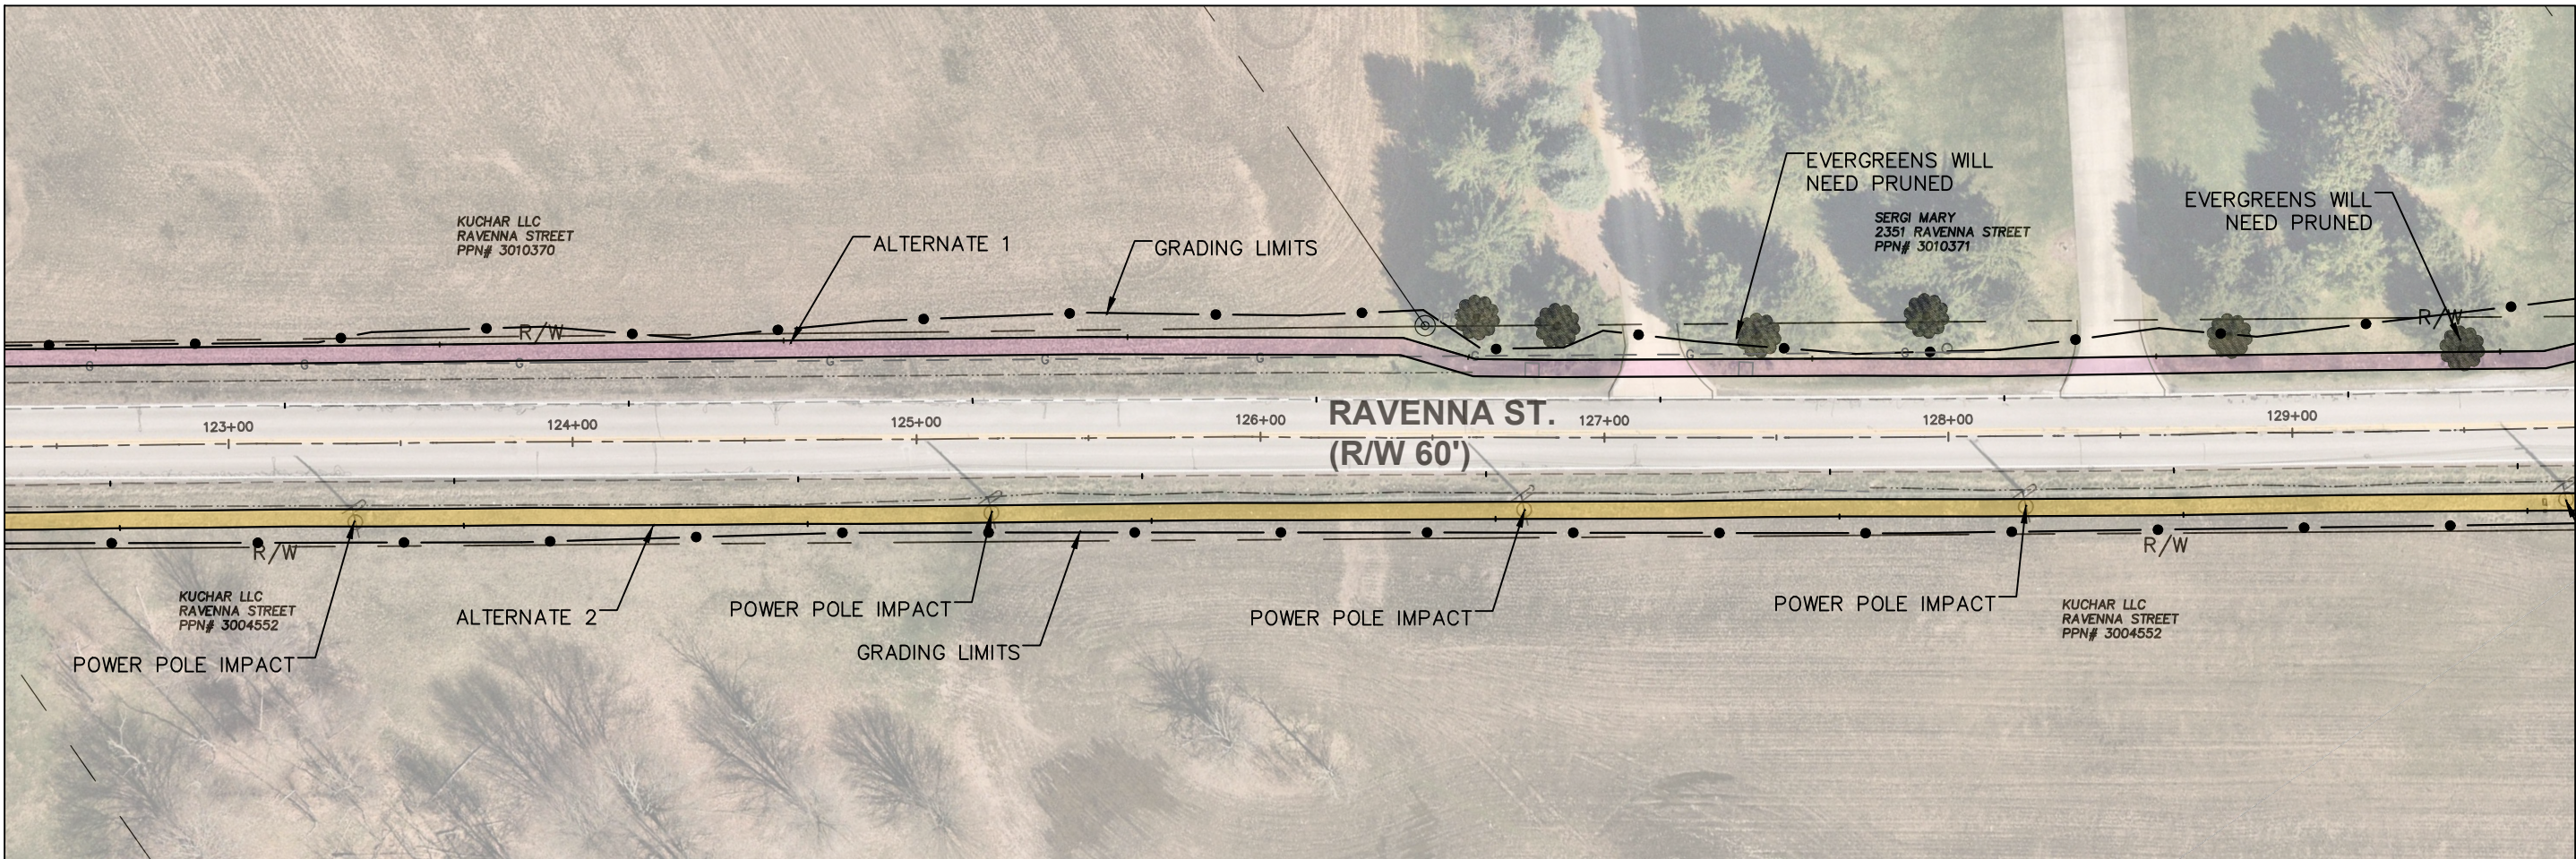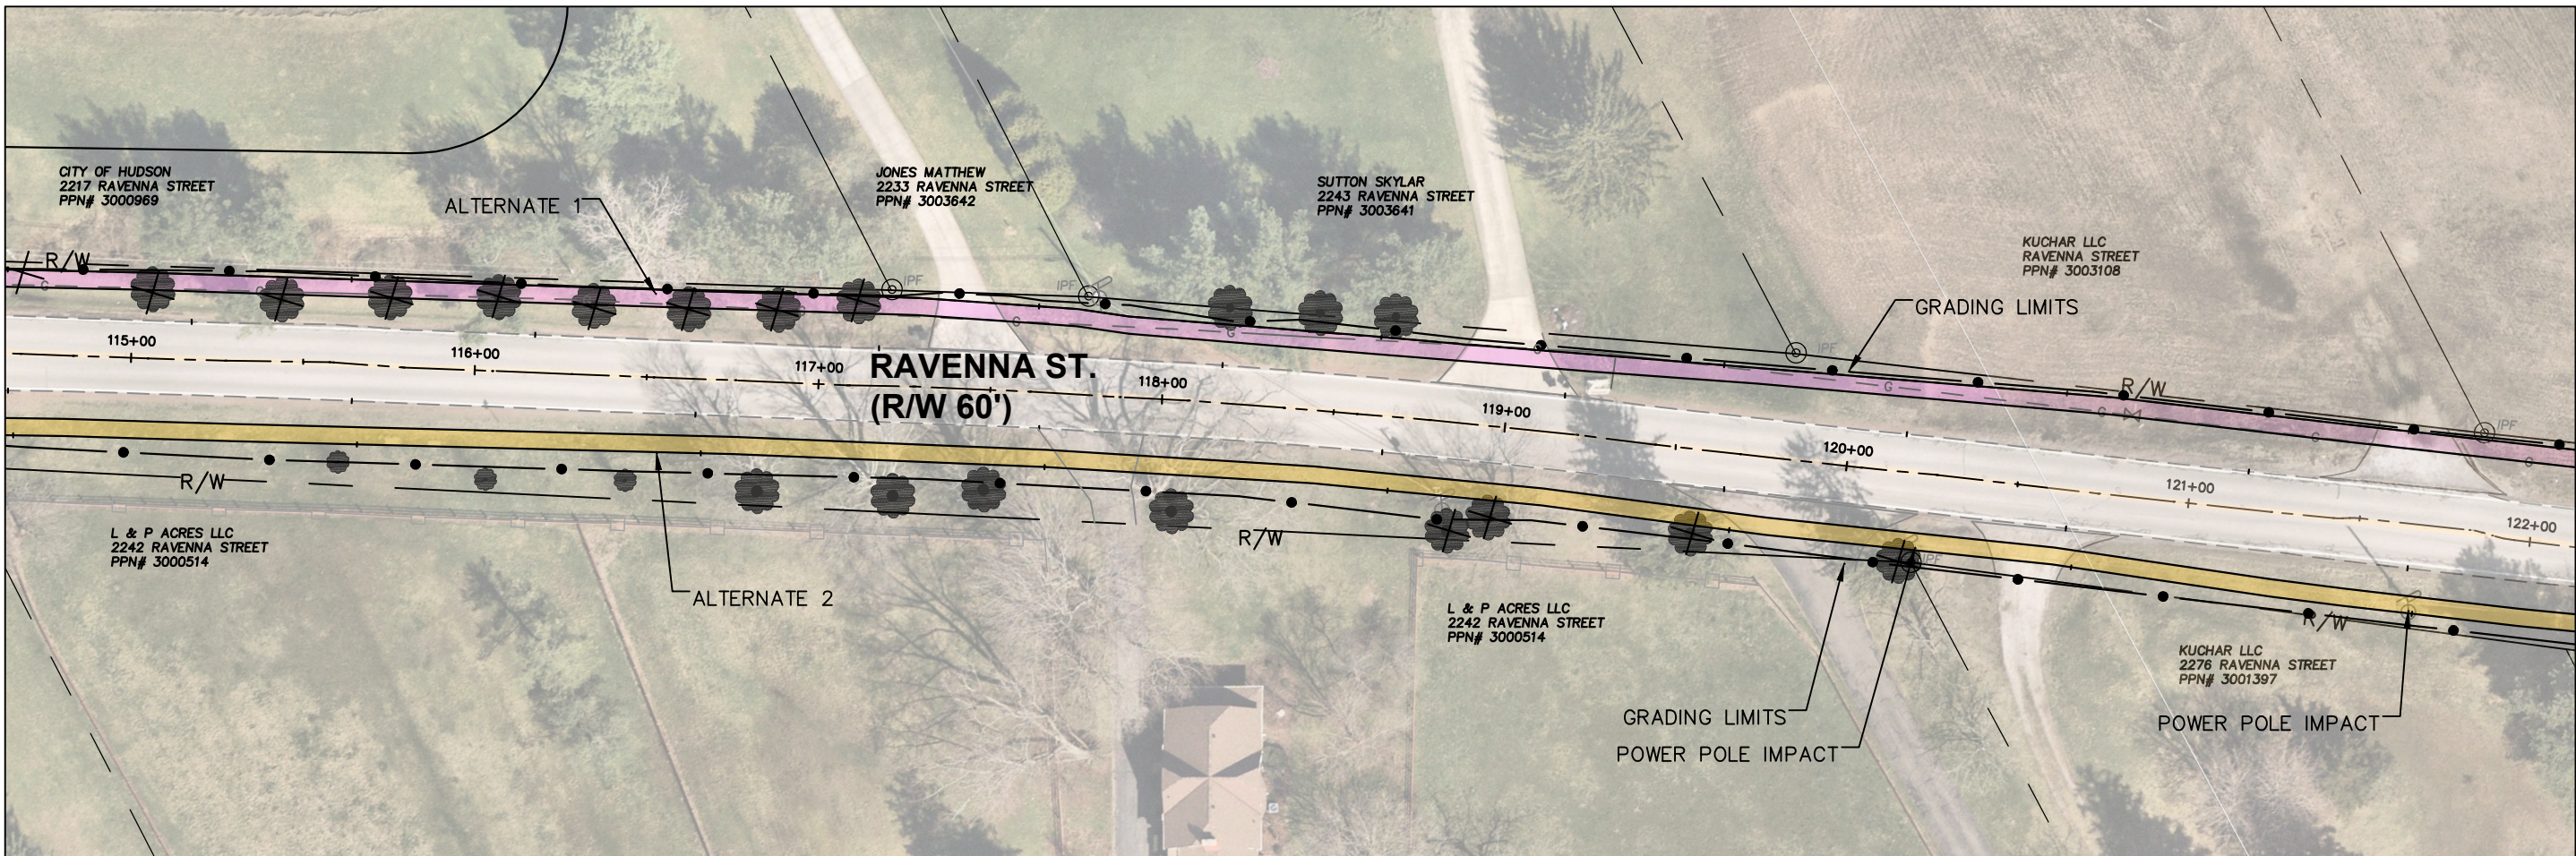

OHIO  
**HUDSON**

50  
25  
0  
SCALE IN FEET

CITY OF HUDSON  
ENGINEERING DEPARTMENT  
1140 TEREX ROAD  
HUDSON, OH 44236  
(330)-342-1770

RAVENNA STREET  
SIDEWALK

| REV. # | DATE | DESCRIPTION |
|--------|------|-------------|
|        |      |             |
|        |      |             |
|        |      |             |
|        |      |             |
|        |      |             |



PUBLIC MEETING

CALCULATEDJMS

CHECKEDBSK

SHEET 2 OF 3



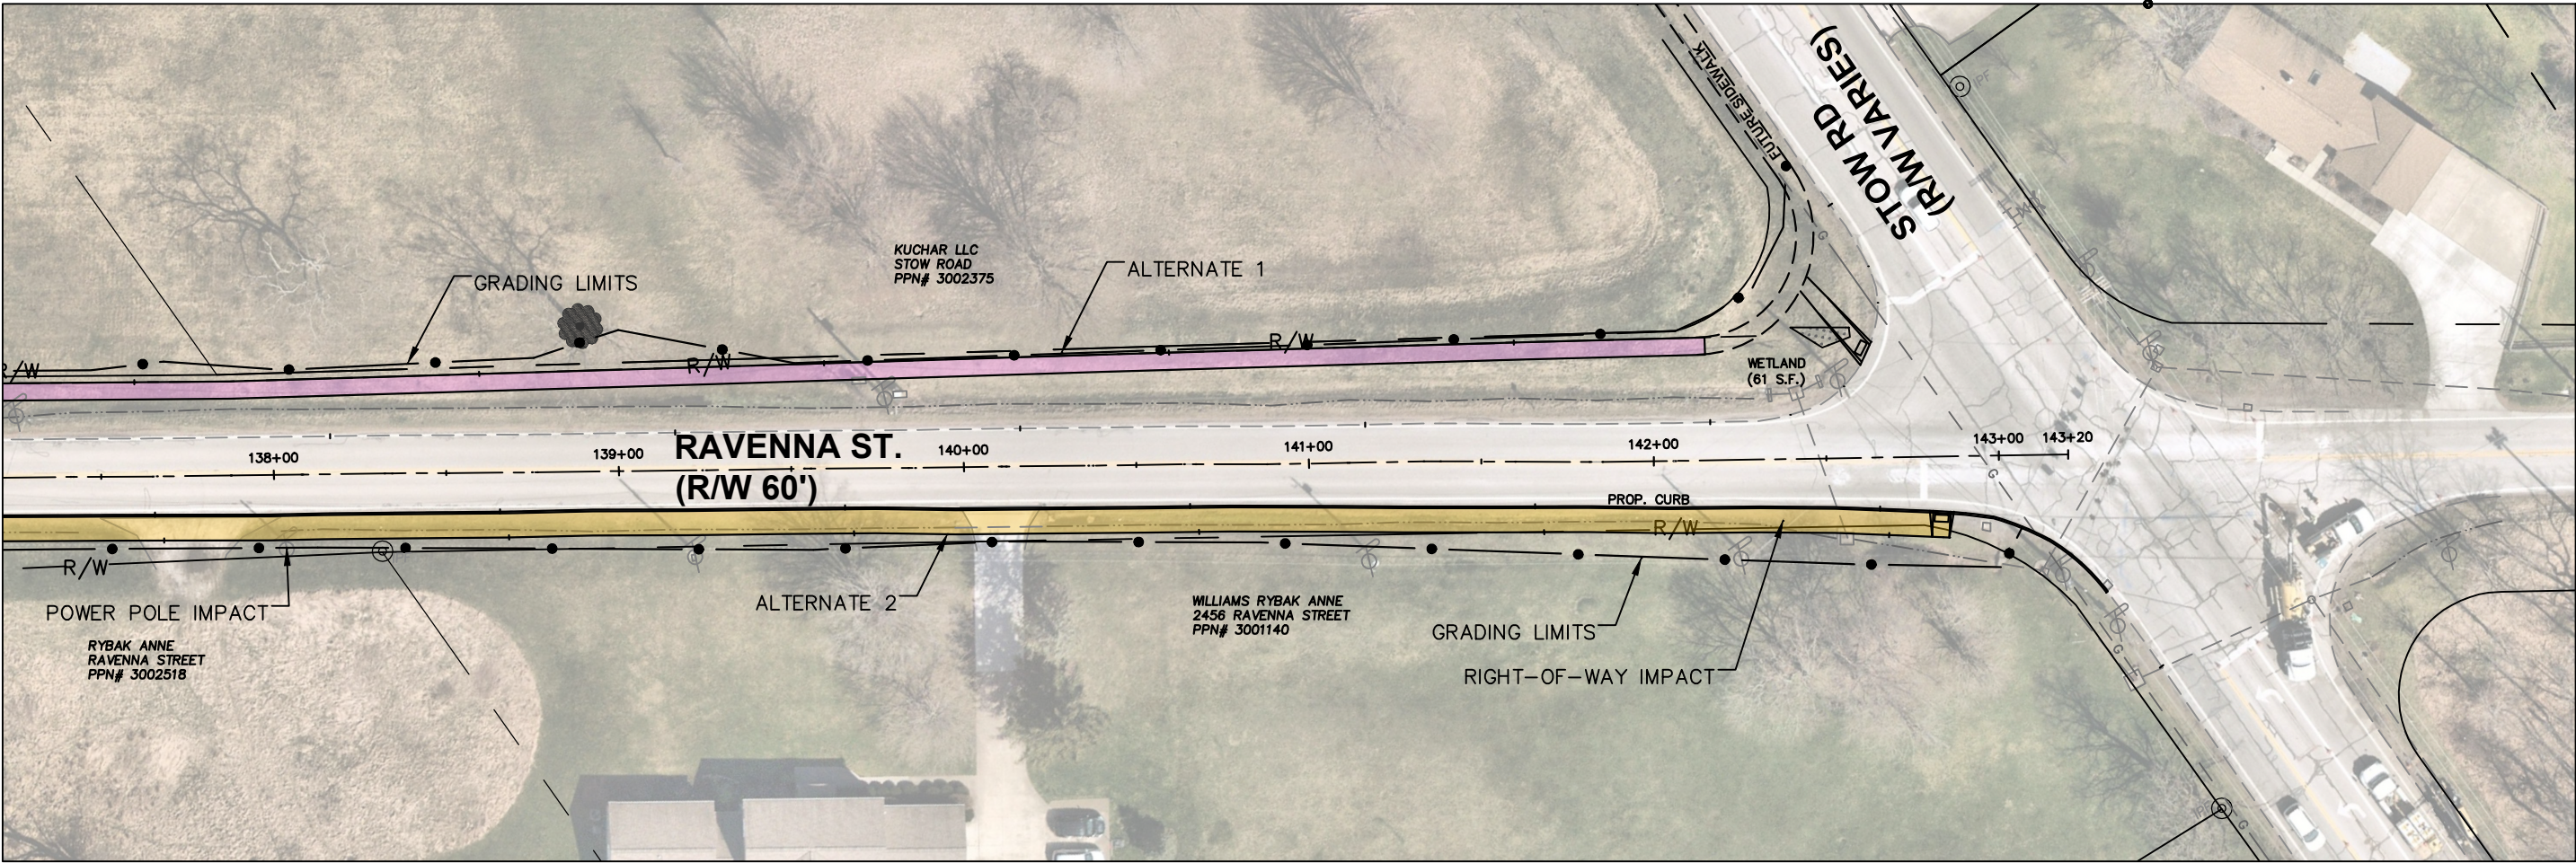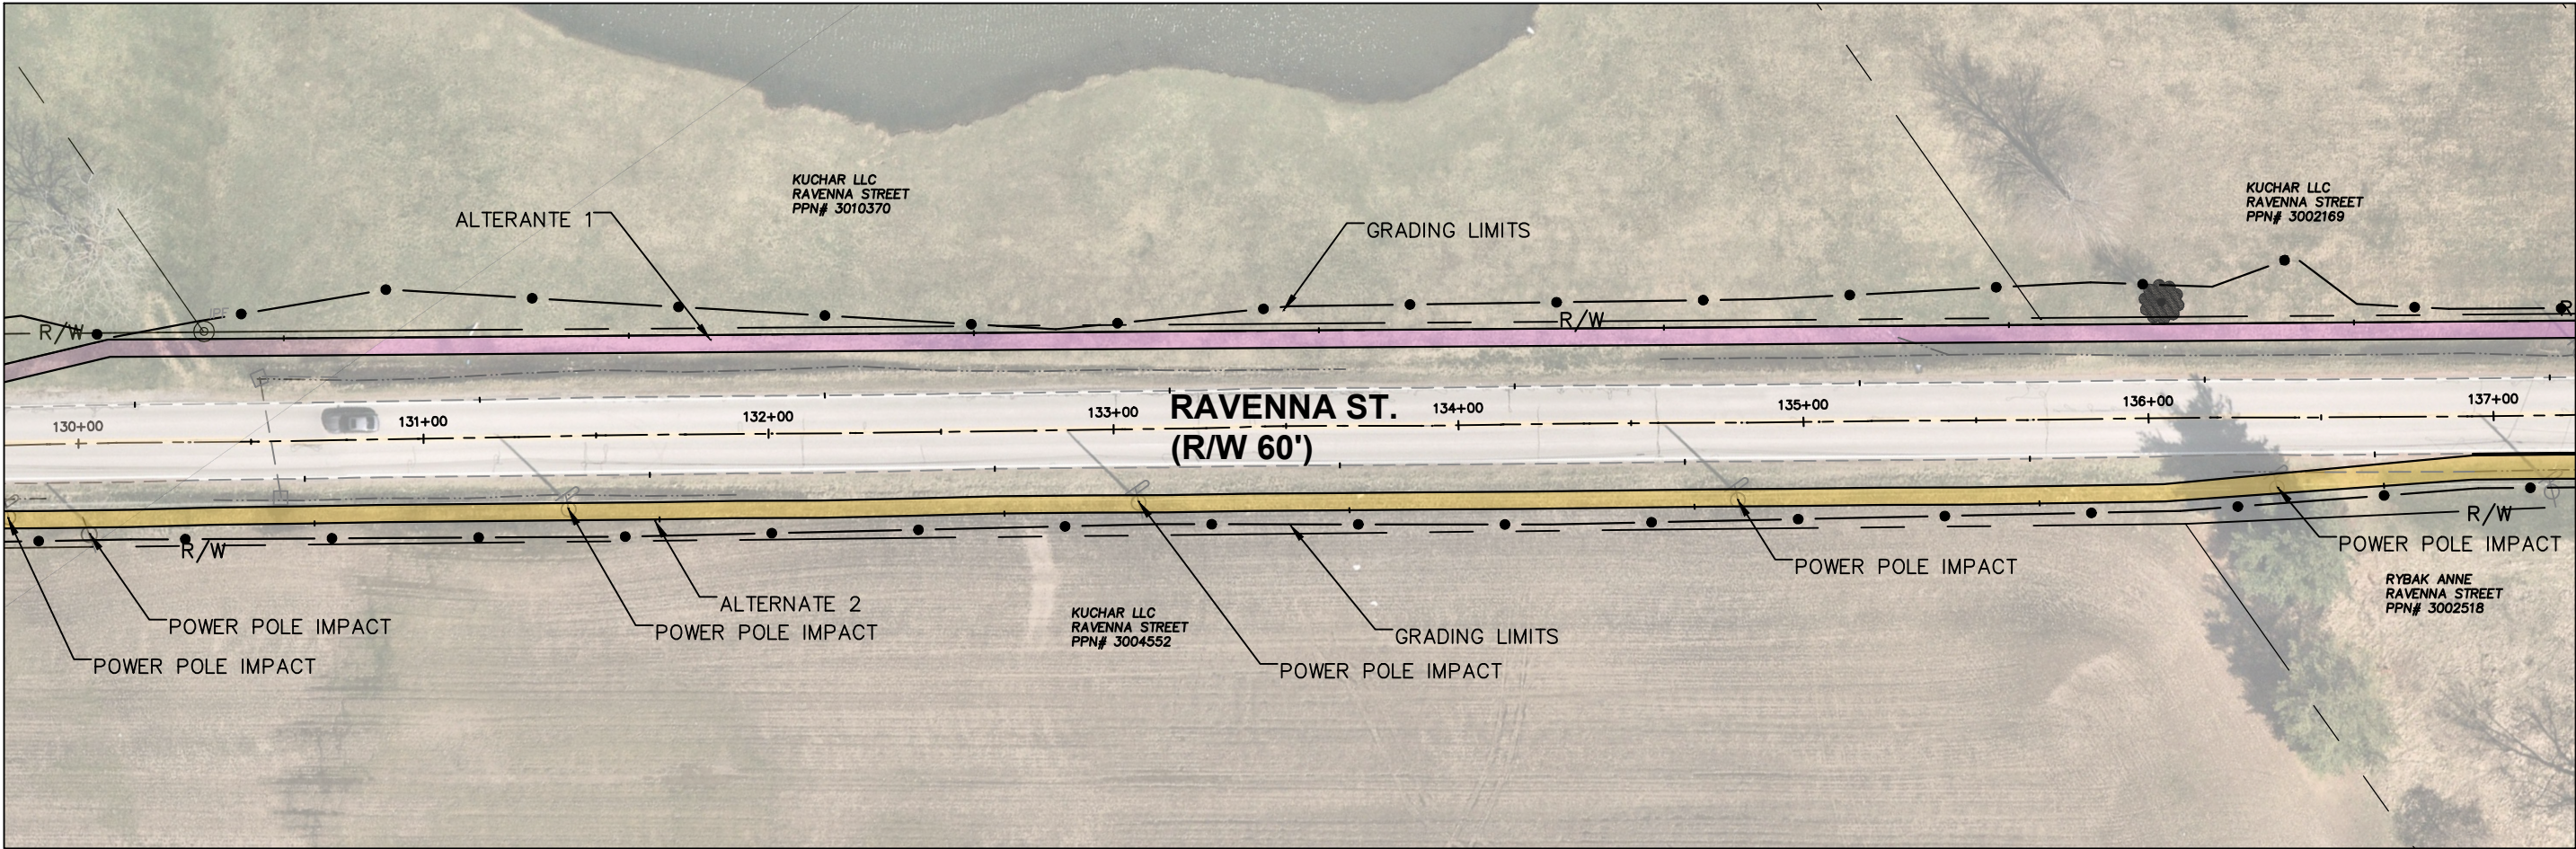

CITY OF HUDSON  
ENGINEERING DEPARTMENT  
1140 TEREX ROAD  
HUDSON, OH 44236  
(330)-342-1770

RAVENNA STREET  
SIDEWALK

| DATE: | REV. # | DESCRIPTION: |
|-------|--------|--------------|
|       |        |              |
|       |        |              |
PUBLIC MEETING

|            |     |
|------------|-----|
| CALCULATED | JMS |
| CHECKED    | BSK |